



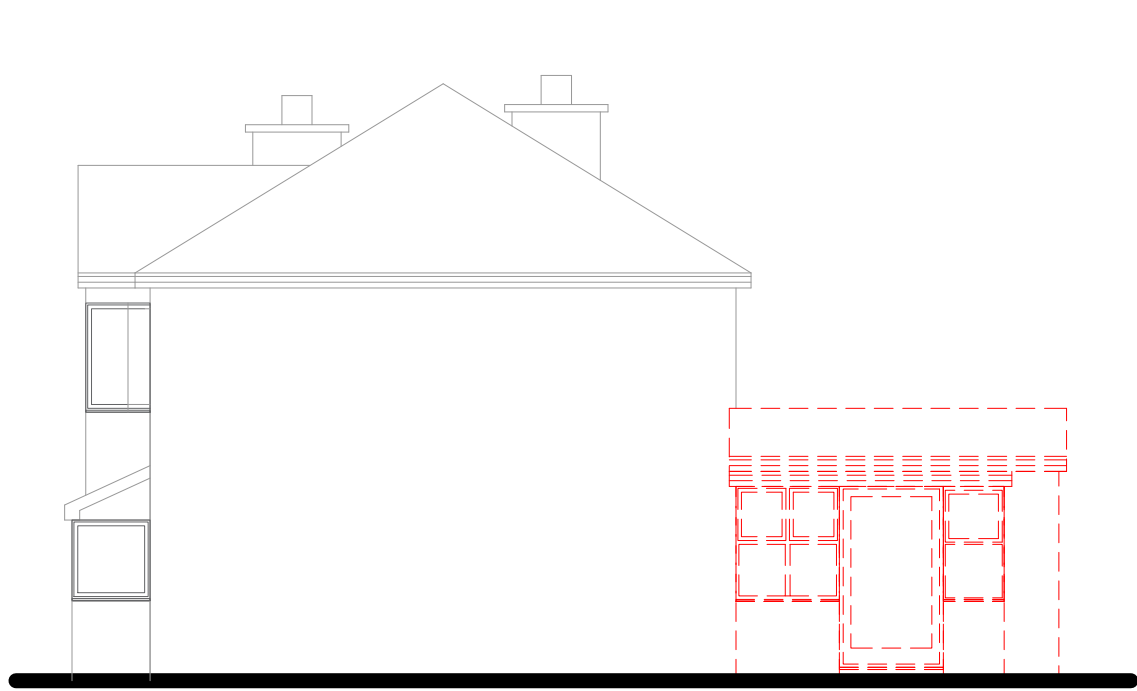


Side Elevation




Rear Elevation

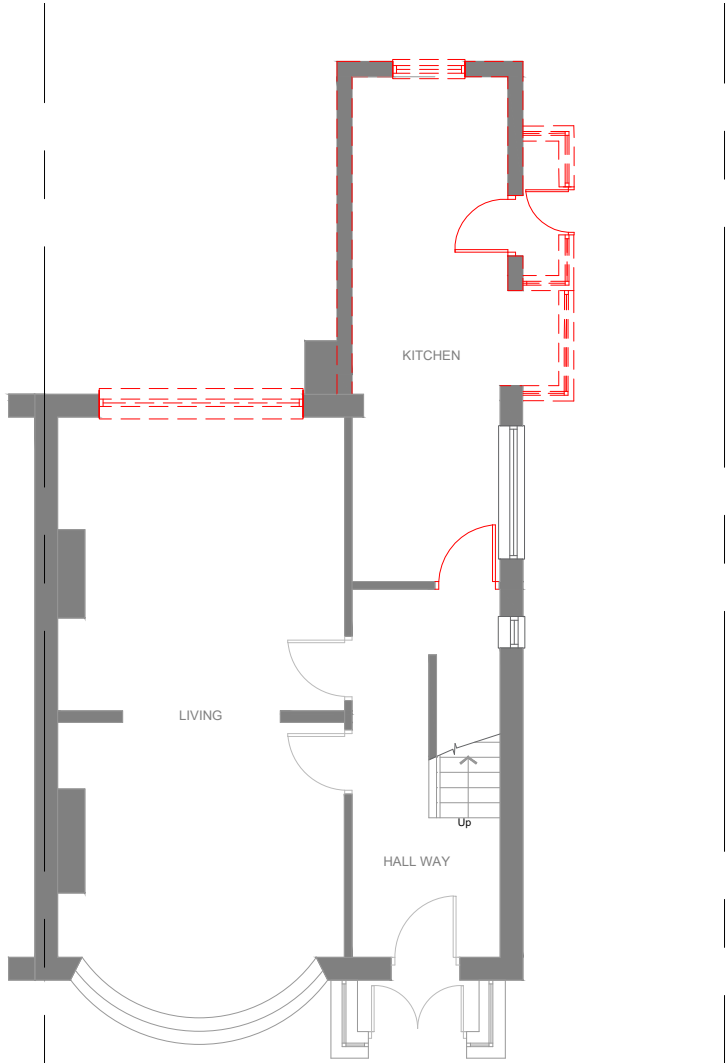

Ground floor

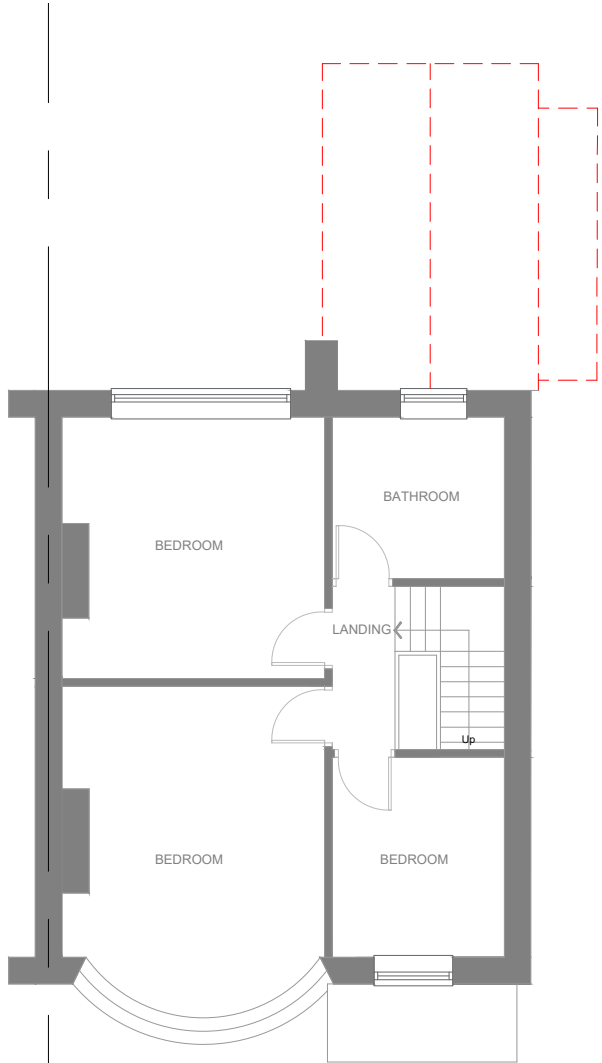

First floor

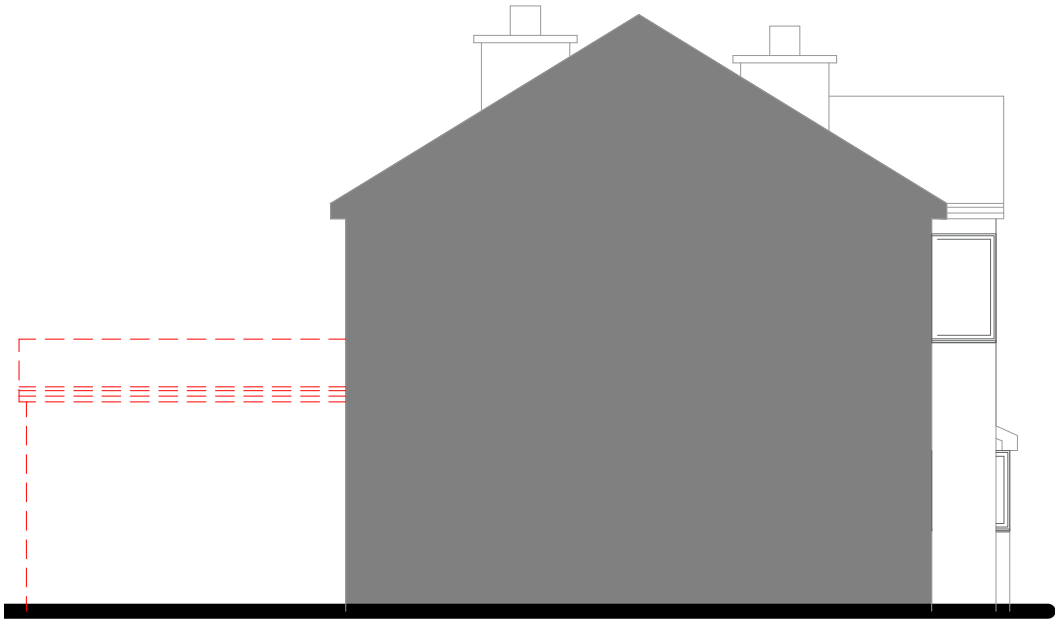

Sectional Side Elevation



ARCHITECTURE

www.m1architecture.co.uk
T:0161 327 2011
M:07506237914

House Extension

2330


01.

Floor Plans & Elevations

1:100@A3

Existing


78 Hardy Ln, M21 7GX

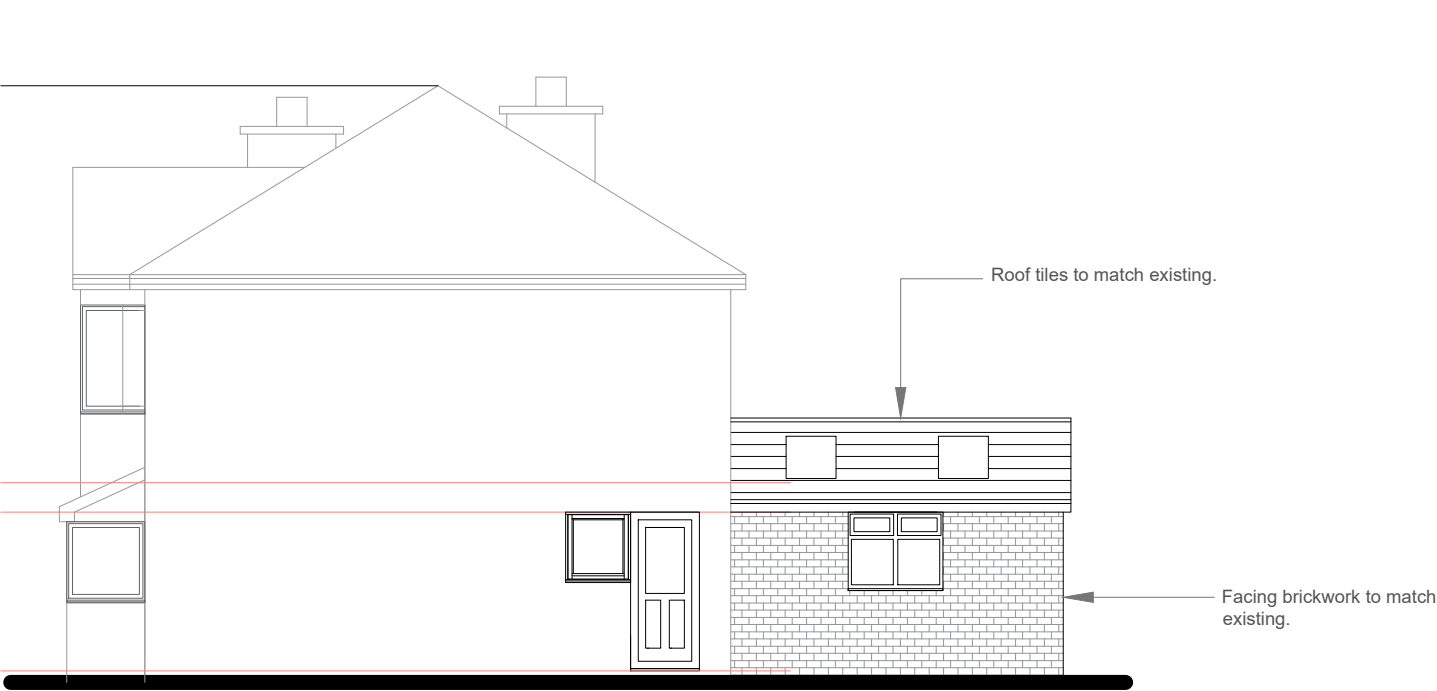


Side Elevation



Rear Elevation

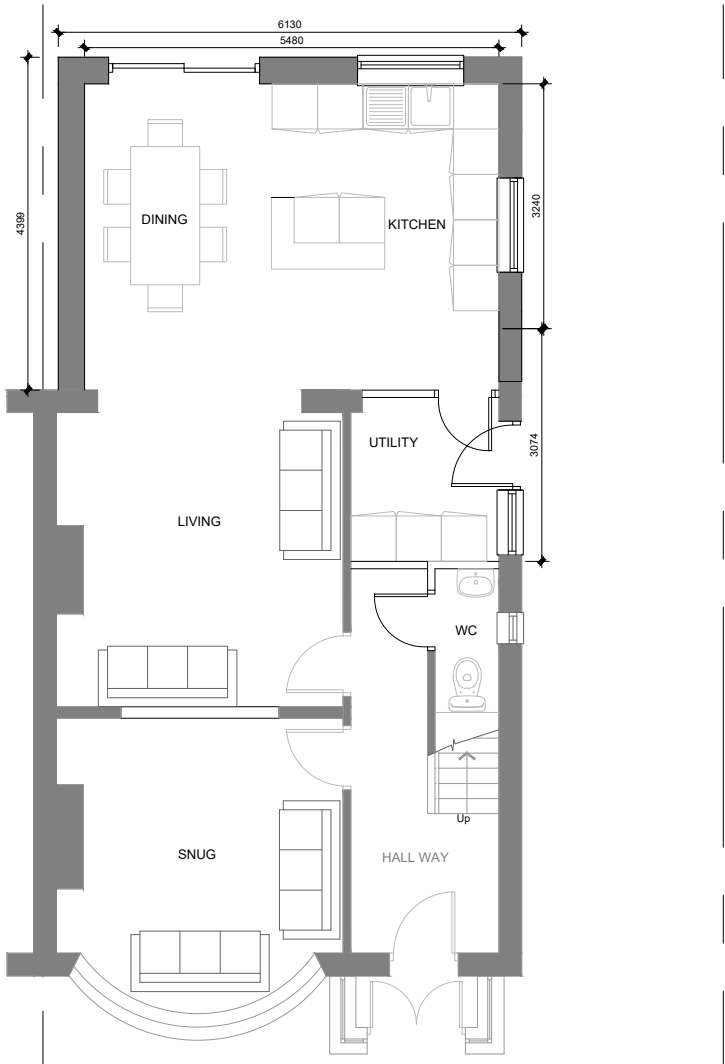

Ground floor

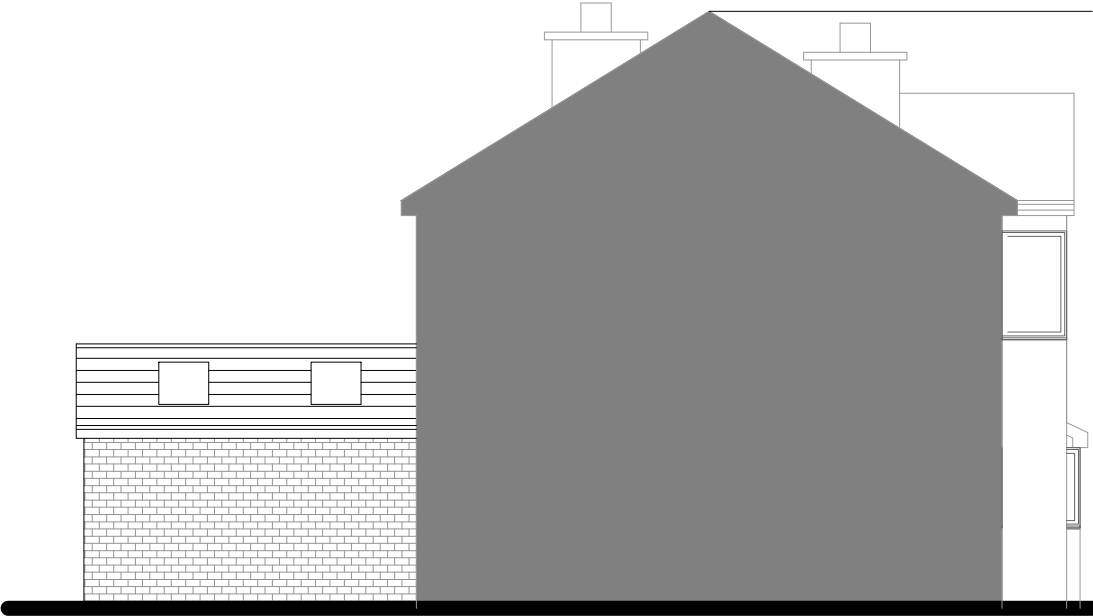

Sectional Side Elevation

