
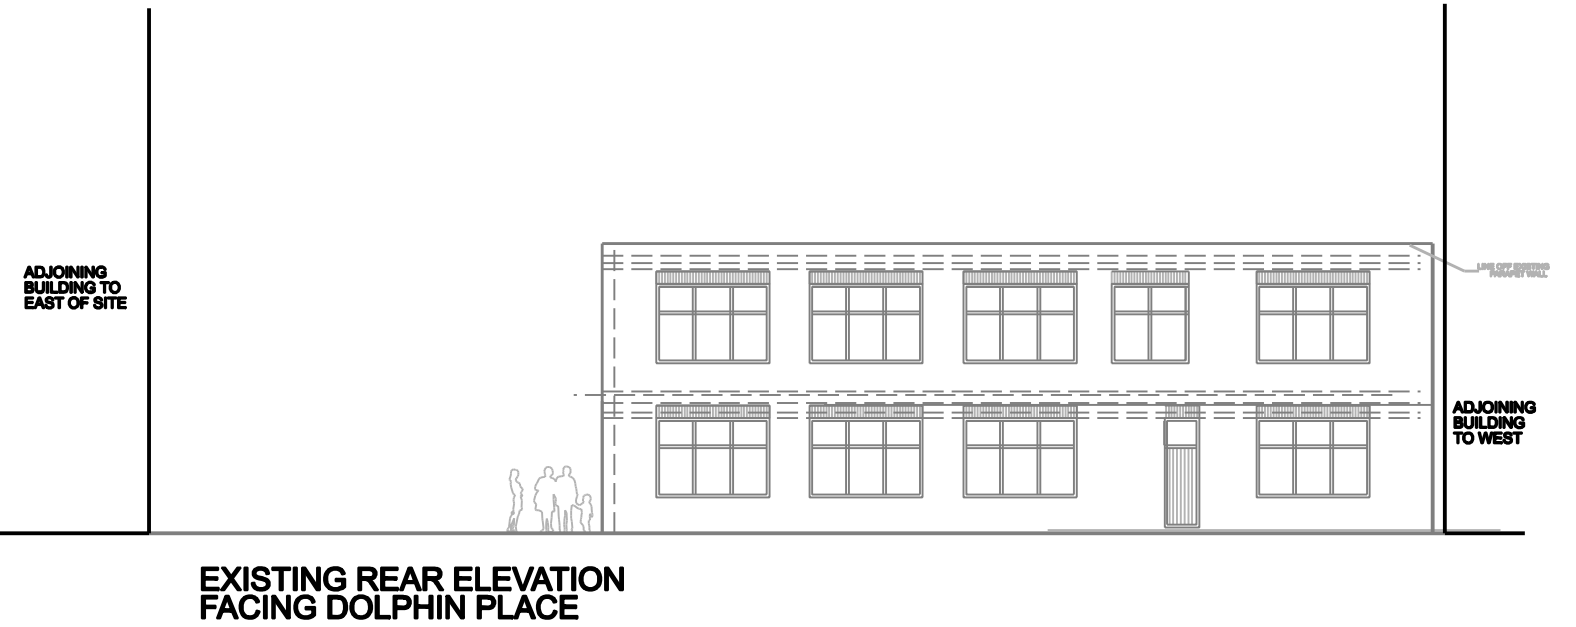


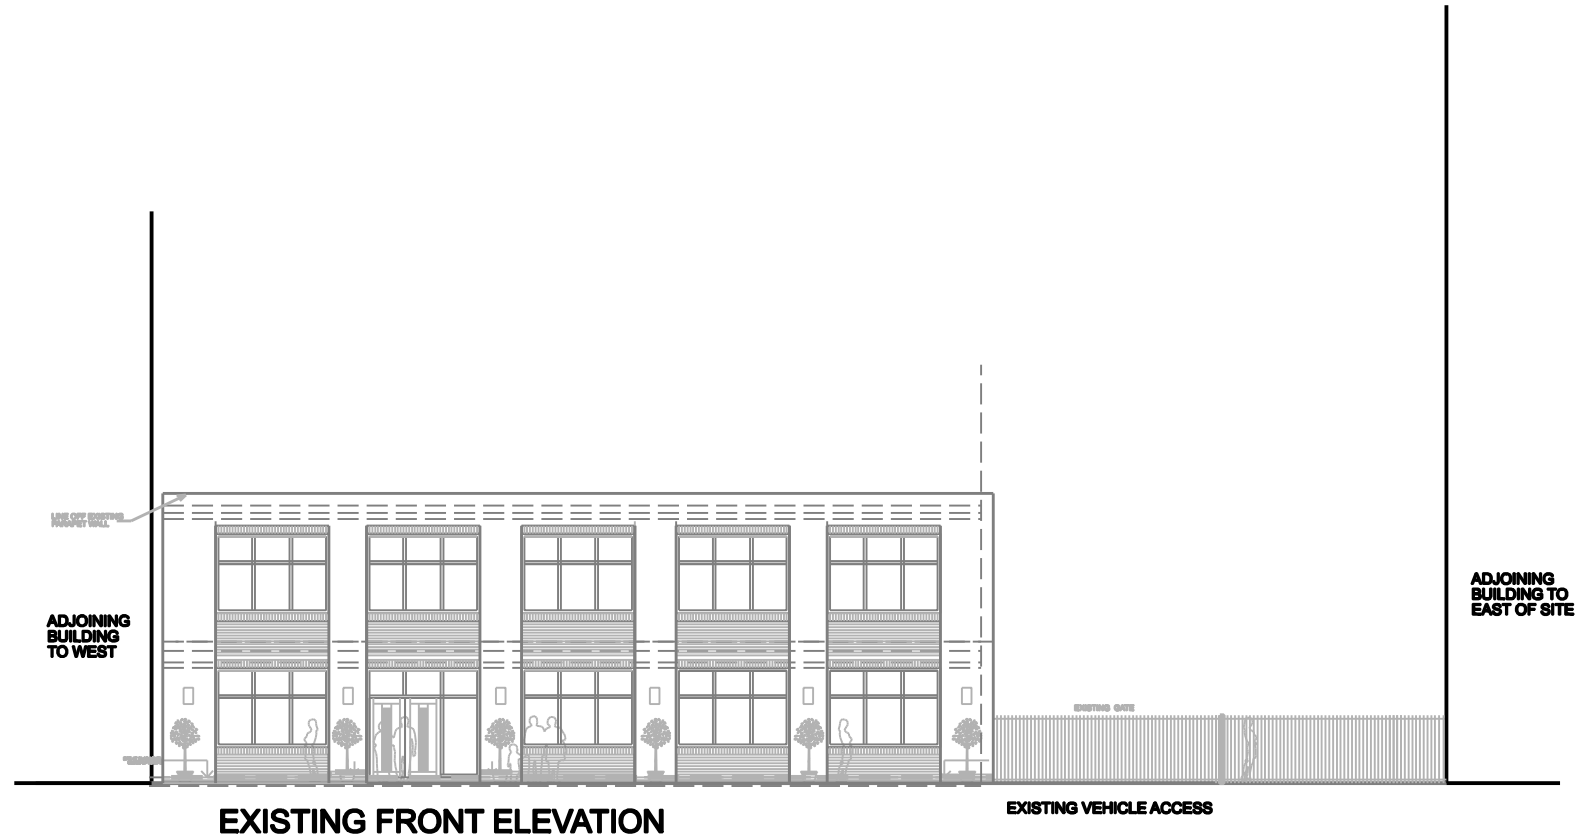

EXISTING ELEVATIONS

PROPOSED EXTENSION TO
TURKISH COMMUNITY CENTRE
DOLPHIN STREET, MANCHESTER, M12 6BG

Draw. No: 2021 / 10 / 07 REV' REV C 6TH JULY 2024

Date : 6TH JAN 2022 Scale : 1:100 @ A1

Mark Thorley design limited



Mark Thorley MC AT MSAL RFPWS

Chartered Architectural Technologist, Planning and Environmental Architect

Mobile: 07939 44344
Email: info@mark-thorley.co.uk
Website: www.mark-thorleydesign.co.uk