

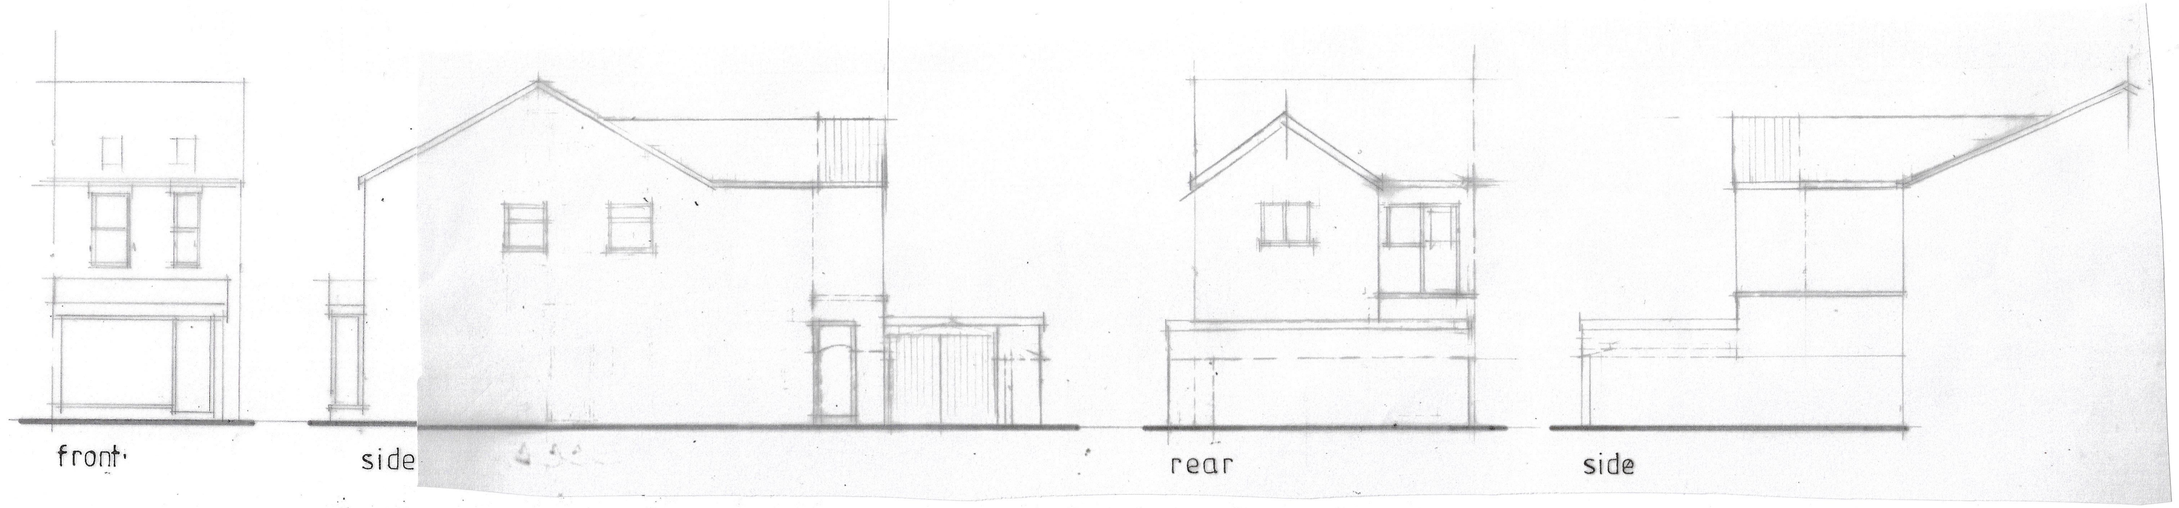


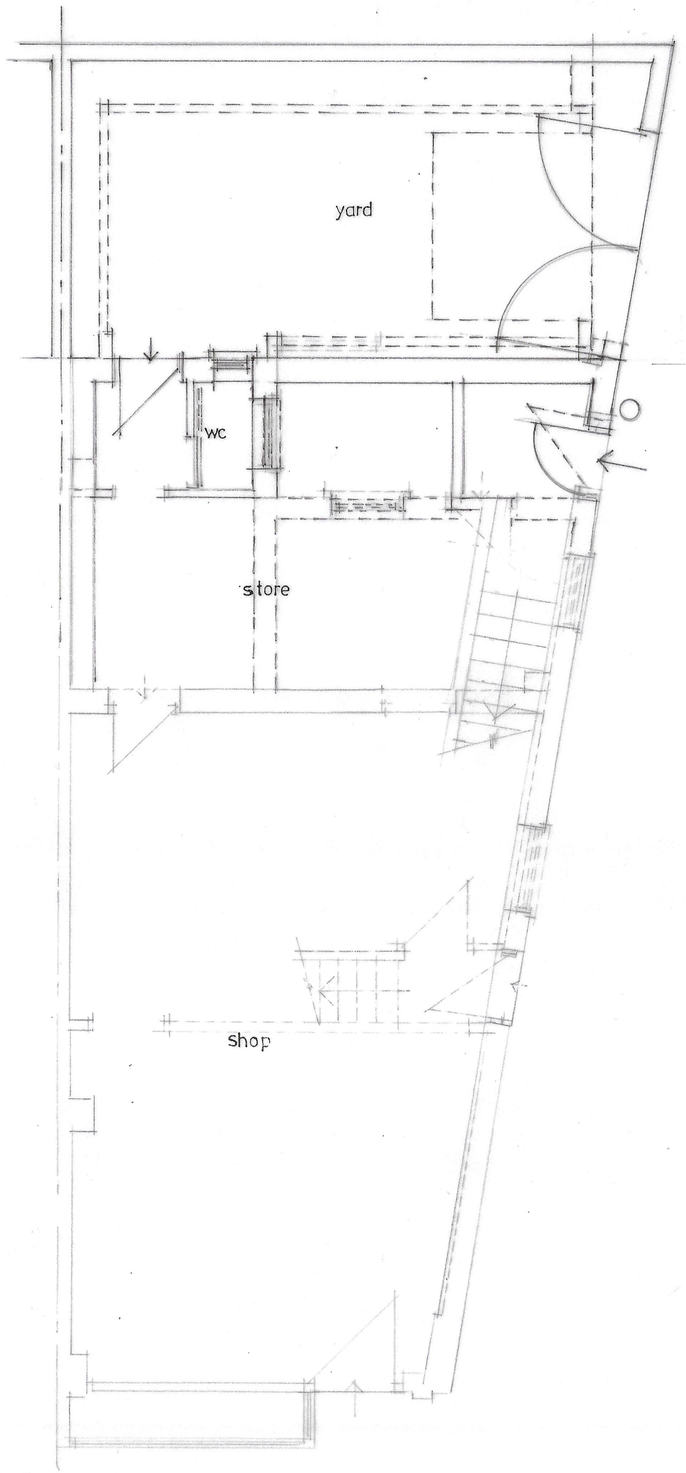

GROUND

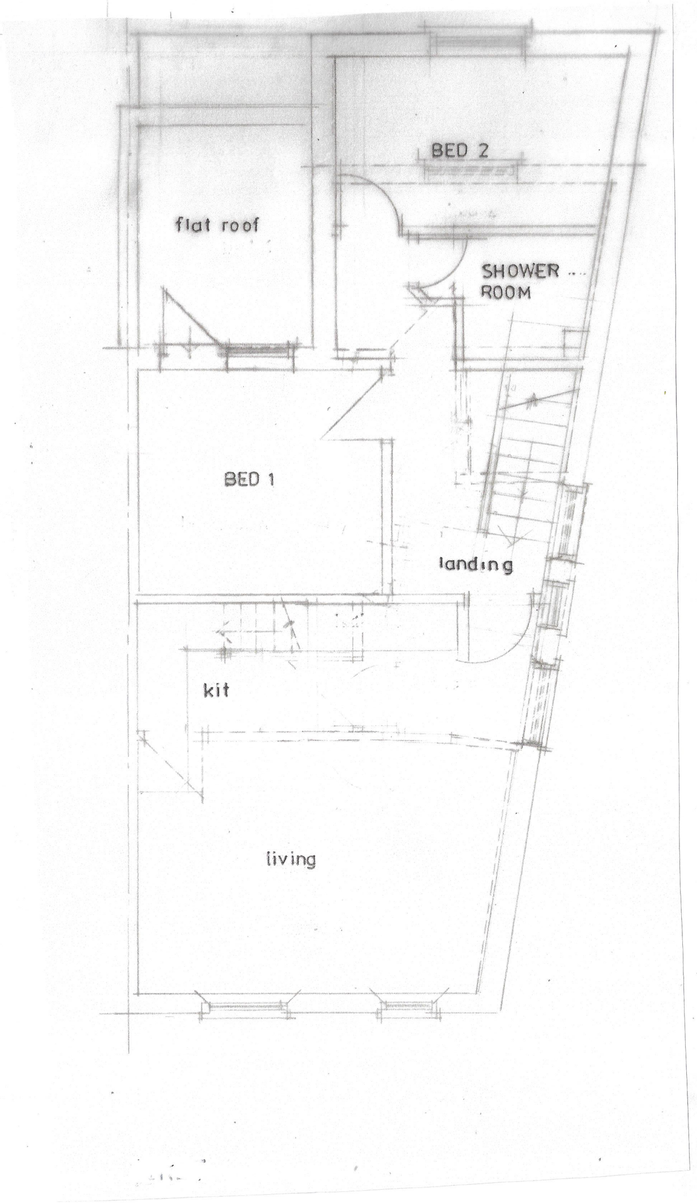

FIRST

SITE ADDRESS
1 CHISWICK ROAD
DIDSBURY
M20 1PZ

CLIENT
MCR 7T7 LTD
176 ACOMB STREET
MANCHESTER M14 4DZ

JOB TITLE
PROPOSED EXTENSIONS AND ALTERATIONS TO FORM ADDITIONAL ACCOMMODATION

DRG. TITLE
PLANS AND ELEVATIONS AS PROPOSED

HOLBOROW + ORMESHER Limited
architectural & interior design
15 OVERTON CLOSE
MIDDLEWICH
CHESHIRE CW10 0PZ
phone: 07770 834939

ISSUE	ORIGINAL	1	2	3	4	5	6	7
REVISION		A	B					
DATE		APR 24	MAY 24					
DRAWN		PRO	GH					
CHECKED								
APPROVED								

SCALE 1:50 & 1:100 at A1

DRAWING NUMBER 2285/23/02 A B