




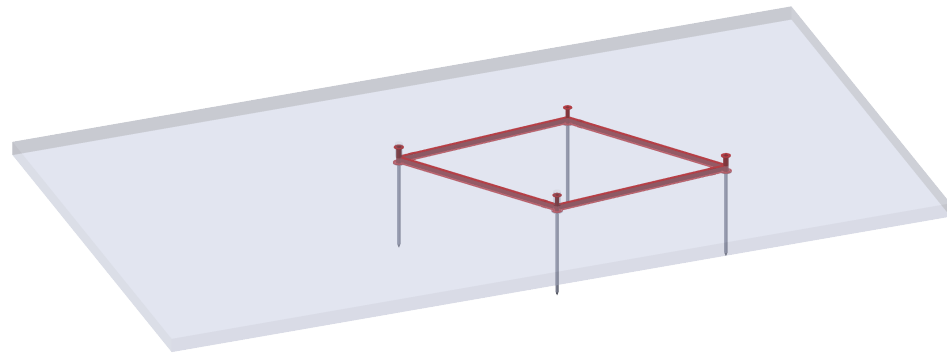


1. Install screw piles and ground frame
2. Install Tree

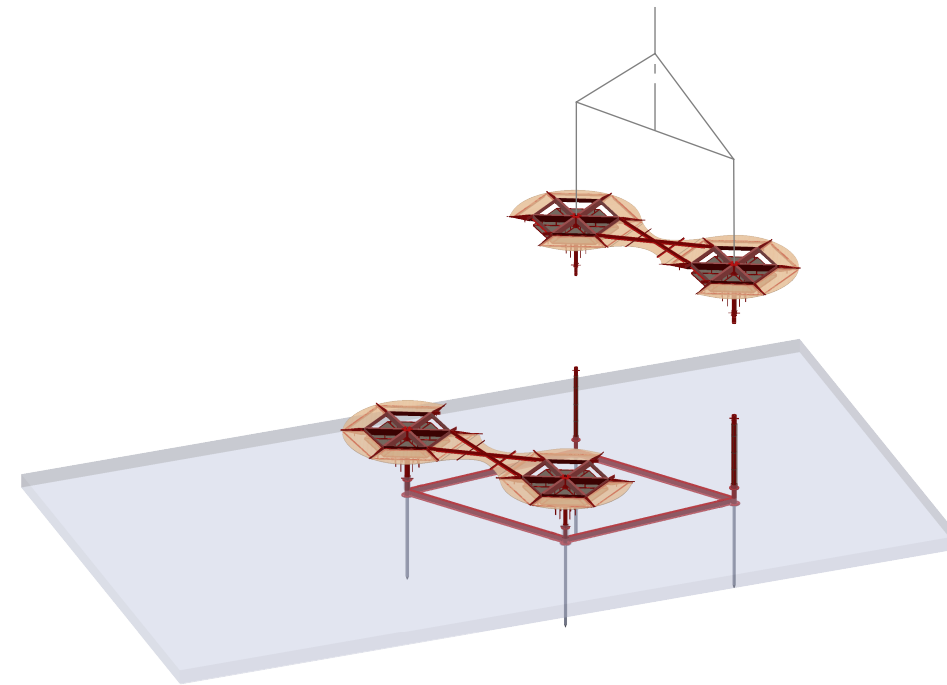


7. Lift pair of hexagons
8. Install columns underneath
9. Lower hexagon pair and slot bayonet fitting into upper site joint

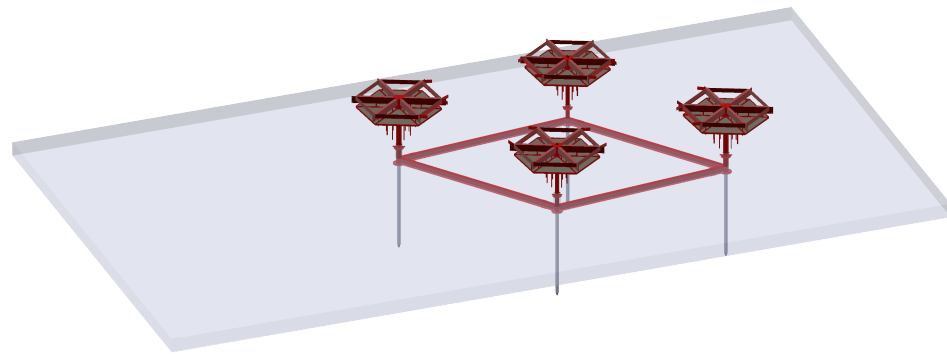


3. Lift hexagons and slot bayonet into lower site connection

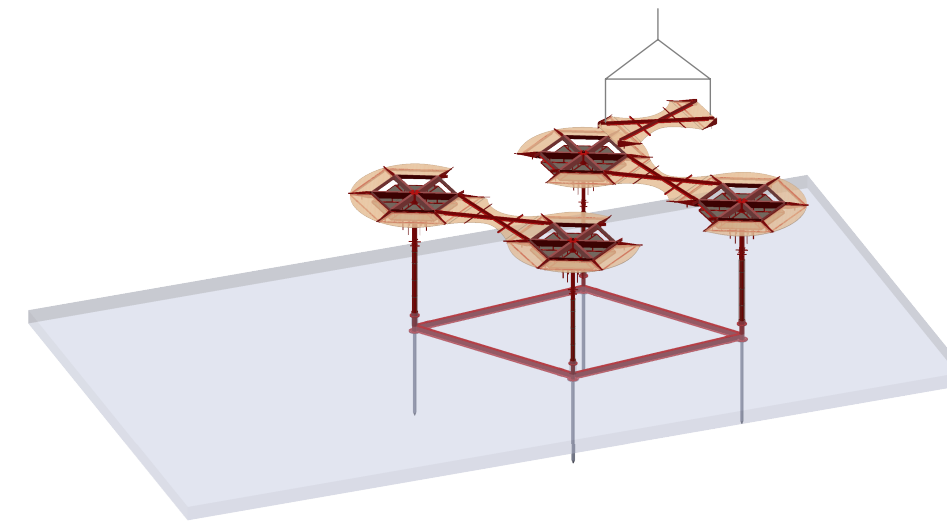

10. Repeat for other pair of hexagons
11. Install intermediate ceiling pieces

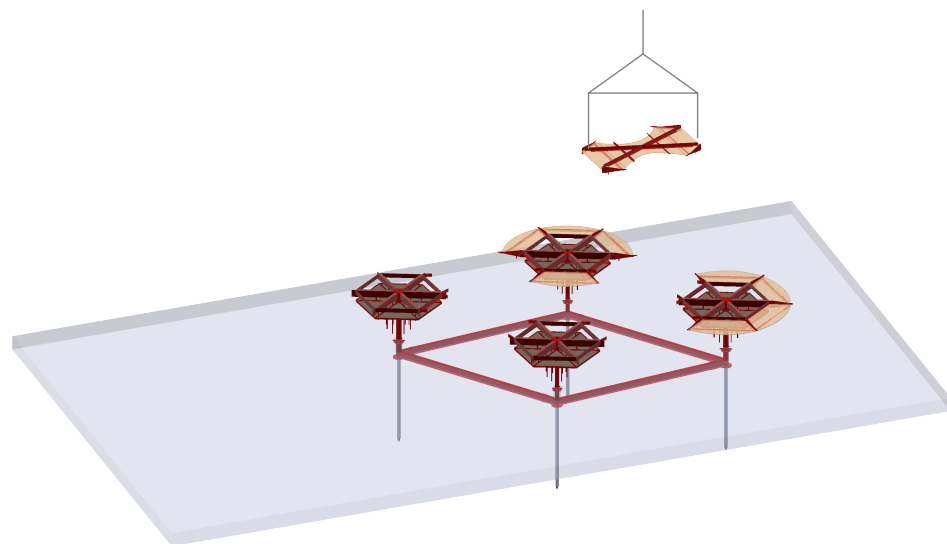

4. Install cantilever segments
5. Install ceiling segments
6. Fill available area with soil and plants

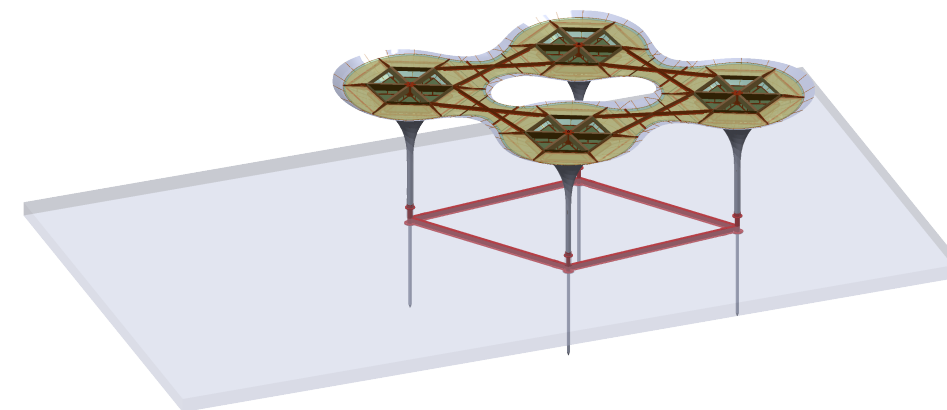

12. Install remaining planting



cake industries Ltd
UNIT 2 ABBEY TRADING ESTATE
BELL GREEN LANE
LONDON
SE26 5TW

TITLE:
TOM MASSEY STUDIO

TITLE:
WATERAID CHELSEA PAVILION

CONSTRUCTION SEQUENCE

DWG NO.
363_400

DWG STATUS
DRAFT

SCALE 1:200@ A3

	NAME	DATE
DRAWN	DFK	08/02/2023
CHK'D		01/09/2023
REVISION	A	

PROJECT STATUS: NOT FOR CONSTRUCTION

NOTES:
UNLESS OTHERWISE SPECIFIED DIMENSIONS ARE IN MILLIMETRES

THE INFORMATION CONTAINED IN THIS DRAWING IS THE SOLE PROPERTY OF cake industries Ltd.

ANY REPRODUCTION IN PART OR AS WHOLE WITHOUT THE WRITTEN PERMISSION OF cake industries Ltd IS PROHIBITED

DO NOT SCALE FROM DRAWING