


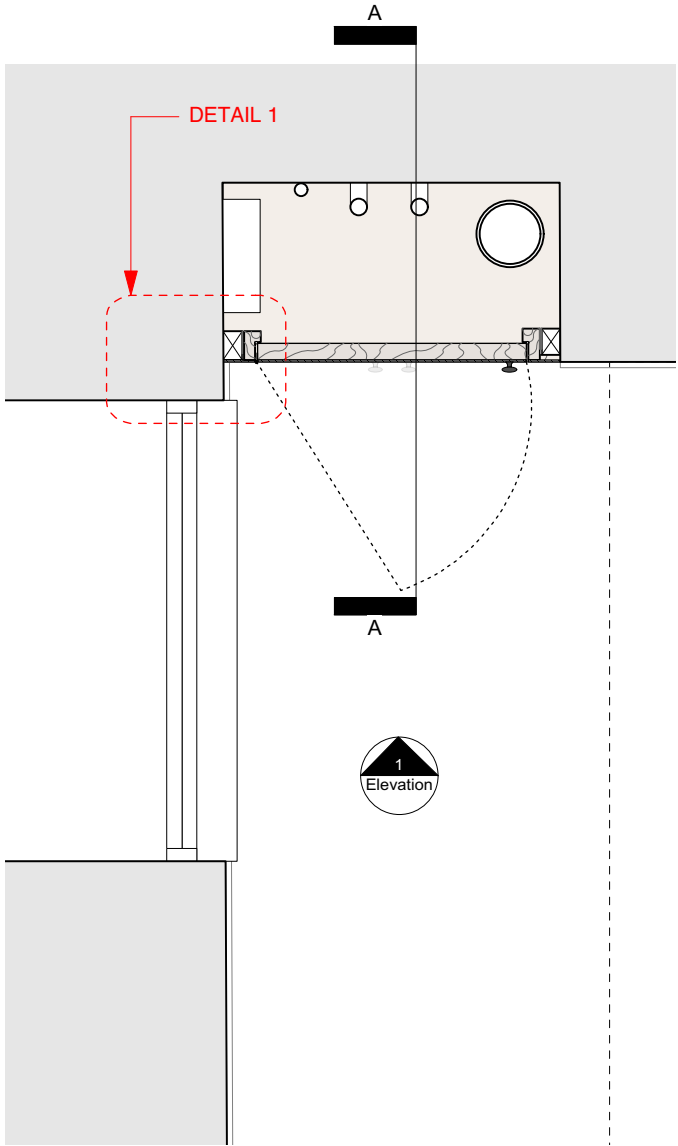

PLAN DETAIL
@1:20

Party floor build up refer to drawing:
A665_T_3000

44thk solid core door clad in 6mm pre
grooved M R T&G boards
FR 60 and acoustically shut


50mm x 70mm stud and two layers of
plasterboard to achieve 60min FR
between upper storage and below
cupboard

Pre grooved MR T&G cupboard door


18mm stained MR MDF cupboard
panels and shelves

600mm x 400mm x 13mm thk.
natural stone tiled floor on flexible
tile adhesive


New stone skirting

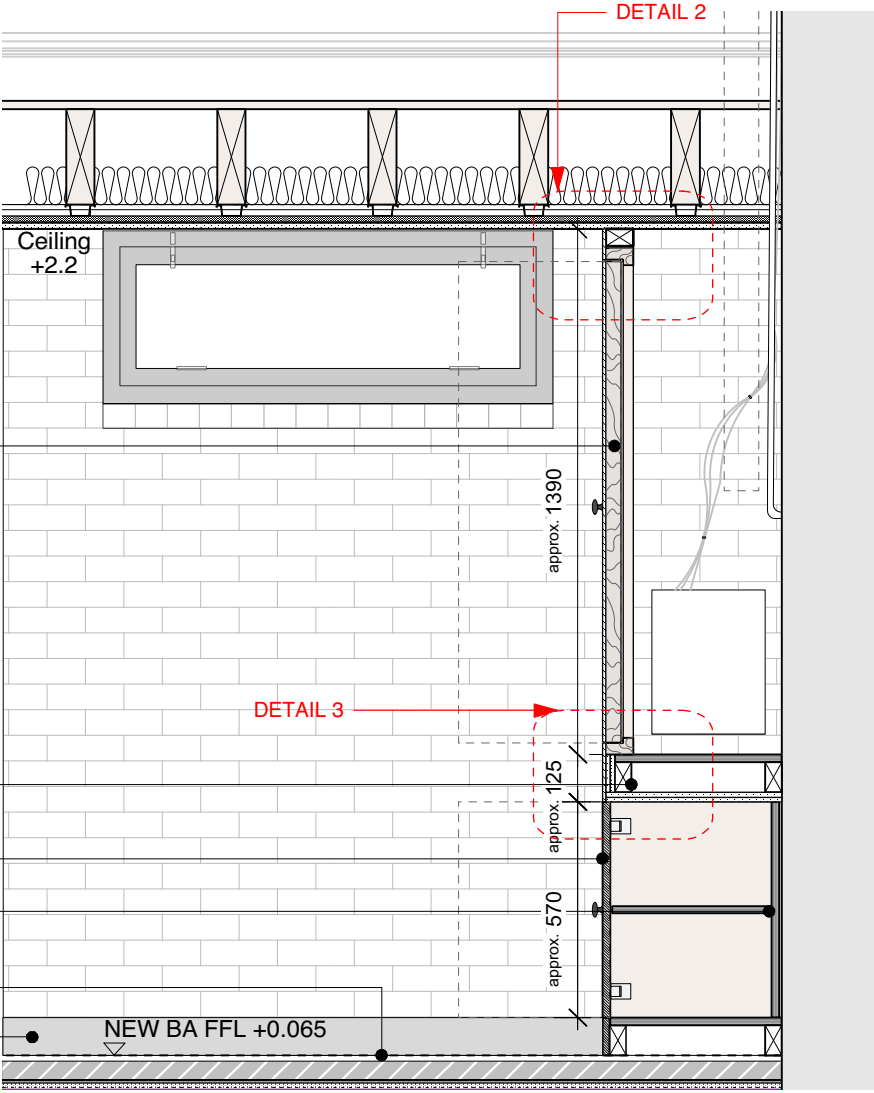


DETAIL SECTION AA
@1:20

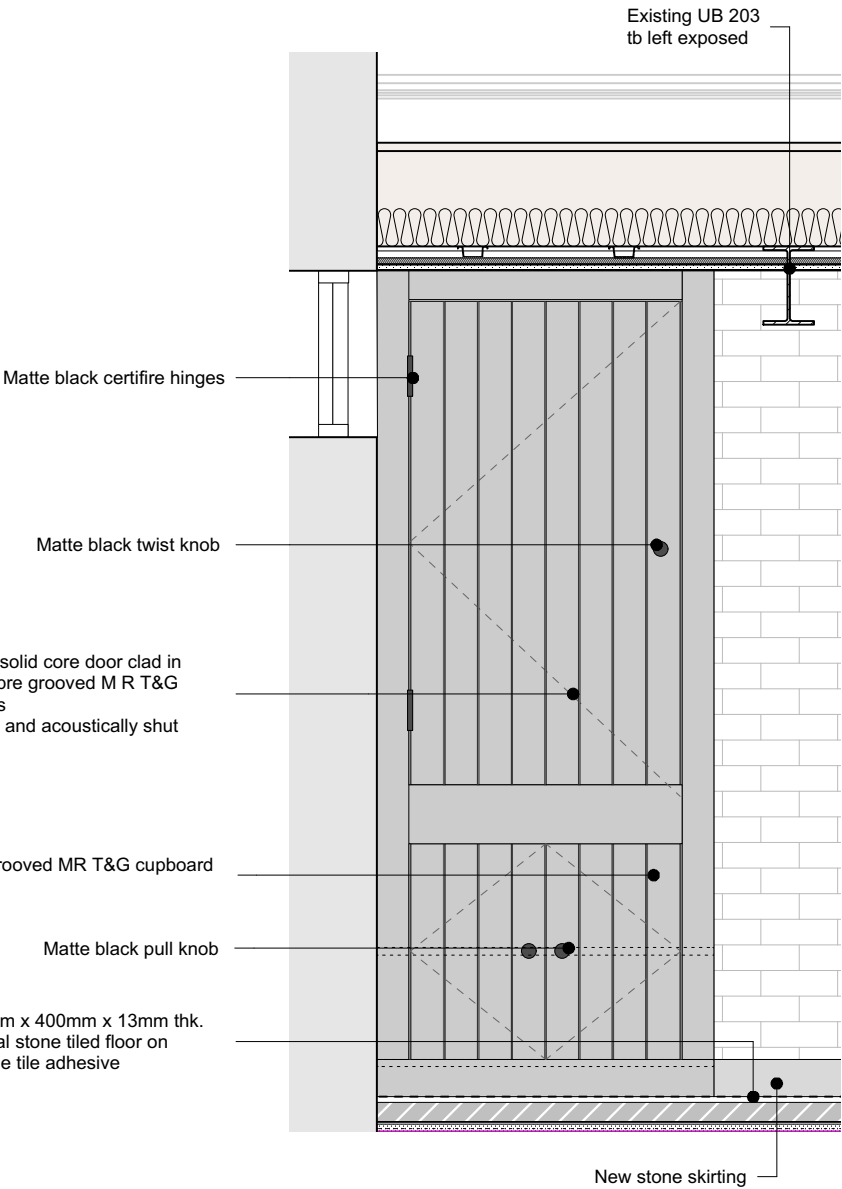


DETAIL ELEVATION 1
@1:20

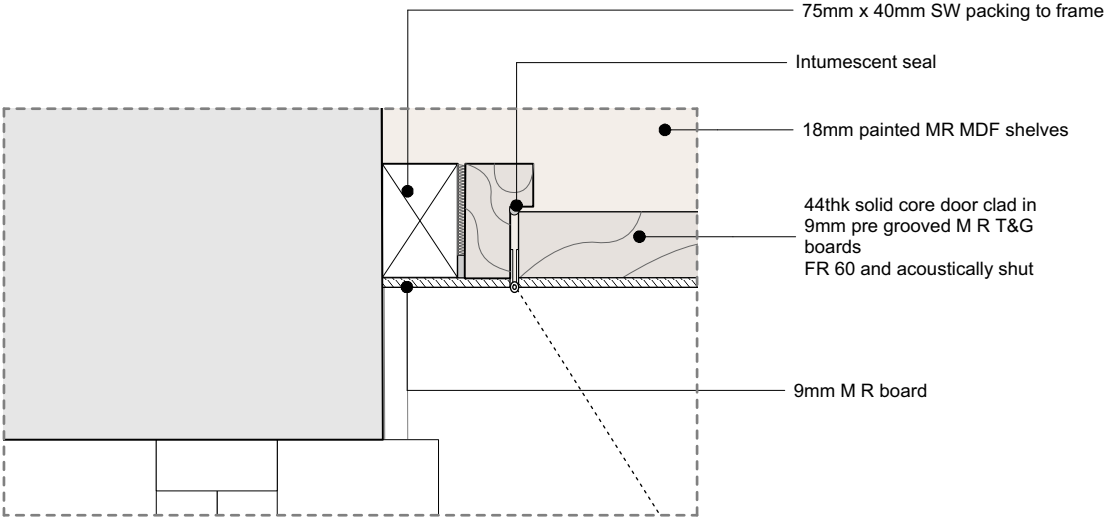

PLAN DETAIL 1
@1:5

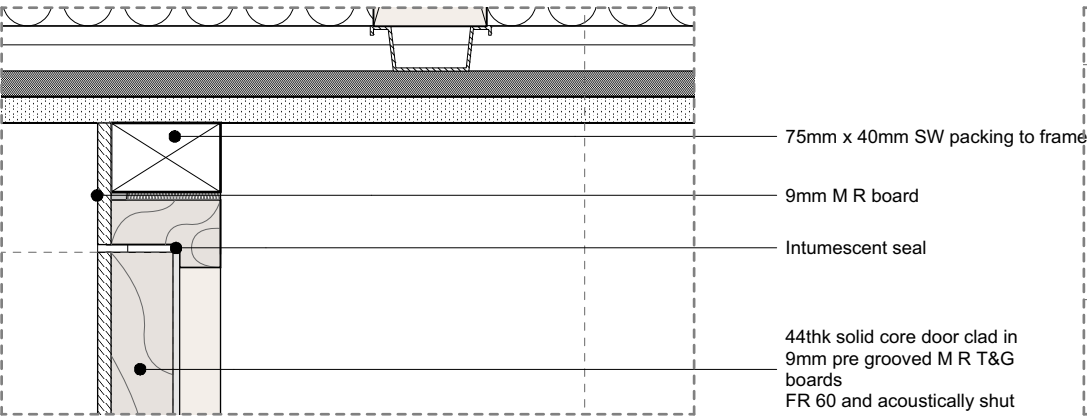

SECTION DETAIL 2
@1:5

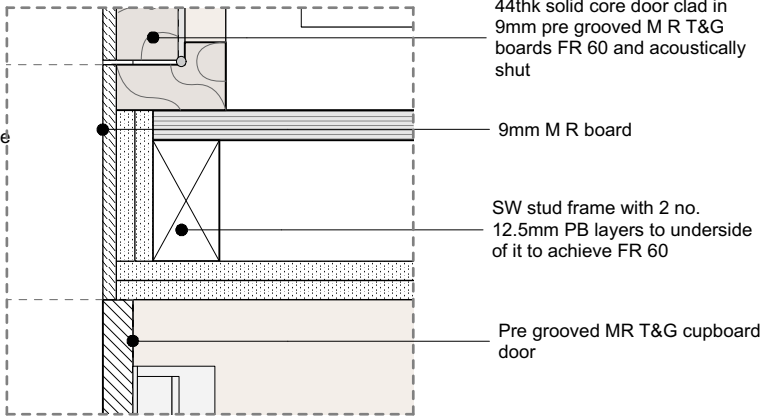

SECTION DETAIL 3
@1:5

UNIT 3_CUPBOARD COVER TO KNOCK THROUGH AT BA LVL-RFI 3
1:20 & 1:5 @ A3

CONSTRUCTION

DO NOT SCALE FROM DRAWING. WORK TO FIGURED DIMENSIONS ONLY. ALL DIMENSIONS TO BE CHECKED BY CONTRACTOR/FABRICATOR PRIOR TO CONSTRUCTION
REPORT ALL DISCREPANCIES TO THE ARCHITECT
TO BE READ IN CONJUNCTION AND COORDINATED WITH STRUCTURAL & SERVICE ENGINEERS DRAWINGS AND ALL OTHER ARCHITECTS PLANS INCLUDING WRITTEN SPECIFICATION A665_T_SPEC

REVISION DATE DESCRIPTION

CLIENT: LEASING OPTIONS LTD

PROJECT: PROPOSED RESIDENTIAL DEVELOPMENT

ADDRESS: 28 ST JOHN, MANCHETSER, M3 4DJ

DRAWING TITLE: UNIT 3_CUPBOARD COVER TO KNOCK THROUGH AT BA

SCALE: 1:20 & 1:5 @ A3

DATE: APRIL 2024

DRAWING NO: A665_C_810

OLLIER SMURTHWAITE ARCHITECTS

40 King Street, Manchester, M2 6BA
T 0161 883 0838
F 0161 883 0839
E mail@olliersmurthwaite.com