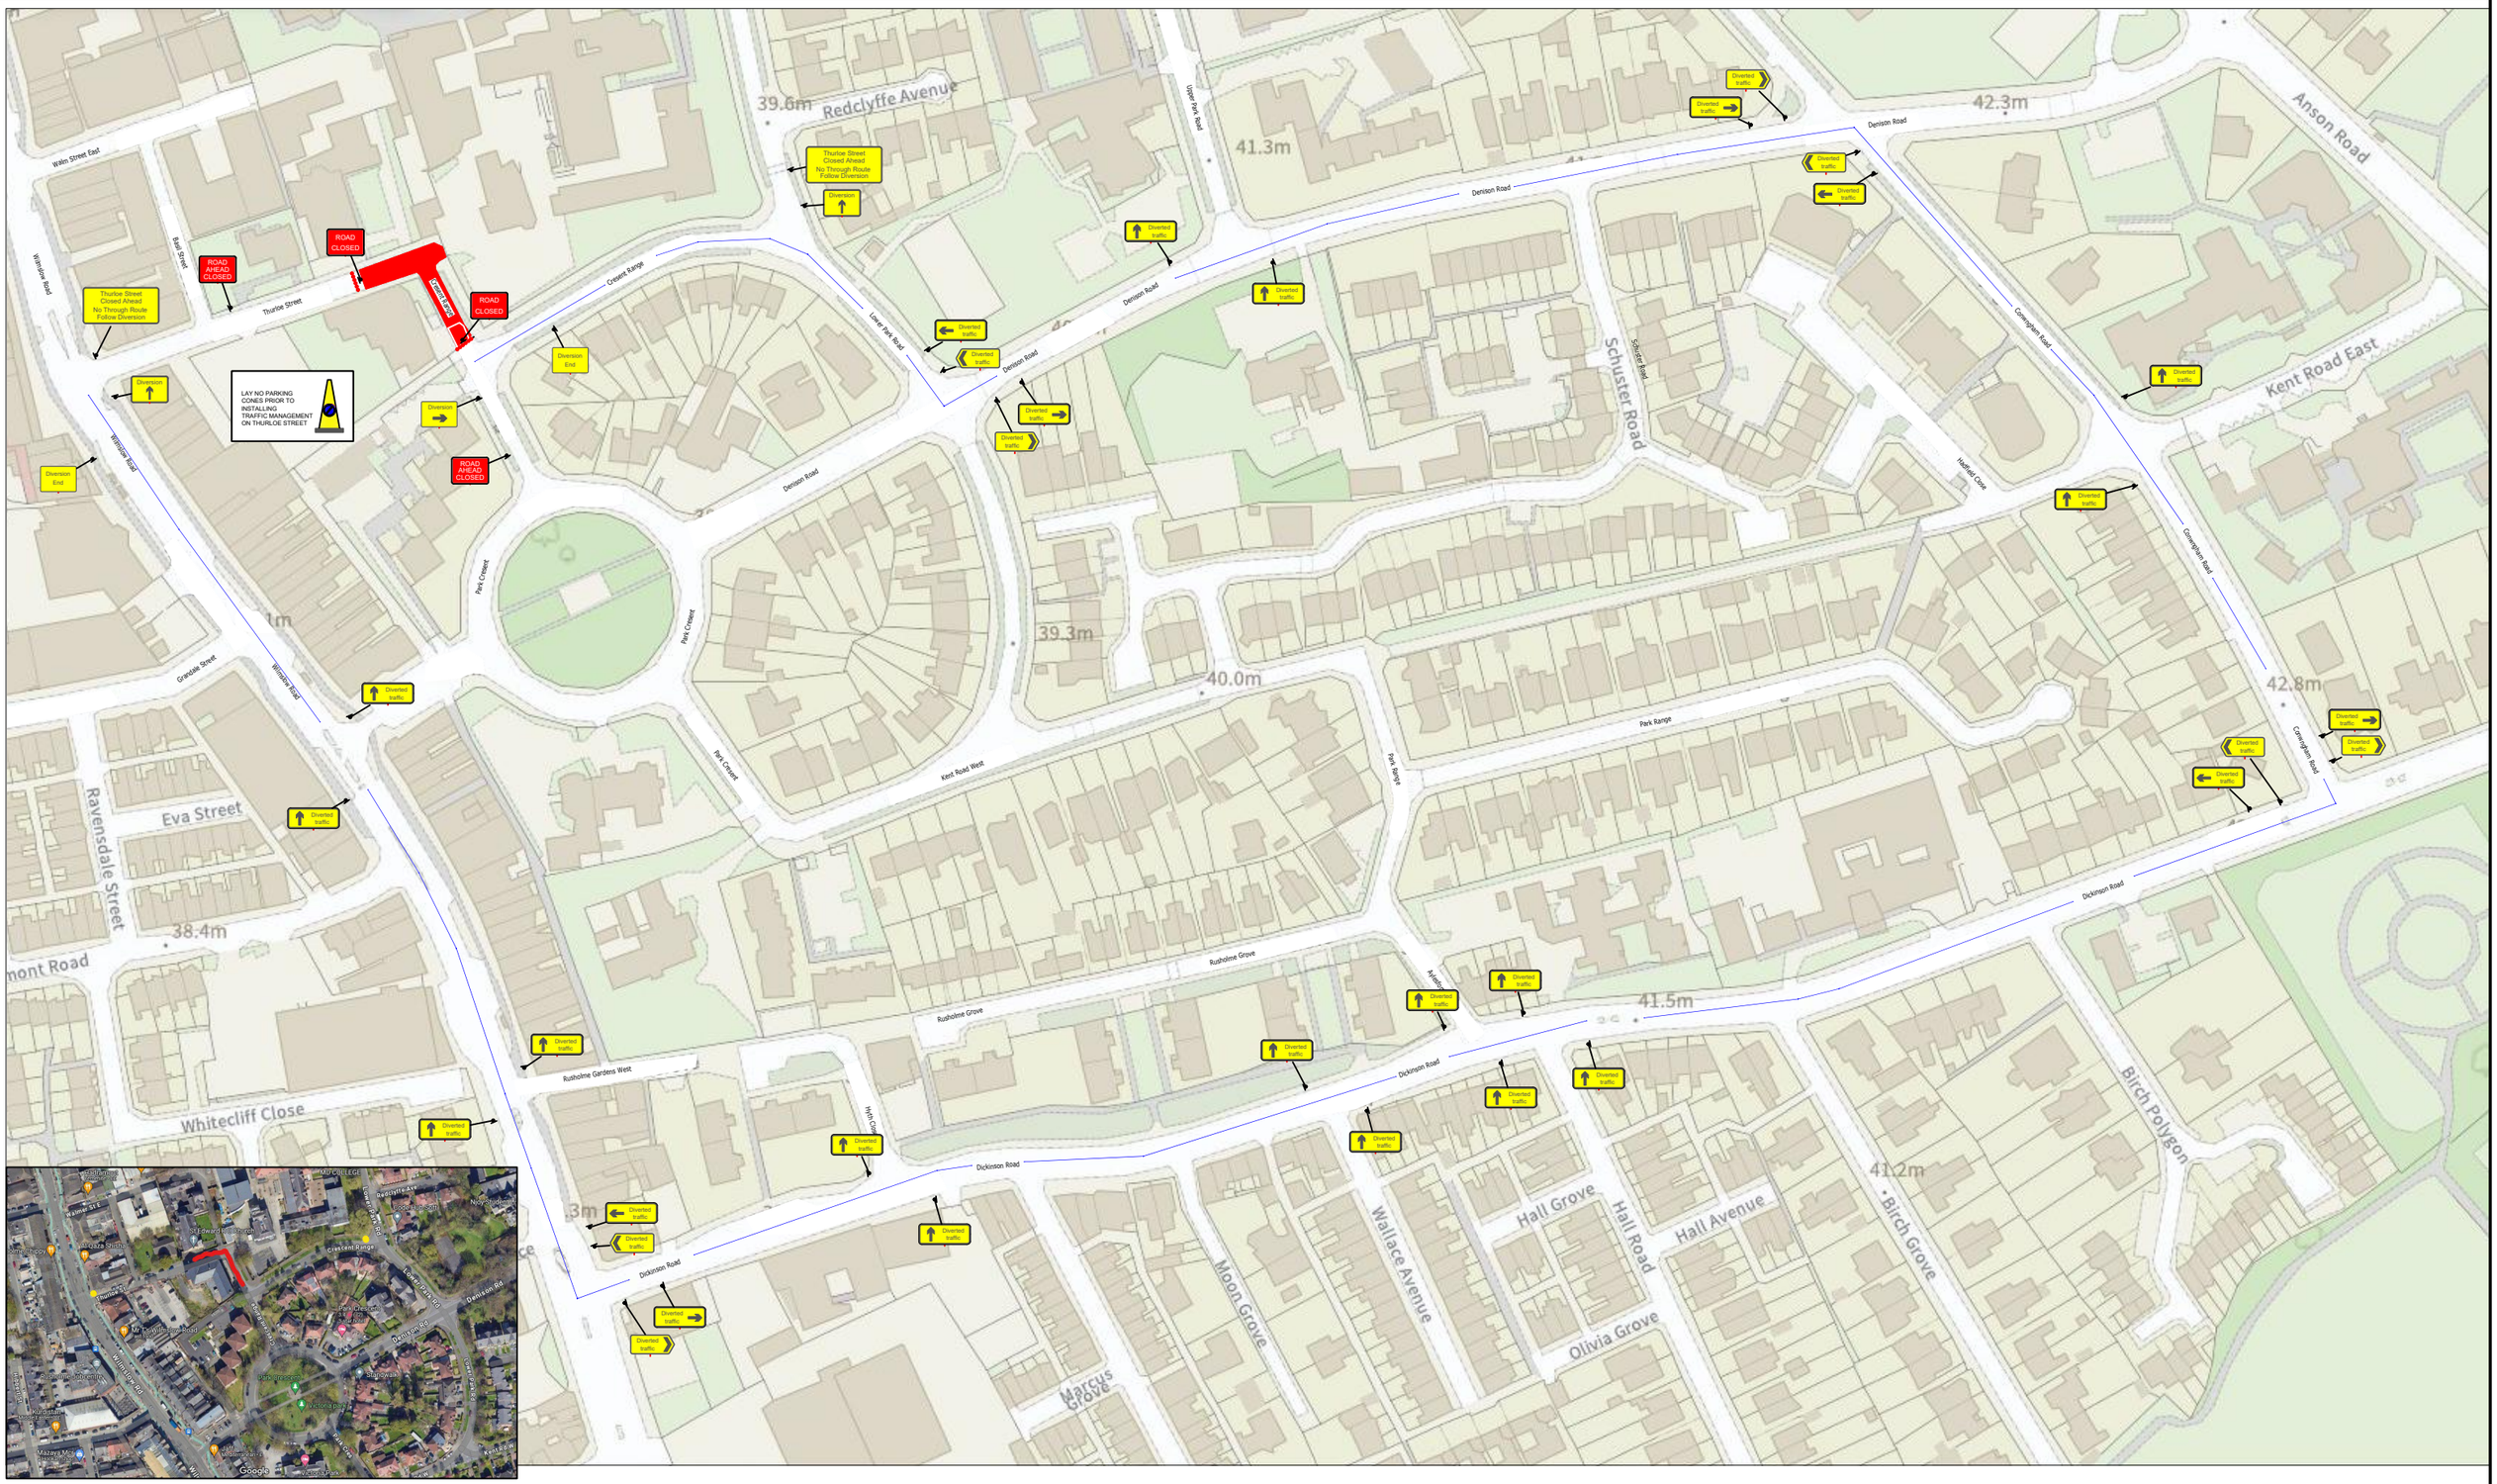


VINTAGE
TRAFFIC MANAGEMENT LTD

Vintage Traffic Management
Unit 2 Green Lane Industrial Estate
Green Lane, Failsworth
M35 0JL

www.vintagetm.co.uk

Issue: 1	Date		Address
Drawn	11/06/2024	P.C	Thurloe Street Curry Mile, Rusholme, Manchester
Checked	11/06/2024	T.T	Project : Road closure diversion
Approved	11/06/2024	T.T	Original drawing size A4 - NTS

Drawing No : VTM-PC-066

This drawing is the property of Vintage TM Ltd, reproduction in part or in whole is prohibited without prior permission from Vintage TM Ltd.