


## Ground Floor - Existing

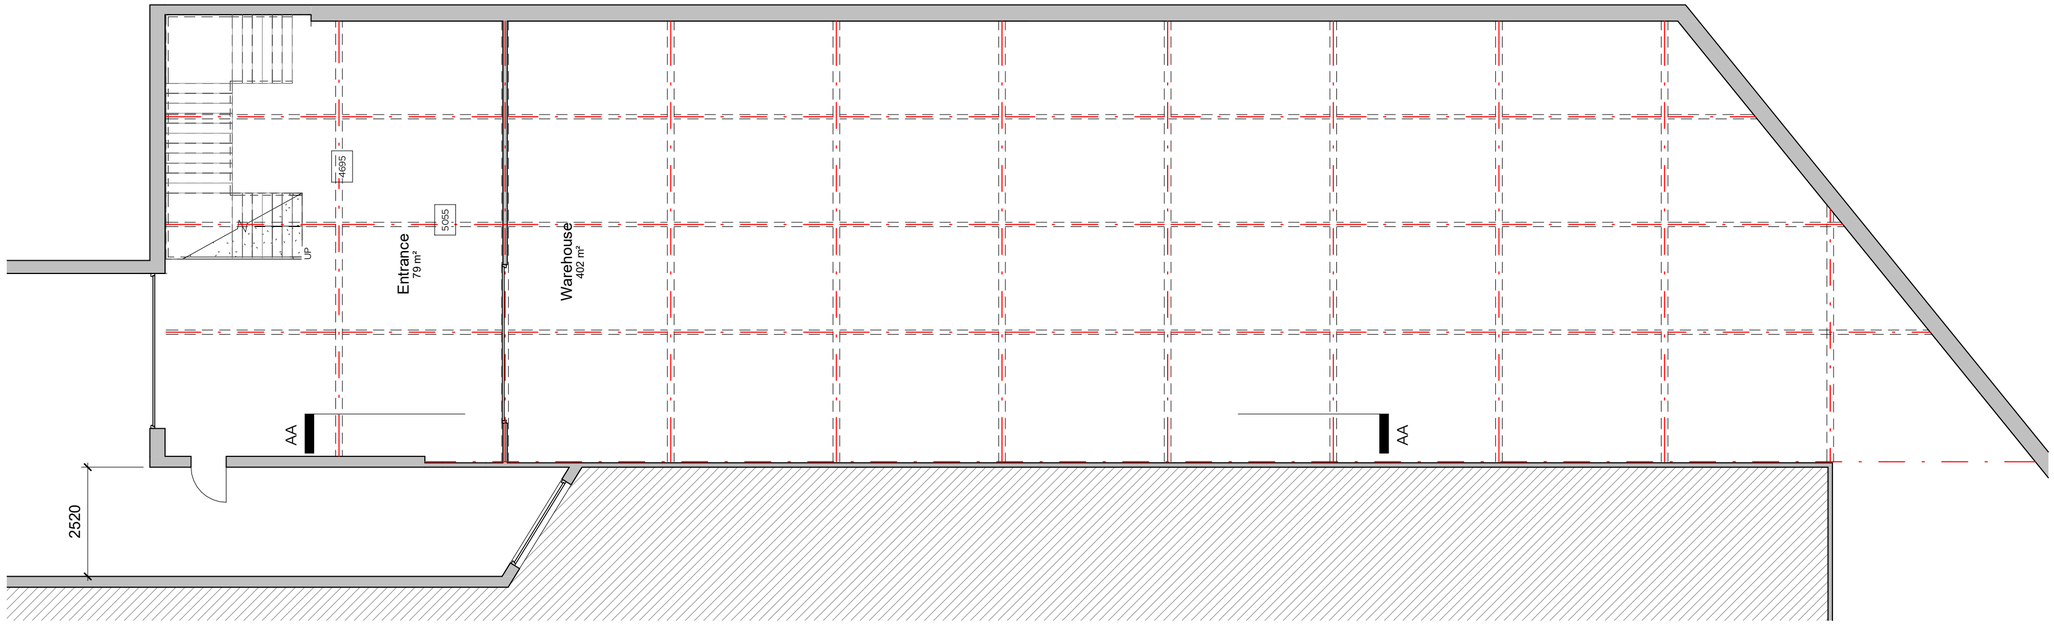


## First Floor - Existing

| REV | Date | Description | Issued |
|---|---|---|---|
| A | 31.01.24 | Concept | RJ |

Additional Notes

Project Title: **Dunamis International Gospel Centre**

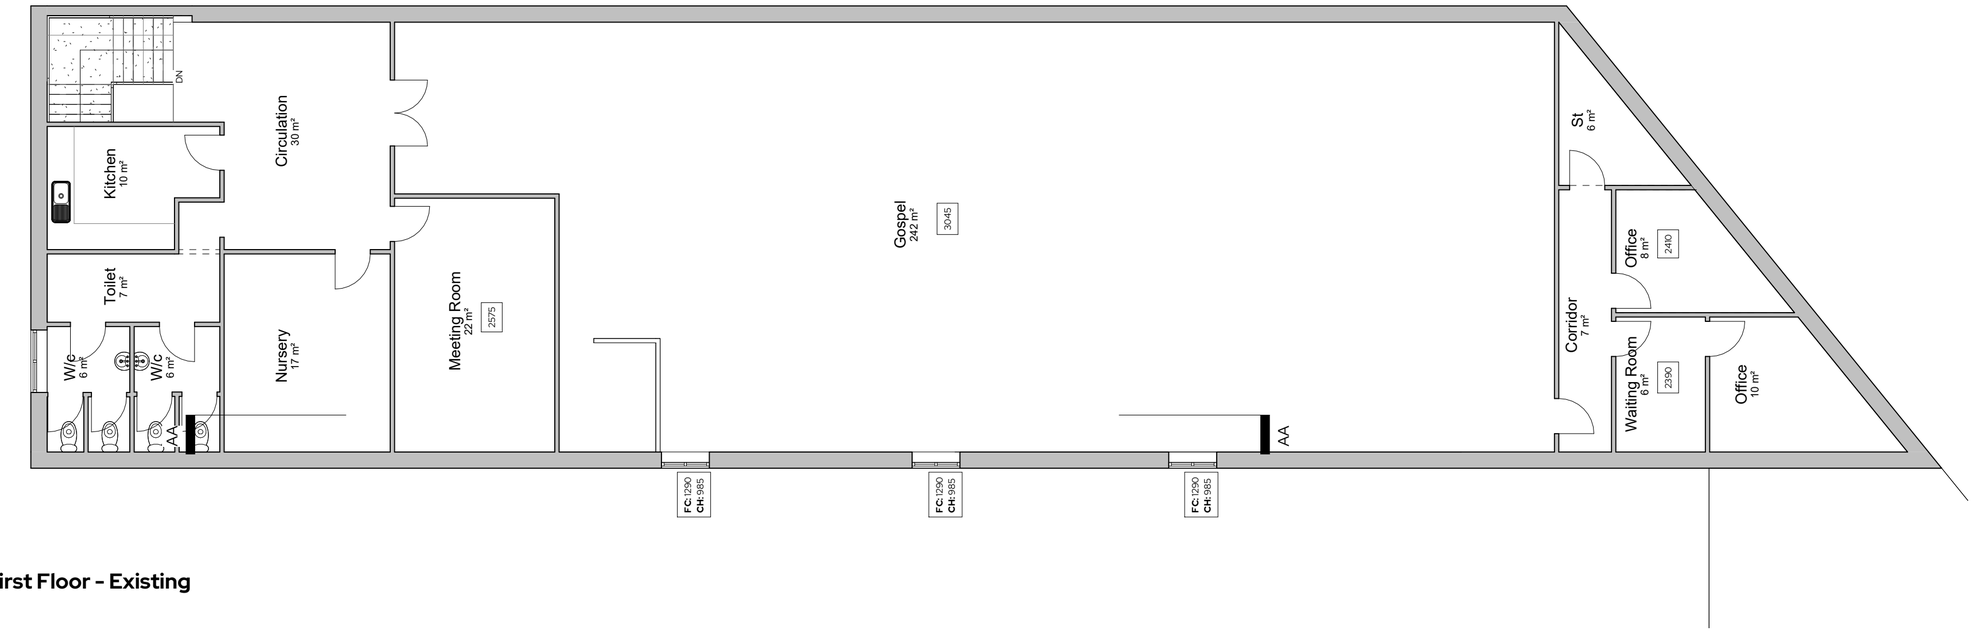Client Name: **Owner**

Project Address: **1a New St, Manchester M40 8AW**

Title: **Ground & First Floor Plan - Existing**

Drawing No.: **1275 -02 -03-001 RevA**

| Date | Scale | Sheet Size | Drawn by | Checked by |
|---|---|---|---|---|
| 14/11/2023 | 1 : 100 | A2 | RJ | DB |

STUDIO 256
Architecture • Design • Interiors

Unit 256, Slater Studios, 9 Slater Street, Liverpool, L1 4BW
D.banister@studio256design.co.uk / +44 (0)151 345 7600

© Copyright Studio 256 Design - Do not scale from this drawing. All dimensions to be checked and verified on site. This drawing is to be read in conjunction with all other relevant drawings and specifications. Any discrepancies in the drawings are to be reported immediately to Studio 256 Design. This drawing is not to be used for construction or sales purposes unless marked 'Issued for construction'. Dimensions and area schedules are subject to change.