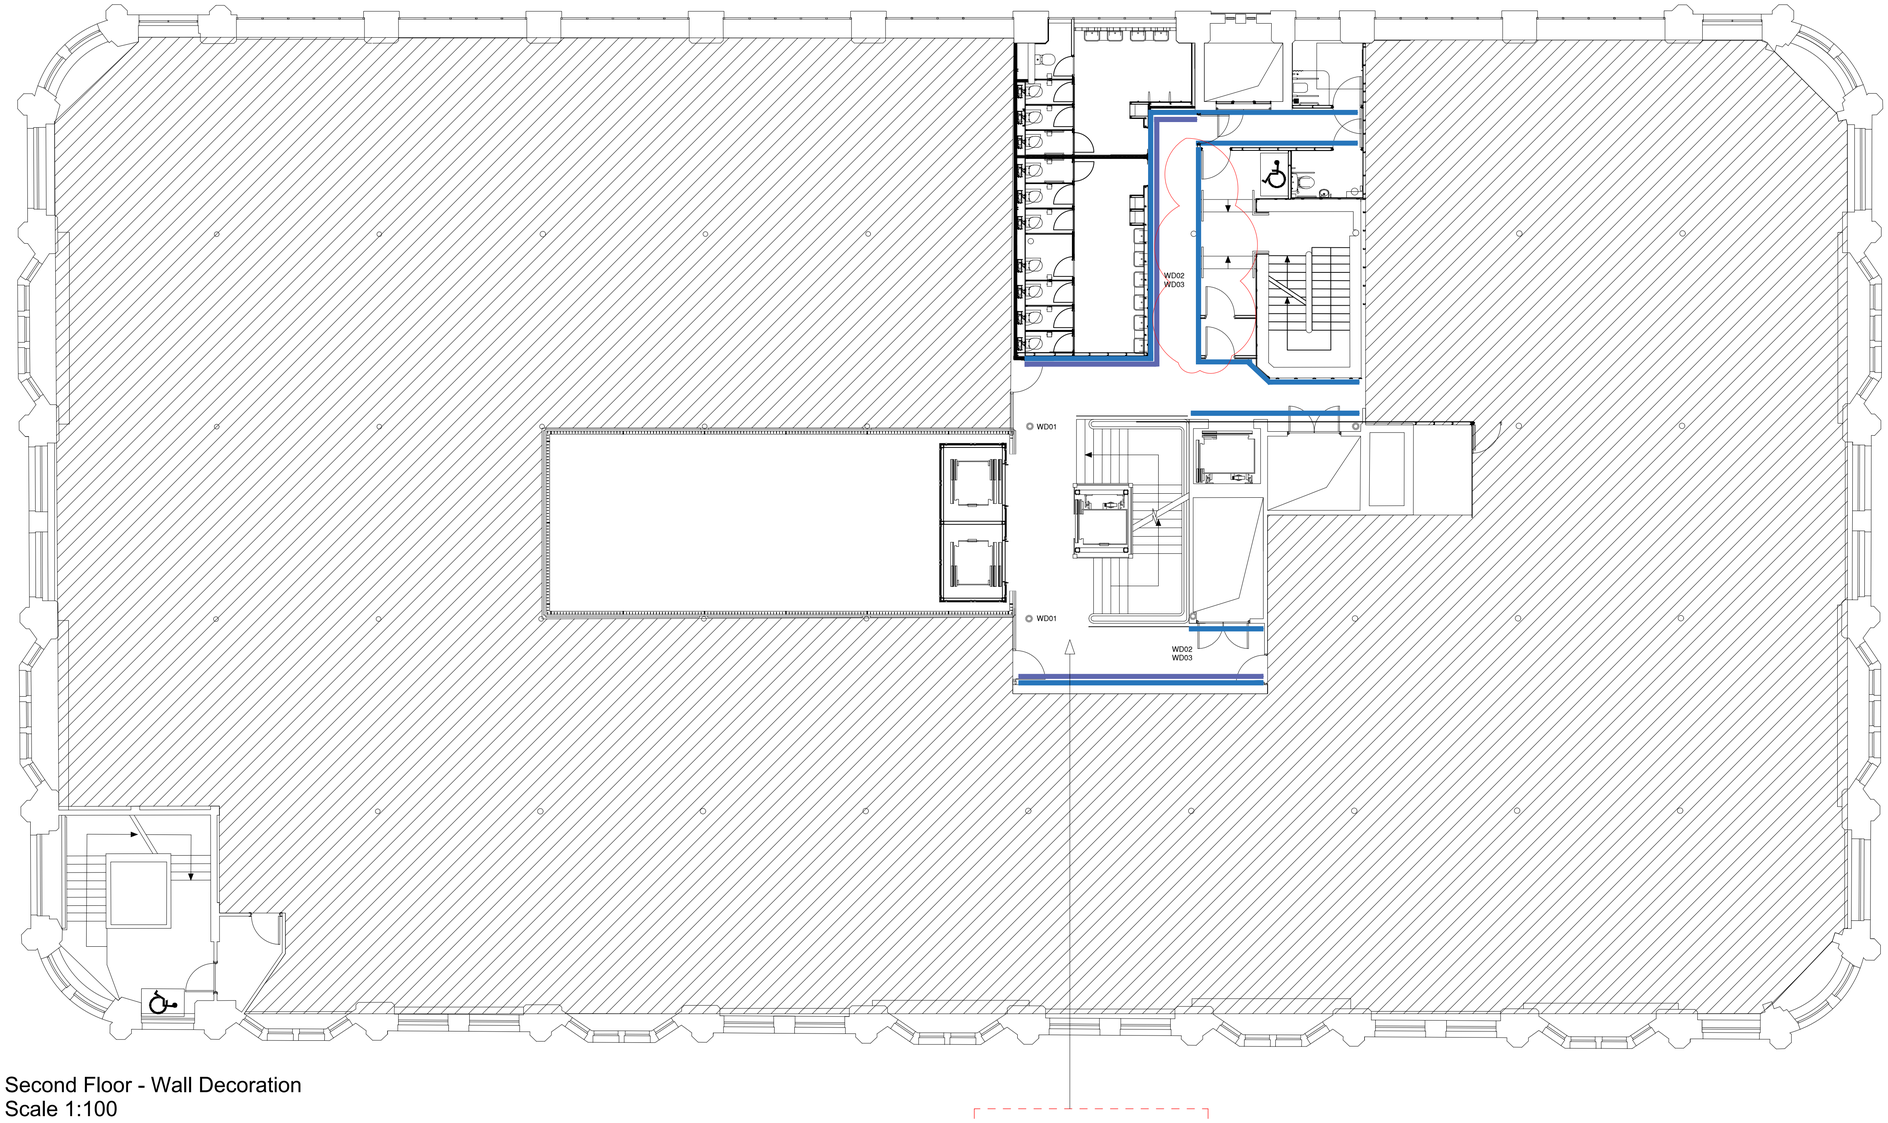

Second Floor - Wall Decoration
Scale 1:100

All skirtings to be painted 59BB 81/022 to corridors / lift lobbies

Not in scope of works

Note: Drawings to read in conjunction with 34 Joinery series

Note: Skirtings to be painted Dulux Trade Paint: 59BB 81/022 where specified

Note: All areas not specified to be painted white

OBi

www.obiproperty.co.uk

All dimensions are in millimetres unless stated otherwise. No dimensions to be scaled from drawings. All dimensions to be checked on site prior to manufacture.

Any discrepancies between drawings and site conditions are to be reported to the contract manager.

This drawing is to be read in conjunction with all relevant Structural Engineers and Mechanical & Electrical Engineers drawings and specification.

© COPYRIGHT
The copyright in this drawing is vested in OBI Property Ltd and no licence or assignment of any kind has been, or is, granted to any third party whether by provision of copies or originals of the drawings or otherwise unless otherwise agreed in writing.

Wall Finishes

Staircase / to be varnished

WD01.
Dulux Trade Paint: 59BB 81/022

WD01.A
Dulux Trade Paint - Mouldshield Fungicidal Matt: 59BB 81/022

WD02.
Feature Wall paneling to be painted in the same colour as the walls

WD03.
Dulux Trade Paint: 49GG 52/001

WD04.
Wall mural behind the feature illuminated screen - See joinery drawings for more information

WD05.
Smoked mirror

WD07.
Dulux Trade Paint - 50YR 18/223

WD08.
Dulux Heritage Paint - Waxed Khaki

WD09.
Dulux Trade Paint - 27BB 10/138

WD10
Dulux Trade Paint - Mouldshield Fungicidal Matt: 70Y 14/187

WD12.
Autex Acoustics: Groove V1
Colour: Pinnacle, 12mm

WD13.
Autex Acoustics: Groove V1
Colour: Treehouse, 12mm

WD14.
Autex Acoustics: Groove V1
Colour: Parthenon, 12mm

Note: Skirtings to be painted: 59BB 81/022 in communal areas where specified

REV	DESCRIPTION	DATE	BY	CHK
D	Updated Wall Finishes - Reduced WD02 to corridors	03/04/24	EK	ER
C	Updated Wall Finishes - WD06 & 11 removed	16/02/24	EK	ER
B	Updated Wall Finishes	29/01/24	EK	ER
A		24/06/23	RG	
-	First Issue	26/04/23	RG	

CLIENT NAME

Philip J Davis Holdings Plc

PROJECT NAME

Sevendale House

DWG TITLE:

Second Floor - Wall Decoration

DWG NO: 18_200 REVISION: D

SCALE 1 : 100 @A1 DRAWN: RG

DWG STATUS:

STAGE 5

© OBI Property Limited
80 Mosley Street, Manchester, M2 3FX
t: 0161 237 1717 e: info@obiproperty.co.uk

OBi