FOR PLANNING
DO NOT SCALE FROM THIS DRAWING

0 1 2 3 4 5 10m

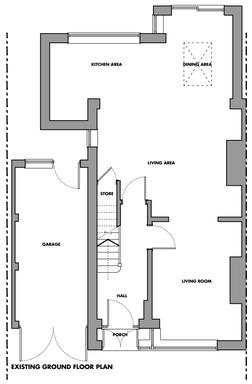

EXISTING GROUND FLOOR PLAN

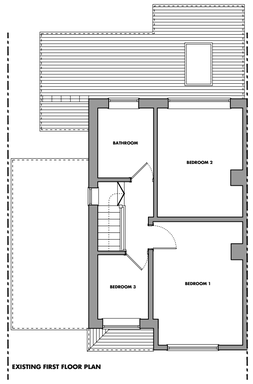

EXISTING FIRST FLOOR PLAN

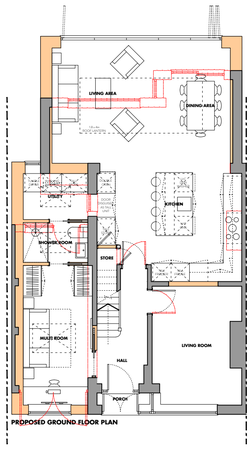

PROPOSED GROUND FLOOR PLAN

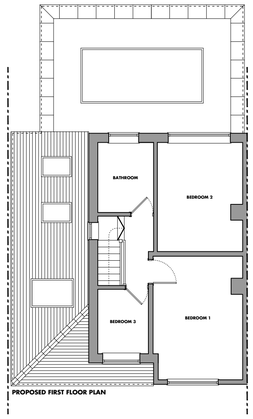

PROPOSED FIRST FLOOR PLAN

LOCATION PLAN 1:1250

EXISTING BLOCK PLAN 1:500

PROPOSED BLOCK PLAN 1:500

EXISTING FRONT ELEVATION

EXISTING SIDE ELEVATION

EXISTING REAR ELEVATION

EXISTING SIDE ELEVATION [PARTY WALL]

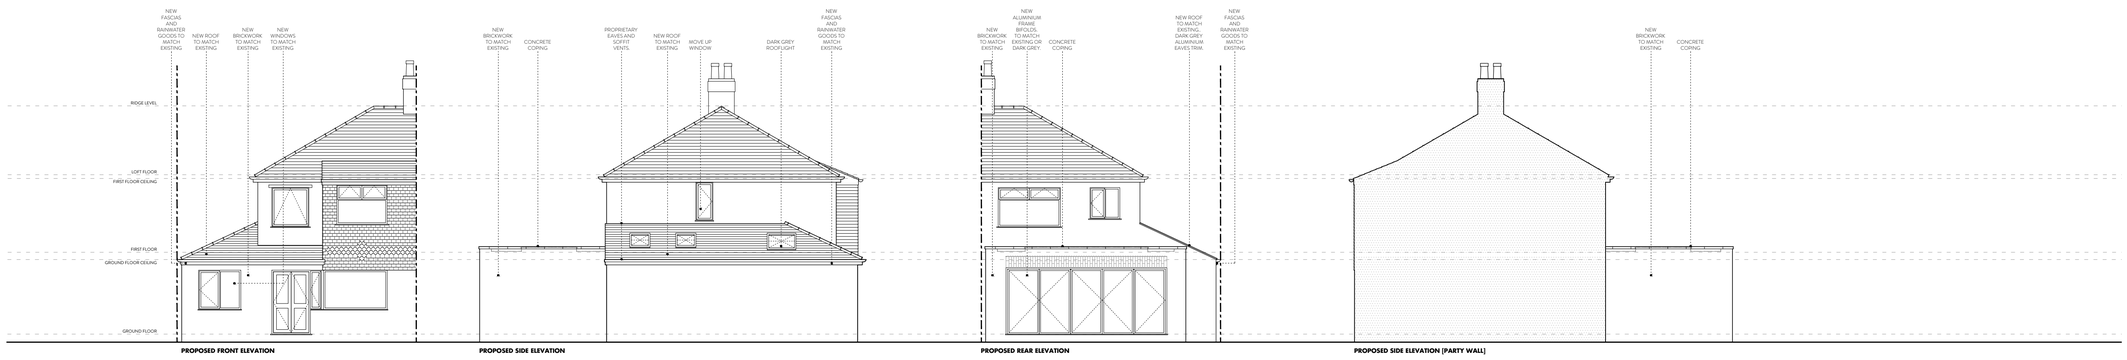

PROPOSED FRONT ELEVATION

PROPOSED SIDE ELEVATION

PROPOSED REAR ELEVATION

PROPOSED SIDE ELEVATION [PARTY WALL]

REV A | 23.07.2024 | PLANING ISSUE

PL01 | PROPOSED DRAWINGS
MRS FITZGERALD & MRS PADRON
13 LYNNWOOD ROAD | M19 1RL
1:100 @ A1 or 1:200 @ A3

CHEADLE ARCHITECTS
ARCHITECTURE
INTERIORS
DESIGN
WWW.CHEADLEARCHITECTS.CO.UK | STUDIO@CHEADLEARCHITECTS.CO.UK | 0161 553 0131