

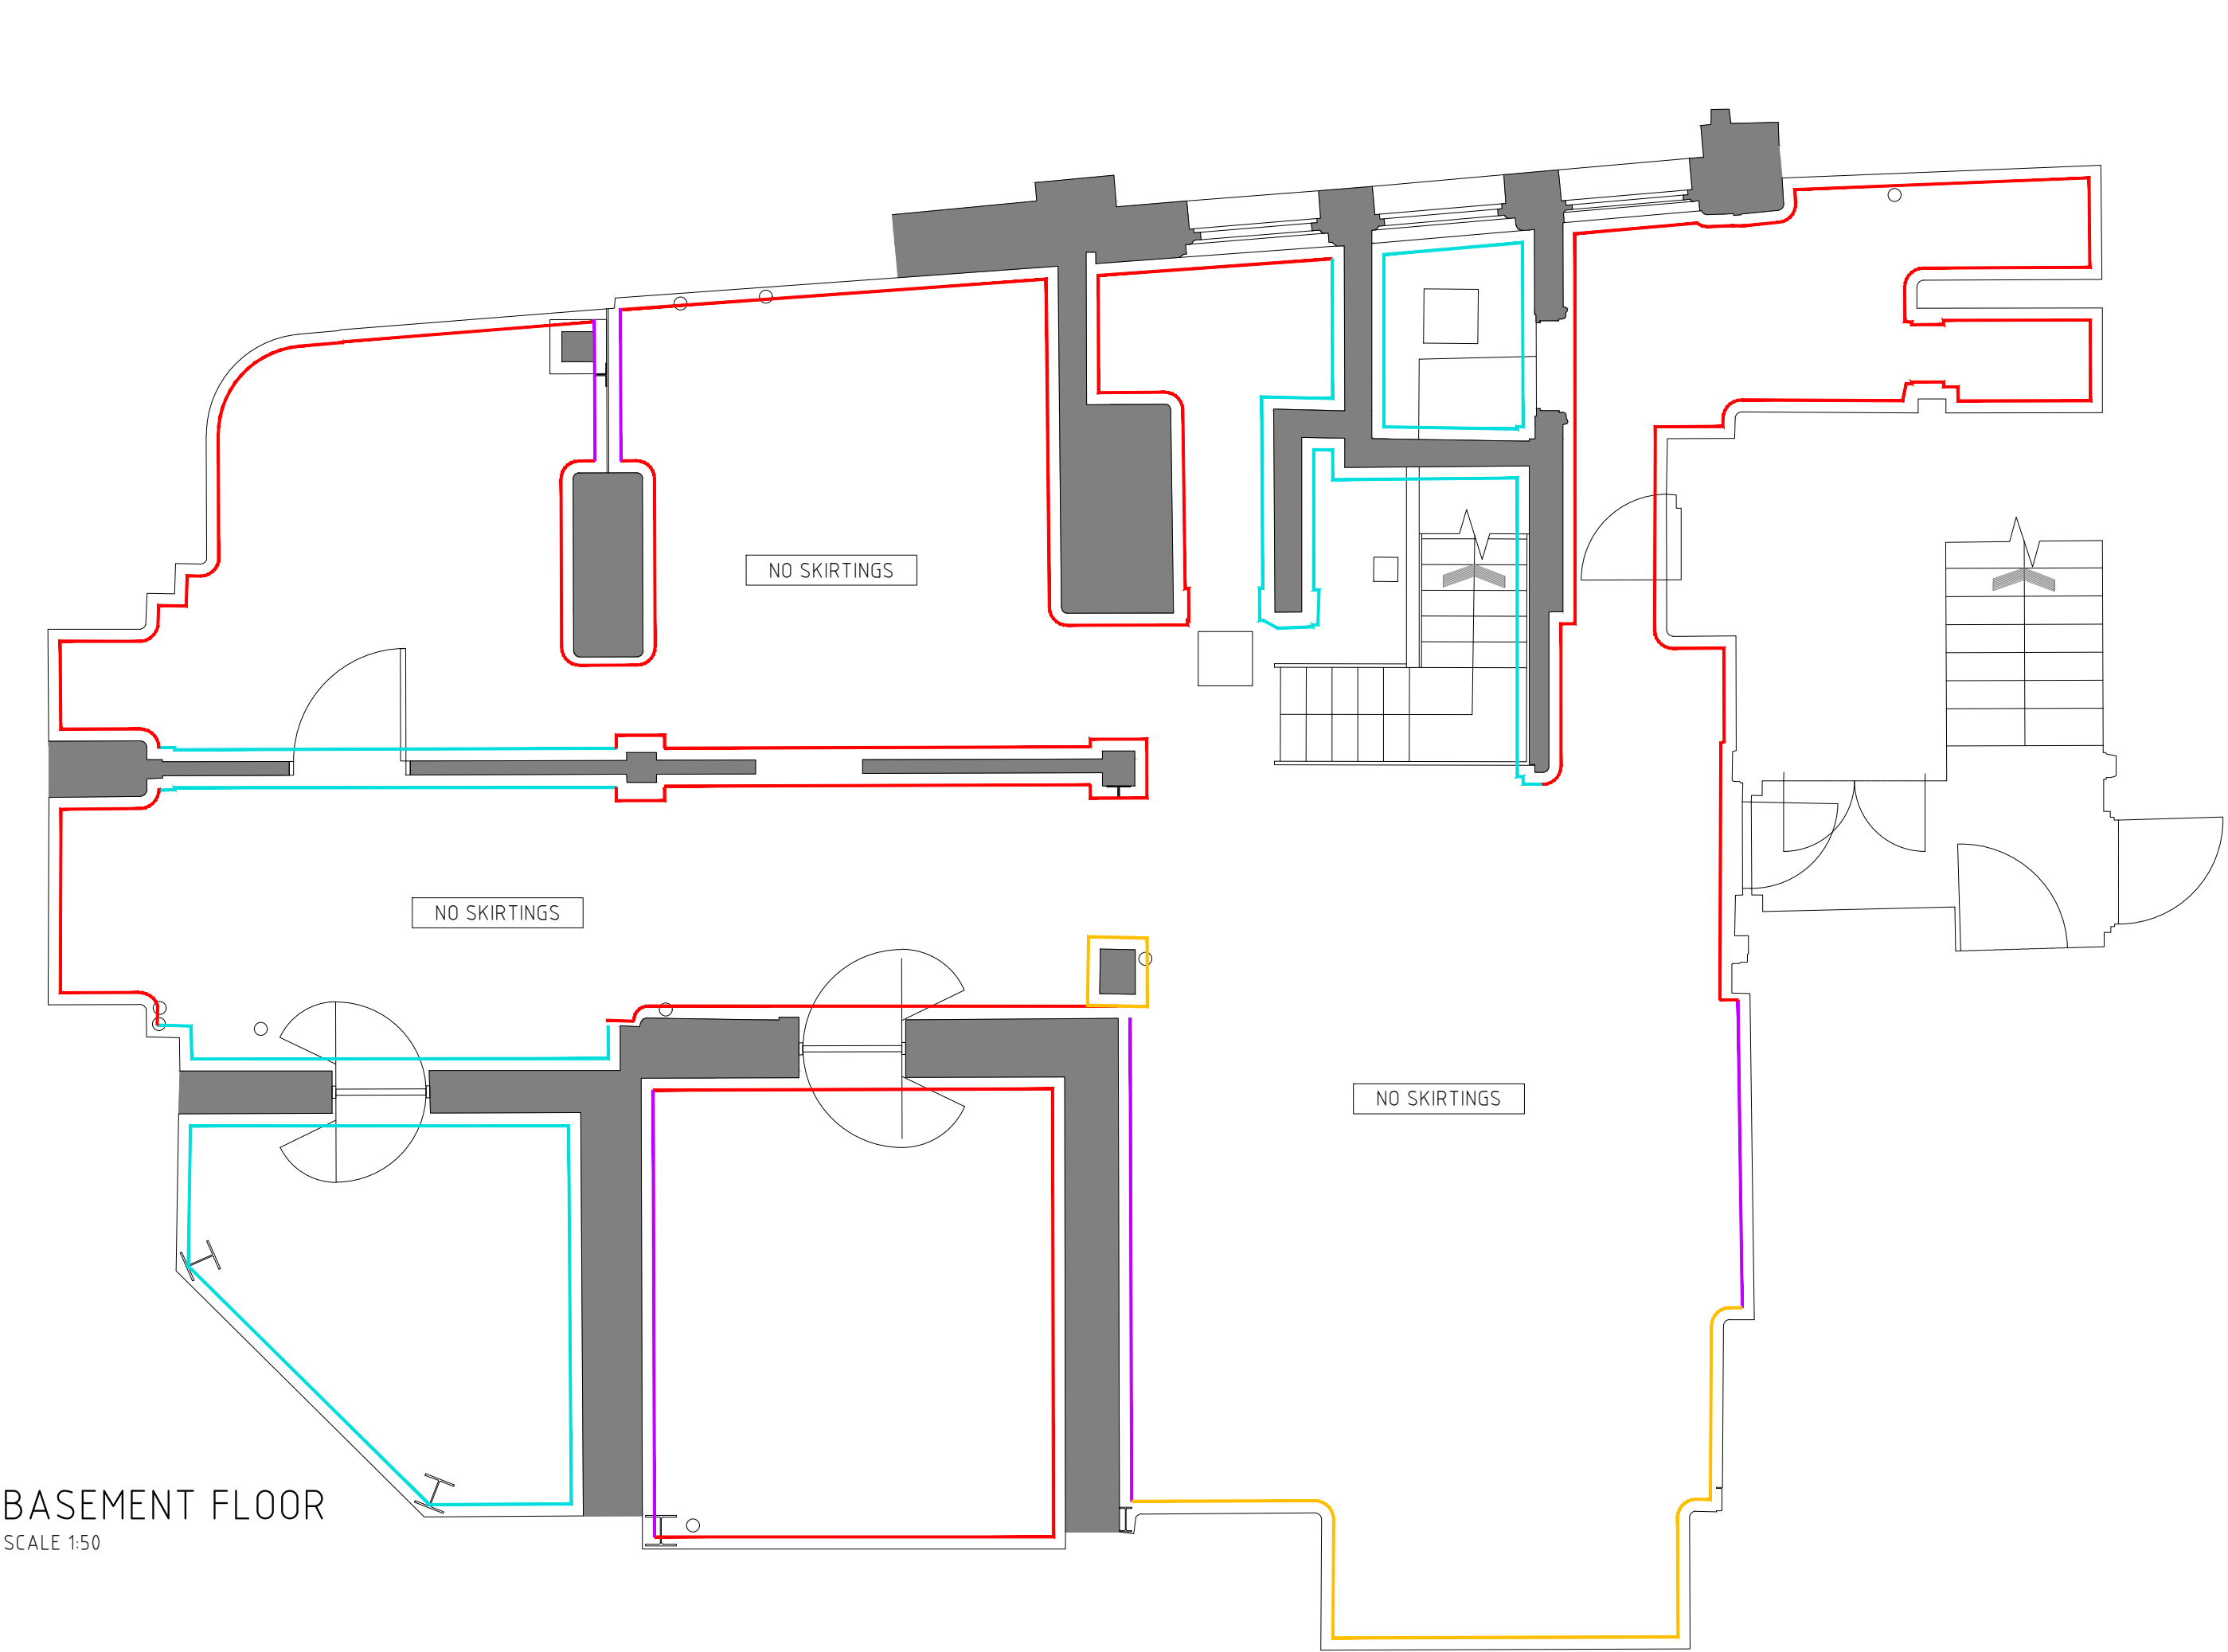


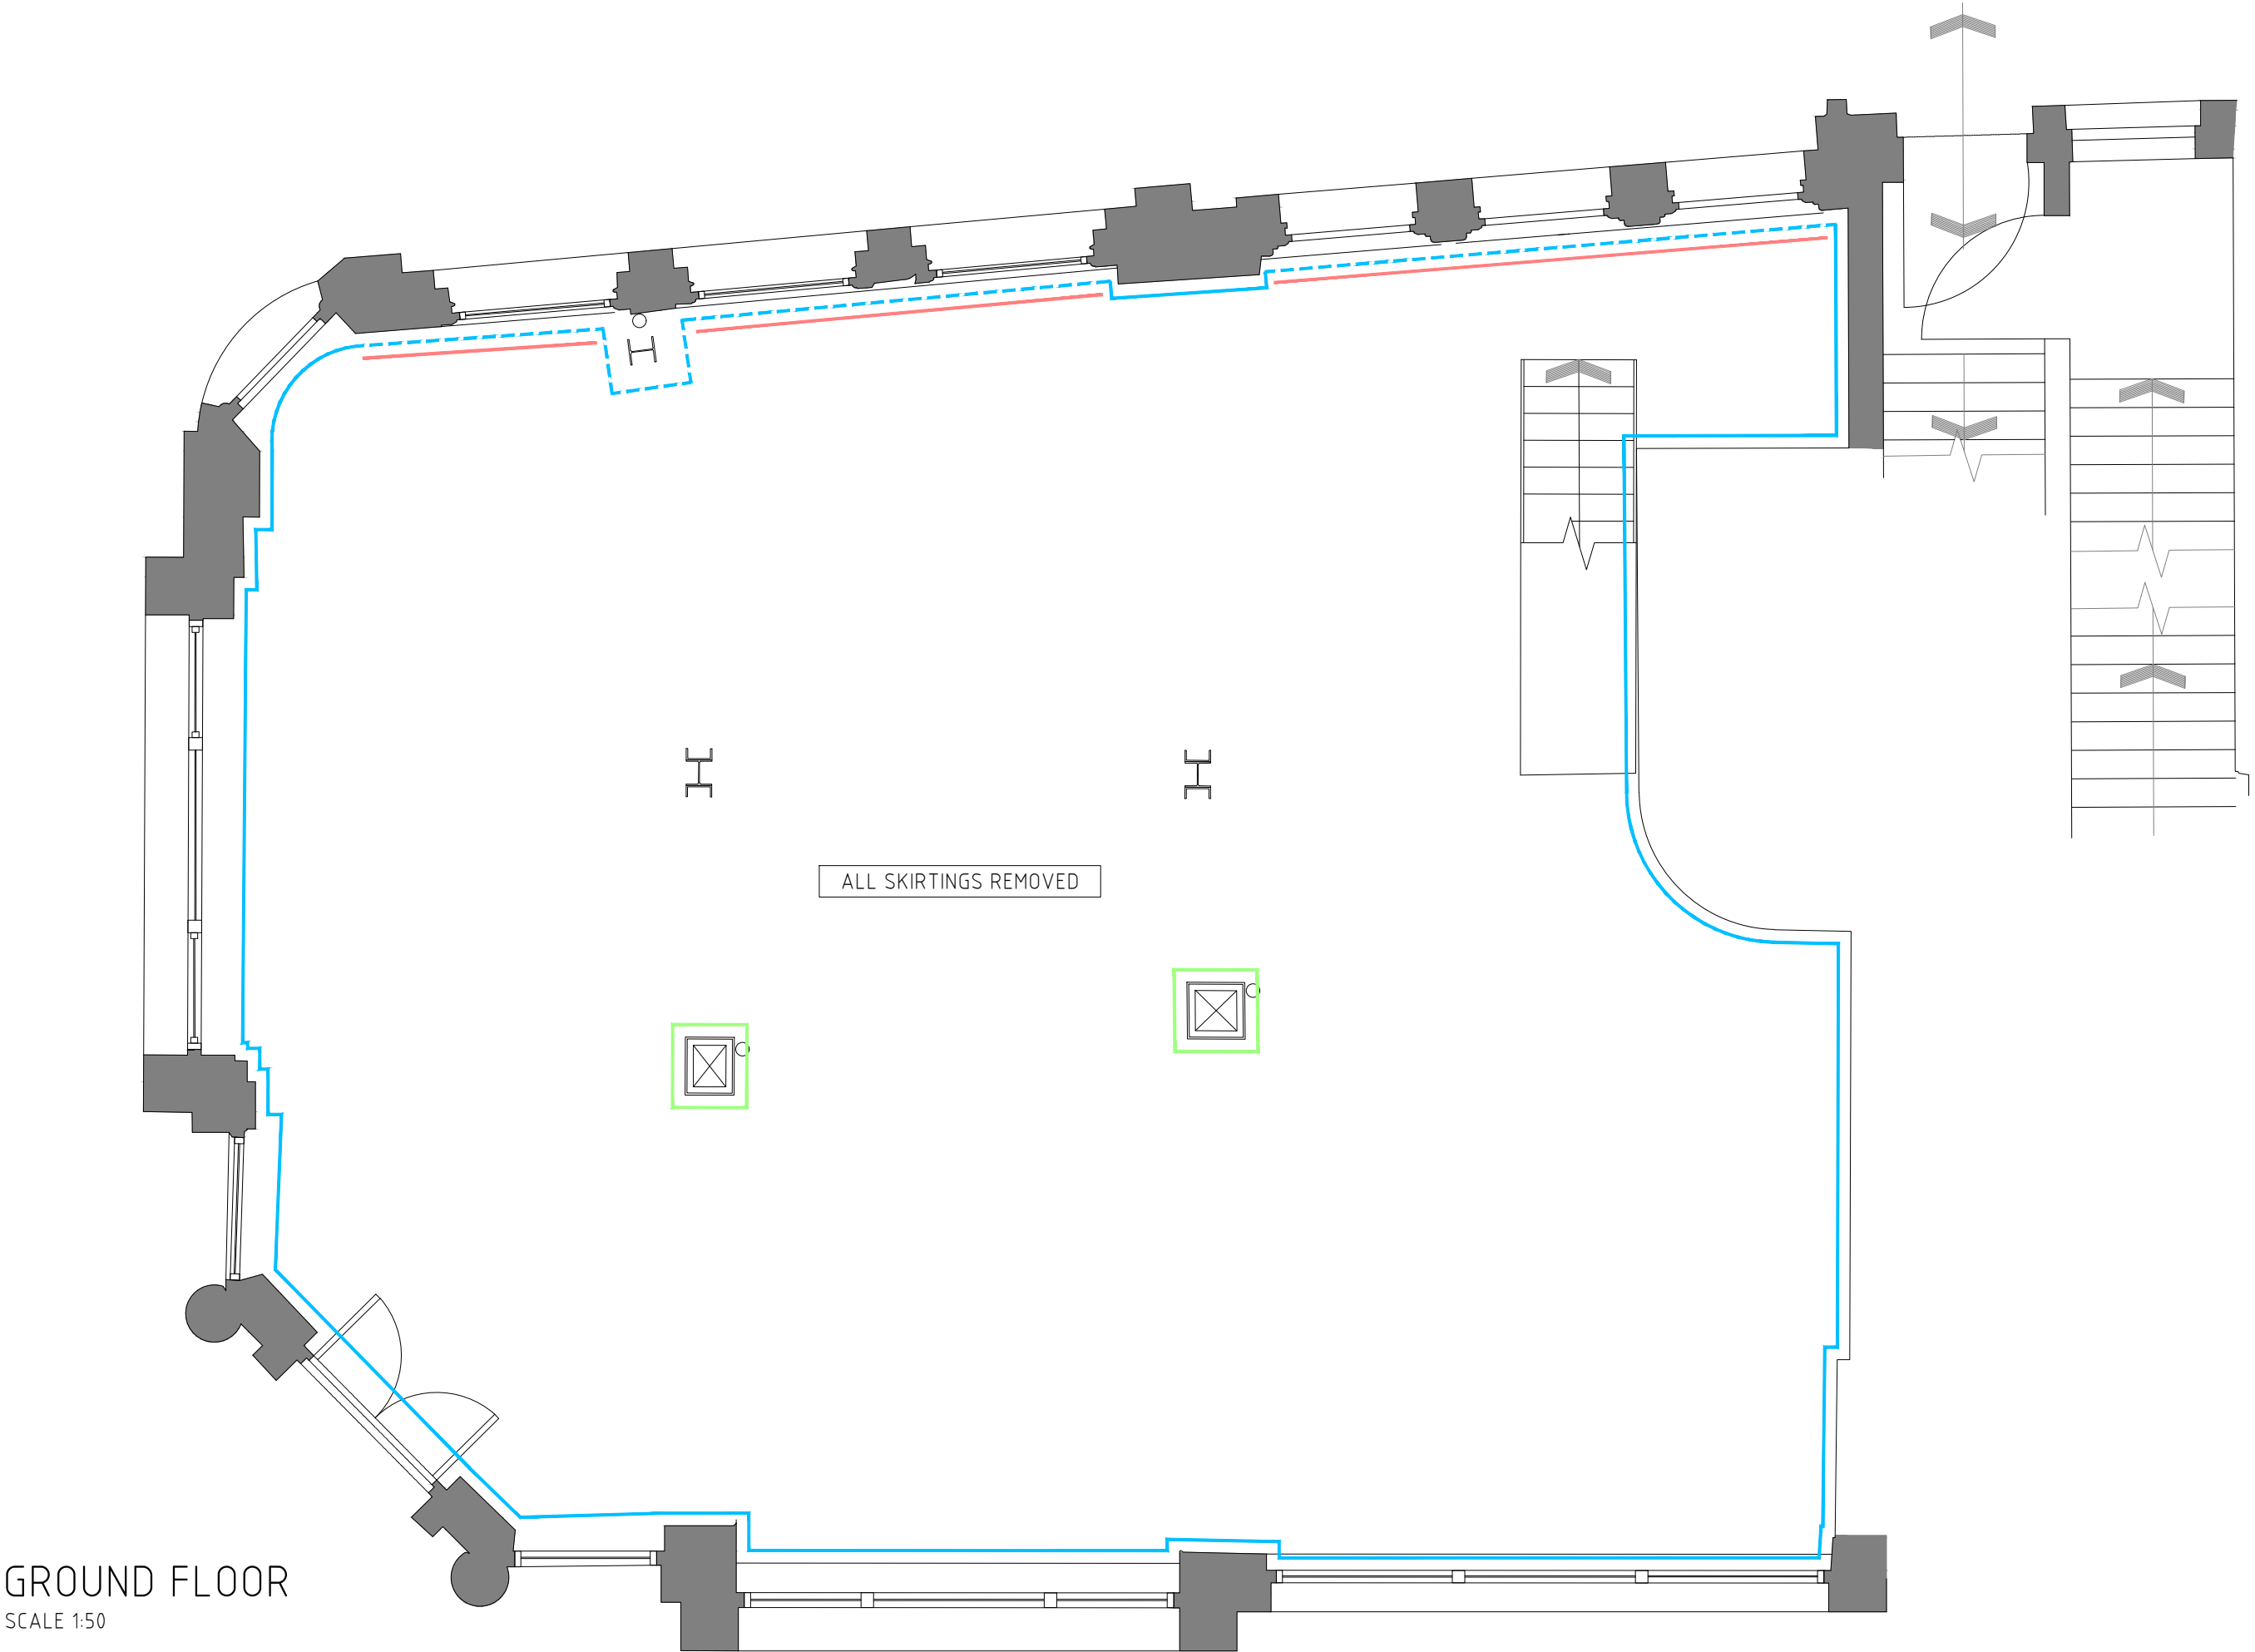

	PLASTERBOARD AND SKIM OVERBOARD, ABOVE WINDOW UPPER 1/3
	PLASTER PAINTED
	PLASTERBOARD AND SKIM/LATH AND PLASTER OVERBOARD, BELOW WINDOW LOWER 1/3
	PLASTER SKIM TO BOXING OUT, PAINTED

	GLAZED WHITE BRICK TILE
	GLAZED WHITE BRICK TILE, OVER PAINTED
	METAL PLATE PANEL, PAINTED
	ORIGINAL BRICK FINISH, PAINTED

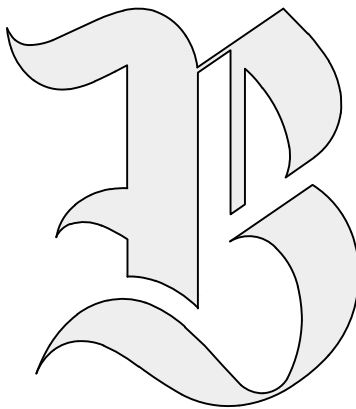

BRAWN DESIGN LIMITED.

BIZ HUB, ROOM G01, MELTON COURT, GIBSON LN,
NORTH FERRIBY, HU14 3HH
EMAIL: RICHARD@BRAWNDESIGN.CO.UK
MOBILE: 07985 344636

CLIENT

INDIVIDUAL RESTAURANTS
FORBICI

PROJECT

MANCHESTER
CROSS ST

DRAWING TITLE

EXISTING
WALL FINISHES

JOB NUMBER

2405

DRAWING No

104

REVISION

-

SCALE

1:50

DRAWN BY

RCN

APPROVED BY

DIRECTOR

REV

-

DATE

-

NOTES

-

BY

-

SCALE BAR

1:50

1:100

