
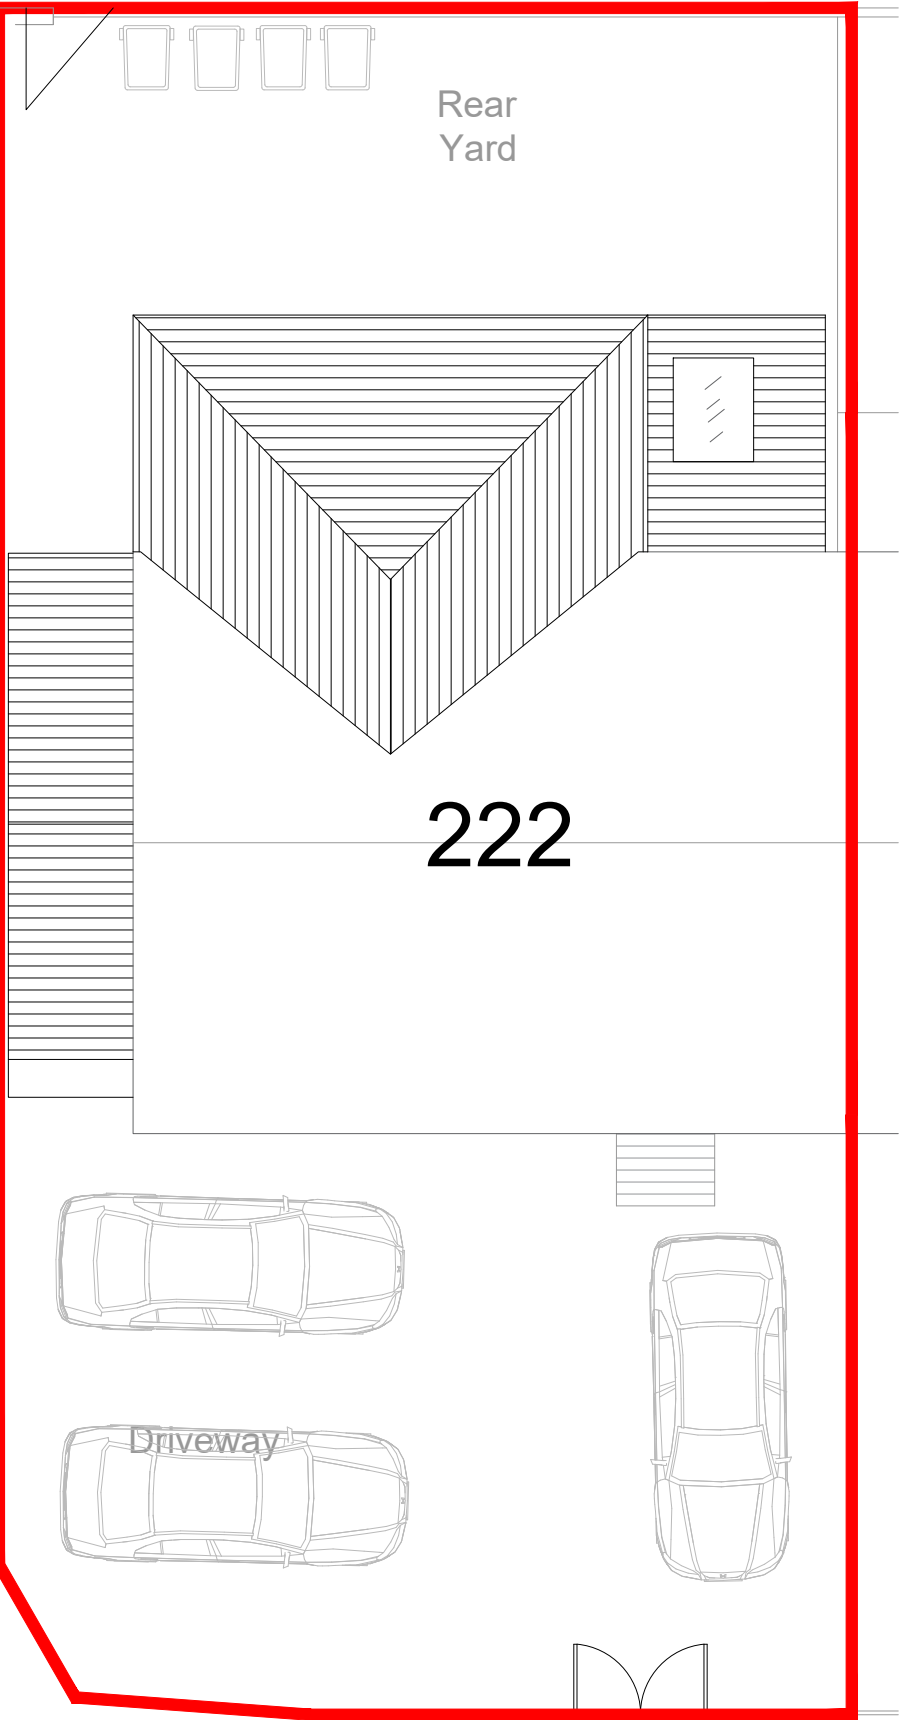
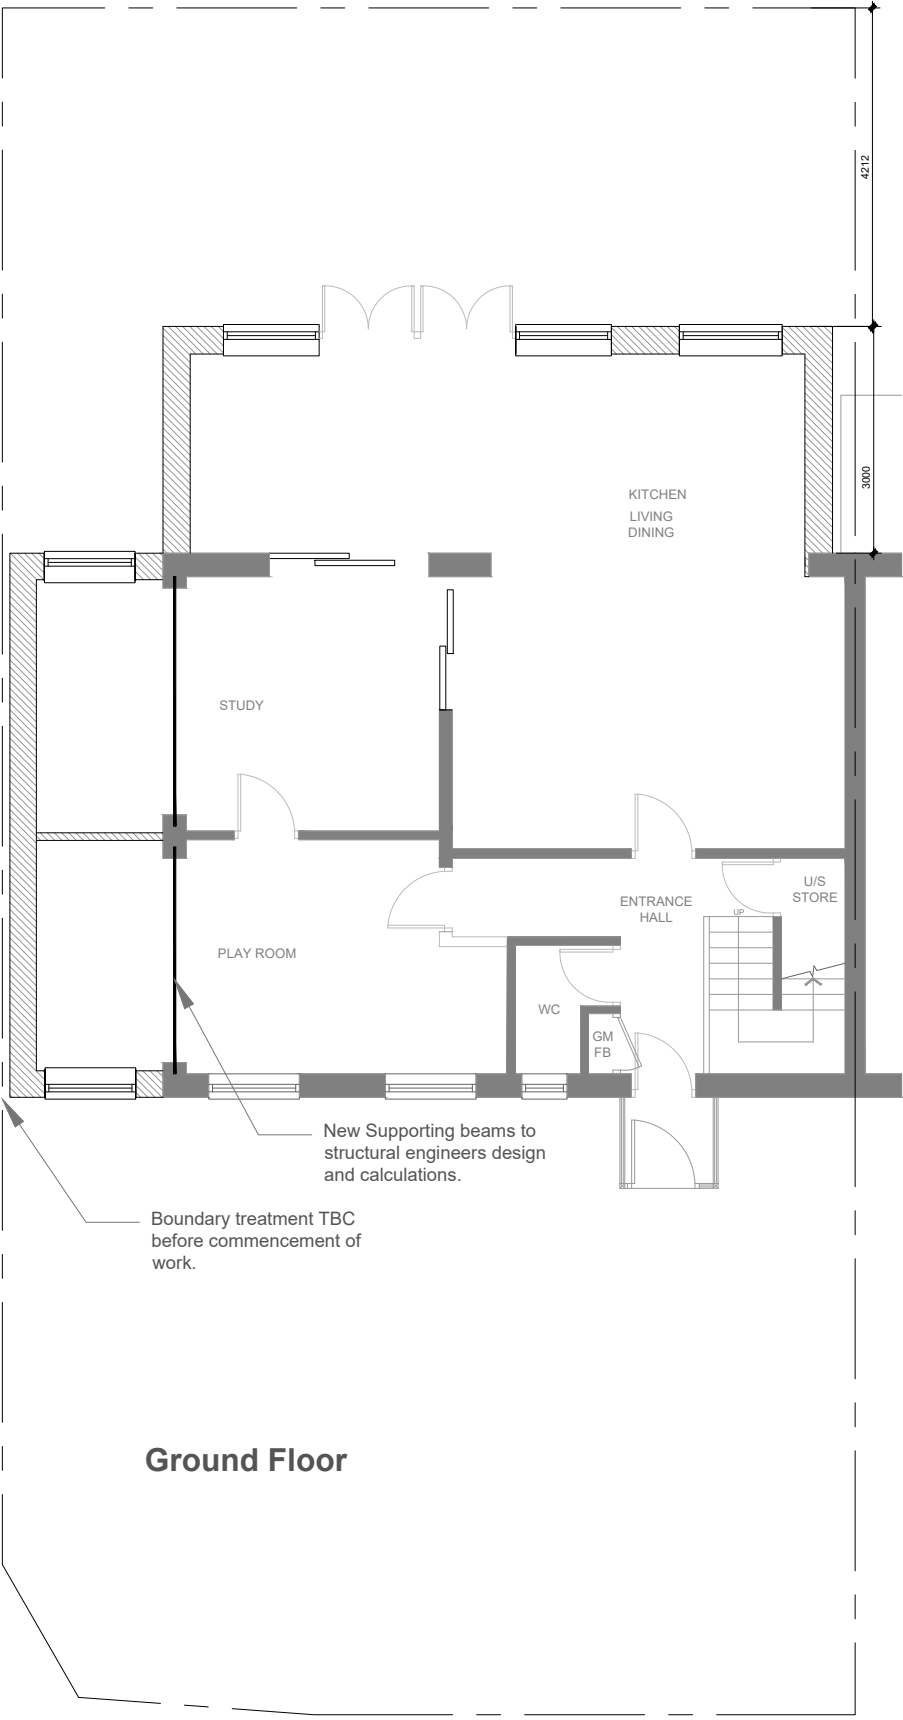


224 Greame Street

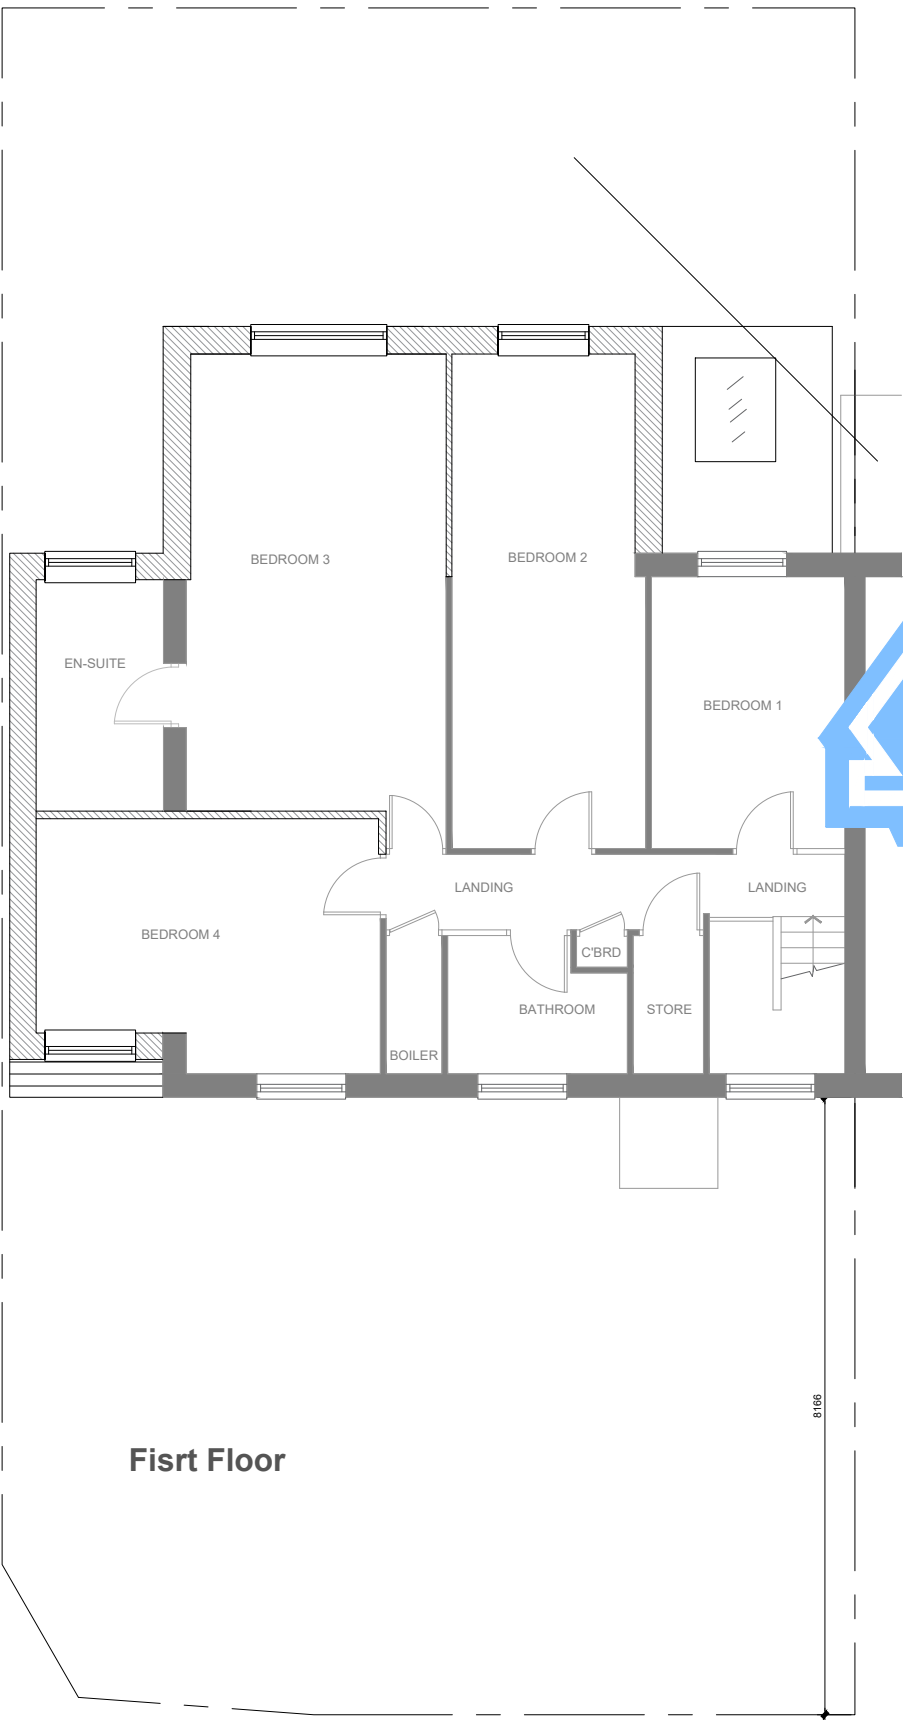

Floor Plans 1:100@A3
Proposed

M1
ARCHITECTURE
www.m1architecture.co.uk
T:0161 327 2011
M:07506237914

Greame Street
222 Greame Street
2318

04.