


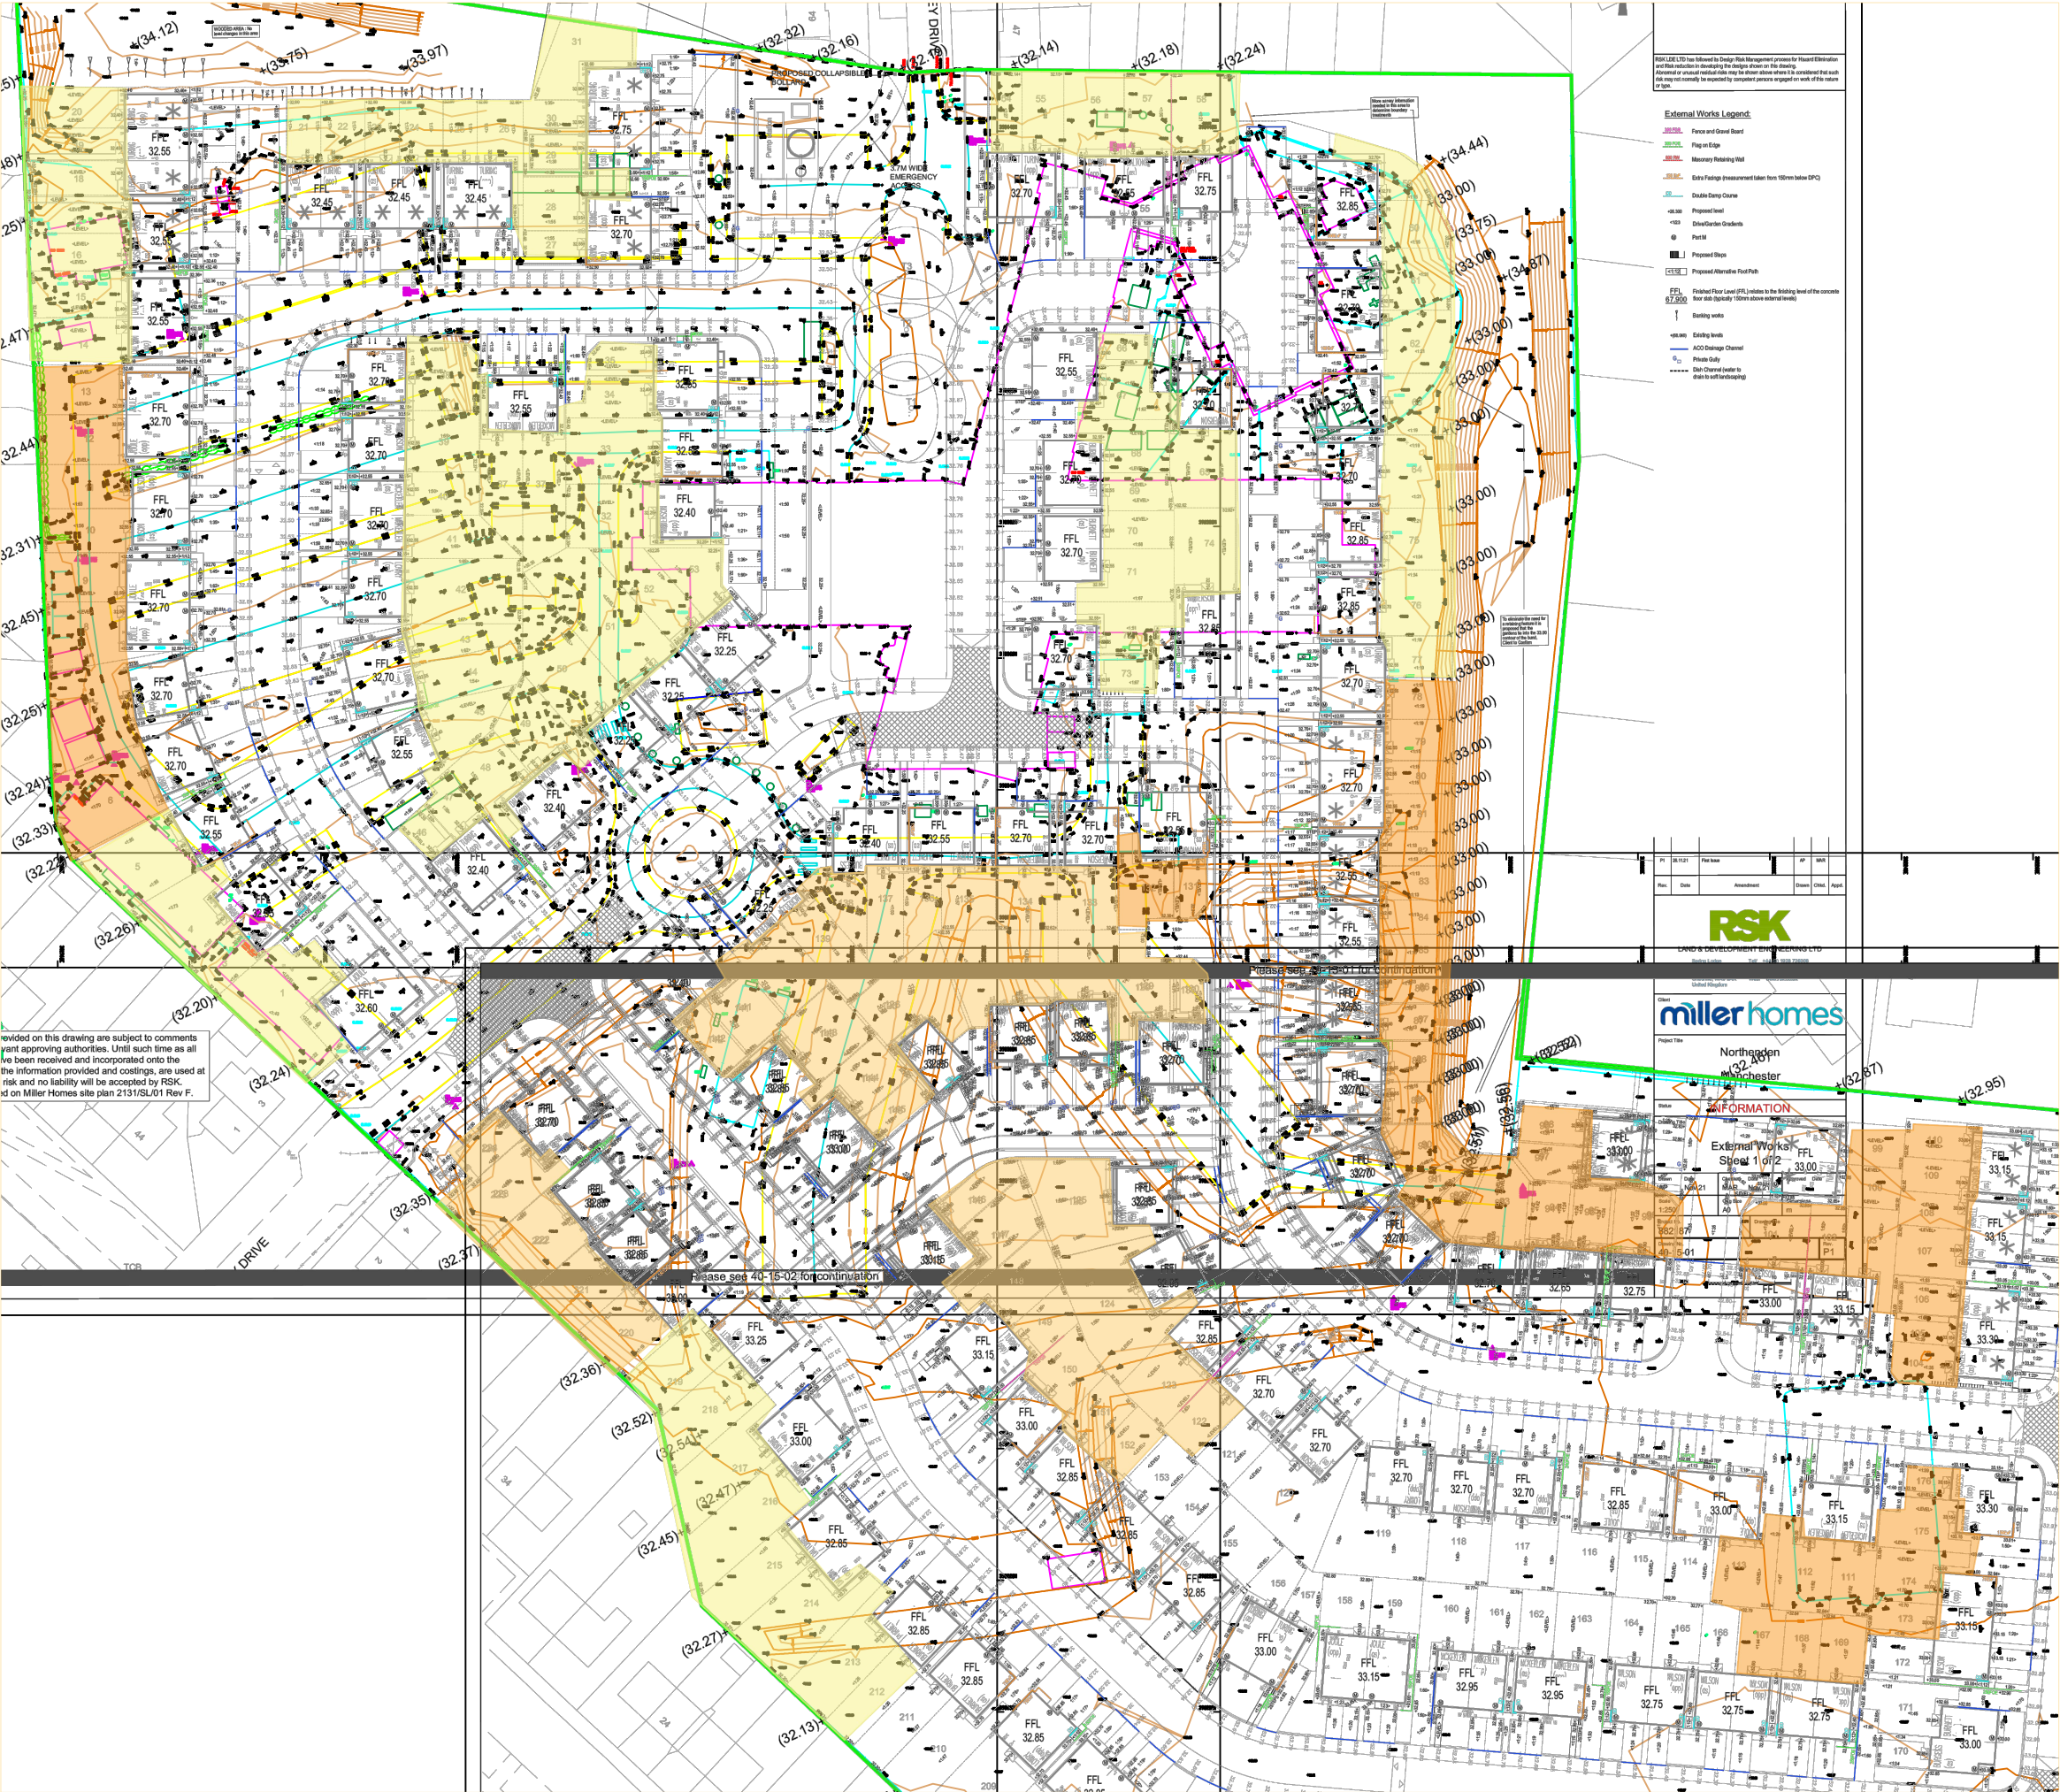

COVER SYSTEM REQUIREMENTS

- 600mm CLEAN COVER WITH EITHER 150mm HARD NO DIG LAYER OR GEOTEXTILE MEMBRANE
- 600mm CLEAN COVER
- 300mm CLEAN COVER

REV	DATE	BY	DESCRIPTION	CHK
DRAWING STATUS: DRAFT				
Unit 6, Old Marsh Farm Barns, Welsh Road, Sealand, Flintshire CH5 2LY Tel: 01244 288178 Fax: 01244 288516 enquiries@betts-associates.co.uk				
PROJECT: Northenden Varsity Quarter				
TITLE: Clean Cover Layout				
DATE: 25.1.24		SCALE © SIZE: NTS		DRAWN: AG
PROJECT No: 20MIL039		DRAWING No: 002		CHECKED: -
				REV: -