
COPYRIGHT OF ATELIER MB LTD
DO NOT SCALE FROM THIS DRAWING
DIMENSIONS TO BE CHECKED ON SITE

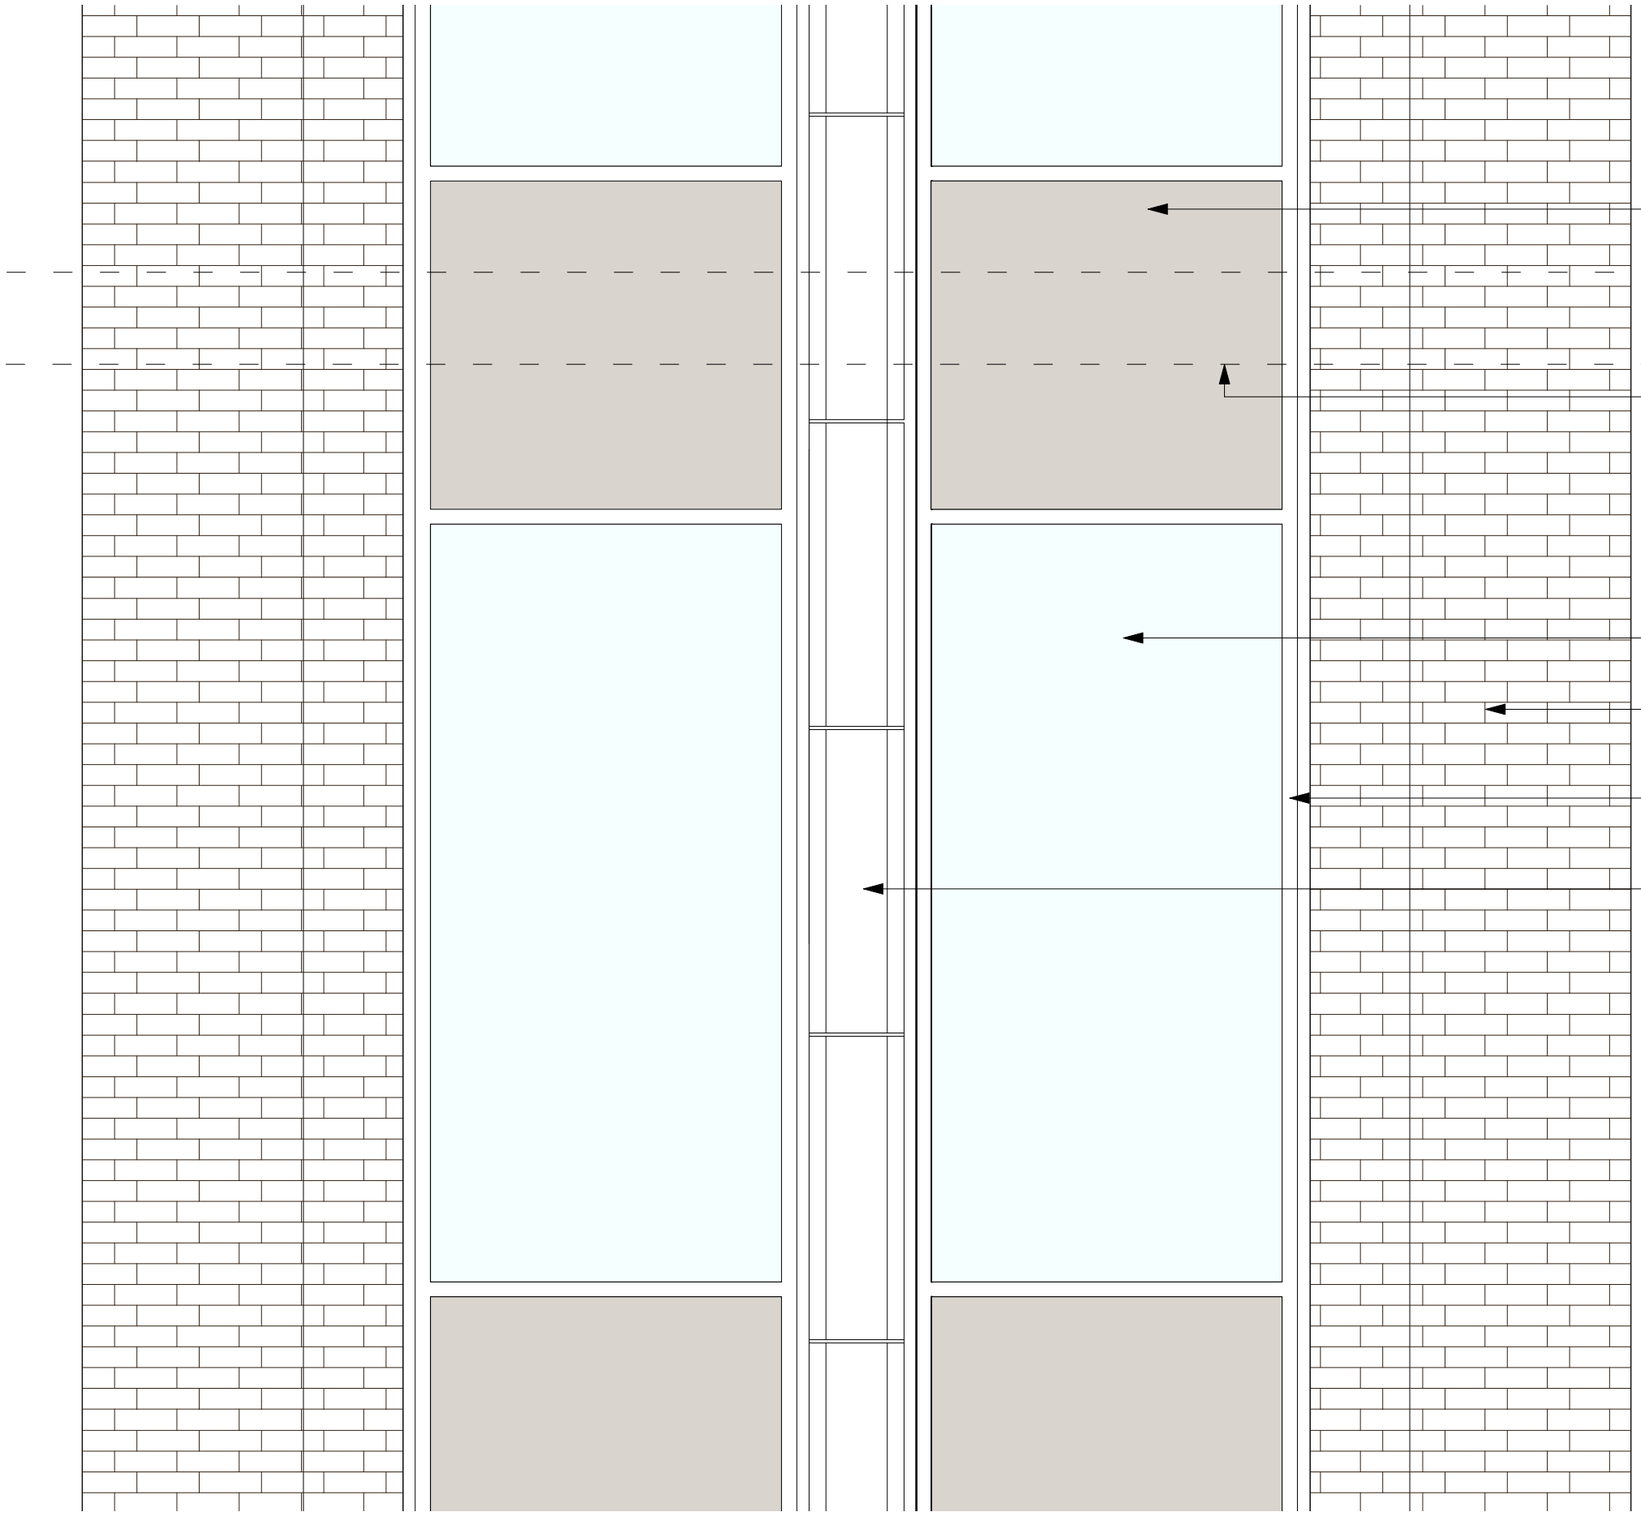

1 Window Elevation
Scale: 1:20

REV	NOTE	DRN	CHK

125 Portland Street

Window Elevation

PROJECT REF.	1877
DRWG NO.	P(411)
REVISION	
SCALE	1:20
DATE 1st	25/07/24
DRAWN	GS

SK sketch E existing P proposed T tender C construction FI final issue

+44 161 236 0051
ARCHITECT@ATELIERMB.CO.UK
ATELIER.MB