


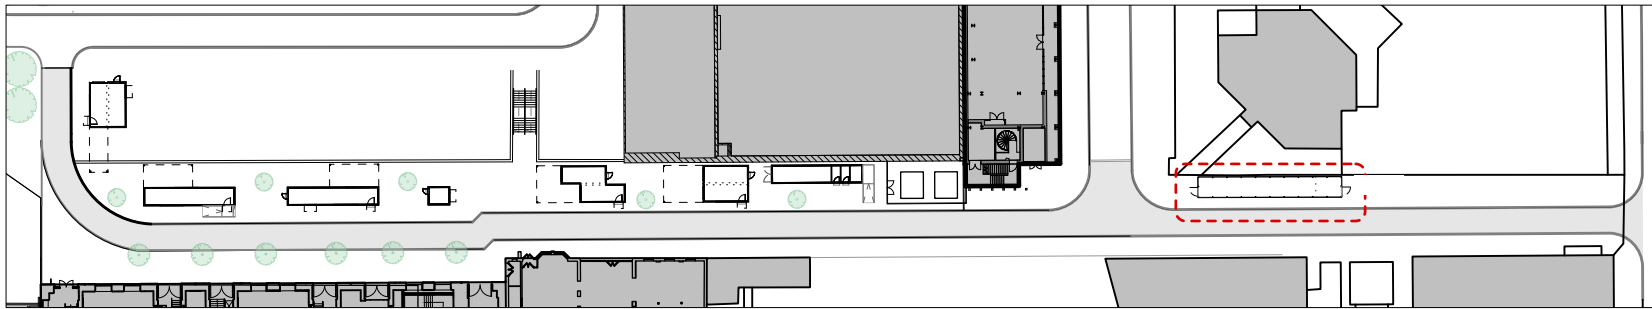


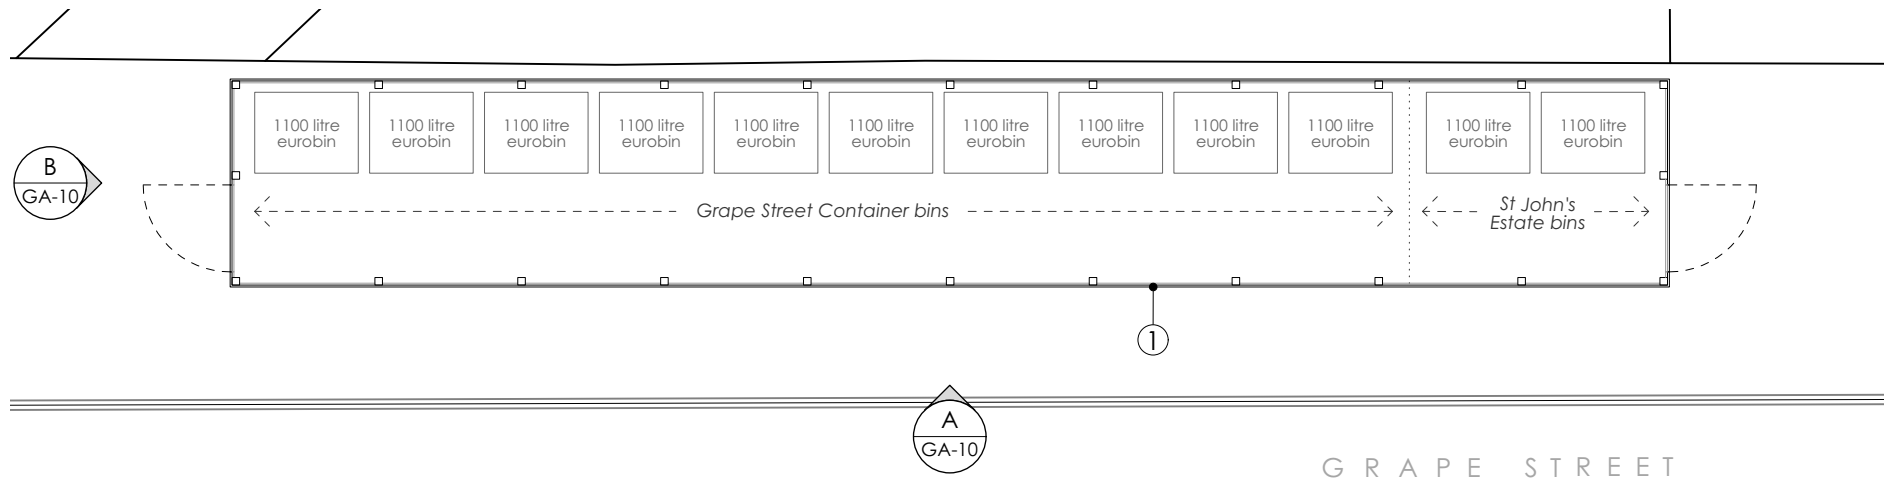

01 Proposed Plan
1:100 at A3

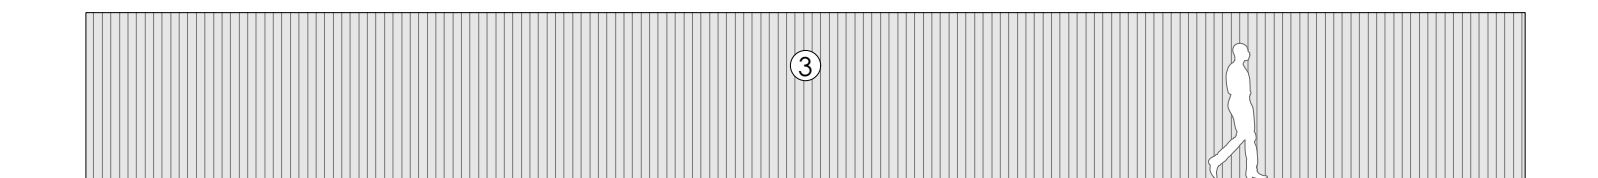

02 Proposed Elevation A
1:100 at A3

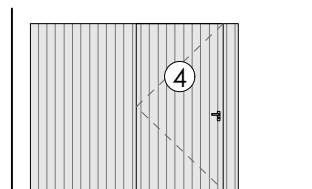

03 Proposed Elevation B
1:100 at A3



 Studio Hart Limited 7-8 Saville Row London, W1 SPE	DRAWING <i>PROPOSED BIN STORE ENCLOSURE</i>		<p>① New external bin store - vertical, slatted timber clad enclosure. Stained/painted finished to timber, colour tbc. No roof on the enclosure, natural ventilation. Two swing doors at either end of enclosure, with locks/access control</p> <p>② Area of pavement designated for temporary storage of bins from The Stables. Bins only will be stored here for approx. 60mins ahead of collection. Dotted line is for presentation purposes only, no floor/road markings are proposed</p> <p>③ Vertical, slatted timber cladding to all sides of the enclosure, with a stained/painted finish (colour tbc)</p> <p>④ Full-height, timber clad, 'concealed' doors to either end of enclosure. Concealed frames and hinges, black ironmongery/lock</p>				<p>General Notes:</p> <p>All dimensions to be checked on site prior to commencement of any works, and/or preparation of any shop drawings.</p> <p>Sizes of and dimensions to any structural elements are indicative only. See structural engineers drawings for actual sizes / dimensions.</p> <p>Sizes of and dimensions to any service elements are indicative only. See service engineers drawings for actual sizes and dimensions.</p> <p>This drawing to be read in conjunction with all other Architect's drawings, specifications and other Consultants' information.</p> <p>All proprietary systems shown on this drawing are to be installed strictly in accordance with the Manufacturers/Suppliers recommended details.</p> <p>Any discrepancies between information shown on this drawing and any other contract information or manufacturers/suppliers recommendations is to be brought to the attention of the Architect.</p> <p>DO NOT SCALE FROM THIS DRAWING.</p>		
	SCALE <i>1:100 at A3</i>	PROJECT NUMBER <i>23-032</i>							
	DATE <i>April 2024</i>	DRAWING STATUS <i>Planning</i>							
	DWG No. <i>GP_GA-10</i>	REVISION <i>P2</i>							
PROJECT <i>Grape Street Containers</i>									