
12 Piccadilly Mural - Fence and Gate Site Plan

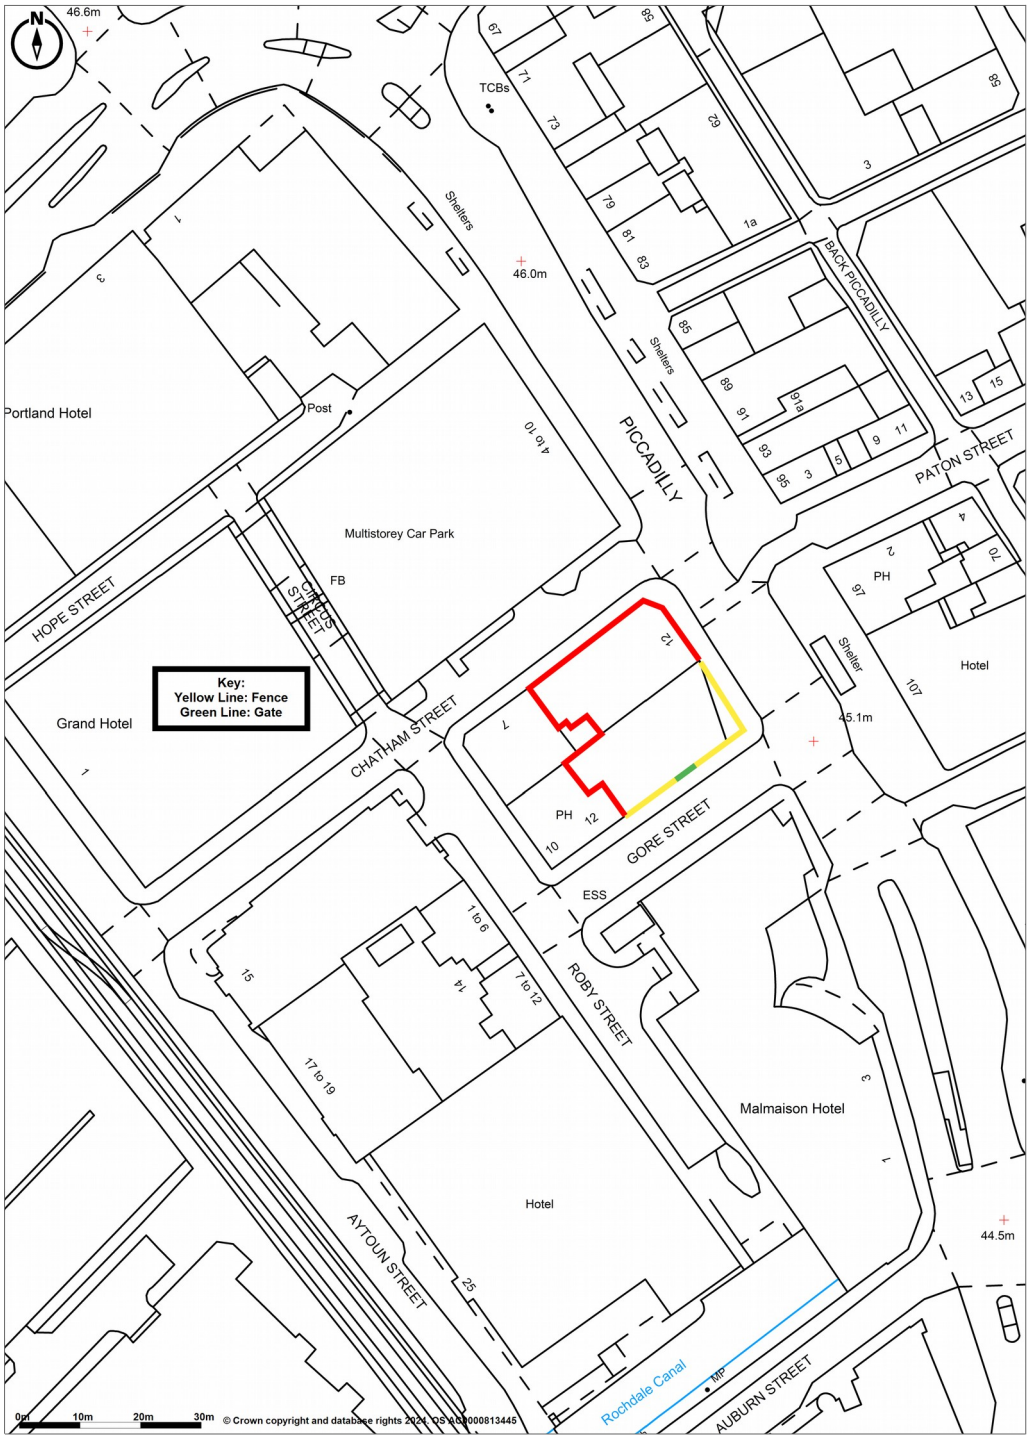

Promap
LANDMARK INFORMATION
© Crown Copyright and database rights 2024. OS AC0000813445
Plotted Scale - 1:1250. Paper Size – A4