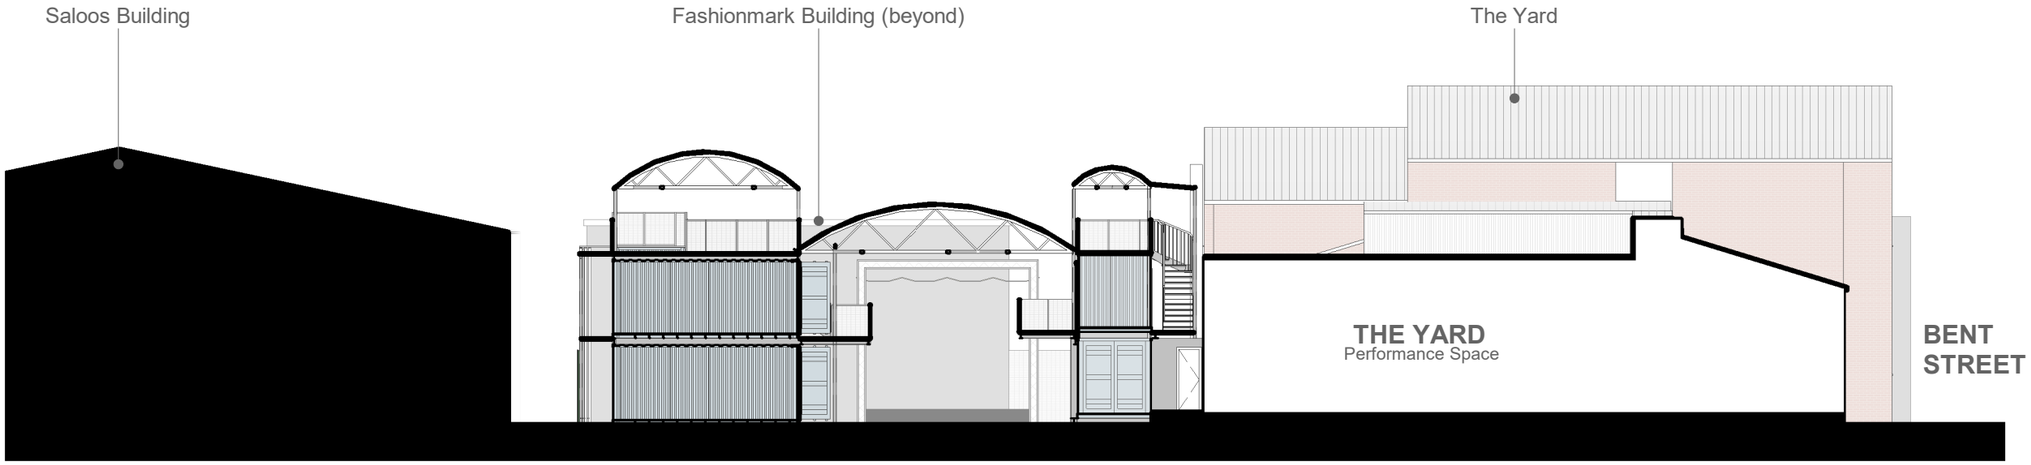

Proposed Contextual Section 3

1 : 200

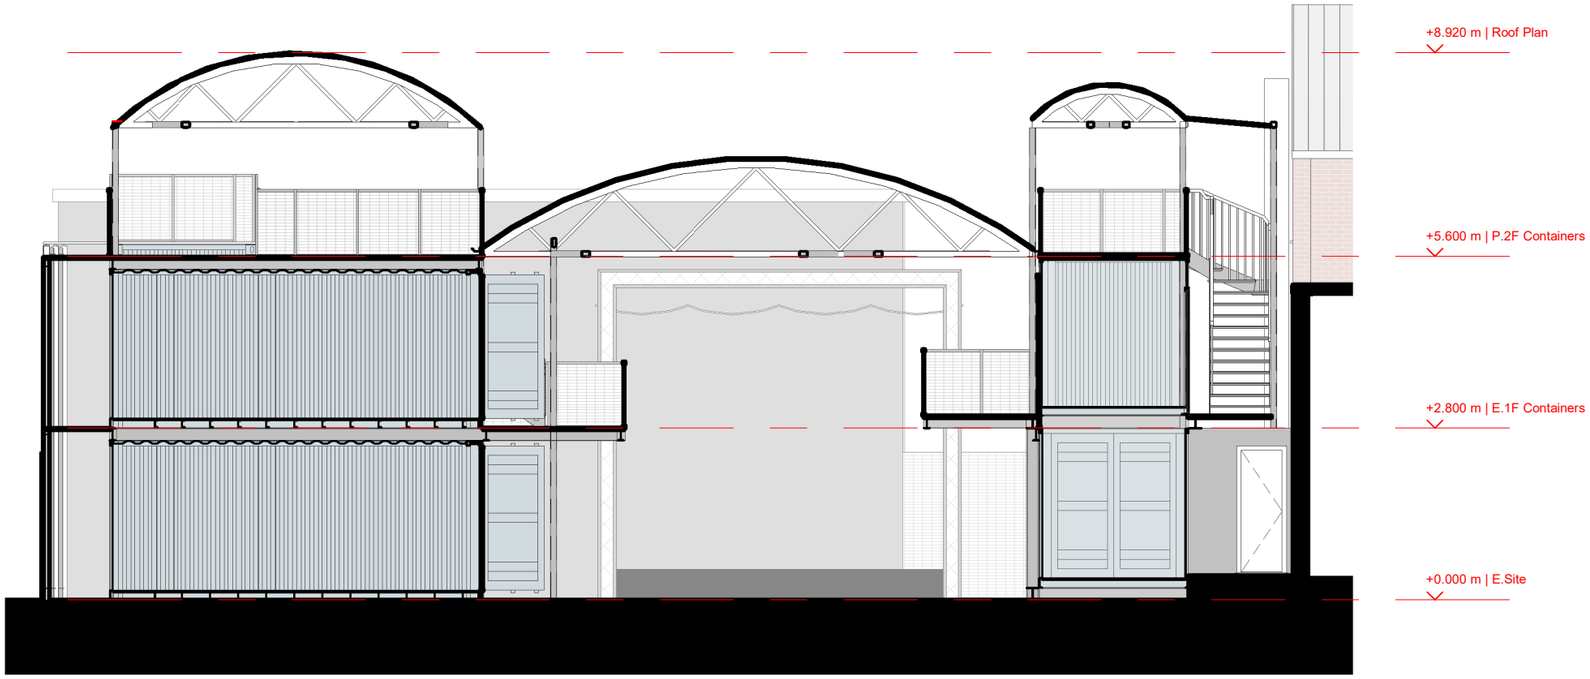

Proposed Section 3

1 : 100

Contractors are not to scale dimensions from this drawing.

Rev	Description	Date
P01	First draft	26/06/23
P02	New structure design	04/09/23
P03	First Planning Issue	28/11/23
P04	Amendments for planning	07/08/24

SCALE 1:200	SCALE 1:100
0	0
2	1
4	2
8	4
10 m.	5 m.

Modern City Architecture & Urbanism

2 Commercial Street
Castlefield
Manchester
M15 4RQ

t: 0161 974 7203
e: info@mcau.co.uk
www.mcau.co.uk

Client

Mark & Jo Hamburger

Project

The Yard, 11 Bent Street, Cheetham Hill, Manchester, M8 8NF

Description

Proposed Sections

STATUS
Planning

ASIZE (@ A3)	DRAWN BY	DATE
indicated	MA	15/06/23
JOB NUMBER	DRAWING NUMBER	REV
1247-MCAU	P.04-003	P04