



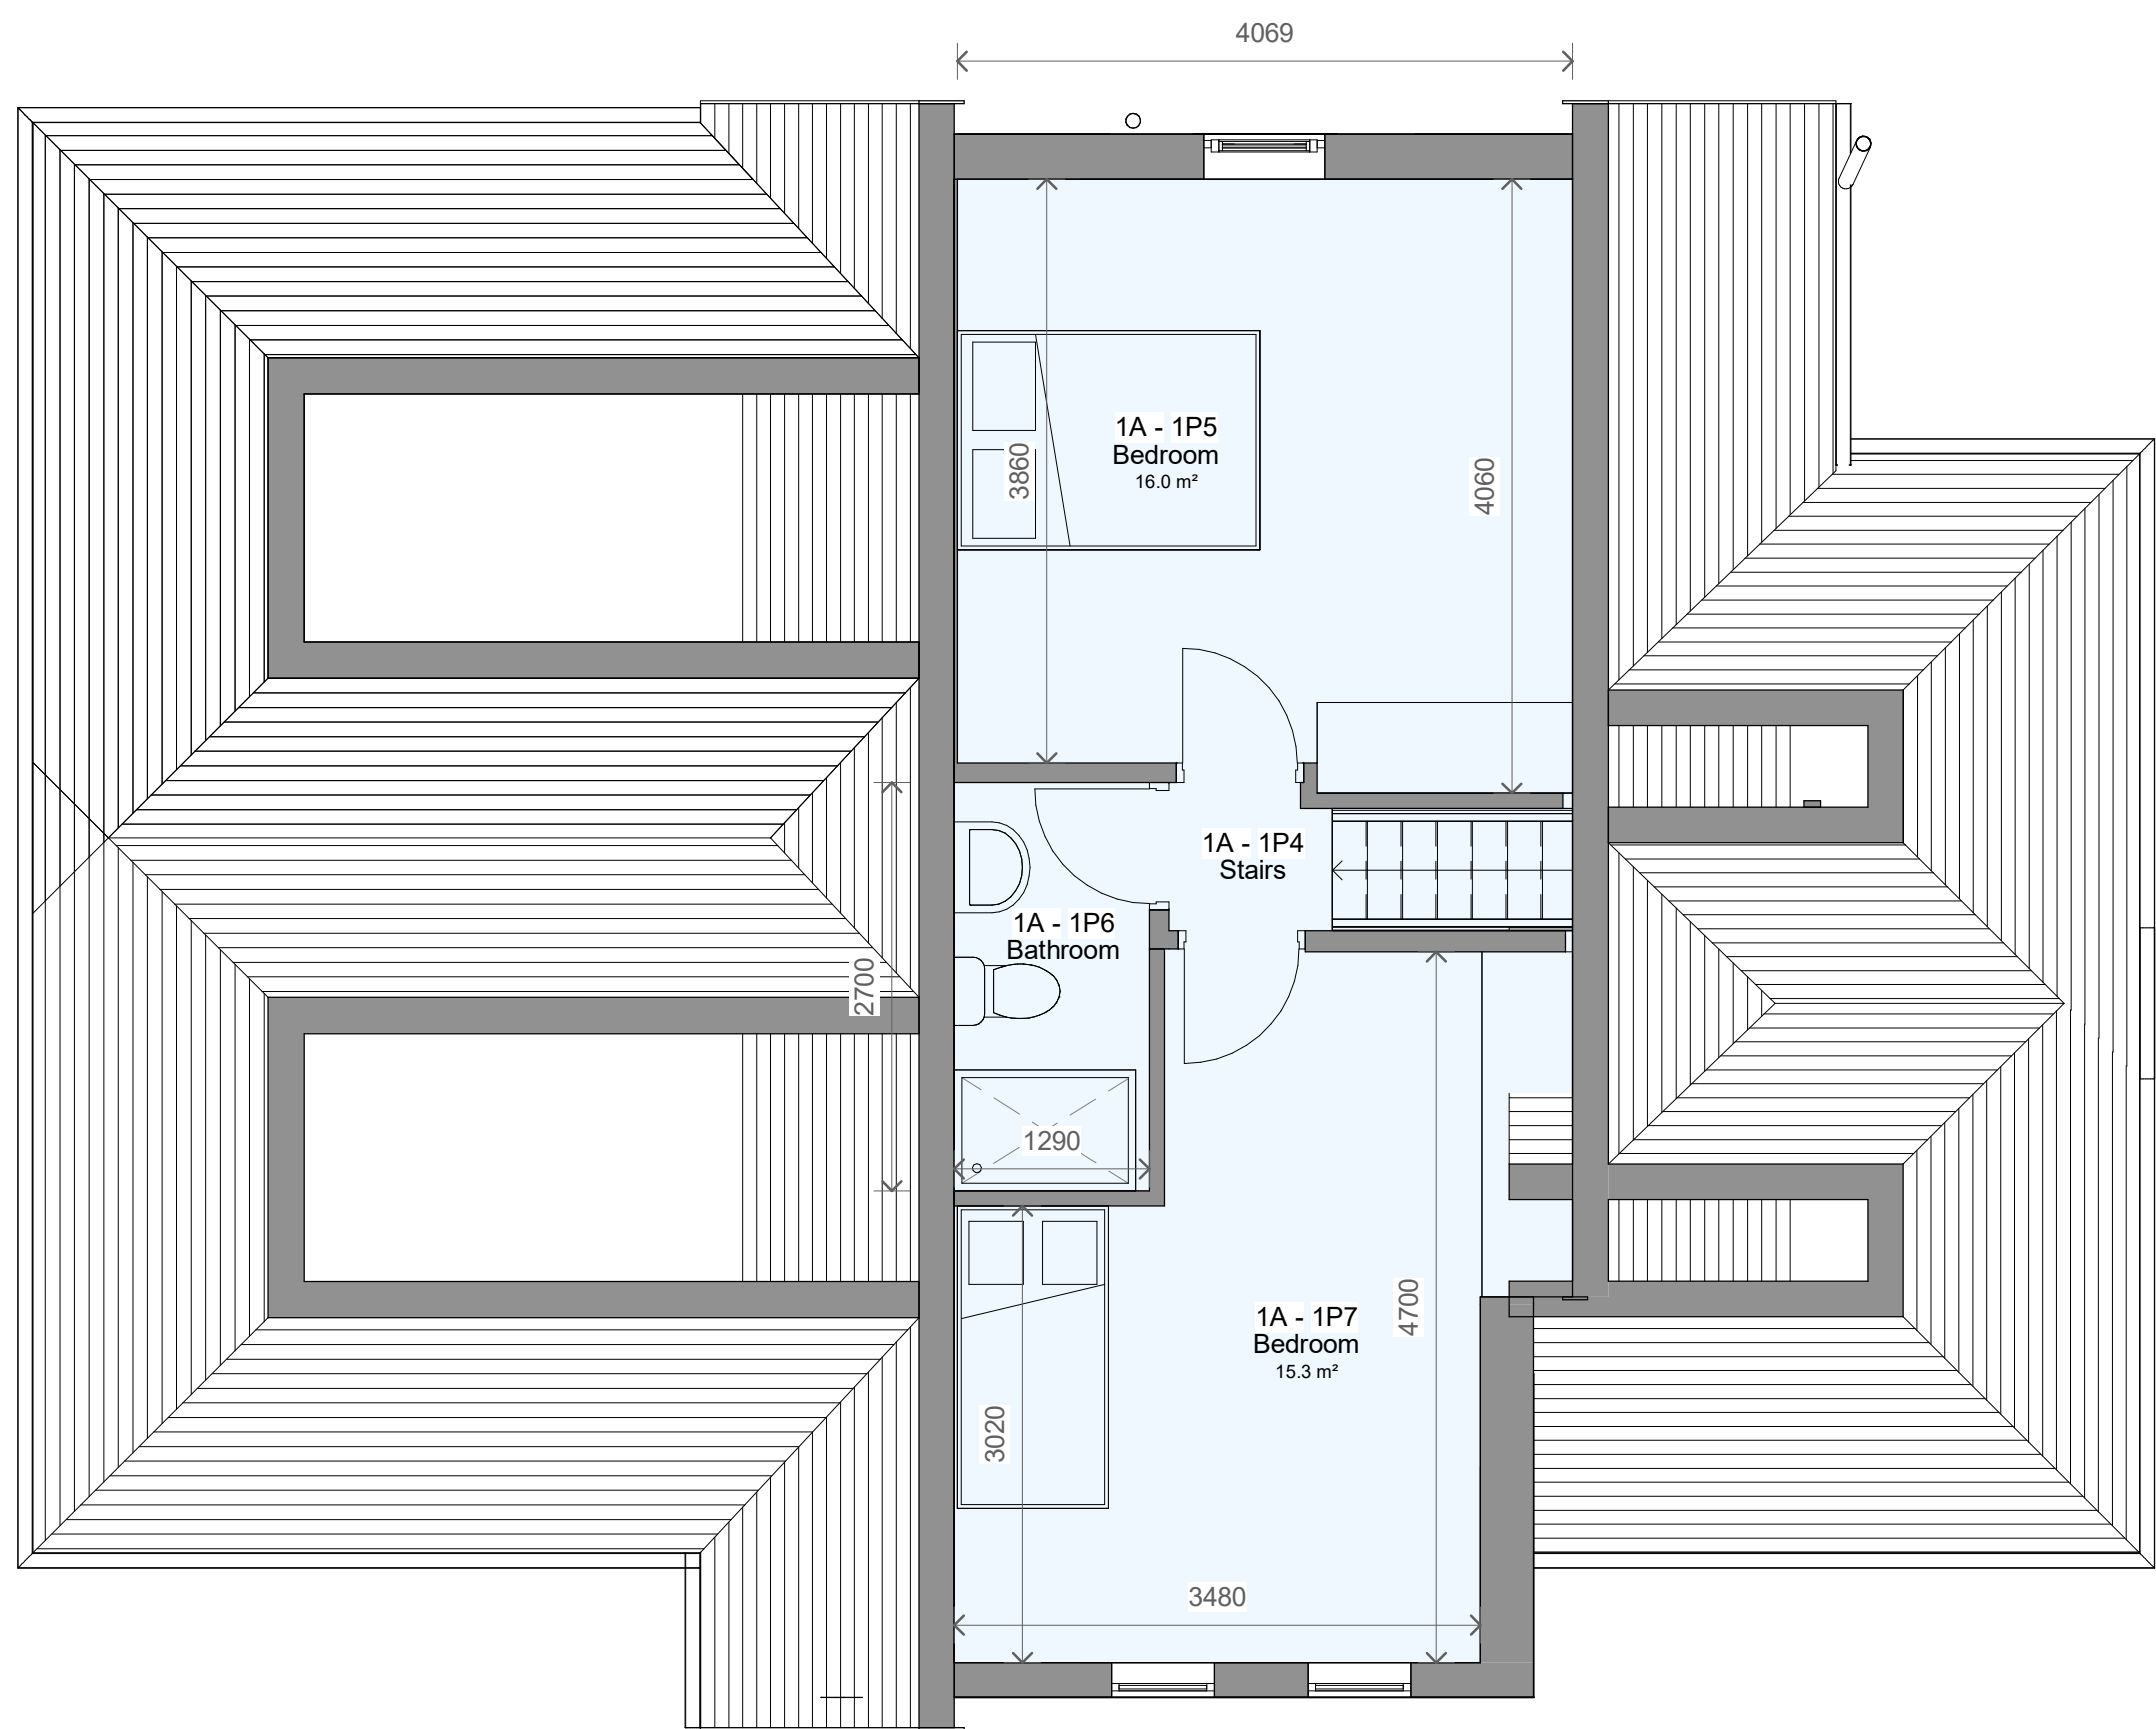

1 Level 2 - Proposed
1 : 50

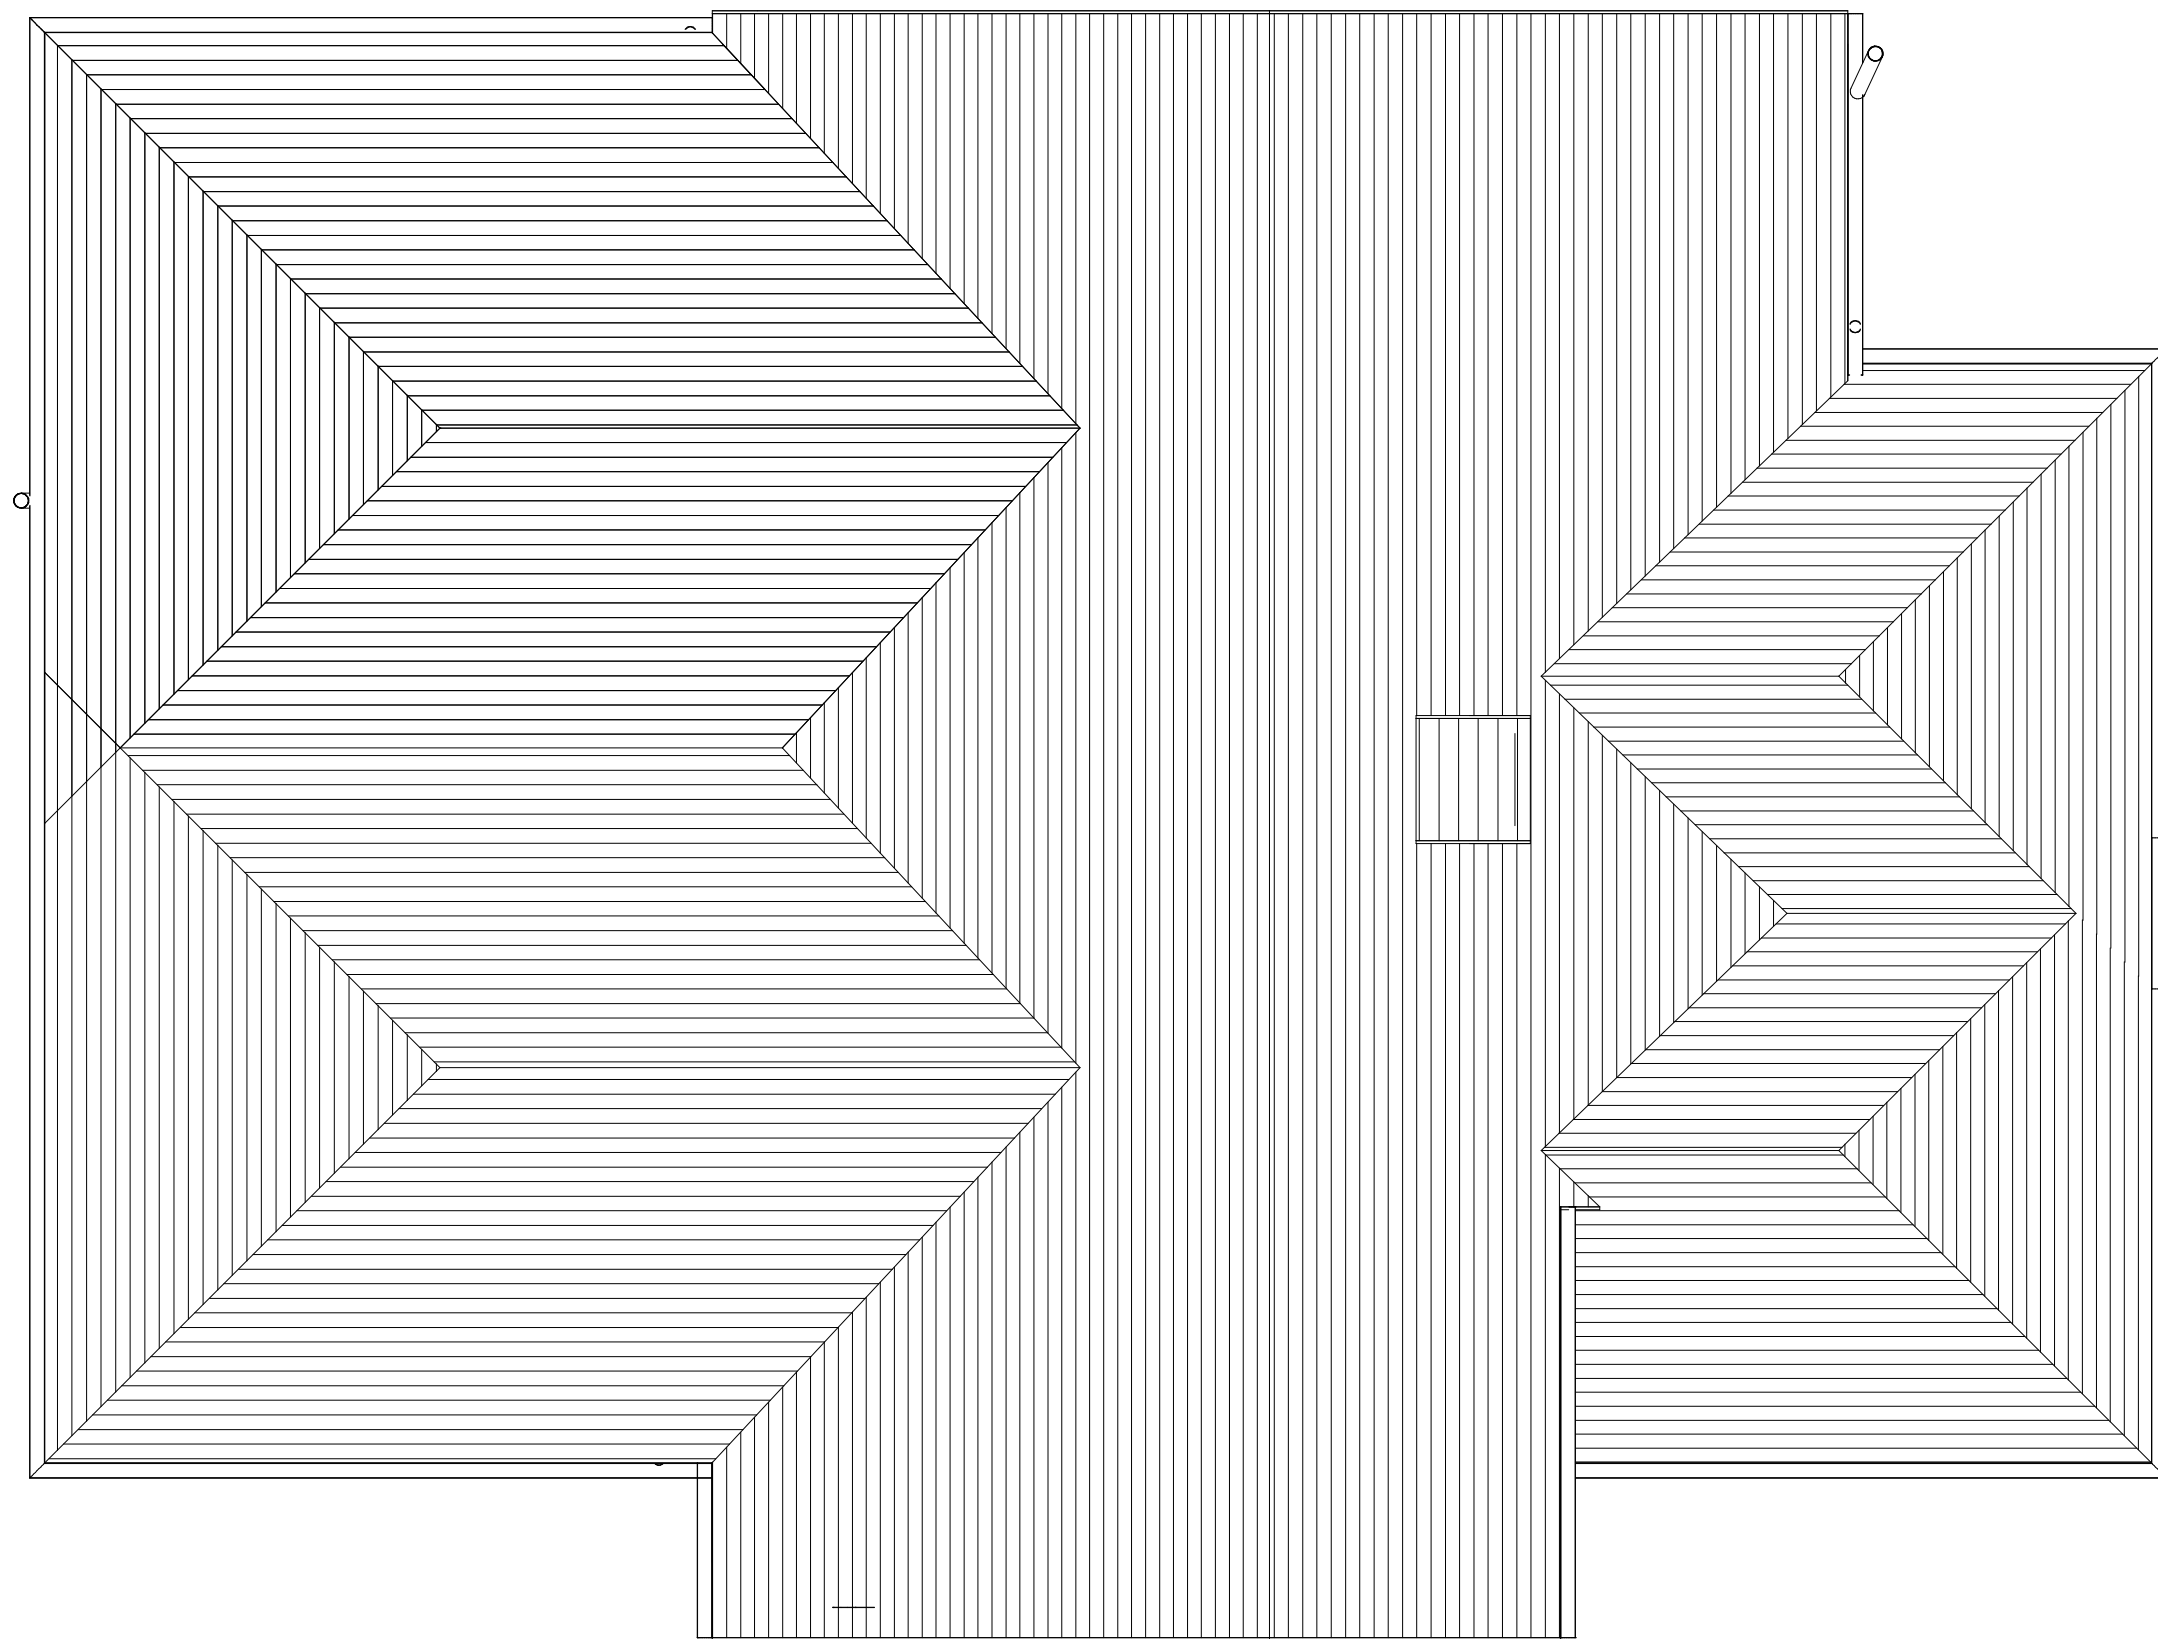

2 Level Roof - Proposed
1 : 50

Flat Areas	
<div></div>	Flat A - 39.5m ² - 1 Bedroom, 1 Person
<div></div>	Flat B - 70m ² - 2 Bedroom, 2 Person
<div></div>	All existing roof tiles are to be replaced with cedral thrutone textured fibre cement slate roof tiles

2	Roof Tiles	22/07/2024	JB
1	Original Roof	17/07/2024	CB
No.	Description	Date	Initial

PROJECT		2 Melton Road	
TITLE		Proposed Plans and Elevations	
STATUS		DESIGN	
DRAWN BY	DATE	SCALE (@ A1)	
TP	04/03/2024	As indicated	
PROJECT NUMBER		DRAWING NUMBER	REV
GSS24016		005	2
<div><div>GOLD SKETCH</div><div>S T U D I O S</div><div>www.goldsketch.co.ukinfo@goldsketch.co.uk0161 792 9595</div></div>			
<div>NOTES</div> <div>© COPYRIGHT ALL RIGHTS RESERVED. THIS DRAWING MUST NOT BE REPRODUCED WITHOUT PRIOR WRITTEN CONSENT. DRAWING TO BE USED FOR THE STATUS INDICATED ONLY. NO CONFIRMED ON SITE. ANY DISCREPANCIES TO BE REPORTED TO THE ALL DIMENSIONS ARE TO THE EXTERIOR FACE UNLESS OTHERWISE SPECIFIED. ALL WORK AND MATERIALS TO BE IN ACCORDANCE WITH CURRENT BUILDING REGULATIONS, RELEVANT CODES OF PRACTICE AND BRITISH STANDARDS. ALL DIMENSIONS ON THIS DRAWING ARE IN MILLIMETRES UNLESS OTHERWISE STATED.</div>			

