



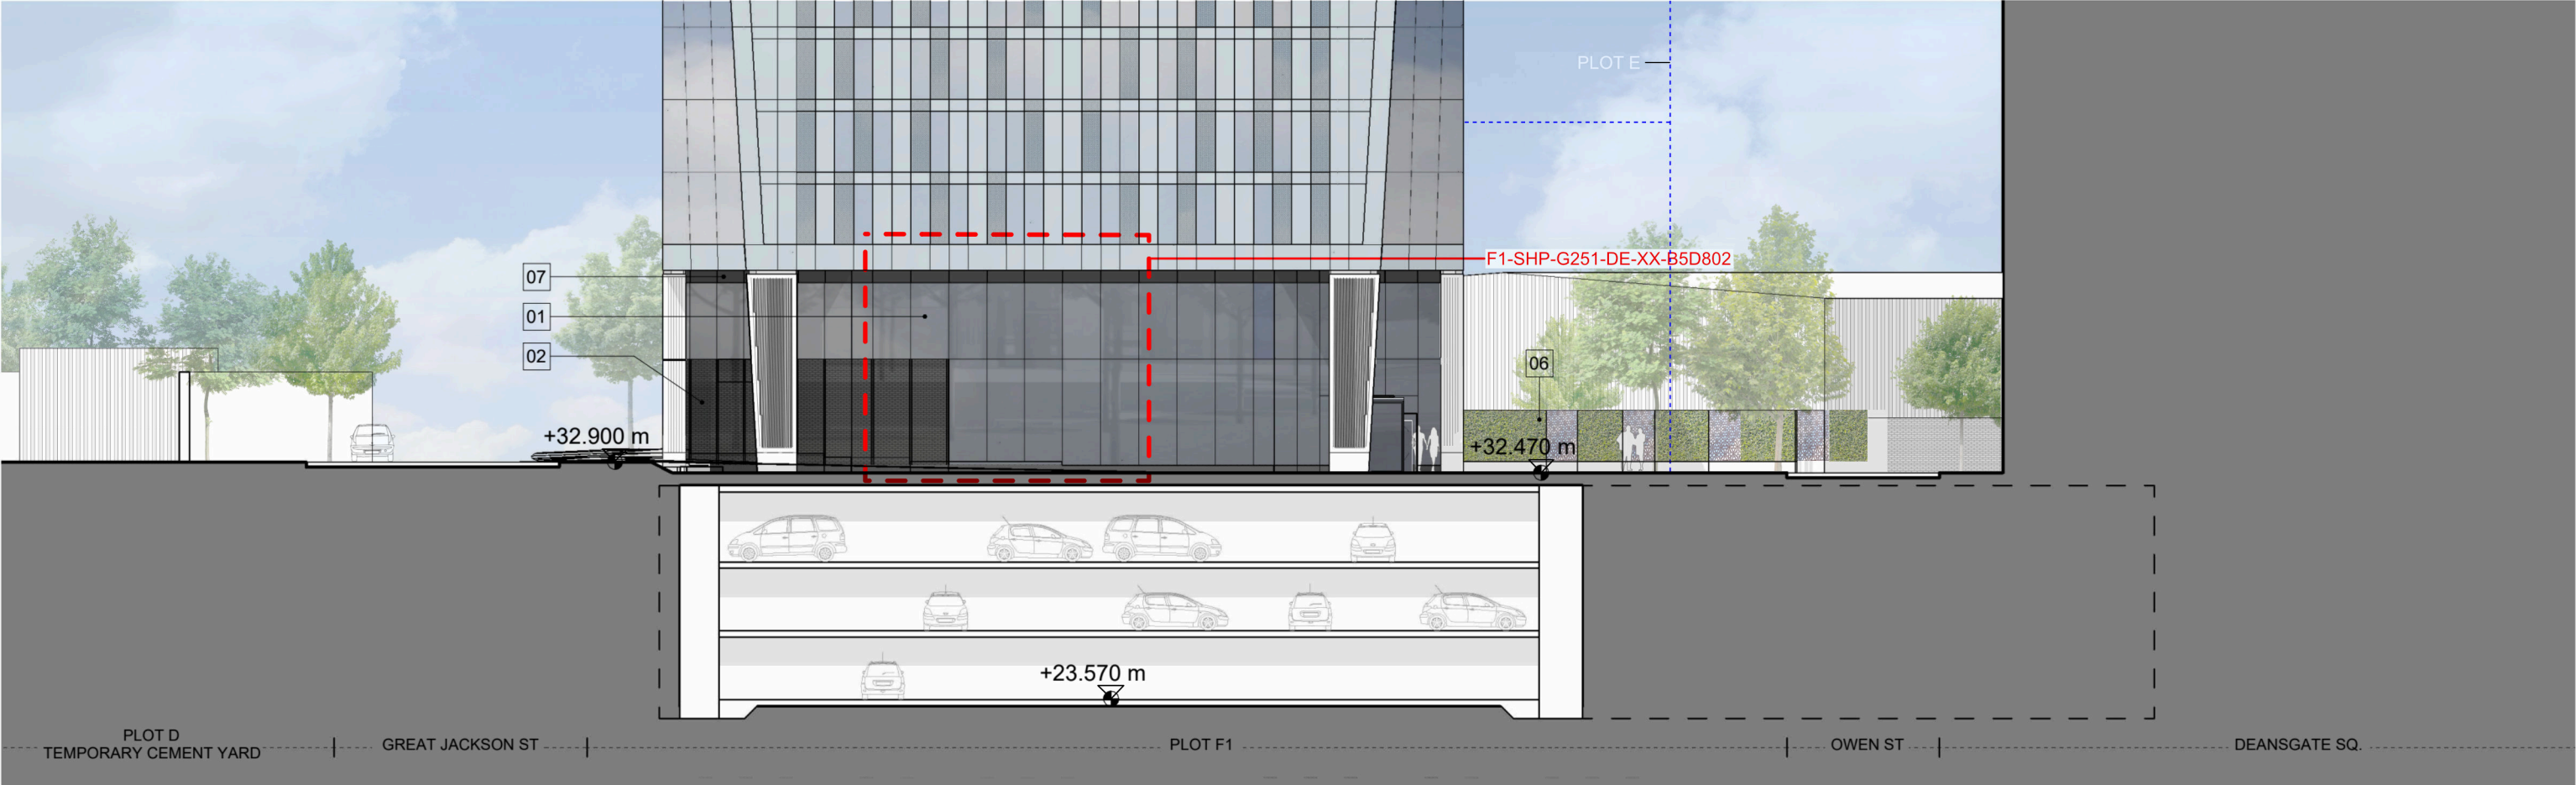

Section AA

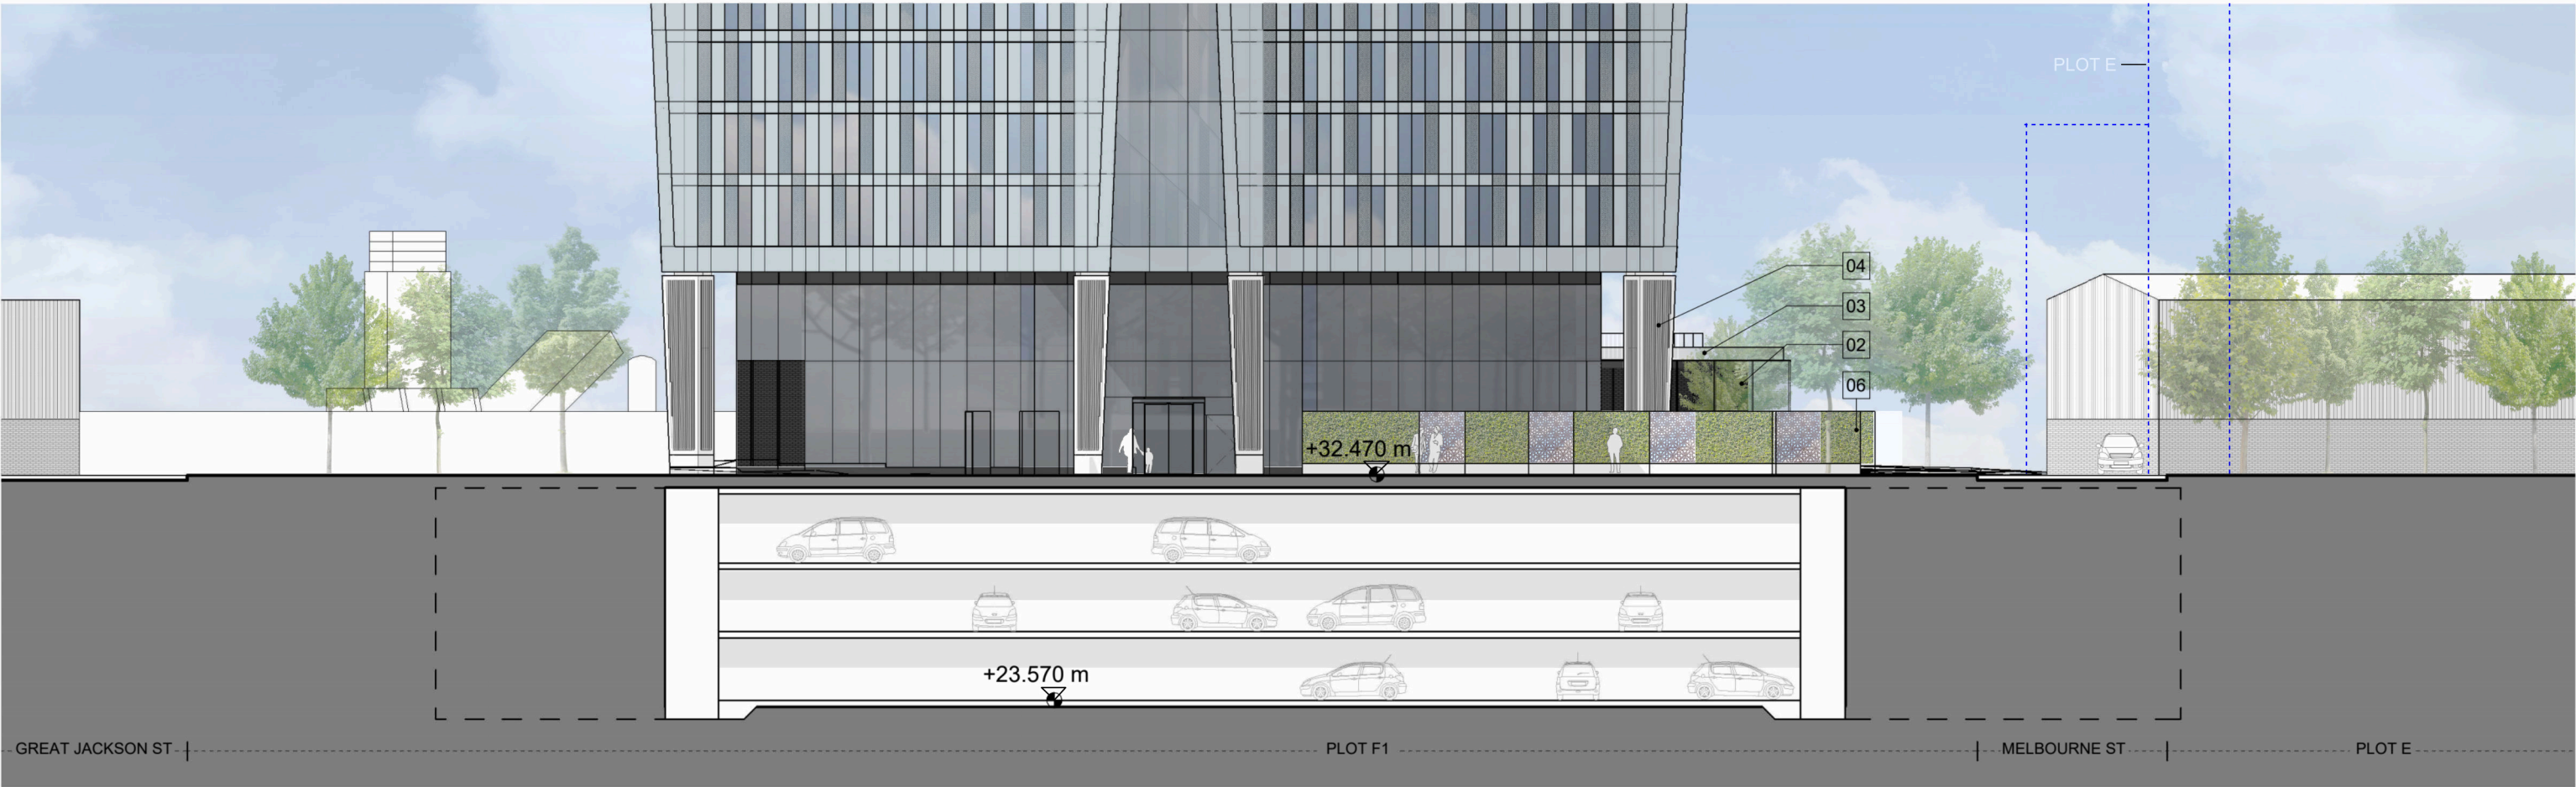

Section BB

This drawing is copyright
Do not scale off dimensions.
All dimensions to be checked on
site by contractor.
Contractor to report any
dimensional discrepancies,
errors or omissions prior to
commencing on site.

MATERIAL KEY

01	Uncapped glass curtain wall with up to 50% opaque units with enamelled frit coating
02	Feature facing brickwork - Dark grey with colour matching mortar
03	Aluminium flashing - Dark anodised
04	Fair faced feature concrete column
05	Brick or dark anodised skirting
06	Garden wall - refer to landscape architect details
07	Dark anodised aluminium decorative screen

Key:

Rev	Date	Description
P01	28-10-2021	Planning Submission
P02	24-05-2024	NMA update

Project Title
Great Jackson Street - Plot F
Manchester

Status
Planning Issue

Drawing Title
F1 - GA Elevation
Podium Elevation

Project No 10334	Scale 1:250 @ A3
SHP Drawing Code 10334-F1-SHP-G200-EL-XX-B5D801	Revision P02

Manchester
+44 (0)161 835 2345

London
+44 (0)20 7549 4000

© SimpsonHaugh and Partners 2020