


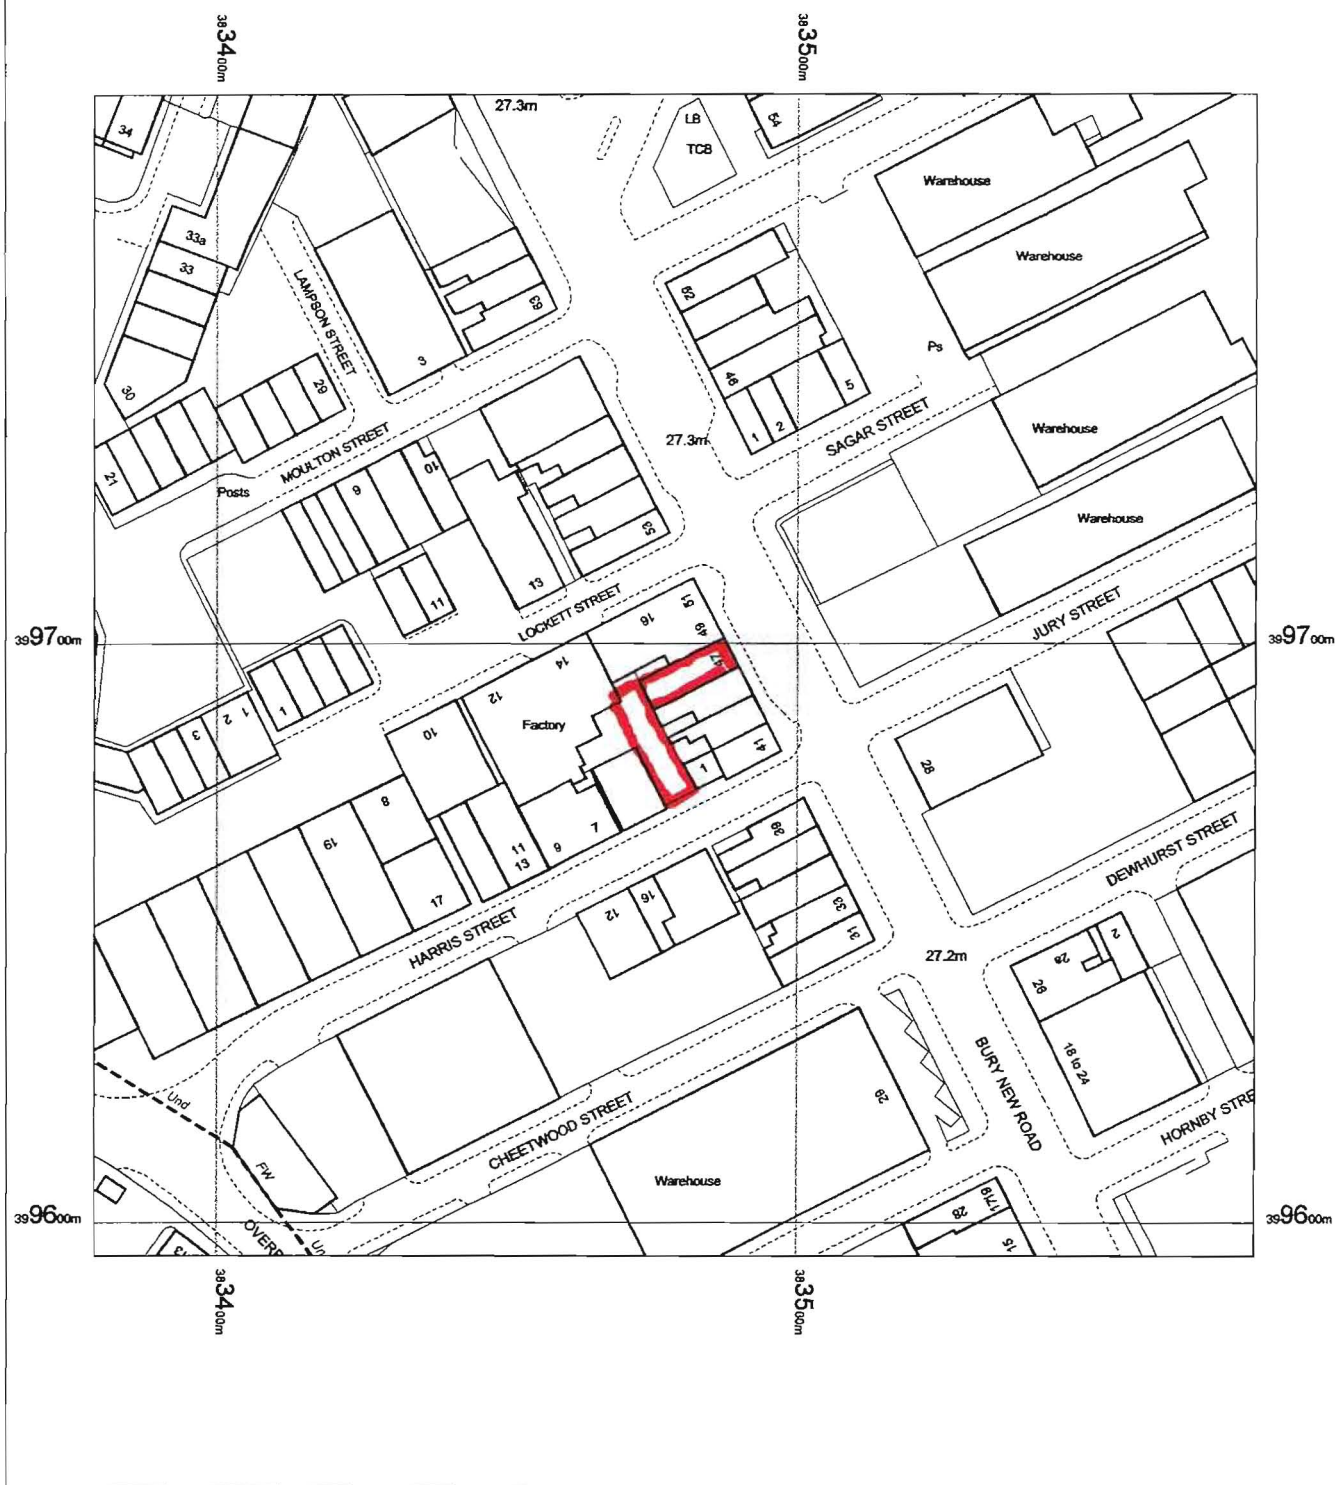

47 BURY NEW ROAD
M8 8EF


OS Mastermap
10 September 2012, ID: BW1-00175368
maps.blackwell.co.uk

1:1250 scale print at A4, Centre: 383479 E, 399694 N

©Crown Copyright. Licence no. 100041040

Mapping
sourced from

Ordnance
Survey

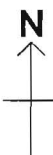

BLACKWELL'S
www.blackwellmapping.co.uk

TEL: 0113 245 2623
comments@maps.blackwell.co.uk