



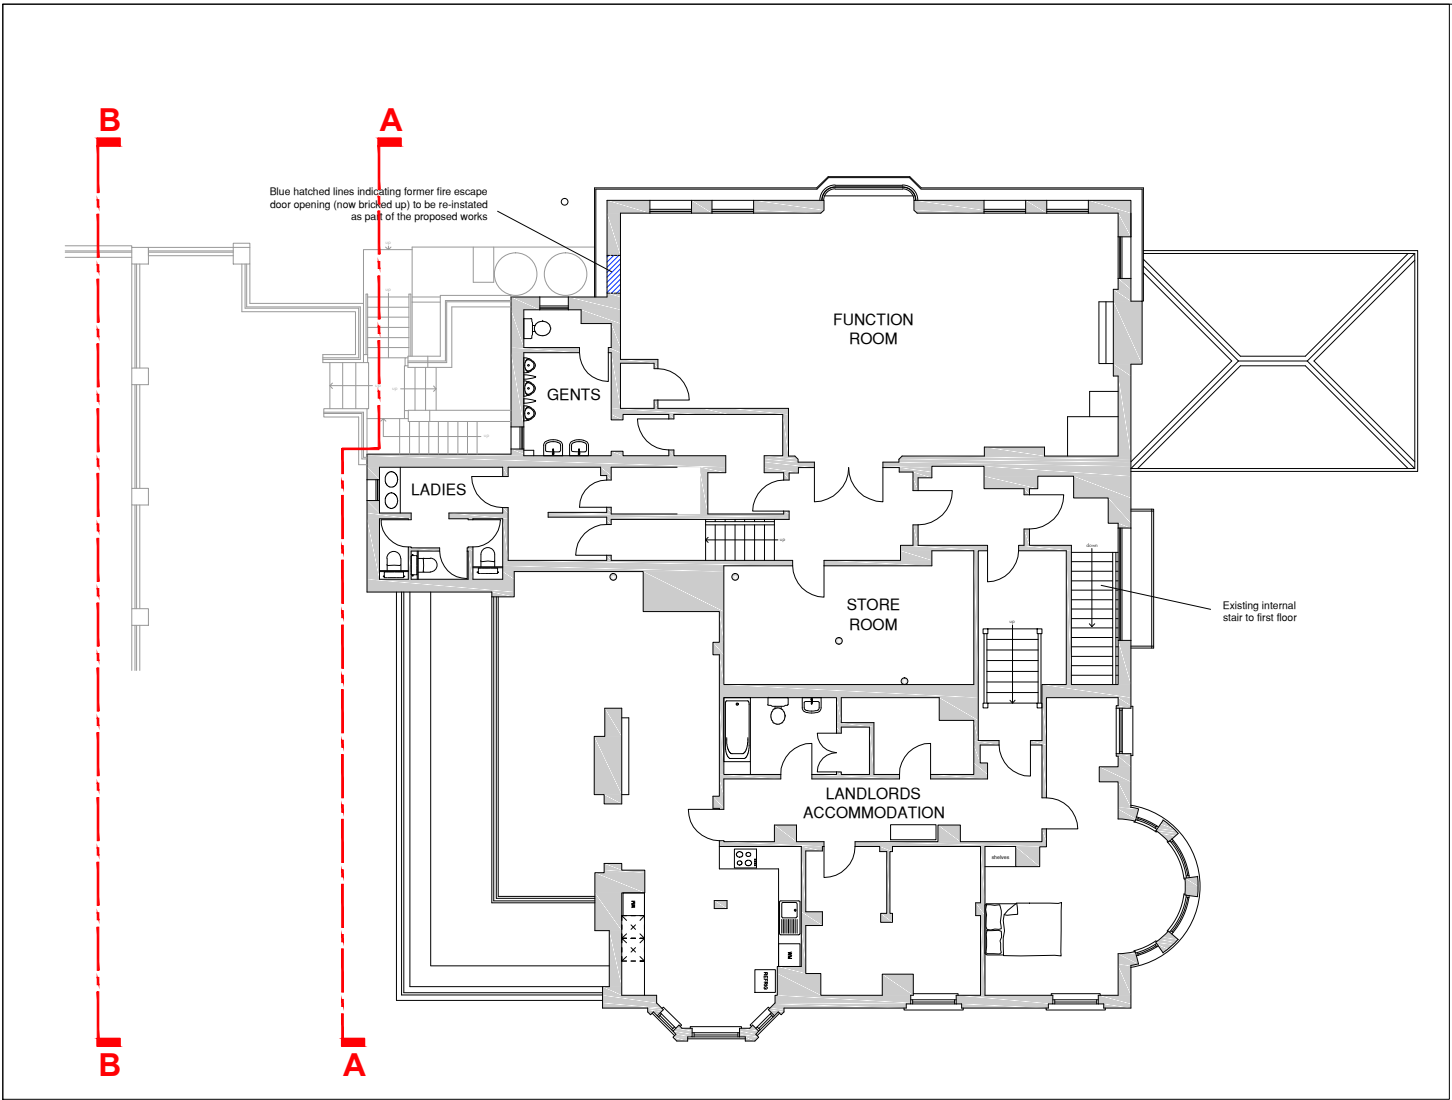


DRAWING KEY SCALE 1:250

Former door opening currently bricked up to be re-instated as part of the proposed works to provide secondary means of escape from existing first floor Function Room

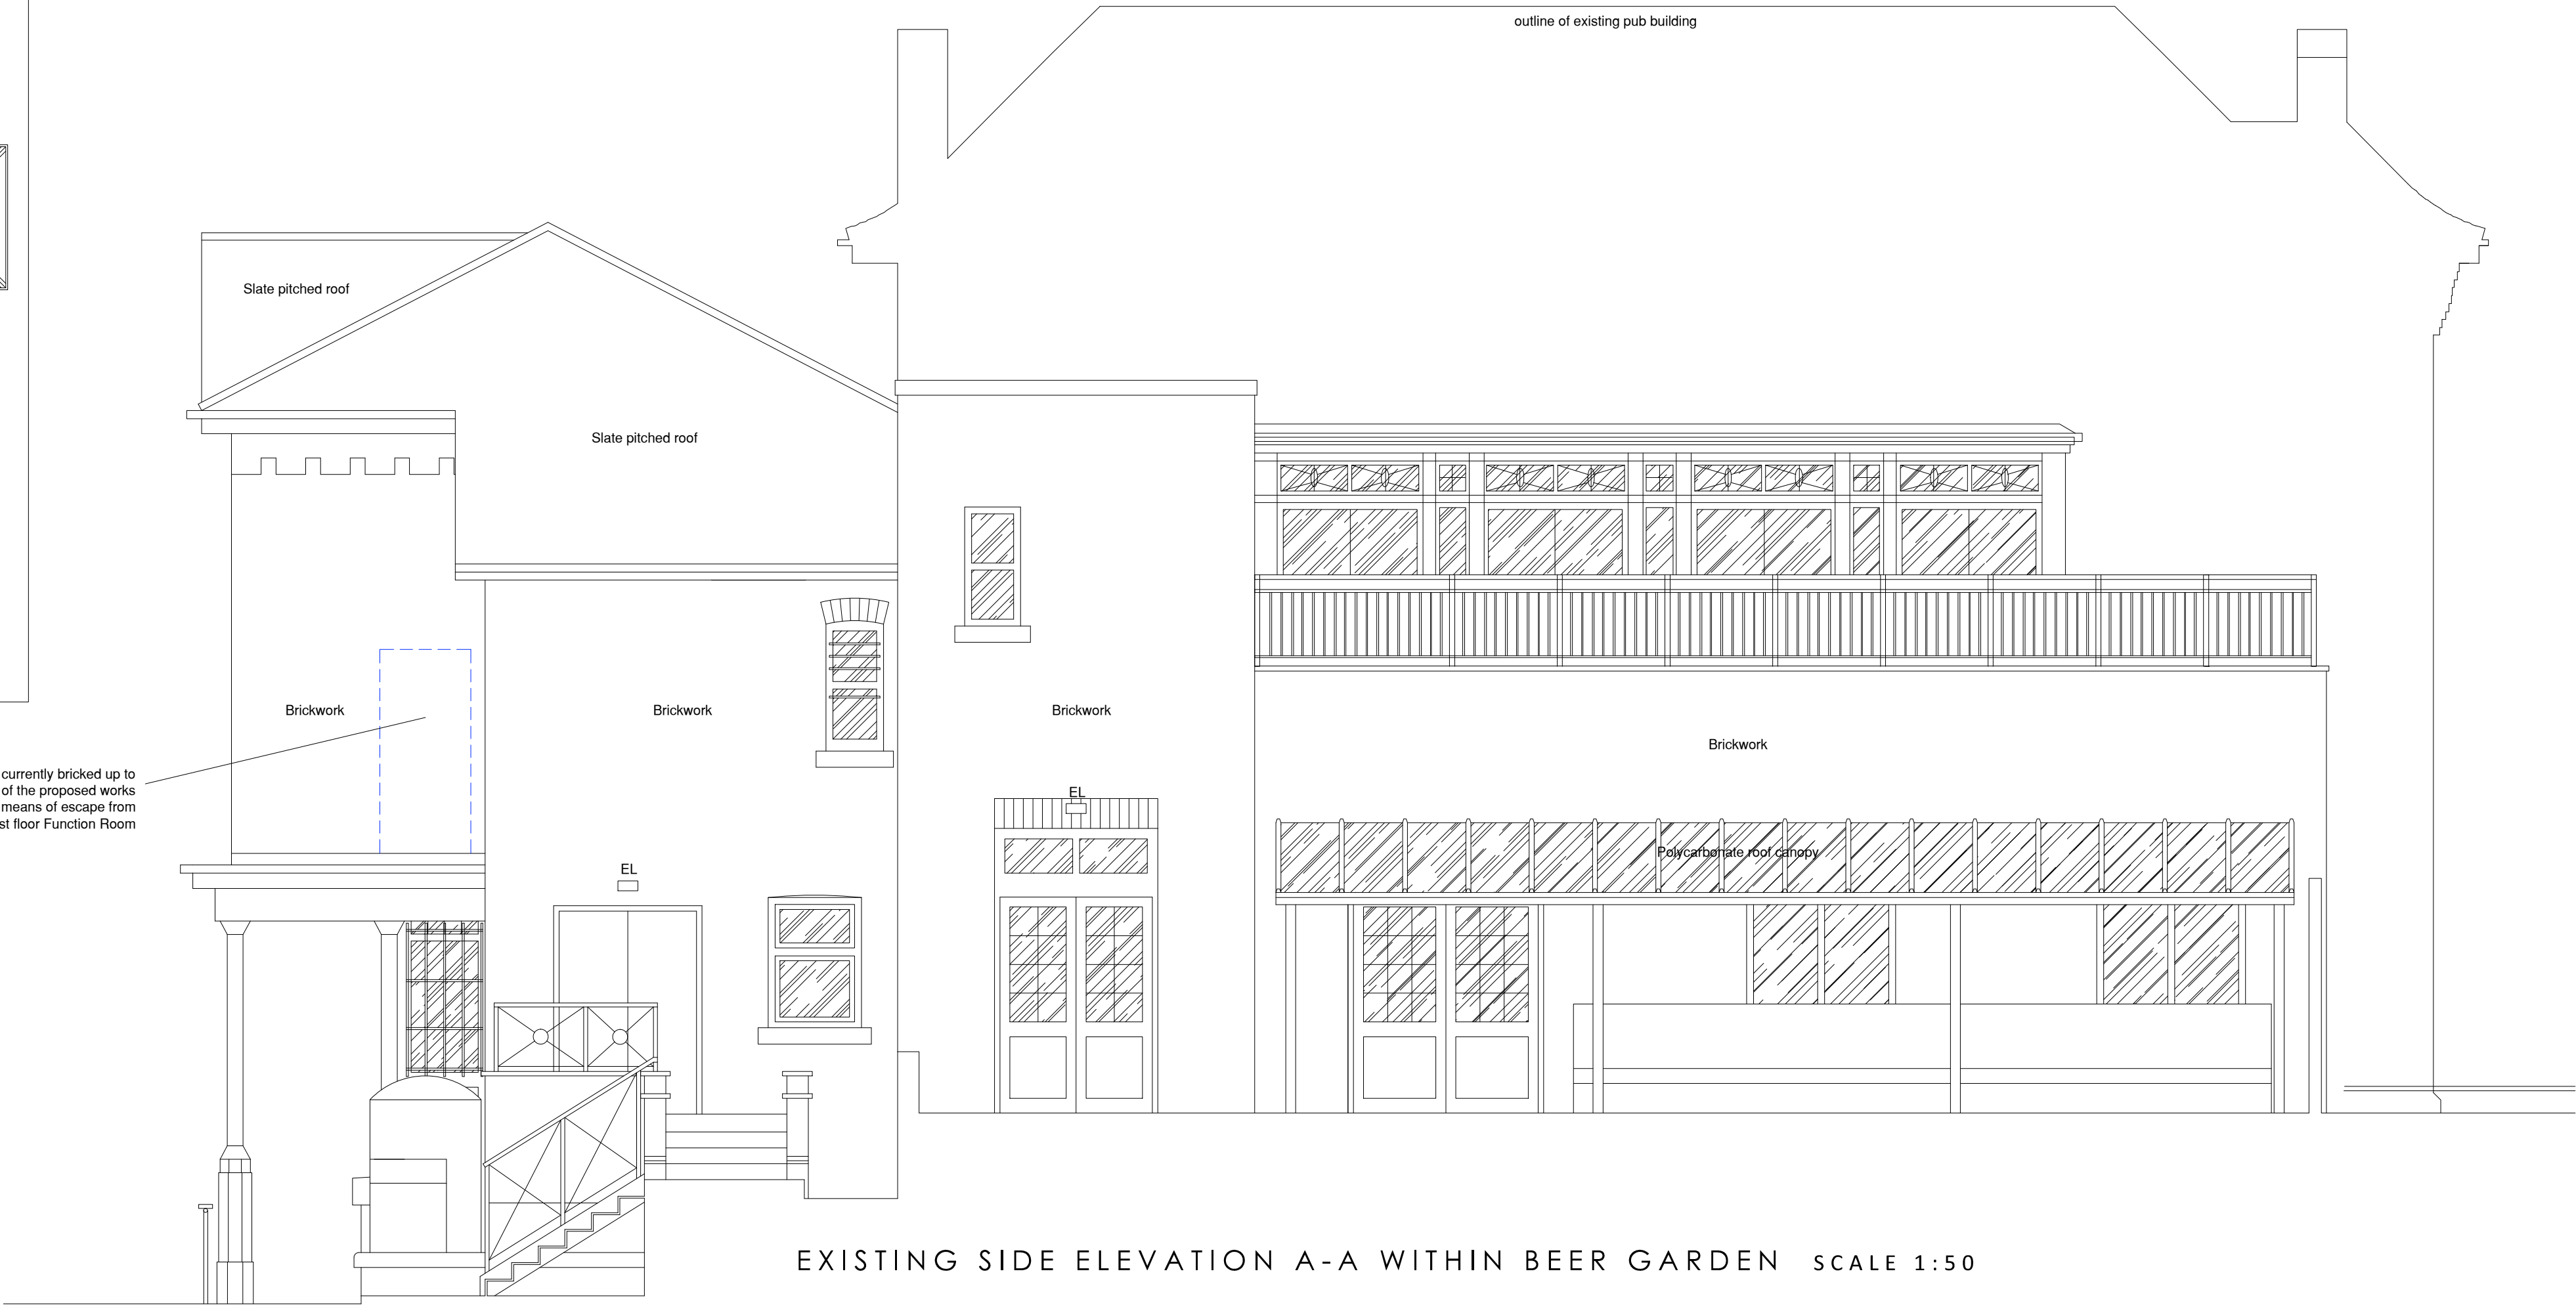


EXISTING SIDE ELEVATION A-A WITHIN BEER GARDEN SCALE 1:50

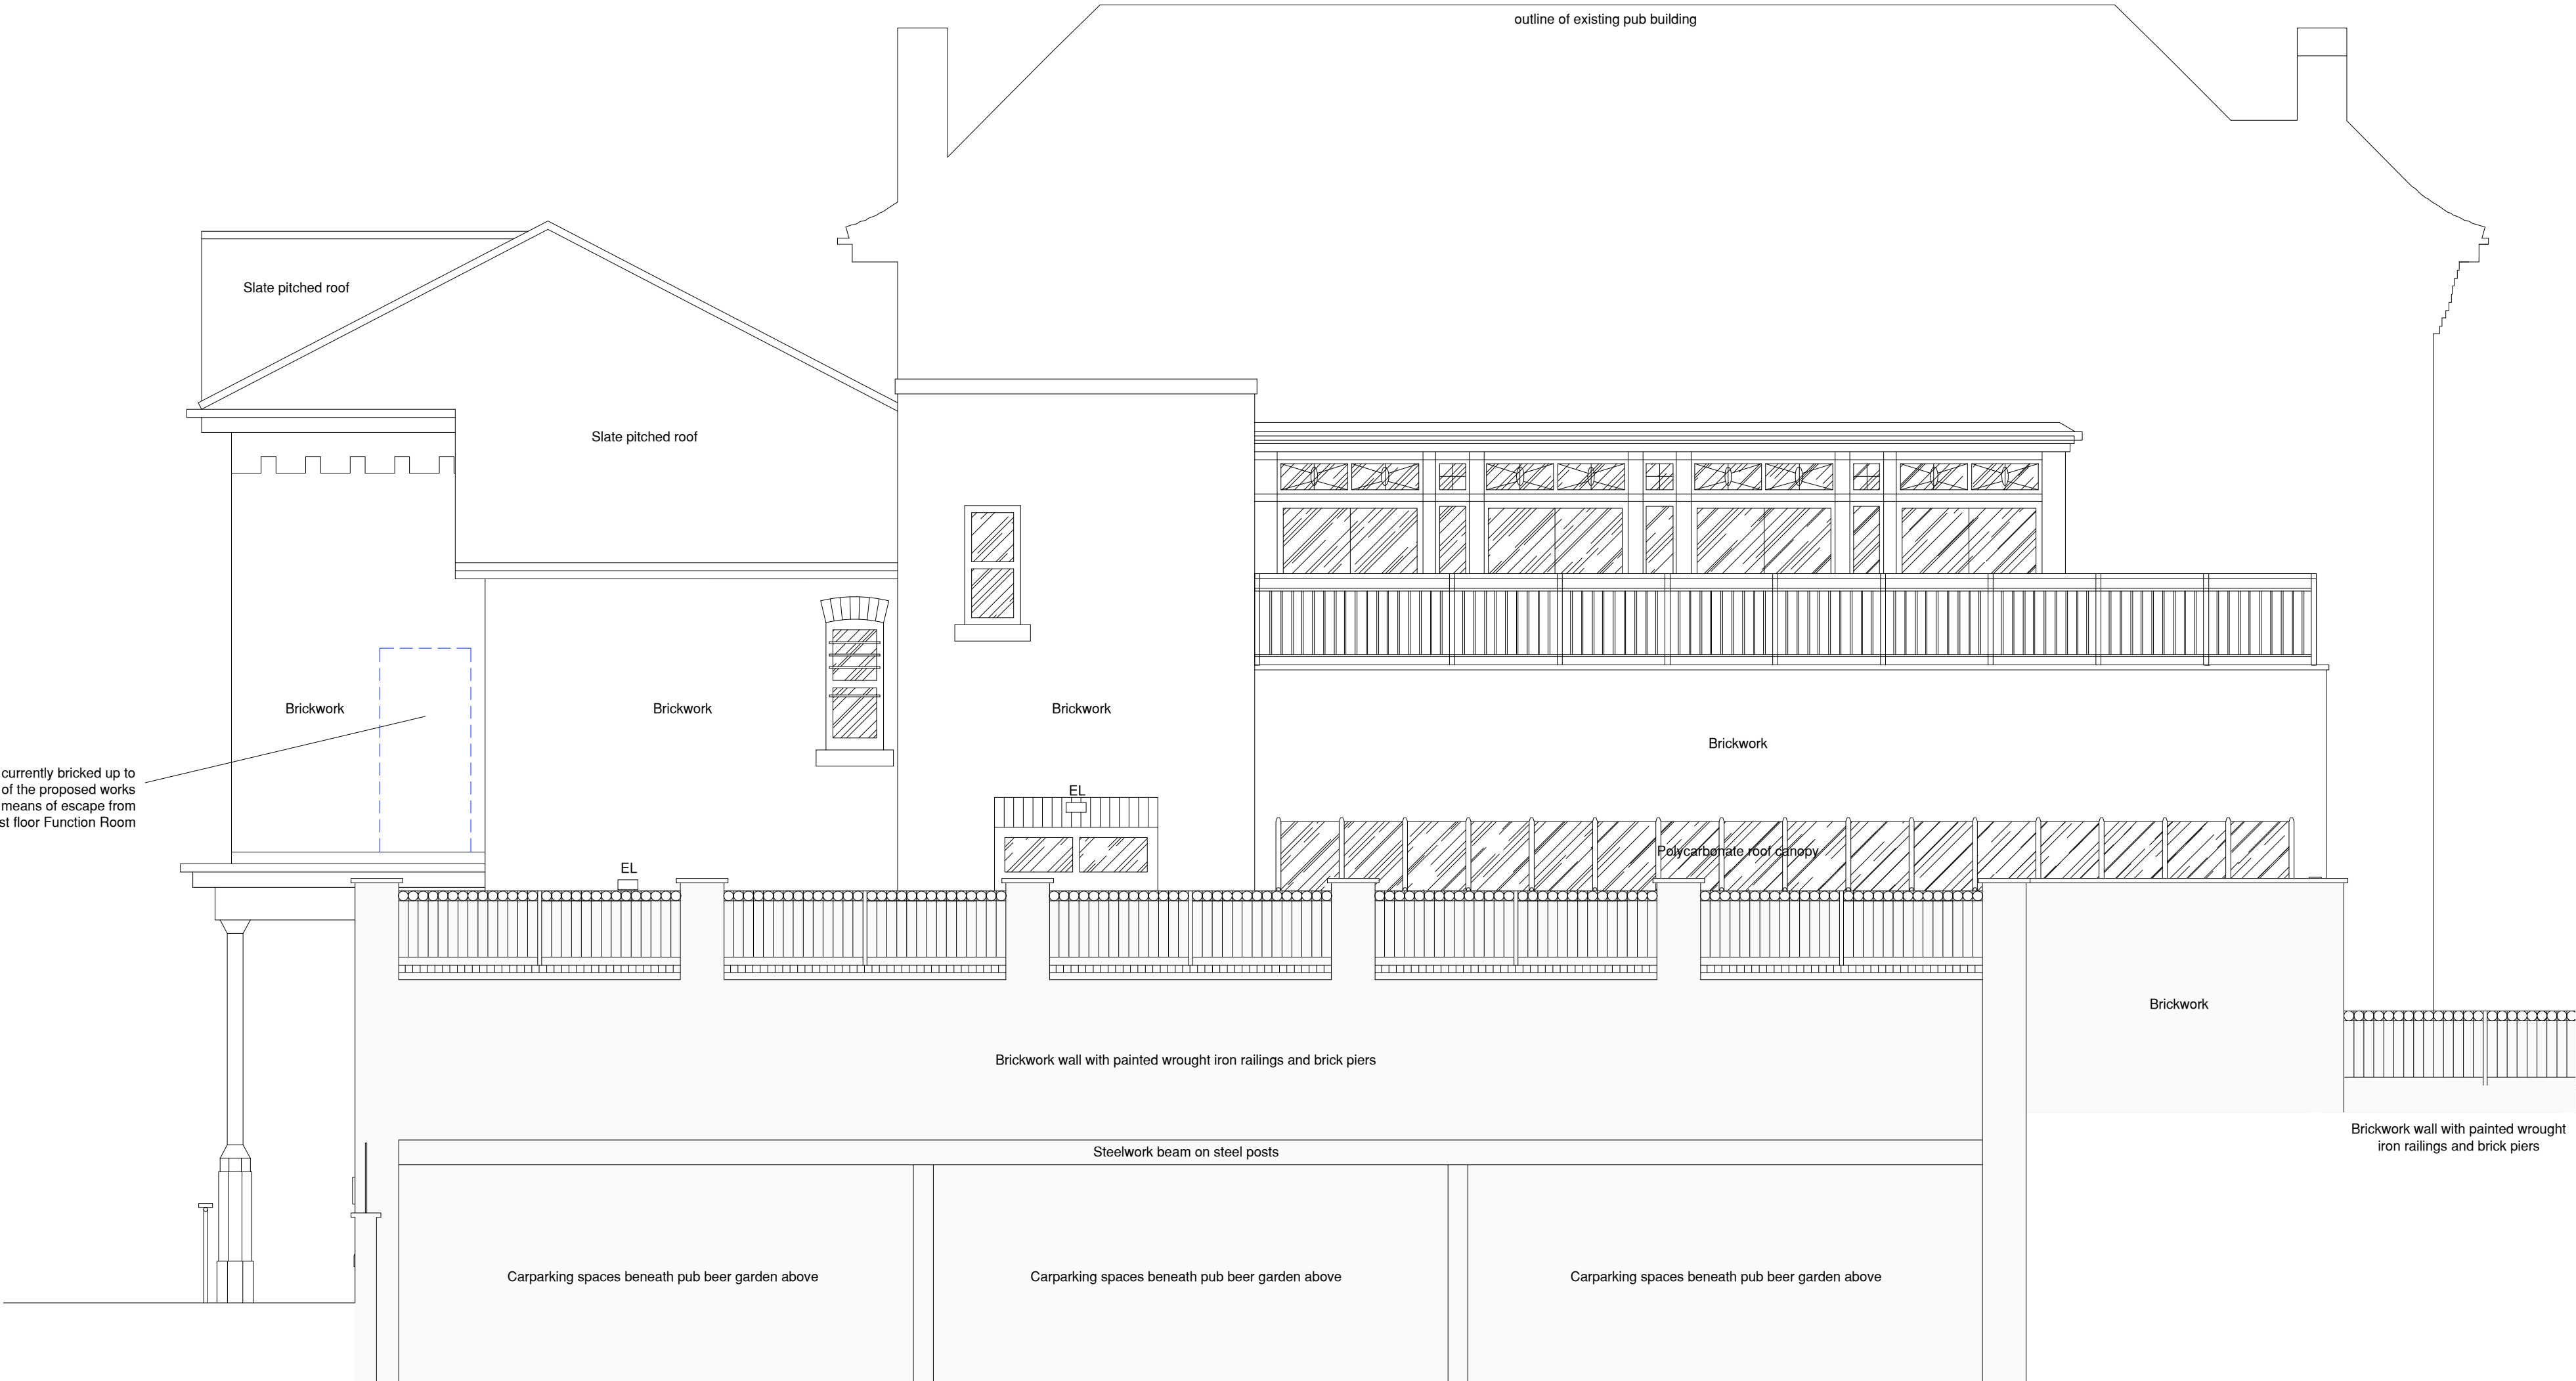

EXISTING SIDE ELEVATION B-B FROM CHORLTON HEIGHTS CAR PARK SCALE 1:50

DO NOT SCALE OR MEASURE FROM THIS DRAWING. ALL DIMENSIONS ARE TO BE CHECKED BY SITE MEASUREMENTS AND ANY DISCREPANCIES TO BE REPORTED IMMEDIATELY TO JW LEES LTD PROPERTY DEPARTMENT.

THIS DRAWING MUST BE READ IN CONJUNCTION WITH ALL OTHER JW LEES LTD DRAWINGS, SUBCONTRACTORS AND OTHER CONSULTANTS DRAWINGS AND TOGETHER WITH ANY SPECIFICATIONS AND OTHER CONTRACT DOCUMENTS.

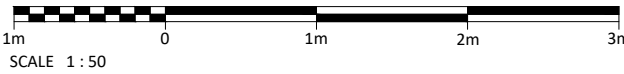

Revisions		
PLANNING APPLICATION		
THE LLOYDS HOTEL 617 Wilbraham Road, Chorlton-cum-Hardy Manchester, M21 9AN		
GREENGATE BREWERY GRIMSHAW LANE, MIDDLETON, M24 2AX		
JWLEES 		
Drawing EXISTING SIDE ELEVATIONS		
Scale Date	1:50 @ A1 Aug 2024	Drawing Number 1305.061