




RAISED FLOOR SCREEN AND BUILT IN UNIT - PLAN
Scale 1:10

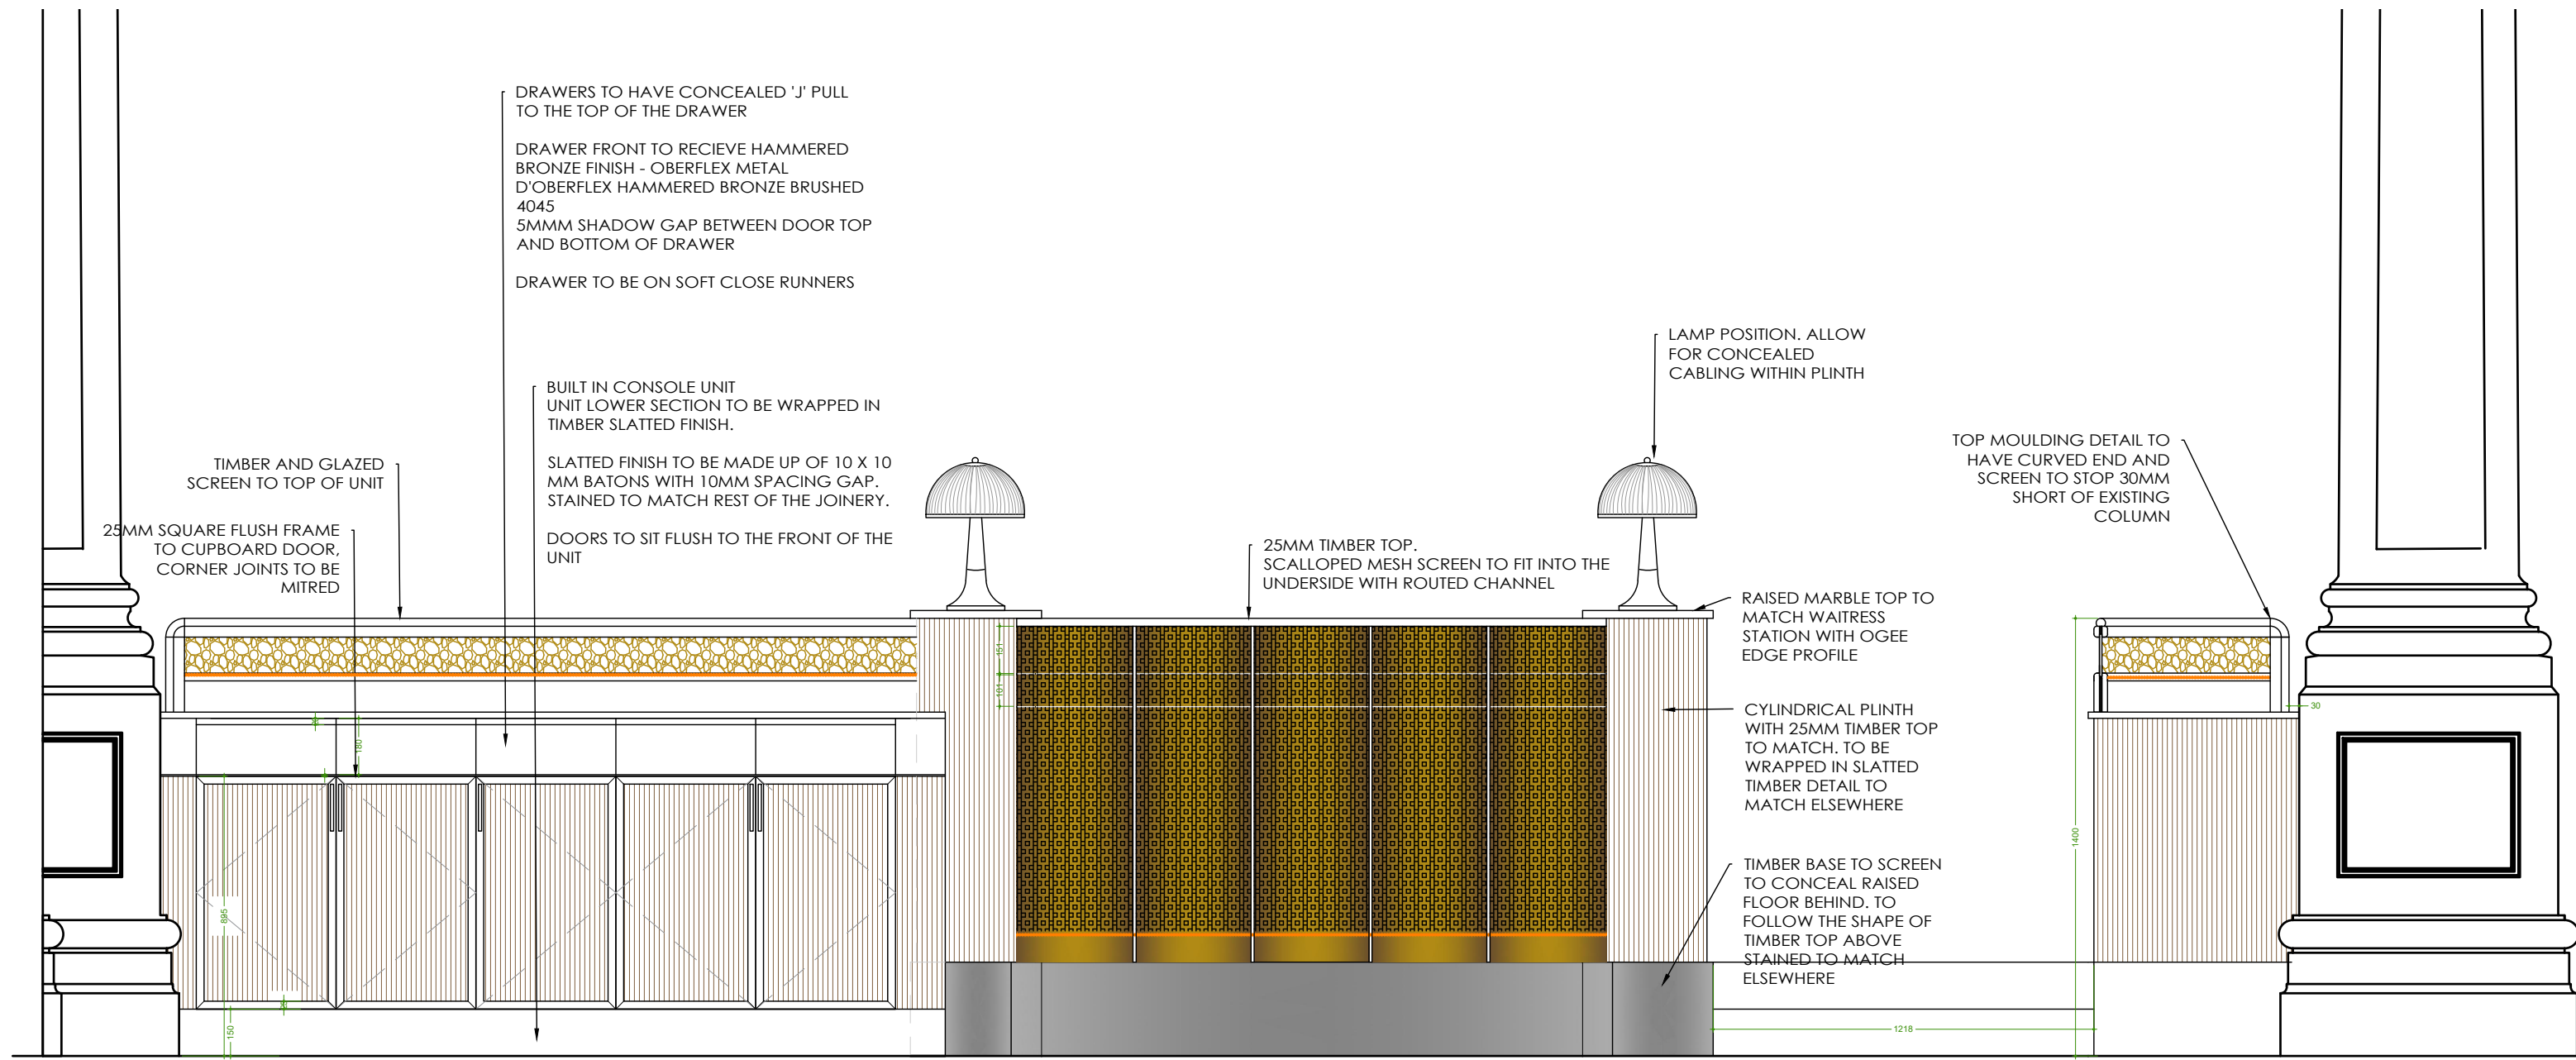

RAISED FLOOR SCREEN AND BUILT IN UNIT - ELEVATION D
Scale 1:20

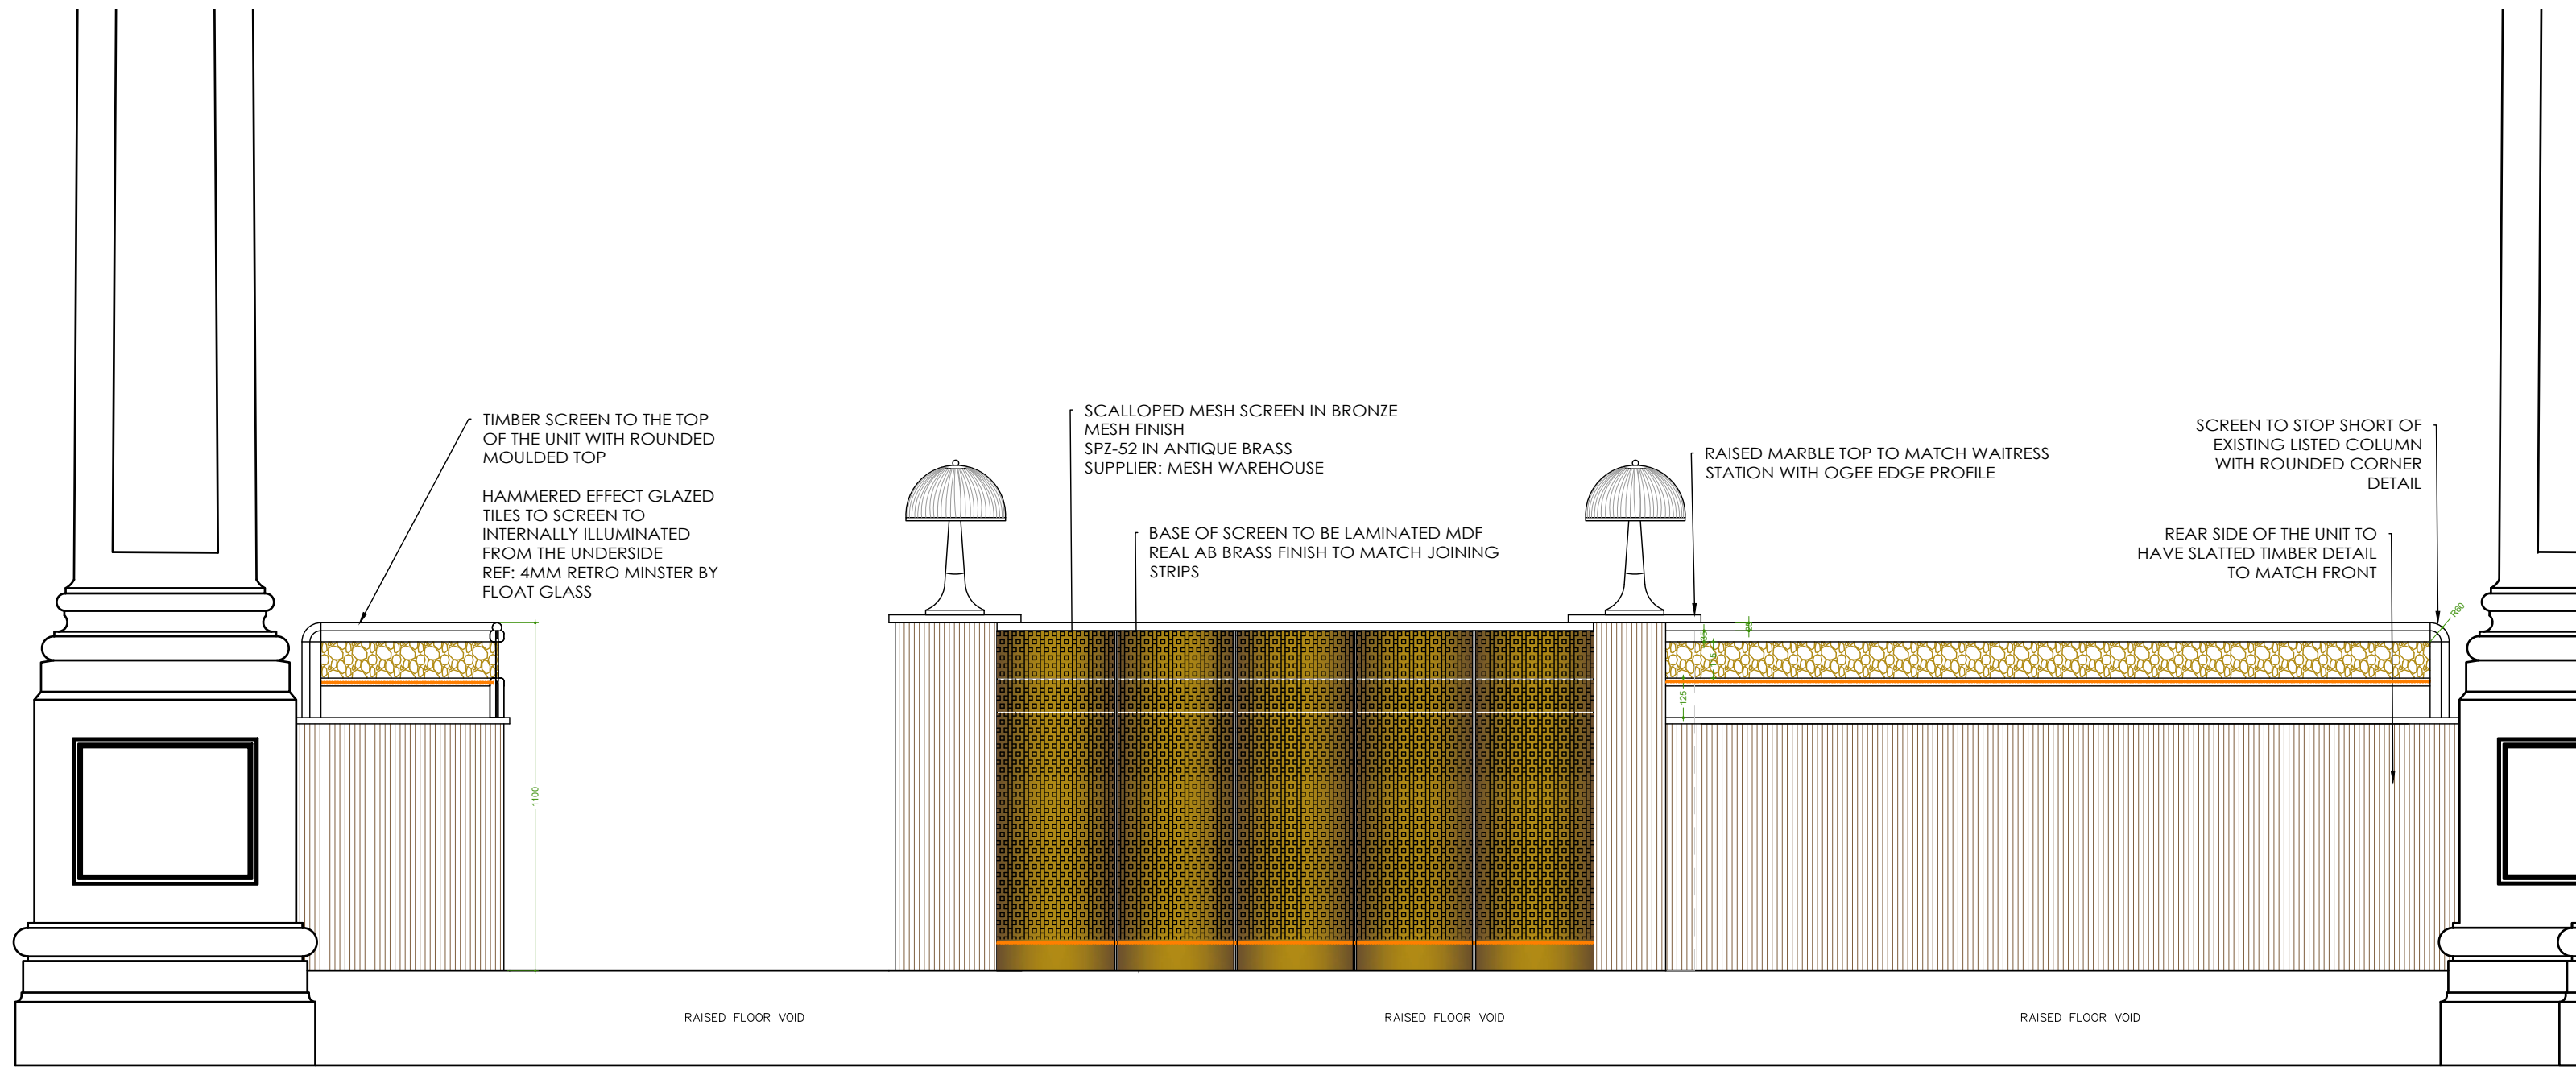


RAISED FLOOR SCREEN AND BUILT IN UNIT - ELEVATION B
Scale 1:20

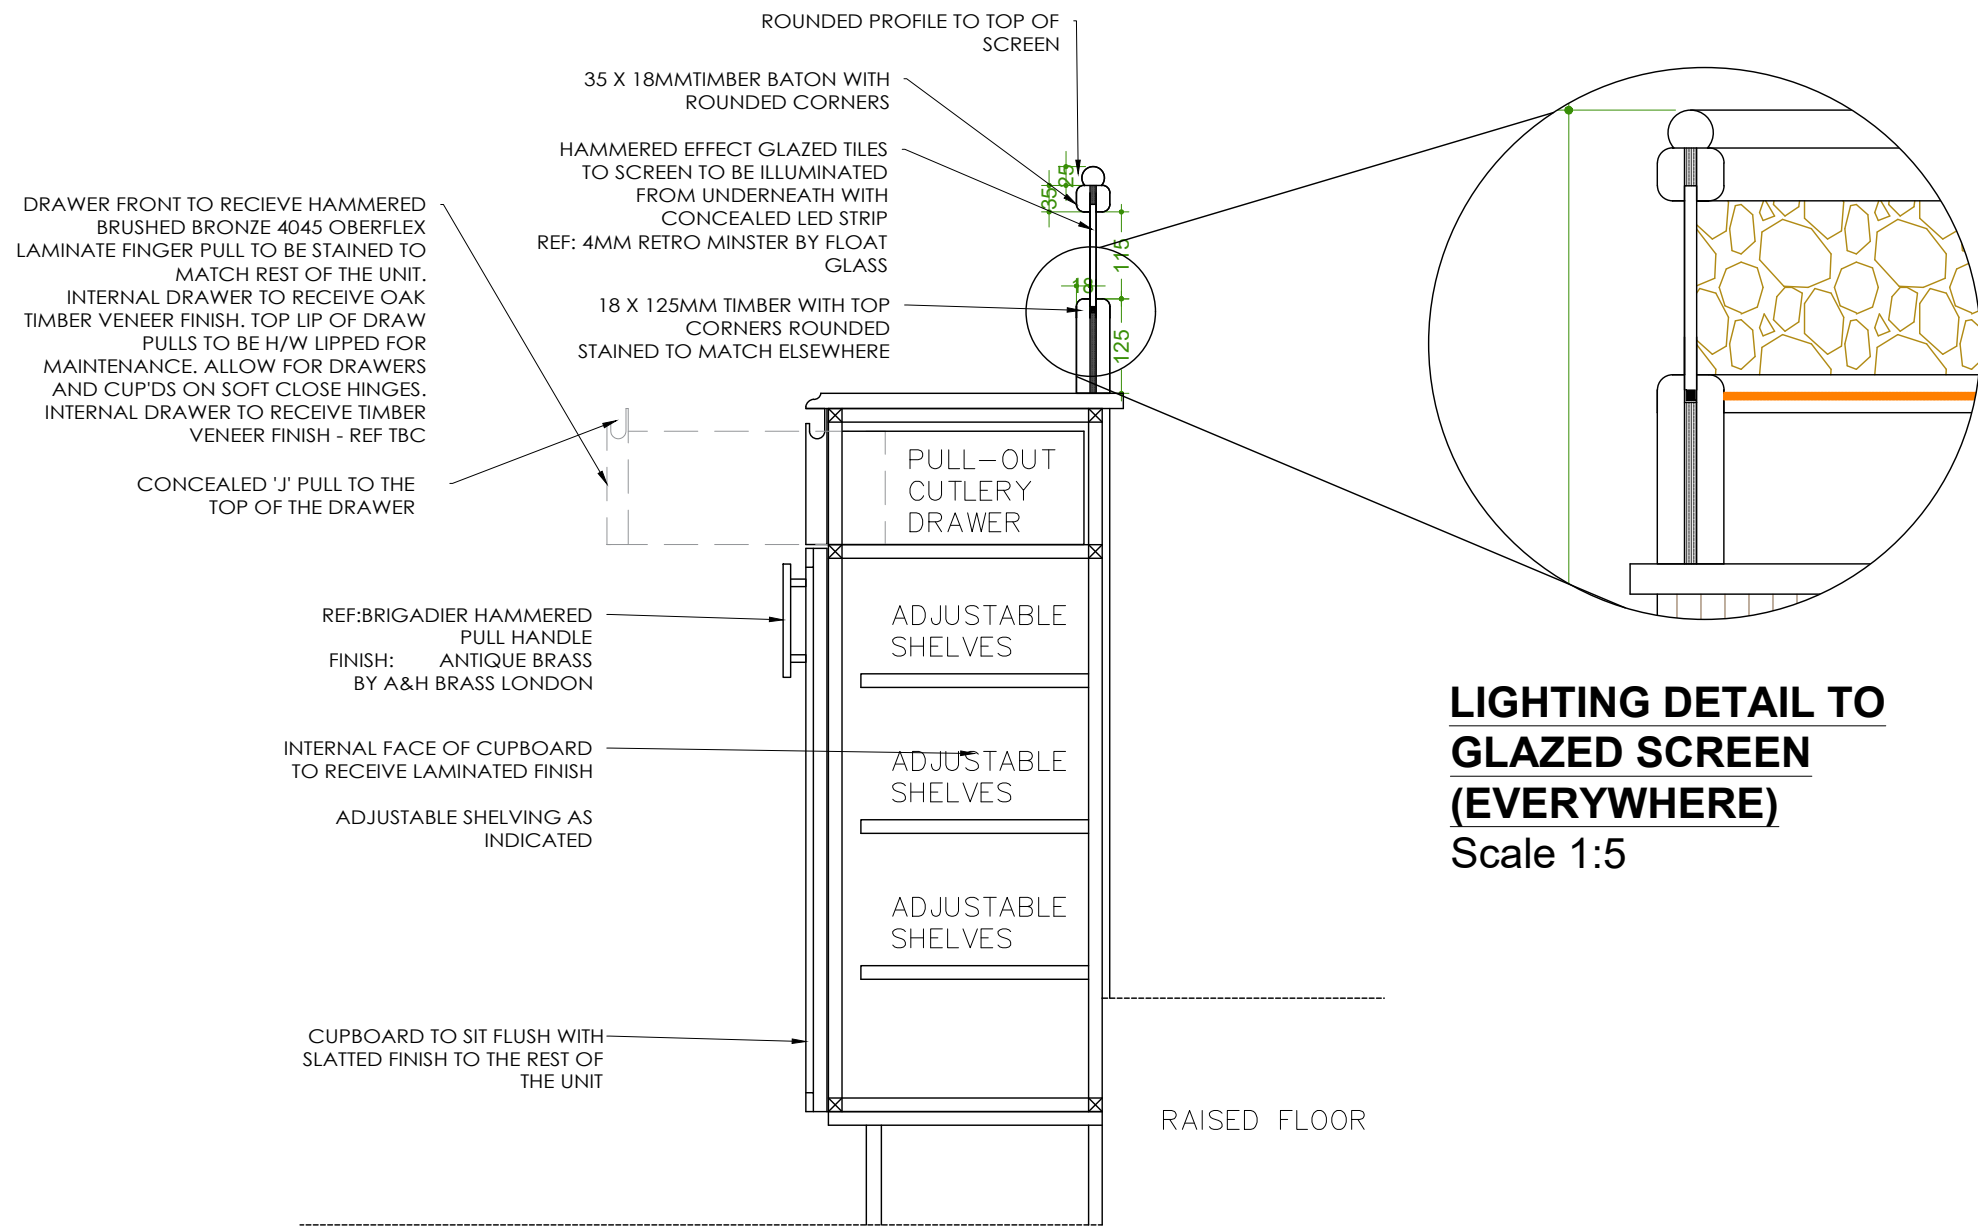

**LIGHTING DETAIL TO
GLAZED SCREEN
(EVERYWHERE)**
Scale 1:5



**HAMMERED BRONZE
REF IMAGE**

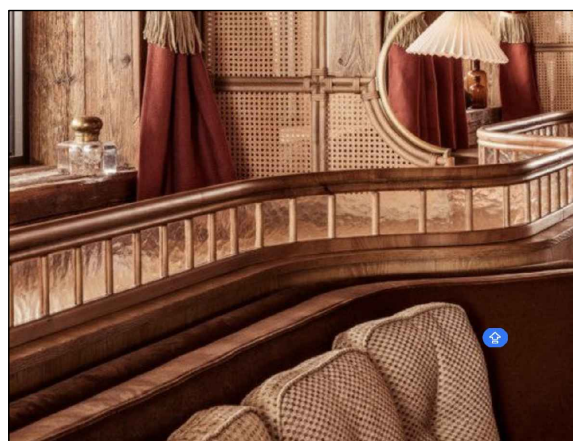


GLAZED SCREEN REF IMAGE

SECTION THRU' BUILT IN UNIT
Scale 1:10



MESH SCREEN REF IMAGE

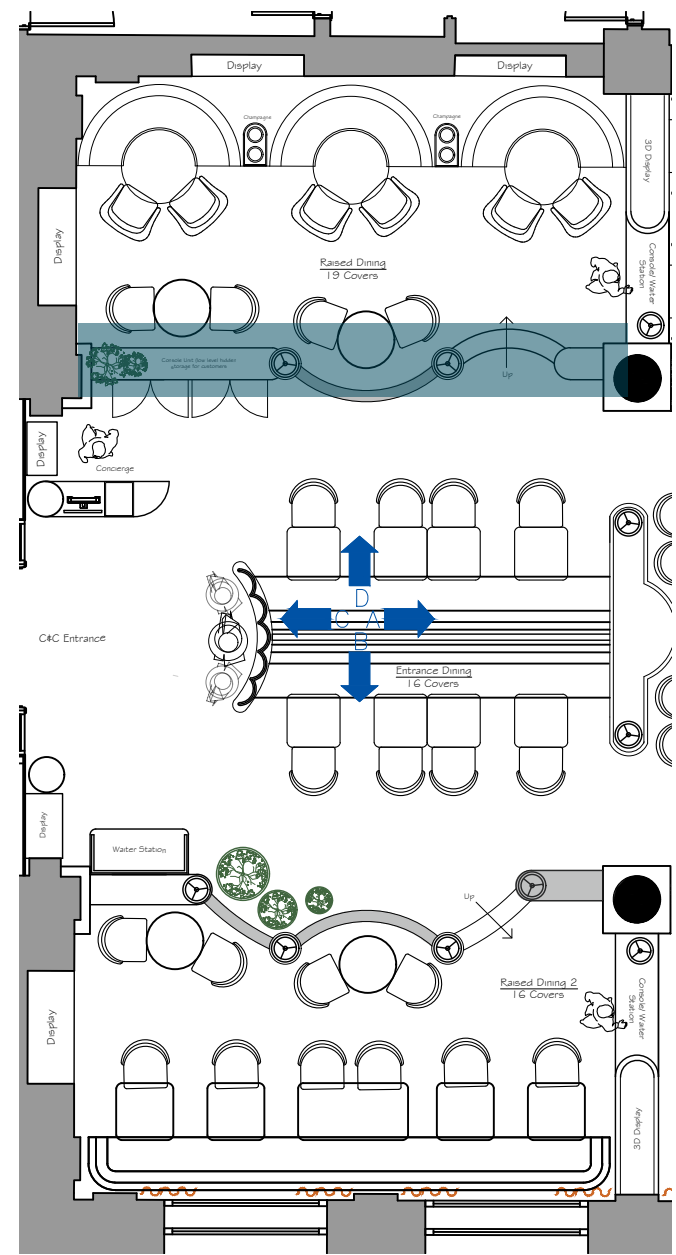

Location Plan - Ground Floor
Scale 1:100

STUDIO TWO	
JOB TITLE	
Cut & Craft Manchester	
DRAWING TITLE	
Raised Floor Screen Detail 1 of 2	
SCALE	DRAWING No
VARIES @ A1	AC 23- P37
DATE	
May 2024	
DO NOT SCALE. ALL DIMENSIONS TO BE CHECKED ON SITE BY CONTRACTOR. ALL MEASUREMENTS ARE IN MM UNLESS OTHERWISE SPECIFIED. WRITTEN DIMENSIONS TO BE USED IN PREFERENCE TO SCALED DIMENSIONS & ALL DISCREPANCIES TO BE REPORTED TO STUDIO TWO. THE DESIGN SHOWN ON THIS DRAWING IS THE PROPERTY OF STUDIO TWO AND IS NOT TO BE USED OR ITS CONTENTS COPIED, COMMUNICATED OR DISCLOSED, IN WHOLE OR IN PART.	