

GENERAL NOTES

© This drawing remains the copyright of Unwin Jones Partnership.
DO NOT SCALE from this drawing. If in doubt ask. If you have received this drawing electronically in PDF format it may not be to the correct scale when printed, and is not to be used for measurement purposes.


1 0 1 2 3 4 5 6 7 8 9 10 11 12m
Scale 1:100

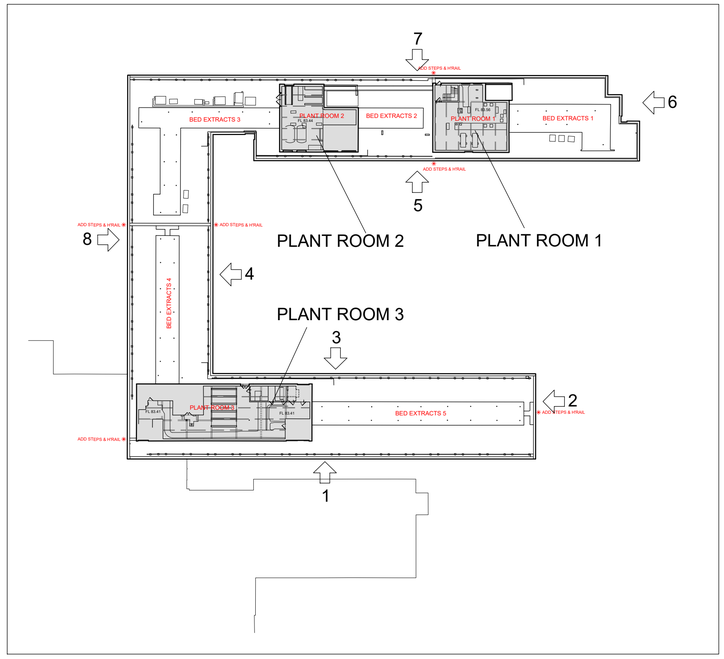


LOCATION PLAN SCALE 1:500

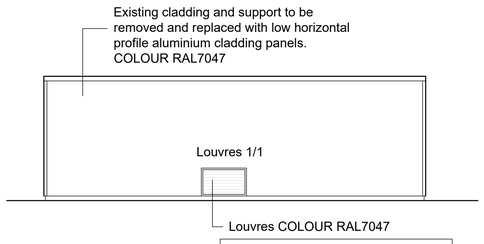


Elevation 5
PLANT ROOM 1

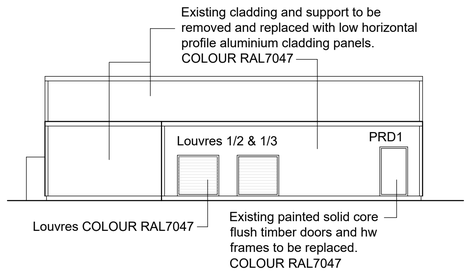

Elevation 7
PLANT ROOM 1

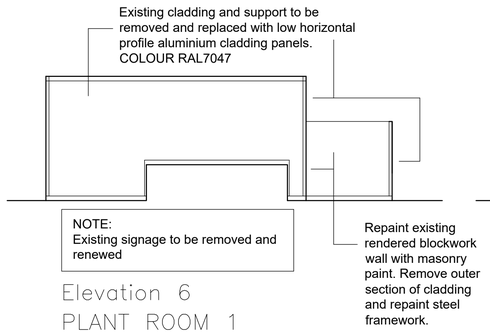

Elevation 6
PLANT ROOM 1

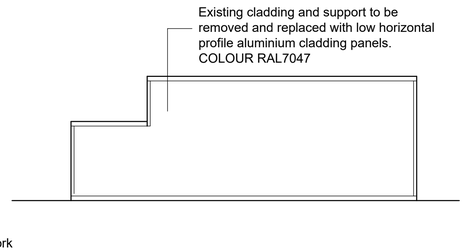

Elevation 8
PLANT ROOM 1

Planning

REVISIONS
A ** Name ** Date **

CROWNE PLAZA
MANCHESTER AIRPORT
LGHHM LTD
PLANT ROOM 1 ELEVATIONS
AS PROPOSED

DRAWN: AC
DATE: JULY 2024
SCALE: 1:100 @ A1
PROJECT No: 3256
DRAWING No: 074

UNWIN JONES PARTNERSHIP
Bridge Lane Studio, Caldewgate, Carlisle, Cumbria, CA2 5SS • 01228 528266 • architects@ujp.co.uk • www.ujp.co.uk