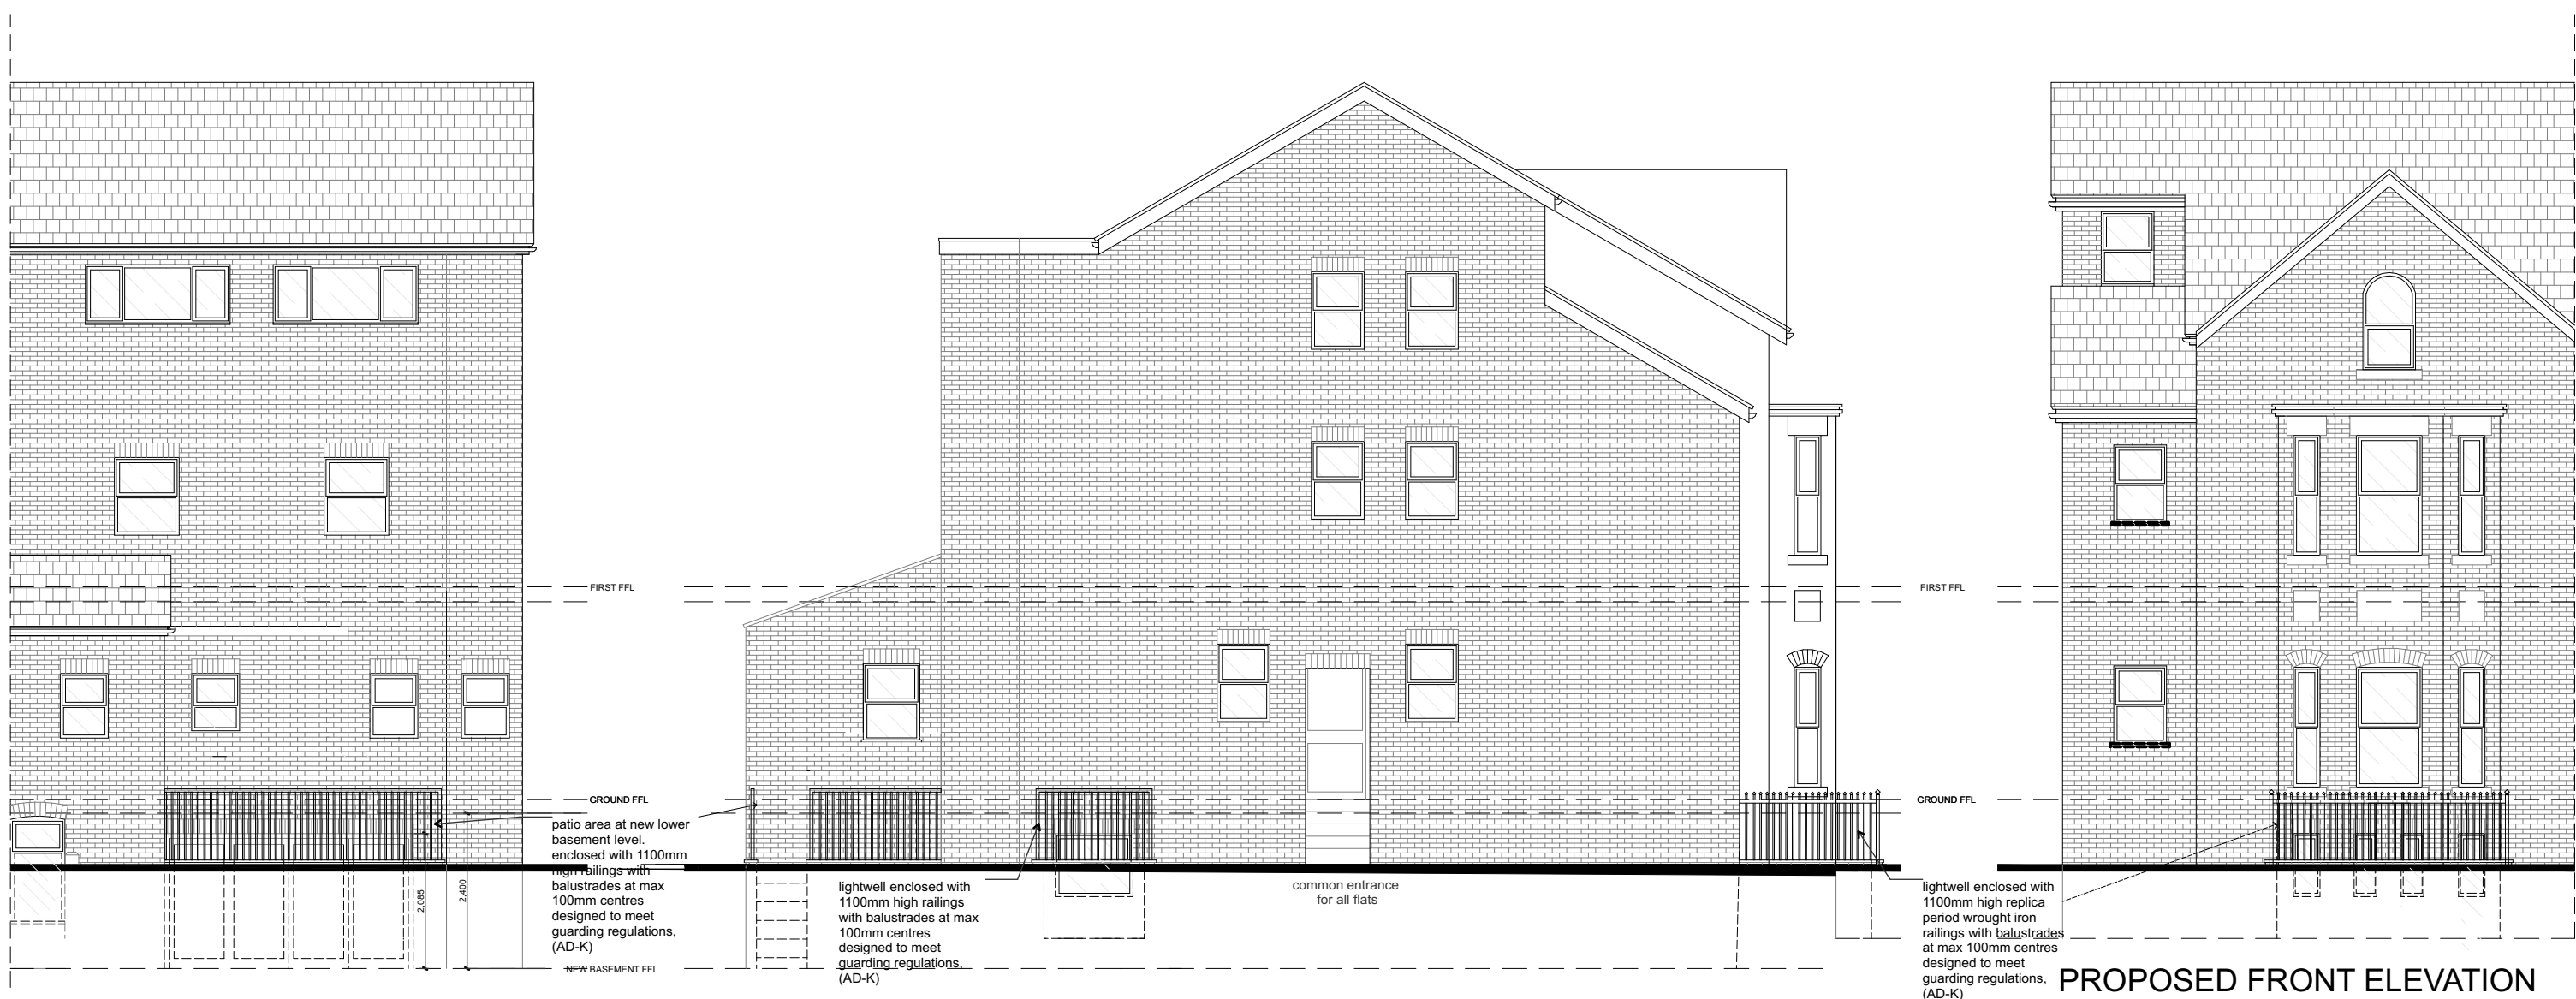


STUDIO ARK (Architect)
 15 MAYWOOD
 113 GRAVEL LANE
 WILMSLOW
 CHESHIRE
 SK9 6LZ
 07846029109
 studio.ark@yahoo.com

© STUDIO ARK (Architect)

Project
2 BEDROOM BASEMENT FLAT
 Elevations (Existing and Proposed)

Client
Emm & Eff Properties
 19, Old Lansdowne Road, West
 Didsbury, Manchester

Drawing Number
23-CF-190LRD-SD-003 - B
 Scale @ A2
 1:100
 Date
 16/04/2024

Revision
 Drawing Status

General Notes
 • Do not scale drawings, dimensions govern.
 • All Dimensions are in millimeters unless noted otherwise.
 • All Dimensions to be field verified before proceeding with work.
 • All areas are indicative and approximate only.

