COPYRIGHT OF ATELIER MB LTD
DO NOT SCALE FROM THIS DRAWING
DIMENSIONS TO BE CHECKED ON SITE

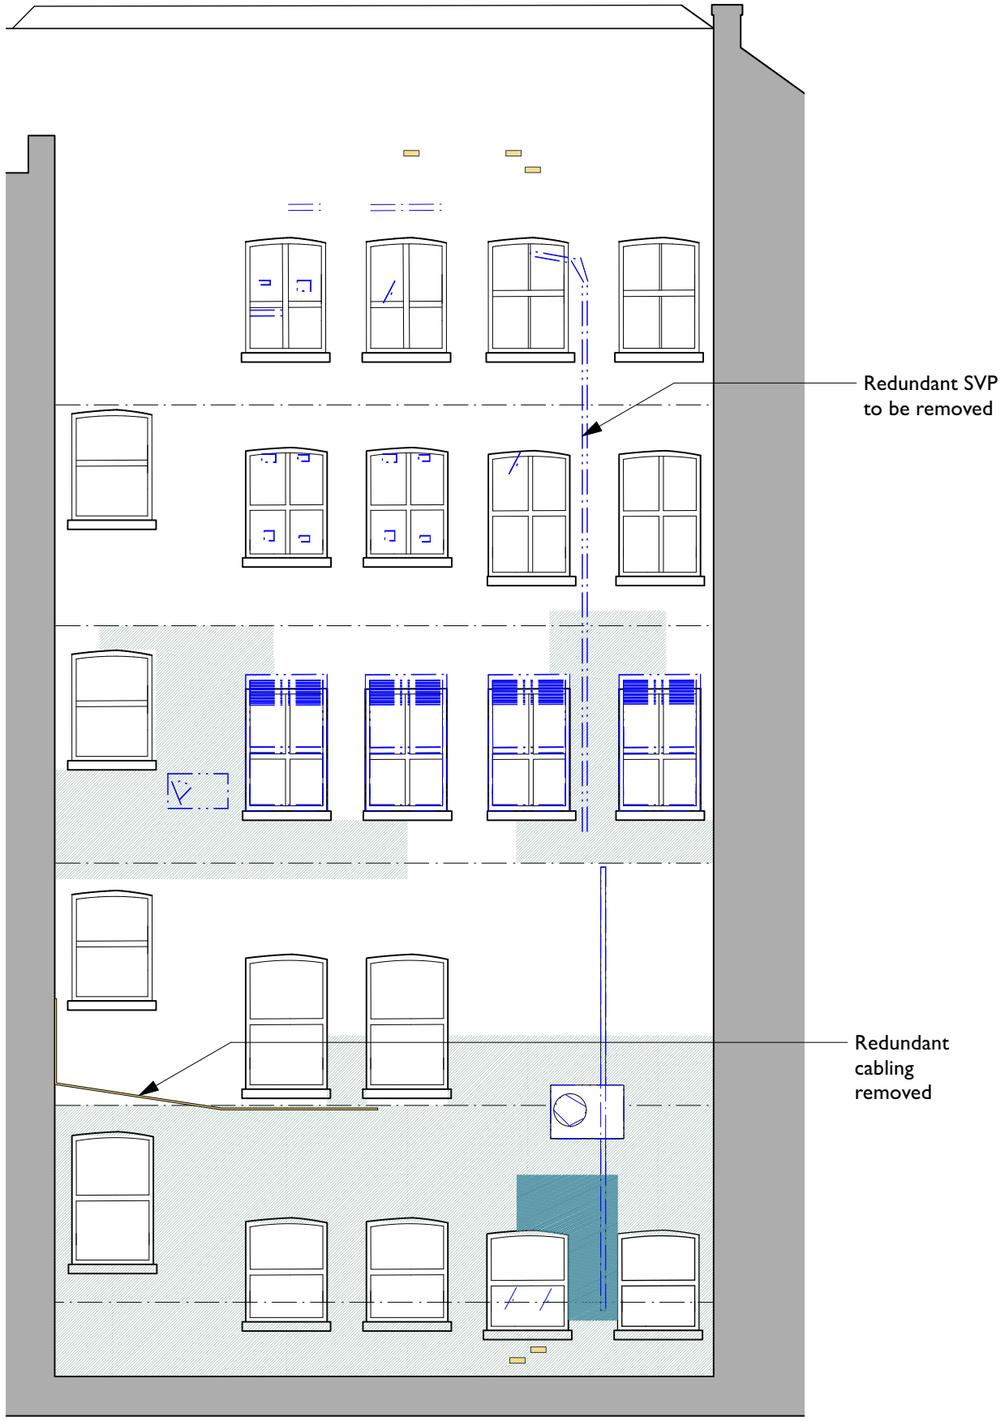

1 Lightwell Elevation A
Scale: 1:100

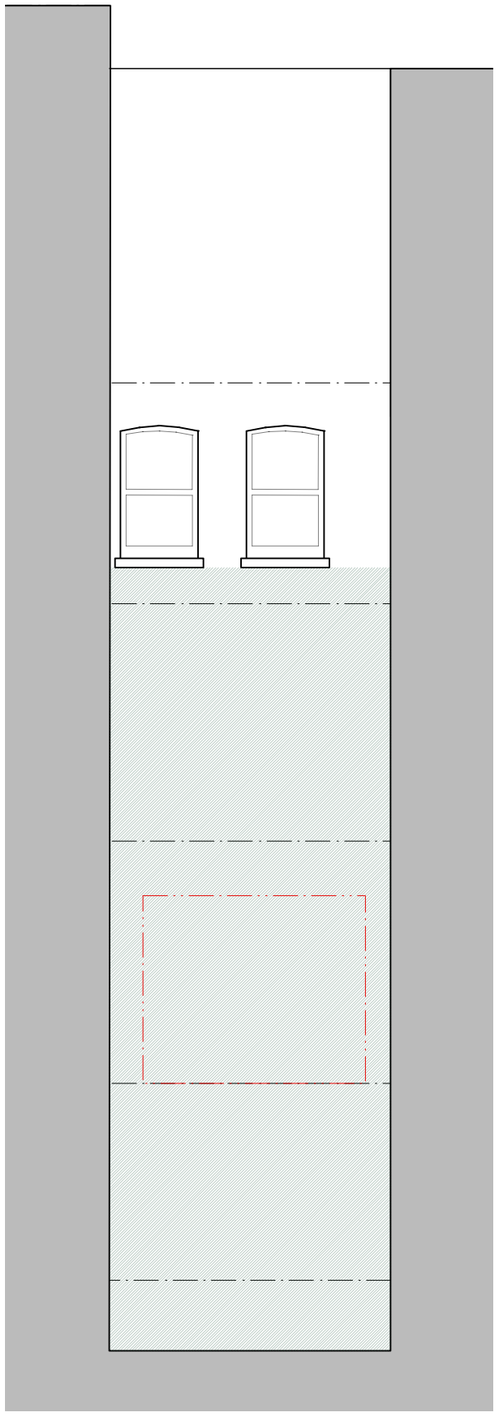

2 Lightwell Elevation B
Scale: 1:100

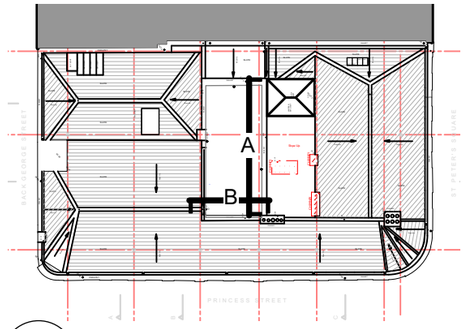

3 Roof Plan
Scale: 1:500

To all Elevations:
Brush down loose/friable existing paint to take new breathable paint finish.

All existing RWP replaced under consent **138239/LO/2023**

Repairs

- AtMB - Repair -Remove biological growth
- AtMB - Repair -Replace brick
- AtMB - Repair -Repointing
- AtMB - Repair -Stone indent or sacrificial mortar fill
- AtMB - Repair -Stone indent repair
- AtMB - Repair -Remove loose hard mortar with brush
- AtMB - Repair -Clean to remove guano deposits
- AtMB - Repair -Cracked brick. Mortar fill.
- AtMB - Repair -Mortar fill redundant fixing hole
- AtMB - Repairs -Clean off grafitti paint
- AtMB - Repair - Descale
- AtMB - Repair -Structural repair to S.E. details

REV	NOTE	DRN	CHK

Mosley Street

Proposed Elevation - Lightwell A & B - Repairs

PROJECT REF.	1995
DRWG NO.	P(231)
REVISION	
SCALE	1:100 @ A3
DATE 1st	August 24
DRAWN	RG

SK sketch E existing P proposed T tender C construction FI final issue

+44 161 236 0051
ARCHITECT@ATELIERMB.CO.UK
ATELIER.MB

0 1 2 3 4 5m
1:100 @A3