
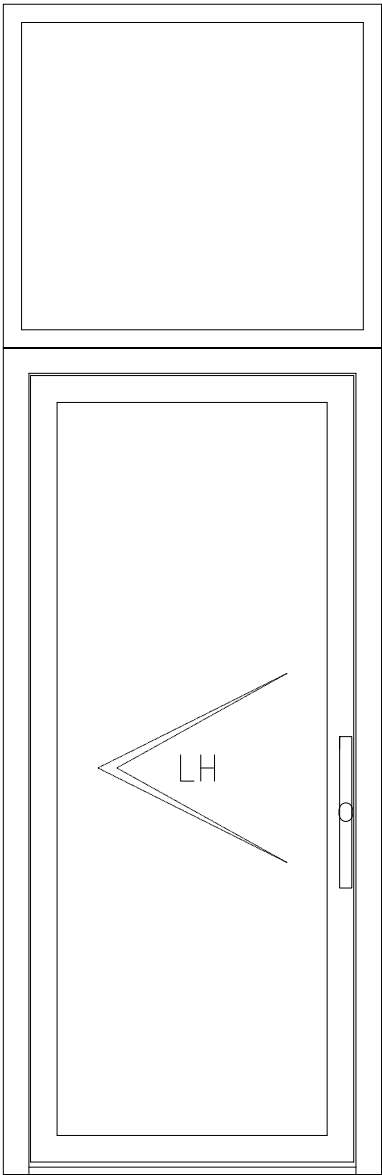
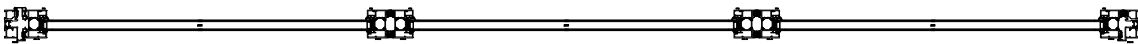
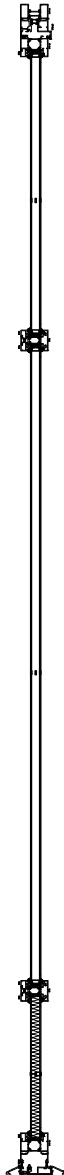


Fixed Door
RAL 9005 Aluminum
2 x 2x4mm TSG Low E
400mm Stainless Steel Pull Bar colour matched to door RAL colour
Colour matched Escutcheon Covers
Roller Latch
75mm Frame Thickness
Secured By Design Accreditation

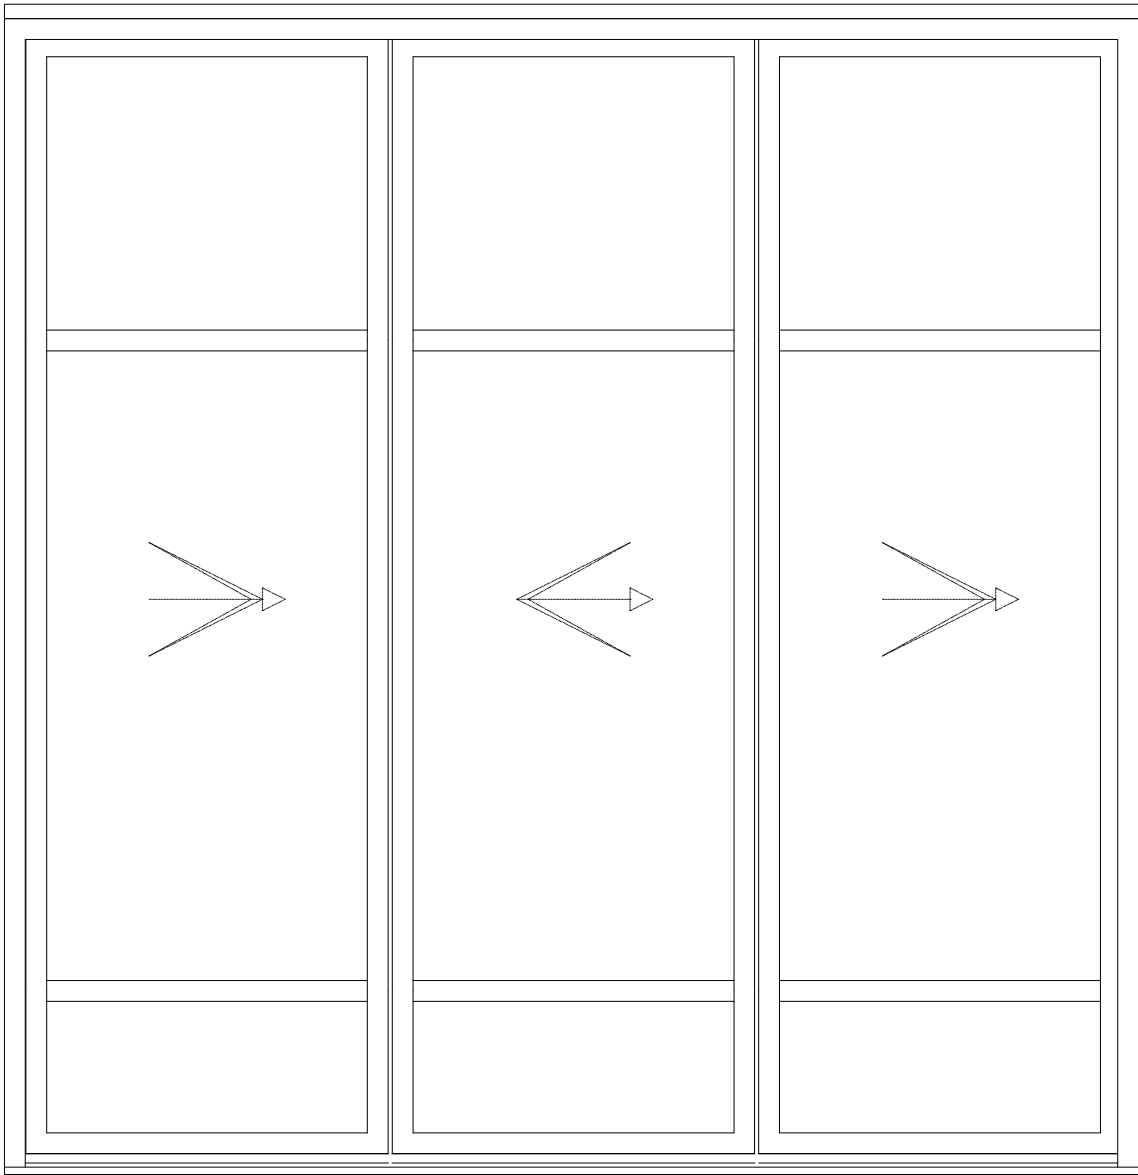

3 Pane Bifold
RAL 9005 Aluminium
6 x 2x4mm TSG Low E
3 x PPC RAL coloured insulated panels
Lever handle EXT colour matched to door RAL
Colour matched Escutcheon Covers
55mm Frame Thickness
Secured by Design Accreditation

NOTES:

THESE PLANS ARE FOR DISCUSSION AND PLANNING PURPOSES ONLY

ALL WORKS TO BE CARRIED OUT IN ACCORDANCE WITH THE BUILDING REGULATIONS, THE REQUIREMENTS OF THE LOCAL AUTHORITY AND RELEVANT BRITISH STANDARDS WITH PLANS CHECKED PRIOR TO COMMENCEMENT OF WORKS. THIS DRAWING IS TO BE REVIEWED IN ACCORDANCE WITH ALL OTHER CONSULTANT AND SPECIALIST MANUFACTURER DRAWINGS/DOCUMENTS. IT IS THE CONTRACTORS RESPONSIBILITY TO ENSURE COMPLIANCE.

A HEALTH AND SAFETY PHASE PLAN AND A PRINCIPLE DESIGNER MUST BE IN PLACE PRIOR TO WORKS COMMENCEMENT IF APPLICABLE.

REFER TO S.E DRAWINGS AND SPECIFICATION FOR ALL STRUCTURAL ELEMENTS.

SERVICE ENTRY POINTS INDICATIVE ONLY. ACTUAL LOCATIONS TO BE ASSESSED AND SURVEYED ON SITE BY MAIN CONTRACTOR AND SPECIALIST CONSULTANTS. ENSURING COMPLIANCE WITH RELEVANT REGULATIONS AND APPROPRIATE FIRE STOPPING OF SERVICES.

IT IS THE CONTRACTORS RESPONSIBILITY TO CHECK ALL ELEMENTS OF STRUCTURE PRIOR TO COMMENCEMENT ON SITE AND ANY DISCREPANCIES REPORTED TO THE DESIGN TEAM.

STAGE 1 Information/ Comments	✓
STAGE 2 Construction	

REVISIONS

This design is copyright ©

CHANGE OF USE
MIXED USE BUILDING
4 OLDHAM ROAD, ANCOATS, MANCHESTER

DOOR DETAILS

Drawn: JE	Scale: 1:20 @ A3
Date: APR24	Checked:



Dwg No: 049/01(32)001 #