




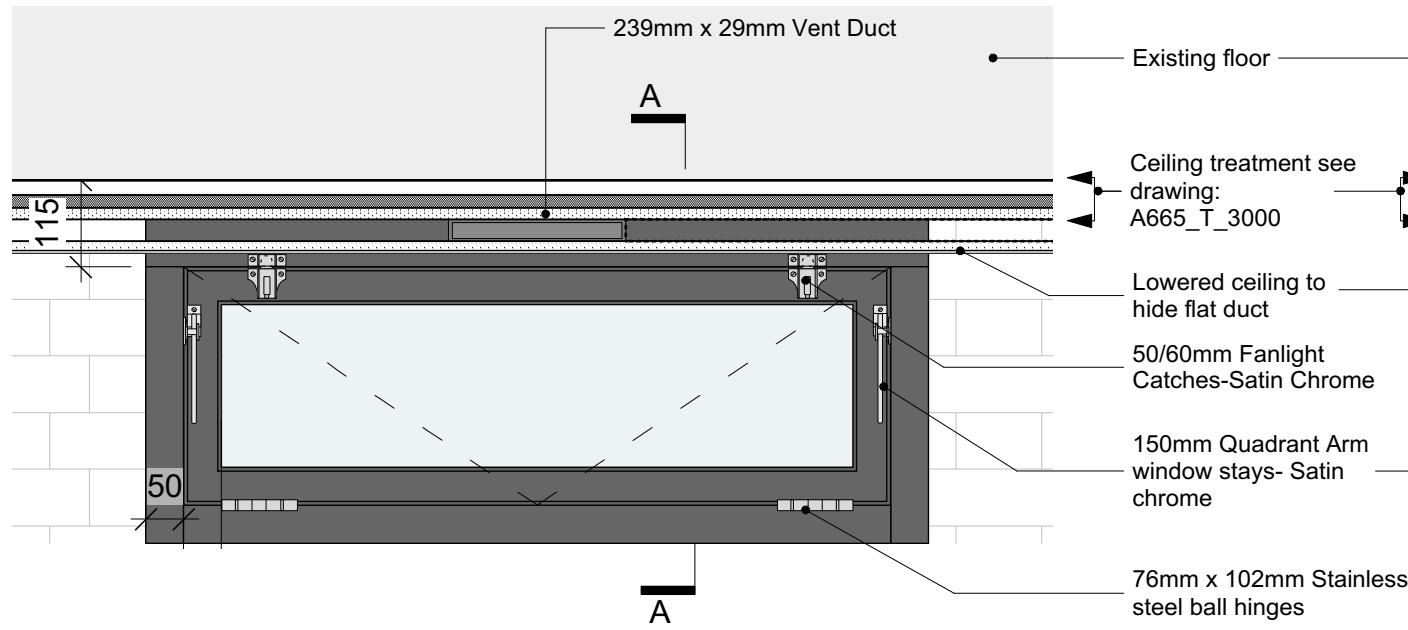


TYPICAL WINDOW **TYPE A** (PROPOSED) - ELEVATION FROM INSIDE
SCALE 1:10

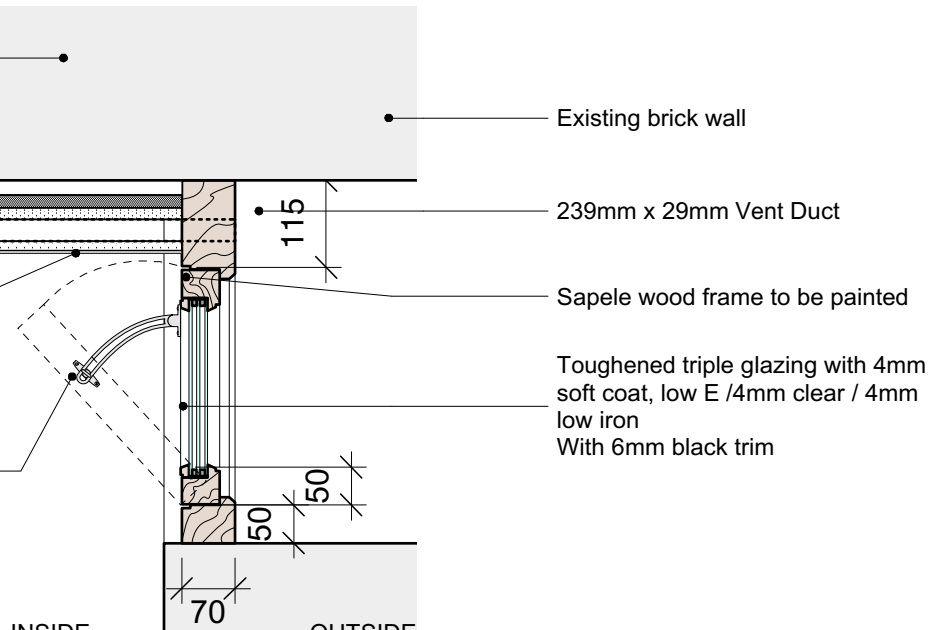

DETAIL A - SECTION
SCALE 1:10

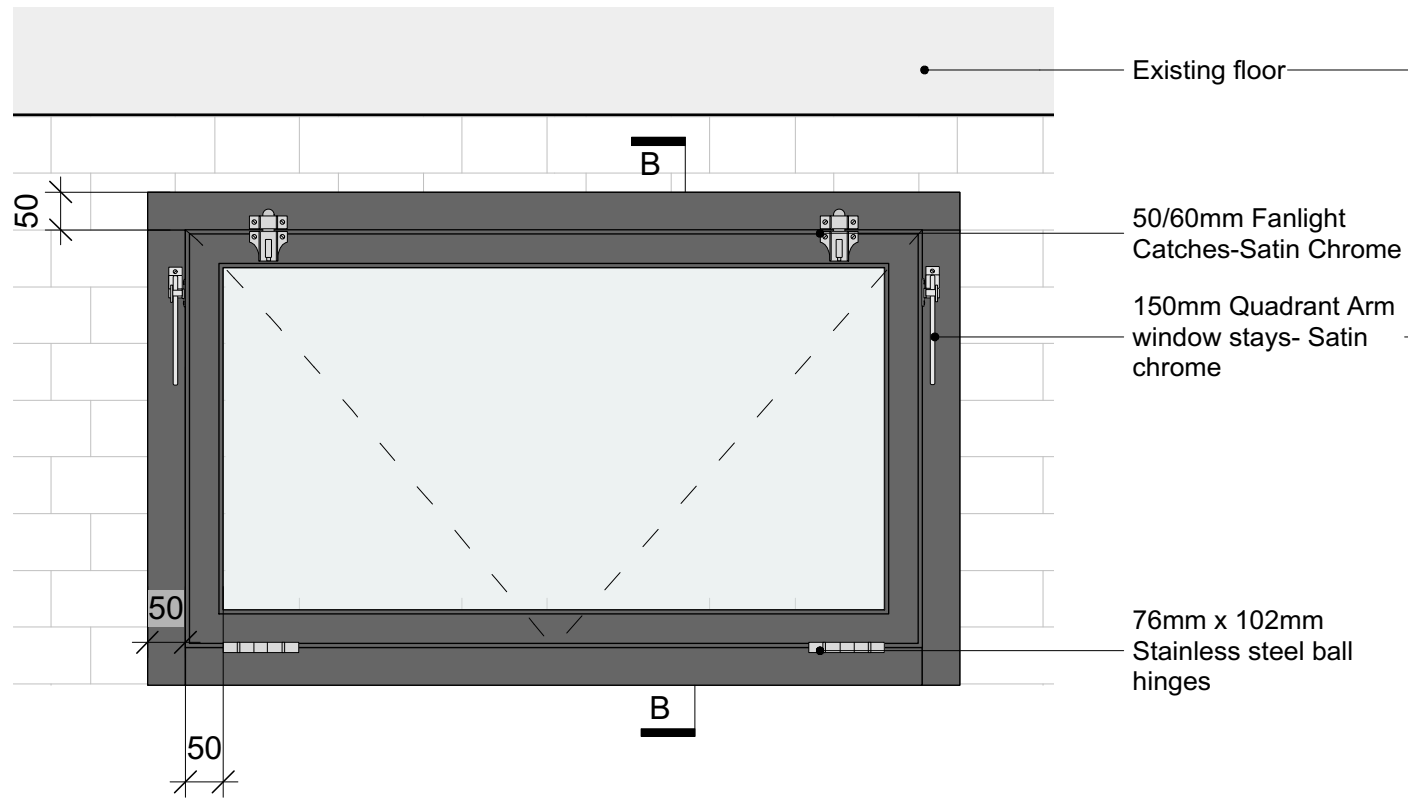


TYPICAL WINDOW **TYPE B** (PROPOSED) - ELEVATION FROM INSIDE
SCALE 1:10

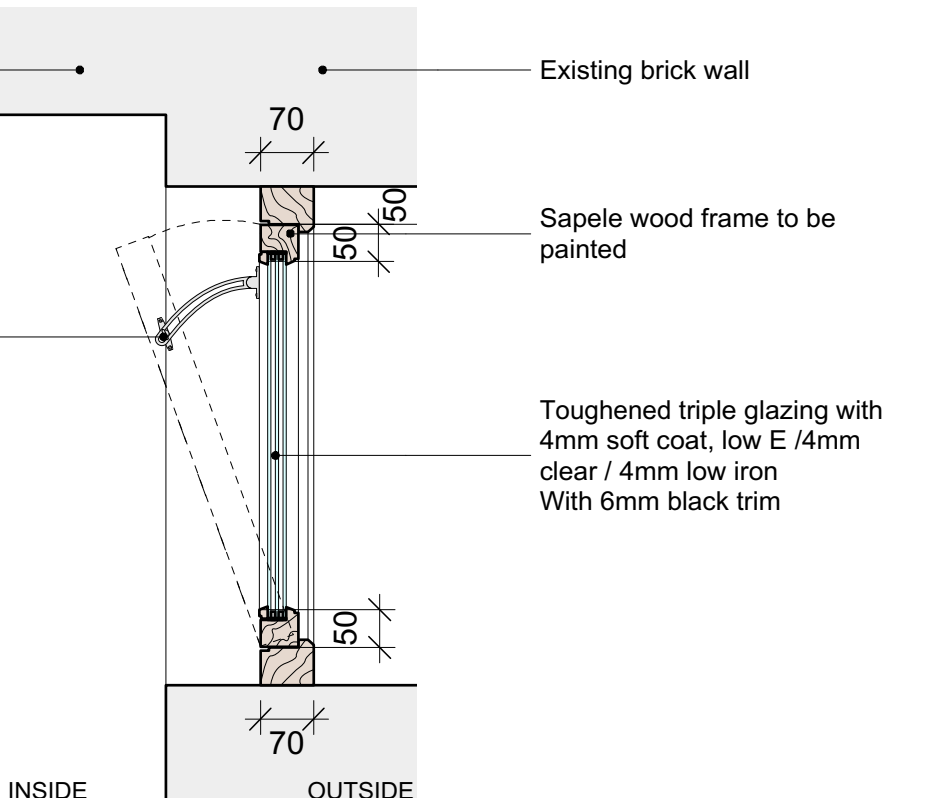

DETAIL B - SECTION
SCALE 1:10

KEY PLAN LOCATIONS:

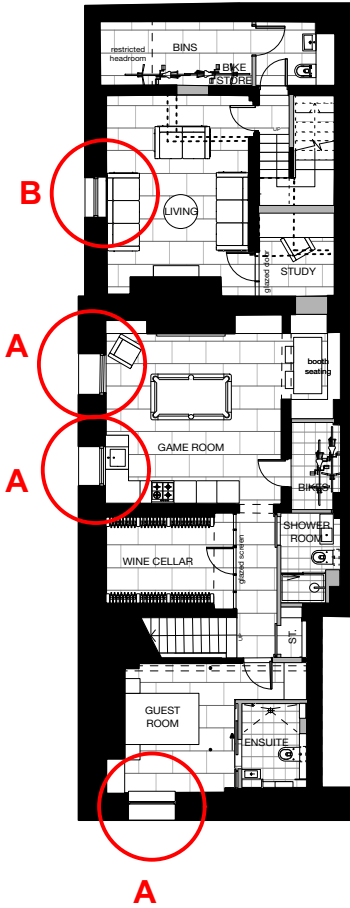

BASEMENT UNITS WINDOWS

10@ A3

CONSTRUCTION

DO NOT SCALE FROM DRAWING. WORK TO FIGURED DIMENSIONS ONLY. ALL DIMENSIONS TO BE CHECKED BY CONTRACTOR/FABRICATOR PRIOR TO CONSTRUCTION
REPORT ALL DISCREPANCIES TO THE ARCHITECT
TO BE READ IN CONJUNCTION AND COORDINATED WITH STRUCTURAL & SERVICE ENGINEERS DRAWINGS AND ALL OTHER ARCHITECTS PLANS INCLUDING WRITTEN SPECIFICATION **A665_T_SPEC**

REVISION DATE DESCRIPTION

CLIENT: LEASING OPTIONS LTD

PROJECT: PROPOSED RESIDENTIAL DEVELOPMENT

ADDRESS: 28 ST JOHN, MANCHETSER, M3 4DJ

DRAWING TITLE: BASEMENT UNITS WINDOWS

SCALE: 10@ A3

DATE: APRIL 2024

DRAWING NO: A665_C_804

OLLIER SMURTHWAITE ARCHITECTS

40 King Street, Manchester, M2 6BA

T 0161 883 0838

F 0161 883 0839

E mail@olliersmurthwaite.com