





rear

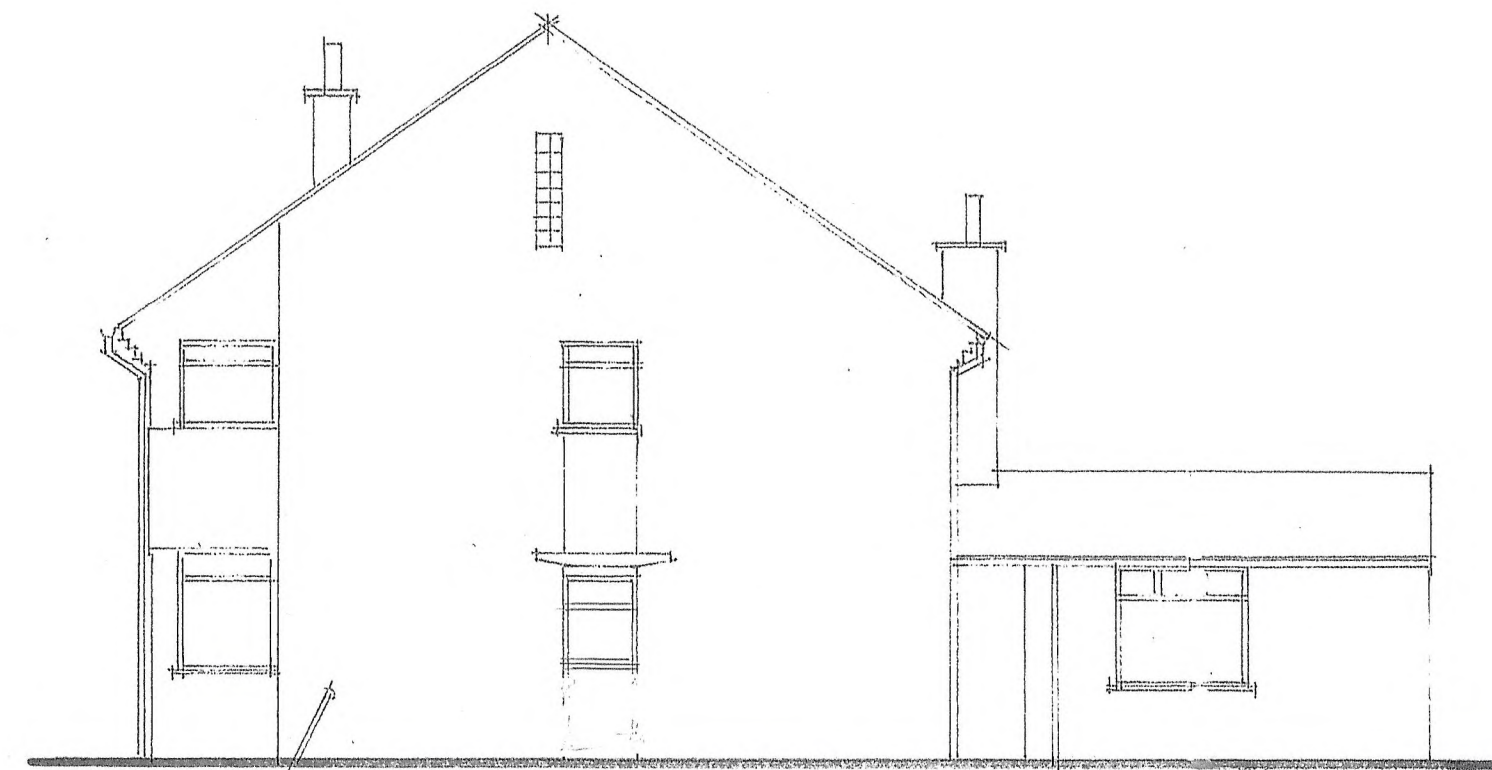


side




front

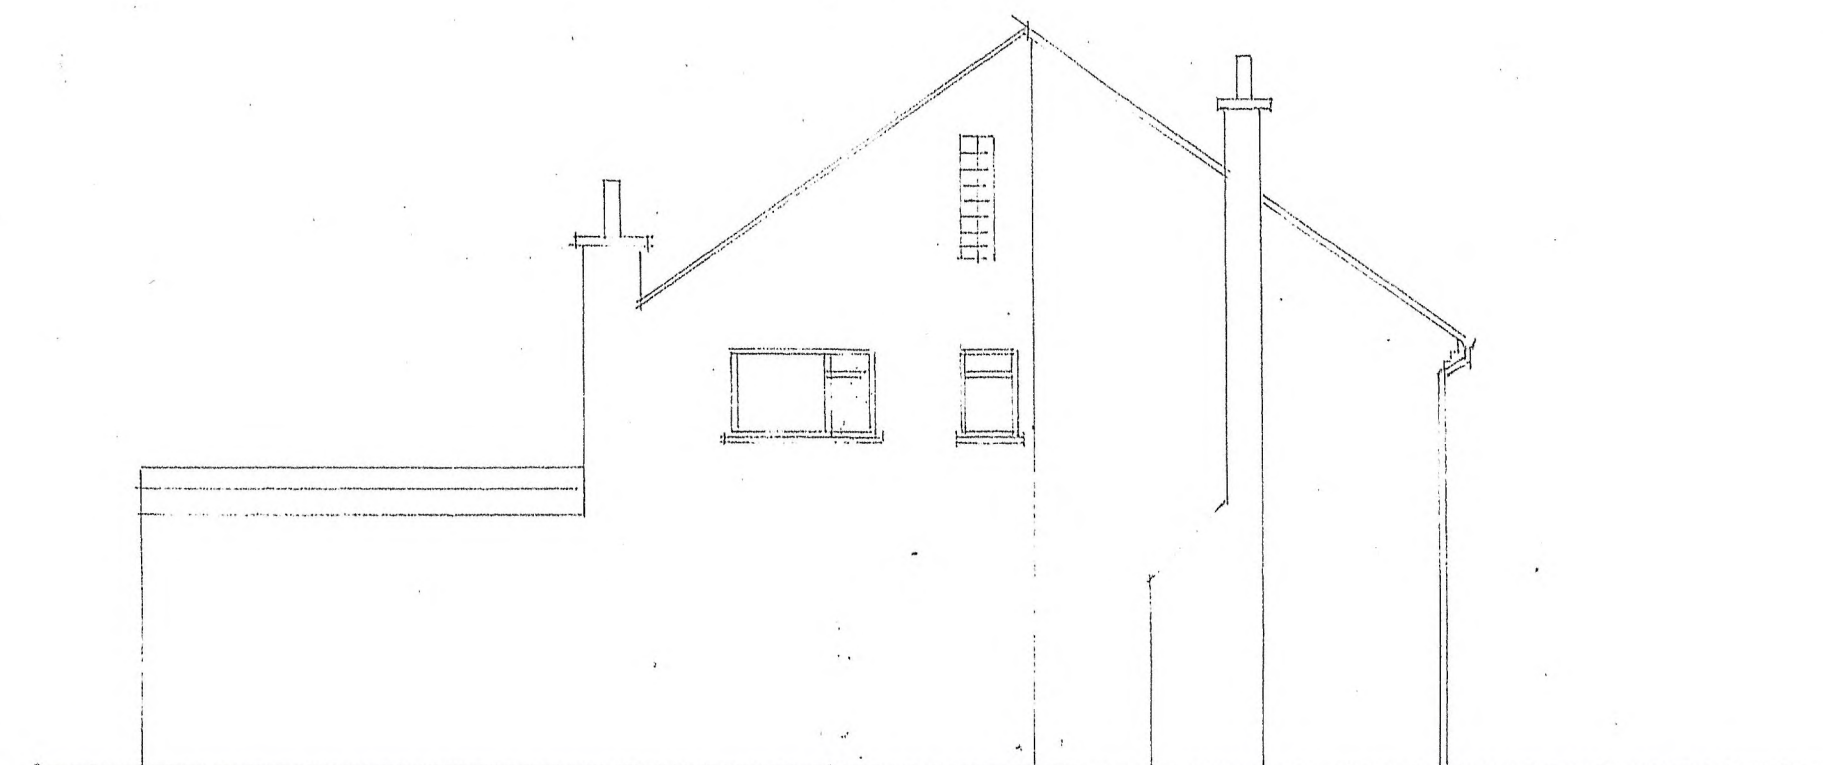

side

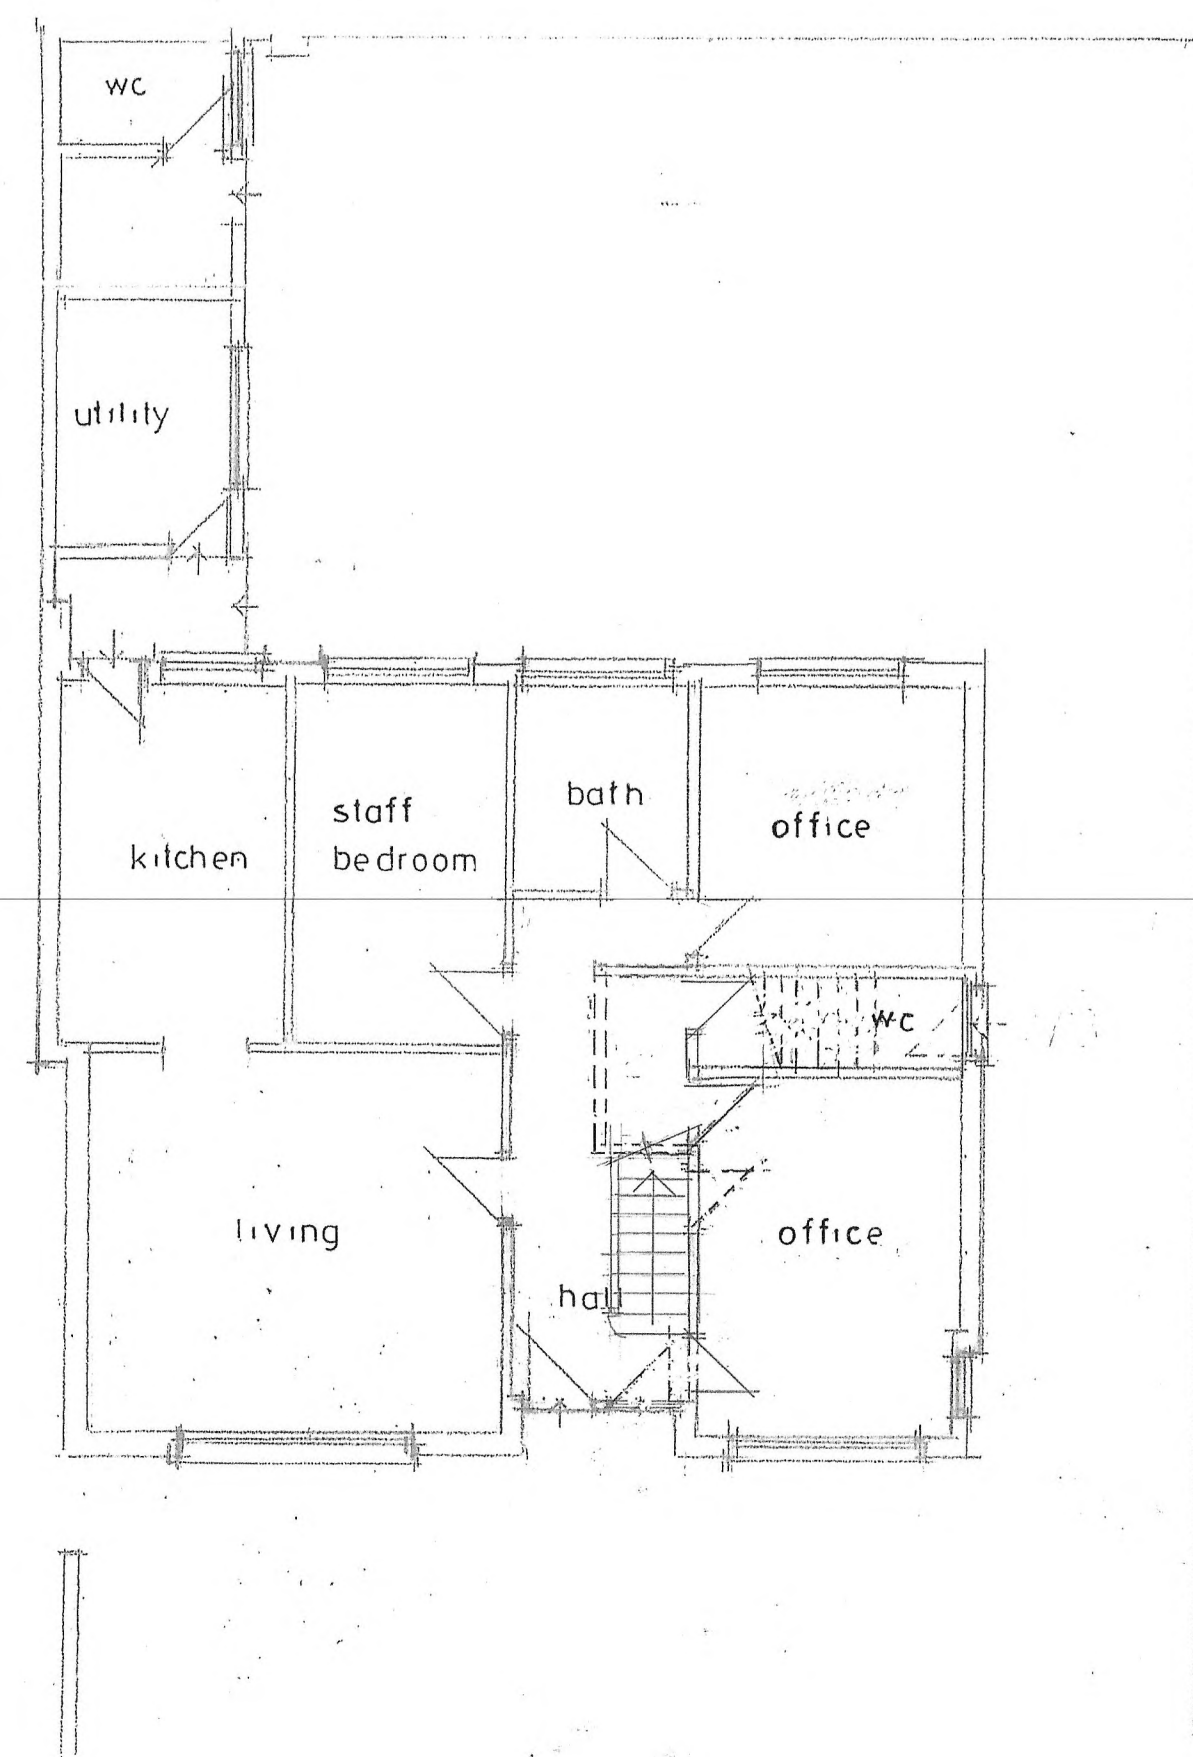

GROUND FLOOR

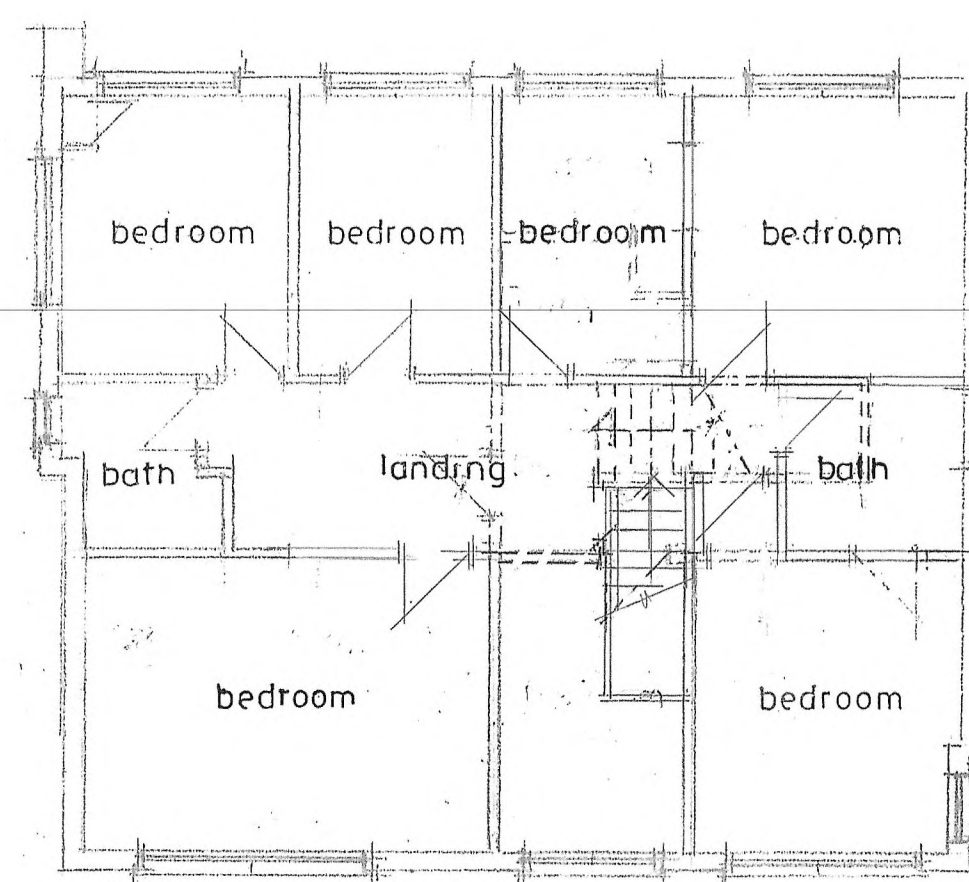

FIRST FLOOR

CLIENT  
MR W CHOUDRY  
2-4 CARRILL GROVE EAST  
MANCHESTER M19 3BT

JOB TITLE  
PROPOSED CHILDRENS HOME at  
BROOKFIELD VILLA  
UPPER PARK ROAD M14 5RT

DRG. TITLE  
AS PROPOSED

**HOLBOROW +  
ORMESHER**  
*Limited*

*architectural &  
interior Design*

COMPANY ADDRESS:  
15 OVERTON CLOSE  
MIDDLEWICH  
CHESHIRE CW10 0PZ

PHONE: 0770 834 939

| ISSUE          | ORIGINAL    | 1 | 2 | 3 | 4 | 5 | 6 | 7 |
|----------------|-------------|---|---|---|---|---|---|---|
| REVISION       |             |   |   |   |   |   |   |   |
| DATE           |             |   |   |   |   |   |   |   |
| DRAWN          |             |   |   |   |   |   |   |   |
| CHECKED        |             |   |   |   |   |   |   |   |
| APPROVED       |             |   |   |   |   |   |   |   |
| SCALE          | 1:100 at A1 |   |   |   |   |   |   |   |
| DRAWING NUMBER | 22711/24/02 |   |   |   |   |   |   |   |