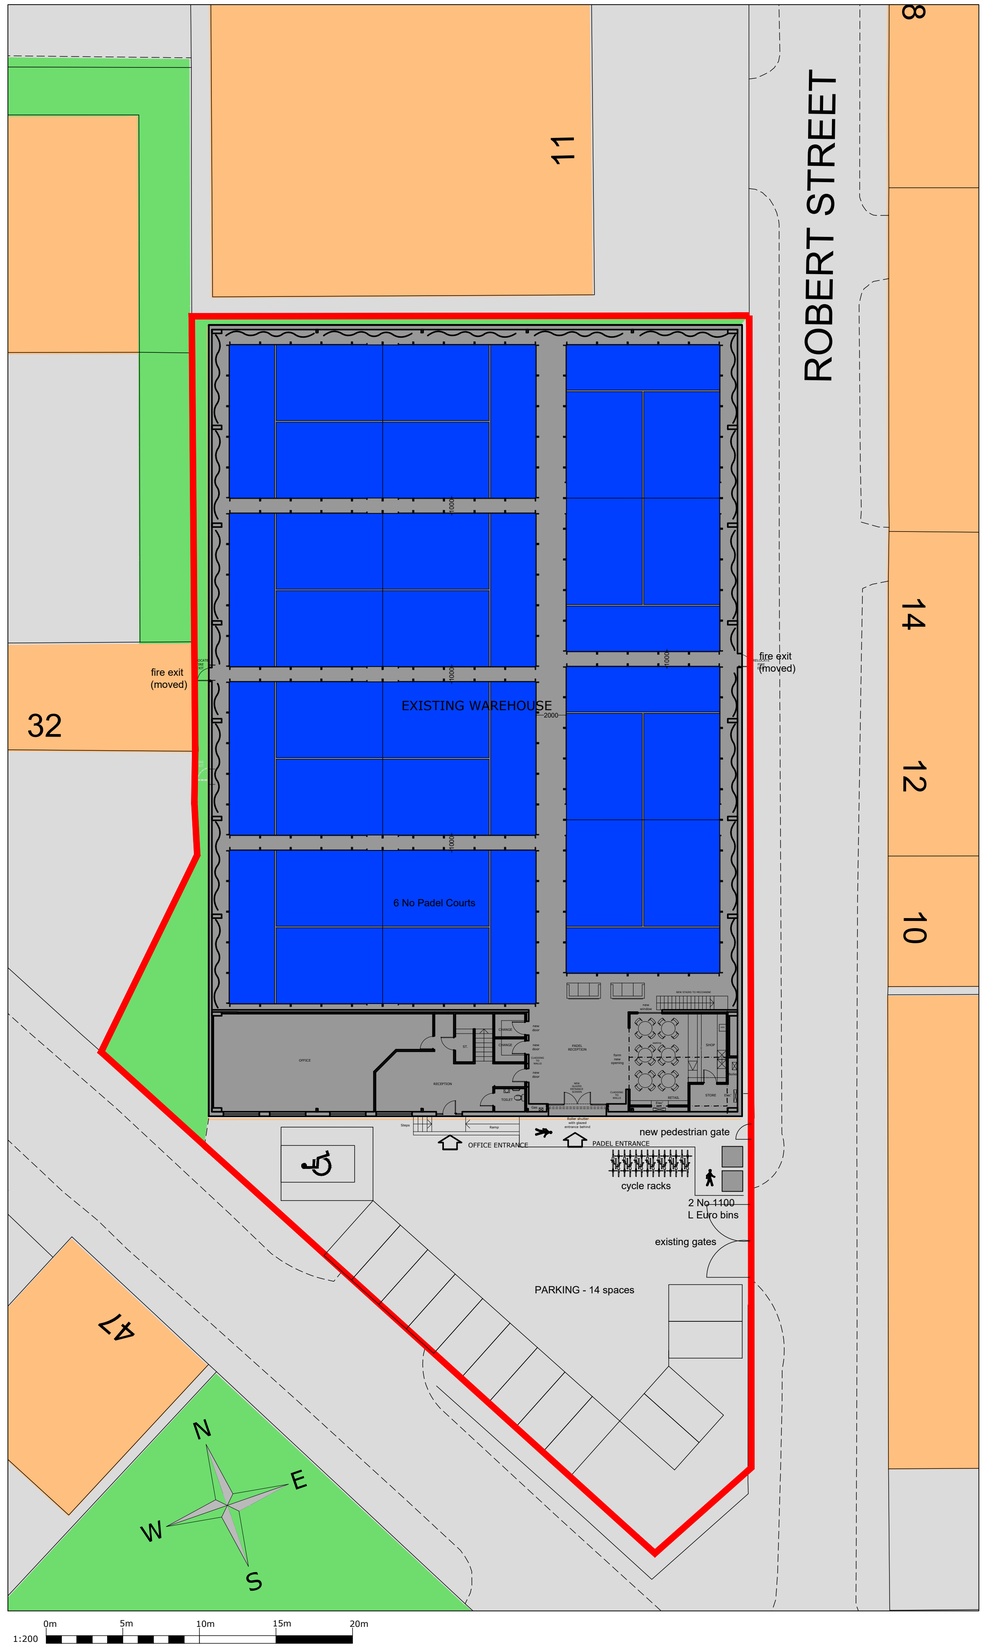

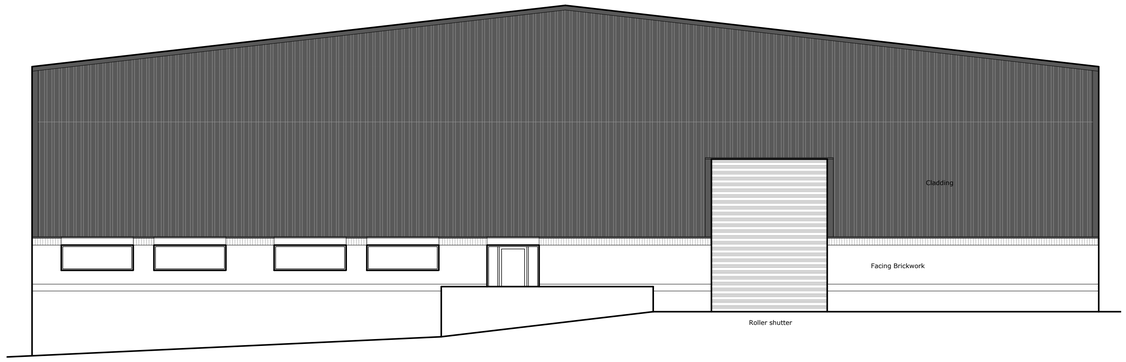

EXISTING FRONT ELEVATION

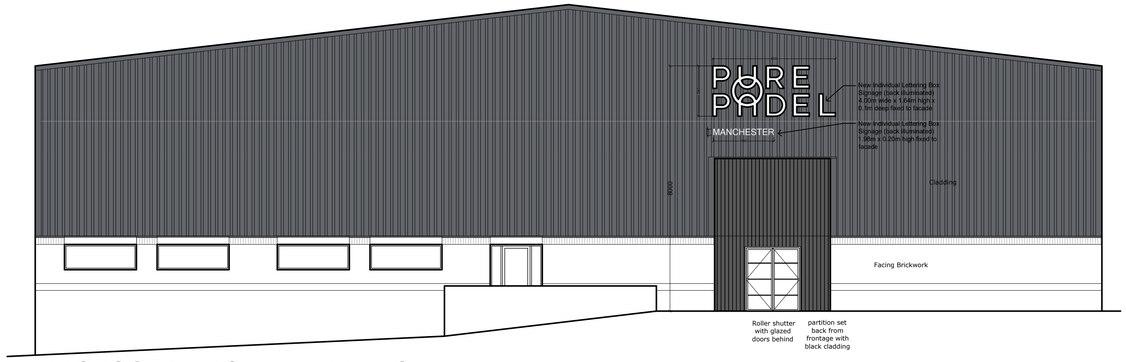

PROPOSED FRONT ELEVATION

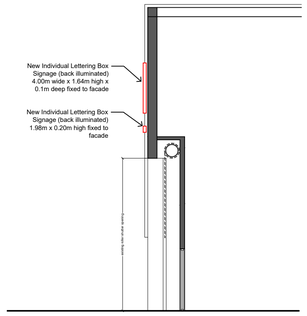

Section A-A through roller shutter entrance showing external signage

1:100 0m 5m 10m

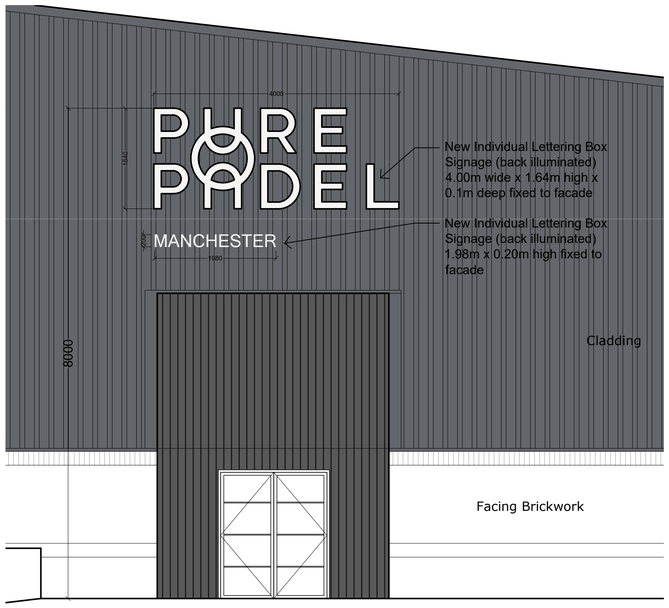

ELEVATION OF PROPOSED NEW SIGNAGE TO FRONTAGE OF BUILDING

1:50 0m 1m 2m 3m 4m 5m

Max illuminance levels of proposed signage - 500cdm2

3D box sign - back illuminated;
- sides of box lettering colour Carbon Grey 'Pantone Black 7 coated
- front of box lettering colour White

Typical image of 3D box signage to front facade

TYPICAL IMAGE OF PROPOSED SIGNAGE (NTS)

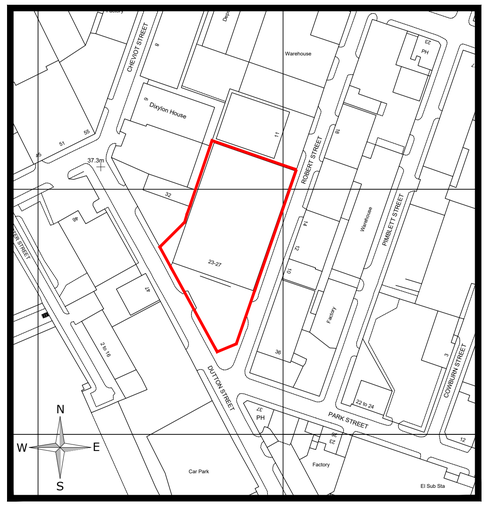

LOCATION PLAN 1:1250

24 DUTTON STREET, MANCHESTER

PROPOSED EXTERNAL SIGNAGE DETAILS

1:200 at A1 DWG No: PL-06A

design services limited
26A Victoria Road - Hale - Altrincham - Cheshire - WA15 9AD
t: 0161 928 4433
w: arcdesignservices.net
e: sales@arcdesignservices.net

All levels and dimensions to be checked on site by contractor prior to commencement; Any variations to be reported to the Arc Design Services Ltd. This drawing is to be read in conjunction with all others relating to the project and all information derived accordingly; any anomolies to be reported to the Arc Design Services Ltd. Do not scale from this drawing. Use figured dimensions only. Work shown on this drawings to be carried out in accordance with current British Standards and Codes of Practice.

© Copyright to Arc Design Services Ltd. The information shown on this drawing shall not be reproduced or copied in any form without prior written consent from Arc Design Services Ltd.