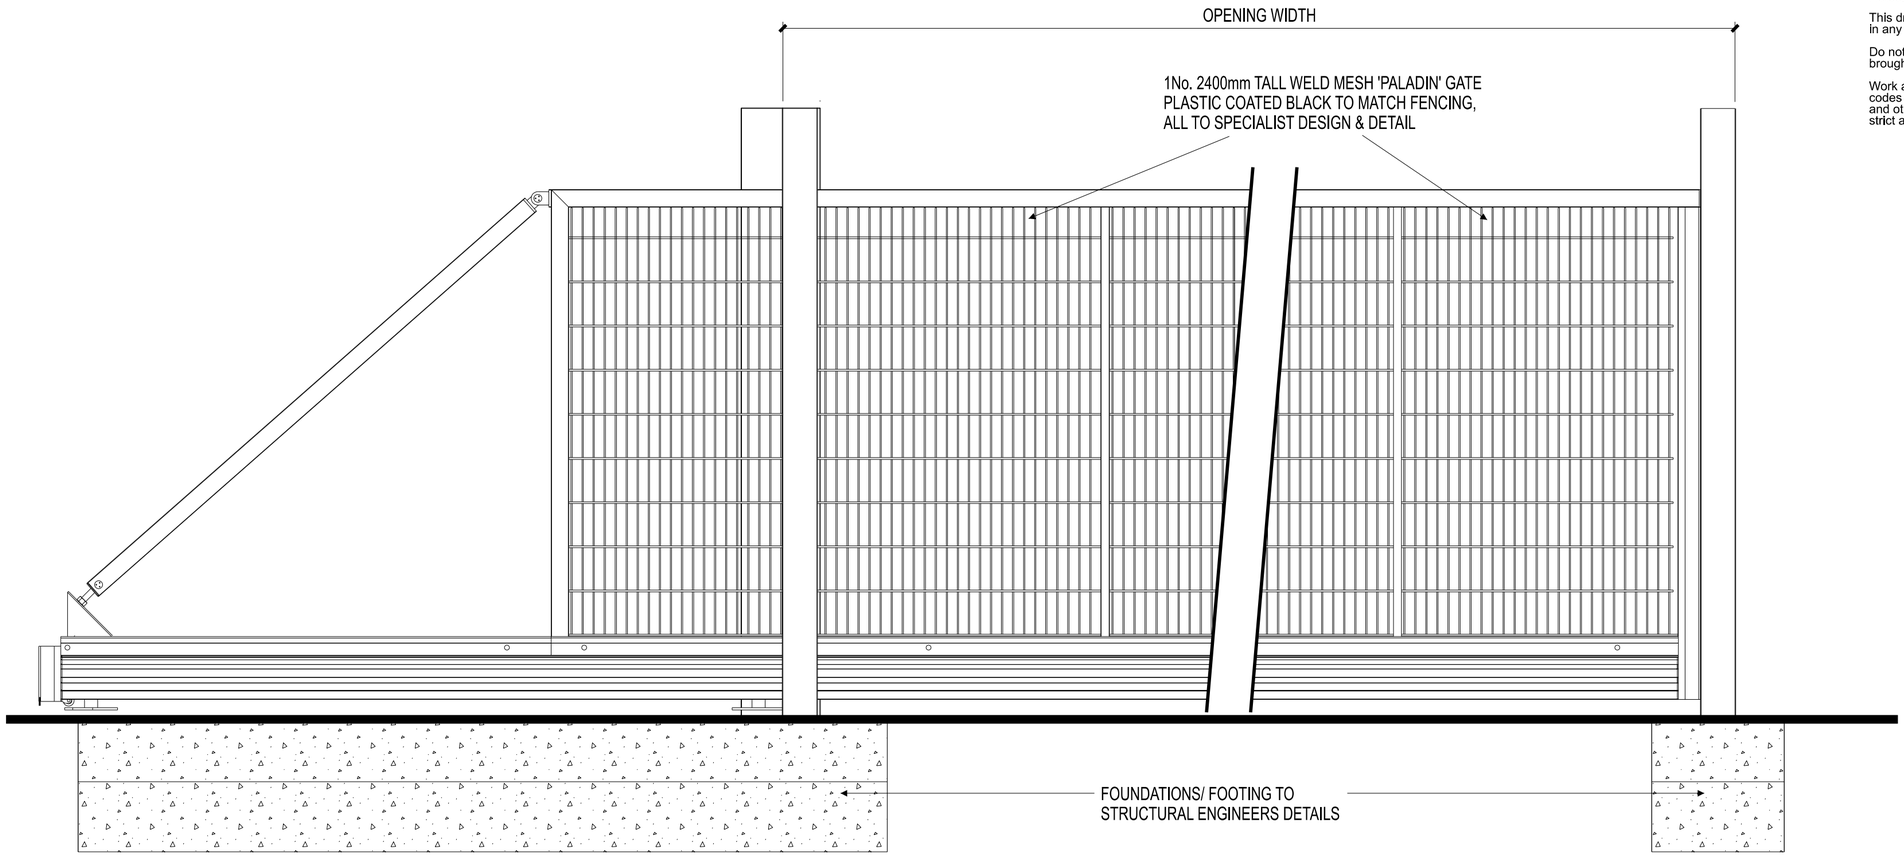

TYPICAL SLIDING GATE DETAIL
1:20

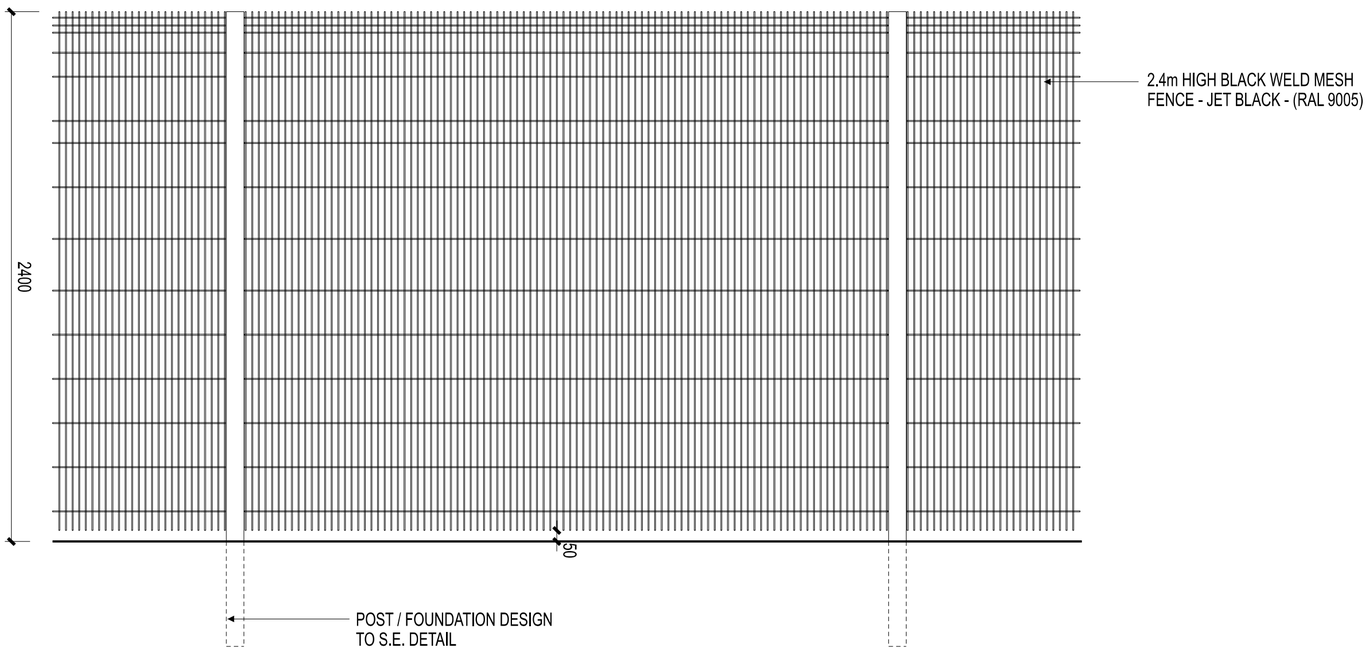

'PALADIN' OR SIMILAR APPROVED FENCE
SCALE 1:20

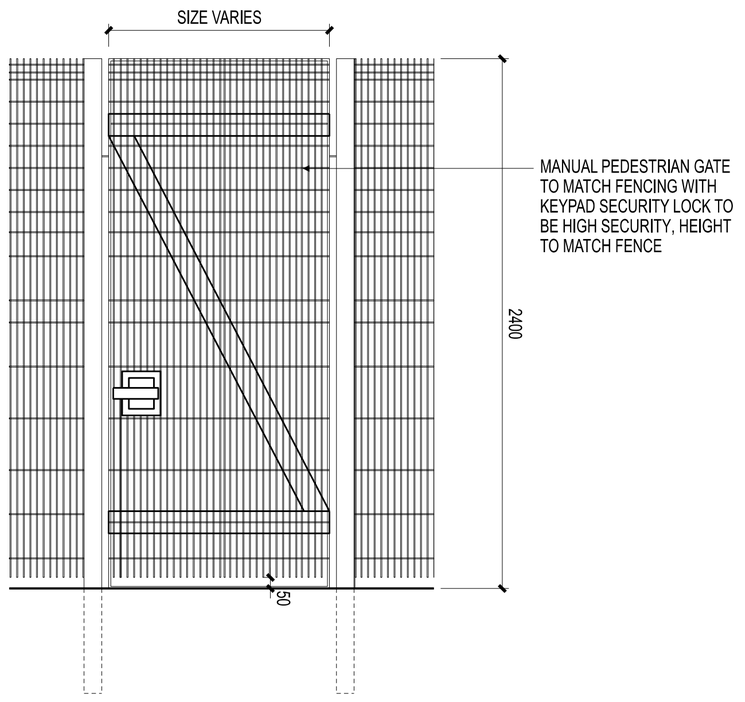

WELD MESH MANUAL GATE ELEVATION
SCALE 1:20

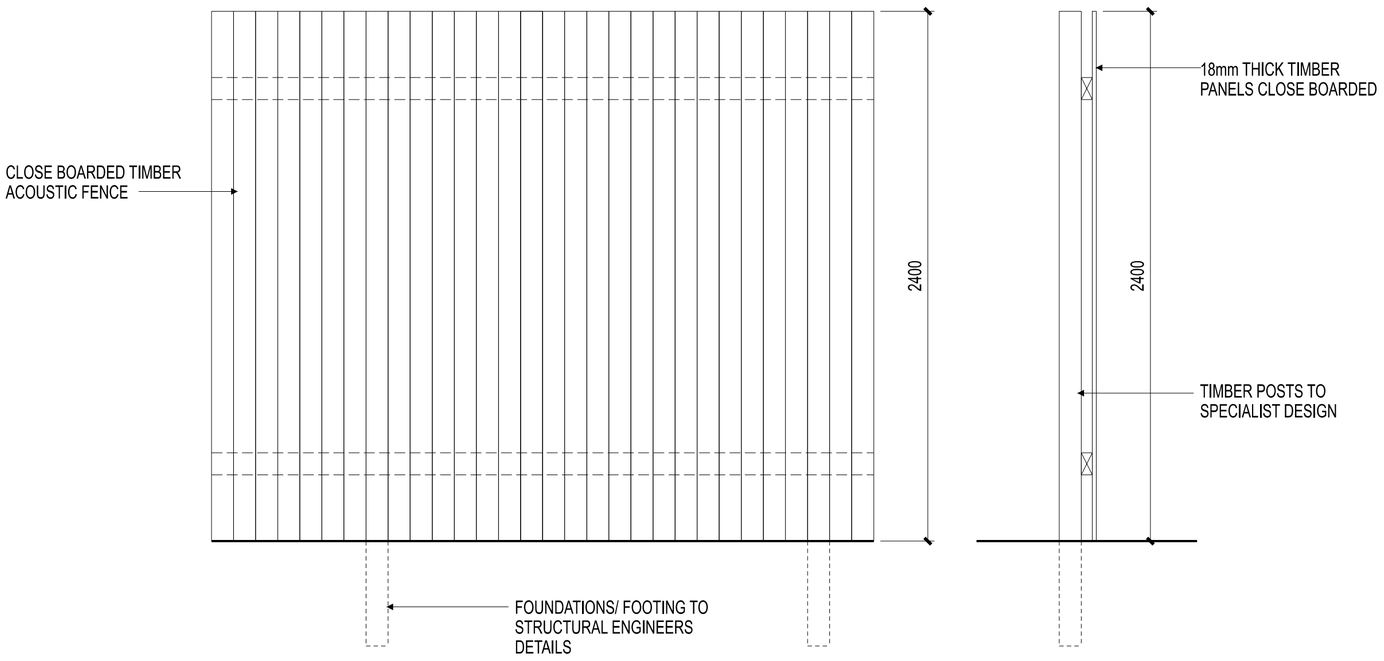

TYPICAL 2.4M HIGH ACOUSTIC CLOSE BOARDED TIMBER FENCE
SCALE 1:20

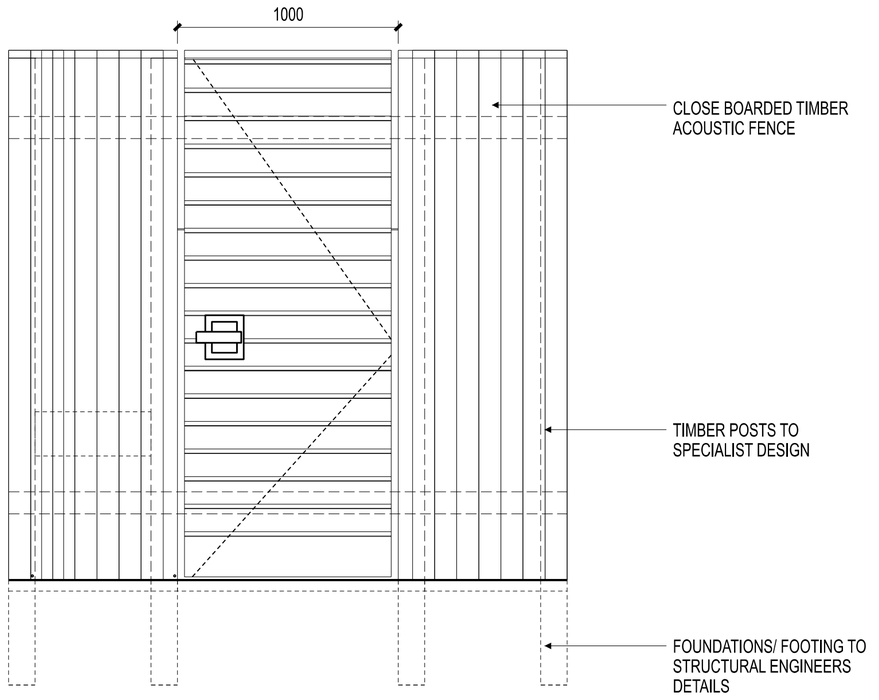

TYPICAL 2.4M HIGH ACOUSTIC FENCE WITH DOOR
SCALE 1:20

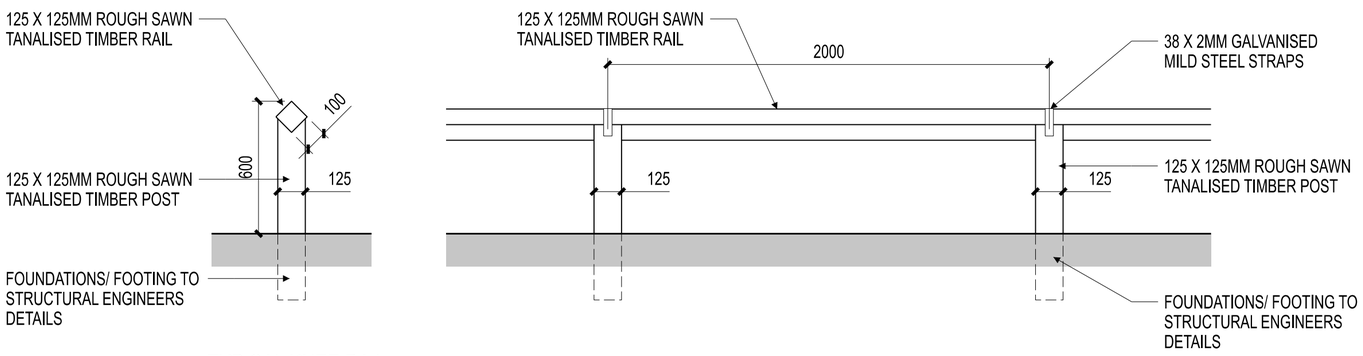

TYPICAL KNEE RAIL
1:20

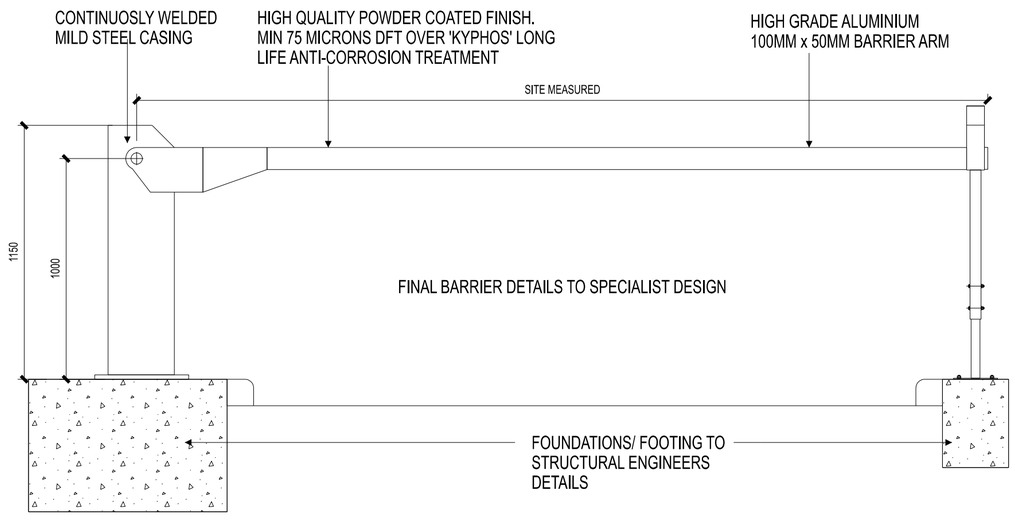

TYPICAL AUTOMATIC RISING ARM BARRIER
1:20

Notes:

This drawing is the sole copyright of KPP Architects Ltd and reproduction in any form is forbidden unless permission is obtained in writing.

Do not scale from this drawing. Any descrepancies on site should be brought to the attention of KPP Architects Ltd.

Work and materials must comply with the current building regulations and codes of practice and be read in conjunction with building specifications and other sub-contractors information. All materials are to be installed in strict accordance with the recommendations of the manufacturers.

REFER TO KPP DRAWING 2019-08 - 2012
FOR FENCING AND GATE LOCATIONS

Rev	Description	By	Chkd	Date
.	.	.	.	.

Client

EVANS DAKOTA HOTELS LTD.

Project Title

DAKOTA HOTEL
LAND OFF ENTERPRISE WAY
WYTHENSHAWE

Drawing Title

FENCE & GATE DETAILS

KPP ARCHITECTS
Lodge House
12 Town Street
Horsforth, Leeds LS184RJ
T : +44 (0) 113 2390460
E : architects@kpp-leeds.co.uk
W : www.kpp-leeds.co.uk

Scale	Size	Date	Drawn	Checked
1:20	A1	JUL '24	JH	.

Status
PLANNING

KPP Job No
2019-08

Rev
P1

Number
2013