




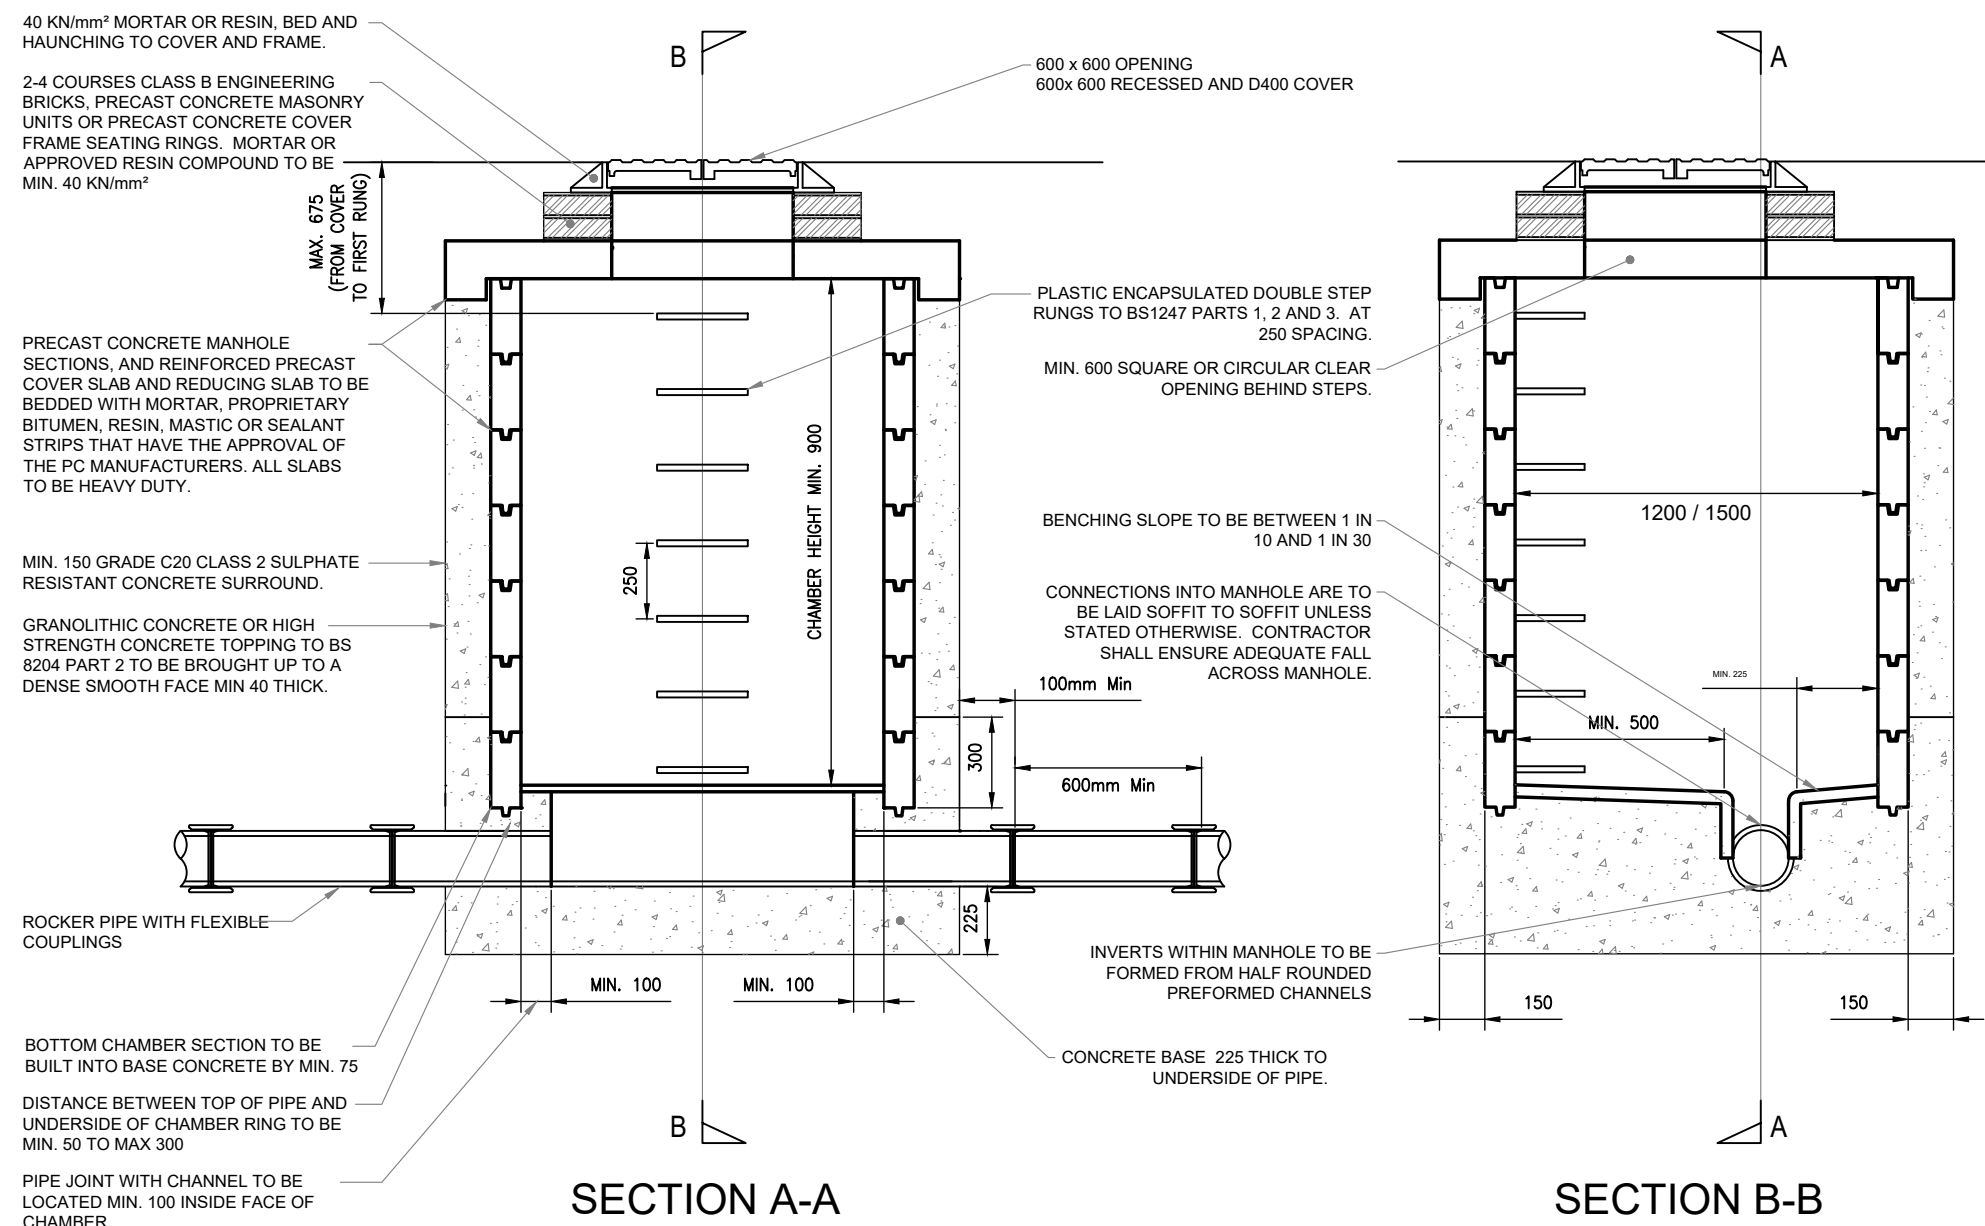


MANHOLE TYPE B
CIRCULAR PRECAST CONCRETE MANHOLE DETAIL
(DEPTH MORE THAN 1.50m TO TOP OF PIPE)

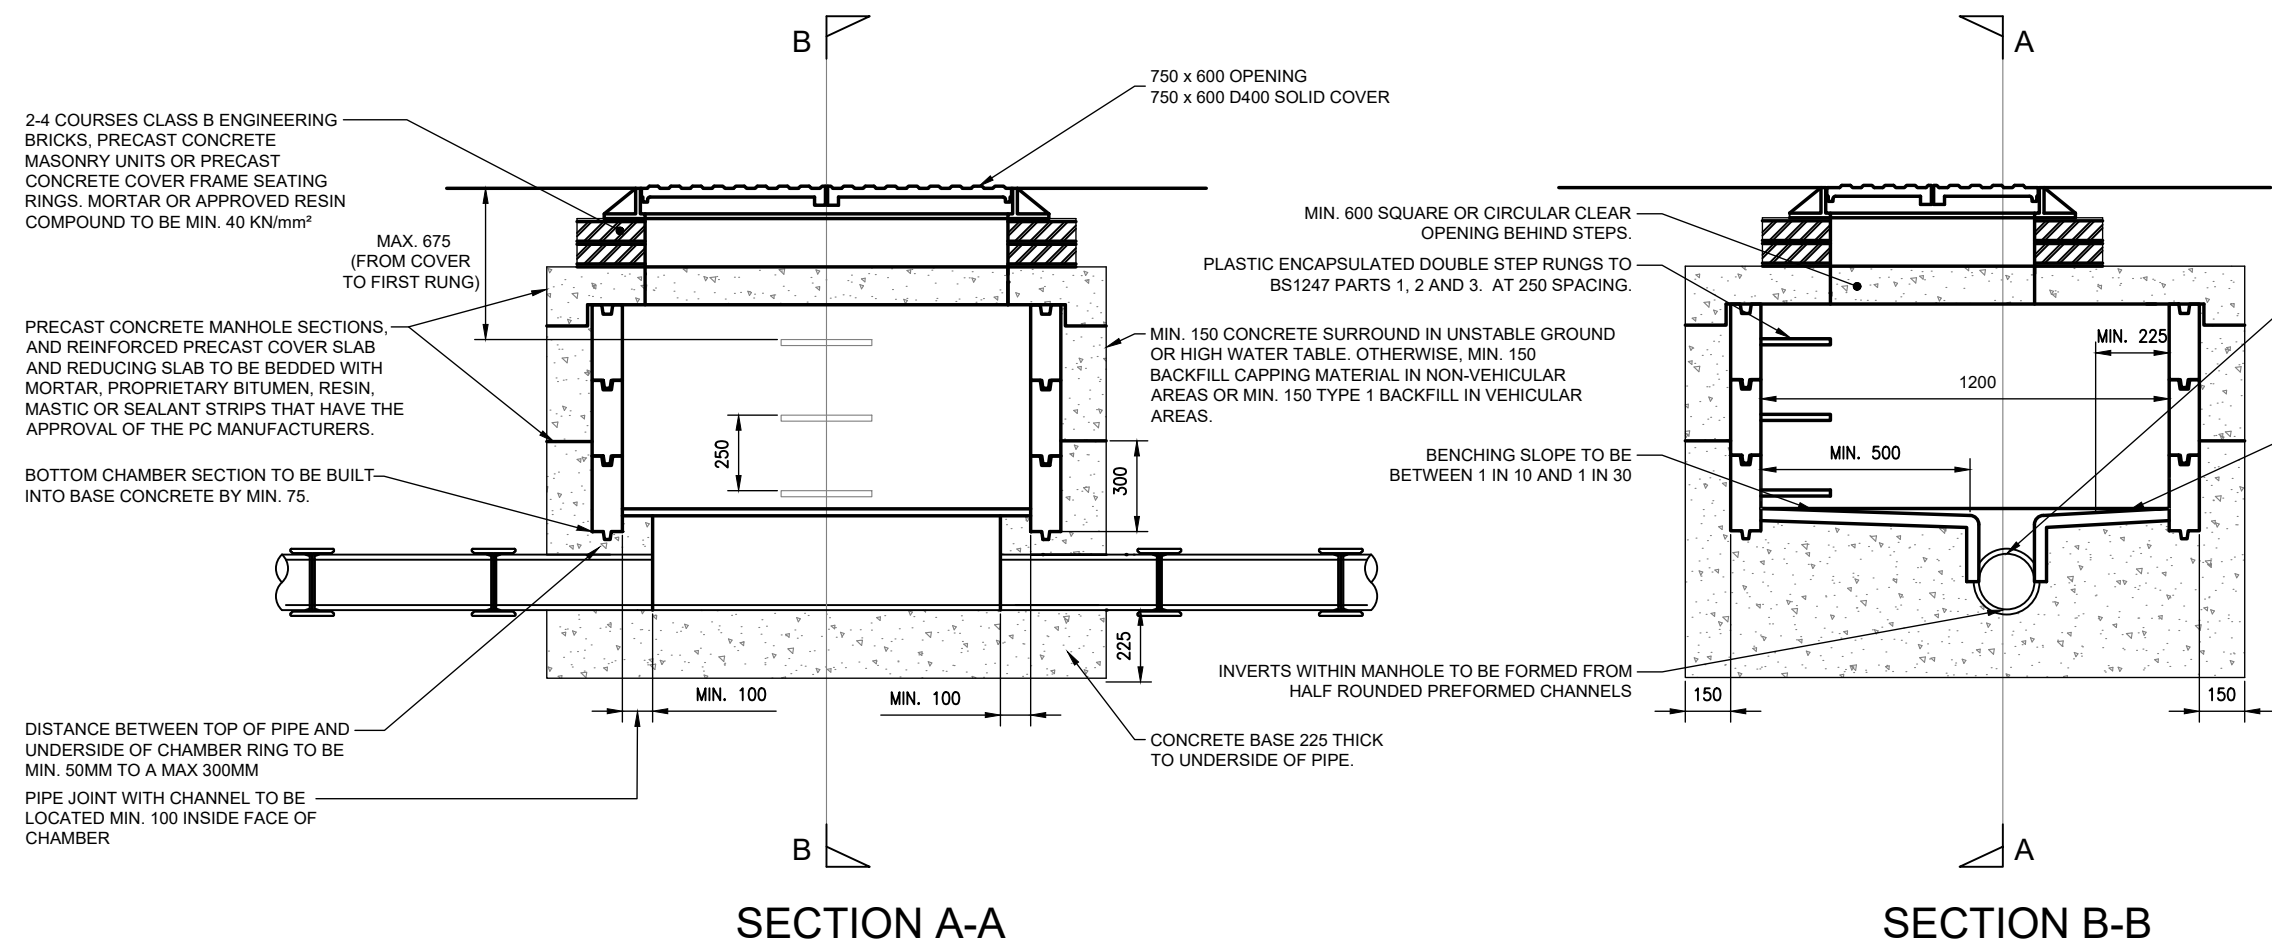


MANHOLE TYPE E
CIRCULAR PRECAST CONCRETE MANHOLE DETAIL
(DEPTH LESS THAN 1.50m TO TOP OF PIPE)

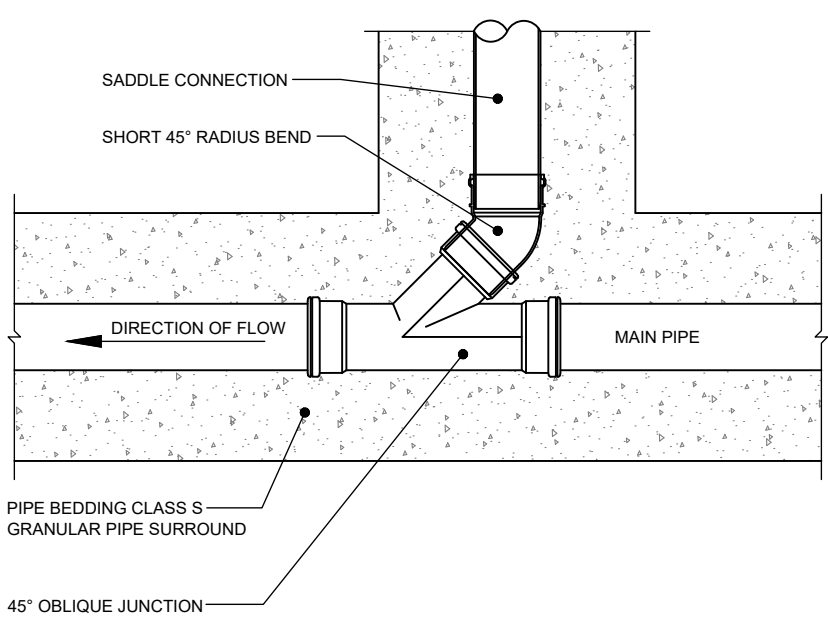

TYPICAL 45° PIPE JUNCTION
CONNECTION DETAIL

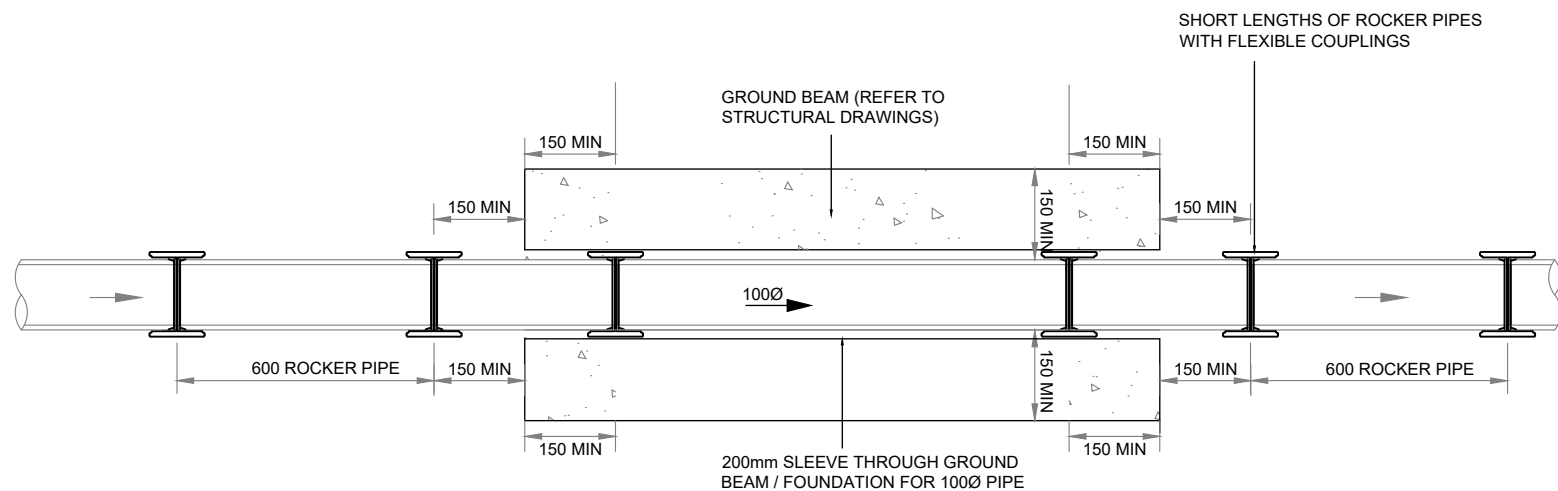

TYPICAL PIPE THROUGH GROUND BEAM /
FOUNDATION DETAIL

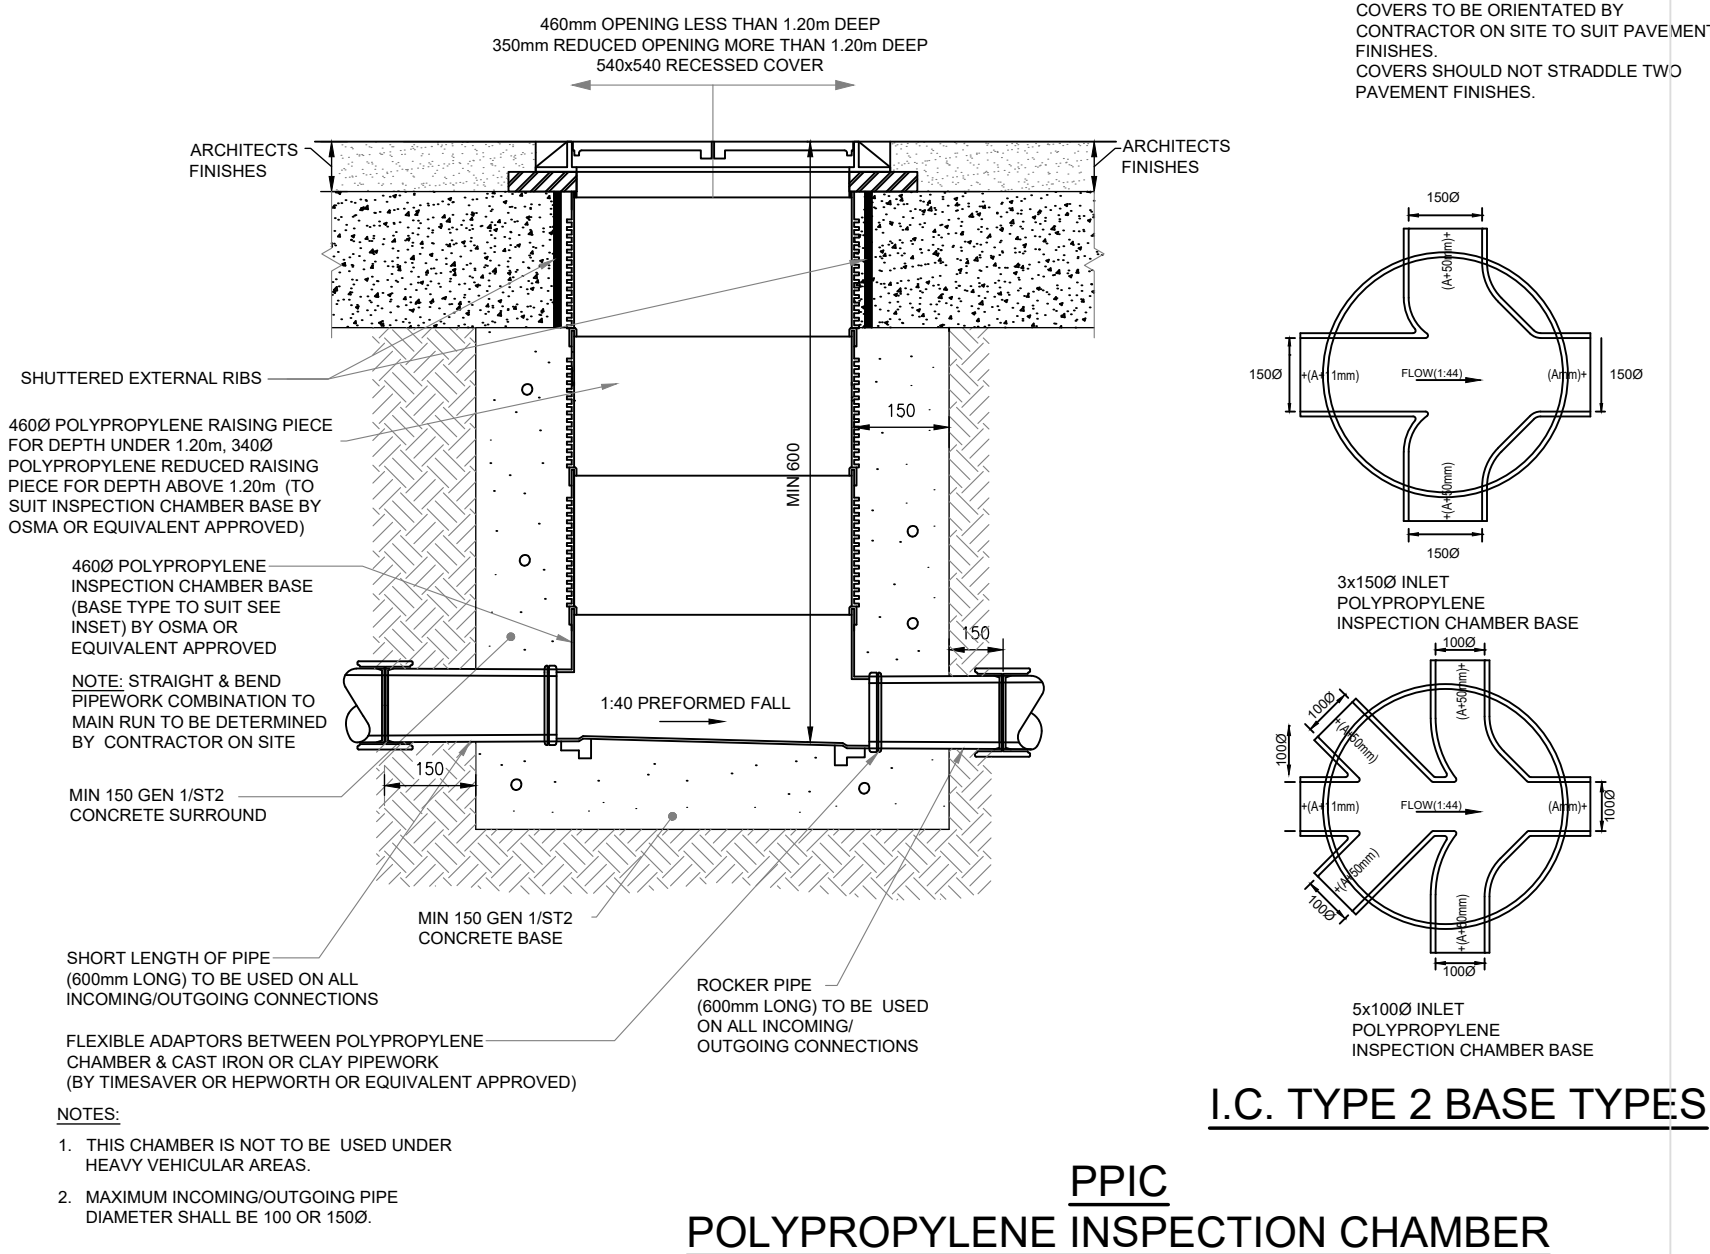

PPIC
POLYPROPYLENE INSPECTION CHAMBER

I.C. TYPE 2 BASE TYPES

P2	Revised to Suit Client Comments	MDS	10.05.23
P1	Preliminary Issue	MDS	05.05.23
rev	amendments	by	date

ccs consulting
MANCHESTER • LONDON • LEEDS

Client:
Watson Construction Ltd

Project:
Levenshulme Road, Gorton

Title:
Below Ground Drainage Details
Sheet 1 of 3

Drawing Status: Preliminary
Date Created: May '23
Drawing Scale: N.T.S

23-2405/ A1 / 204 P2

Project Leader: LS
Drawn By: MS
Initial Review: LS

Preliminary Issue - For Discussion Purposes Only