


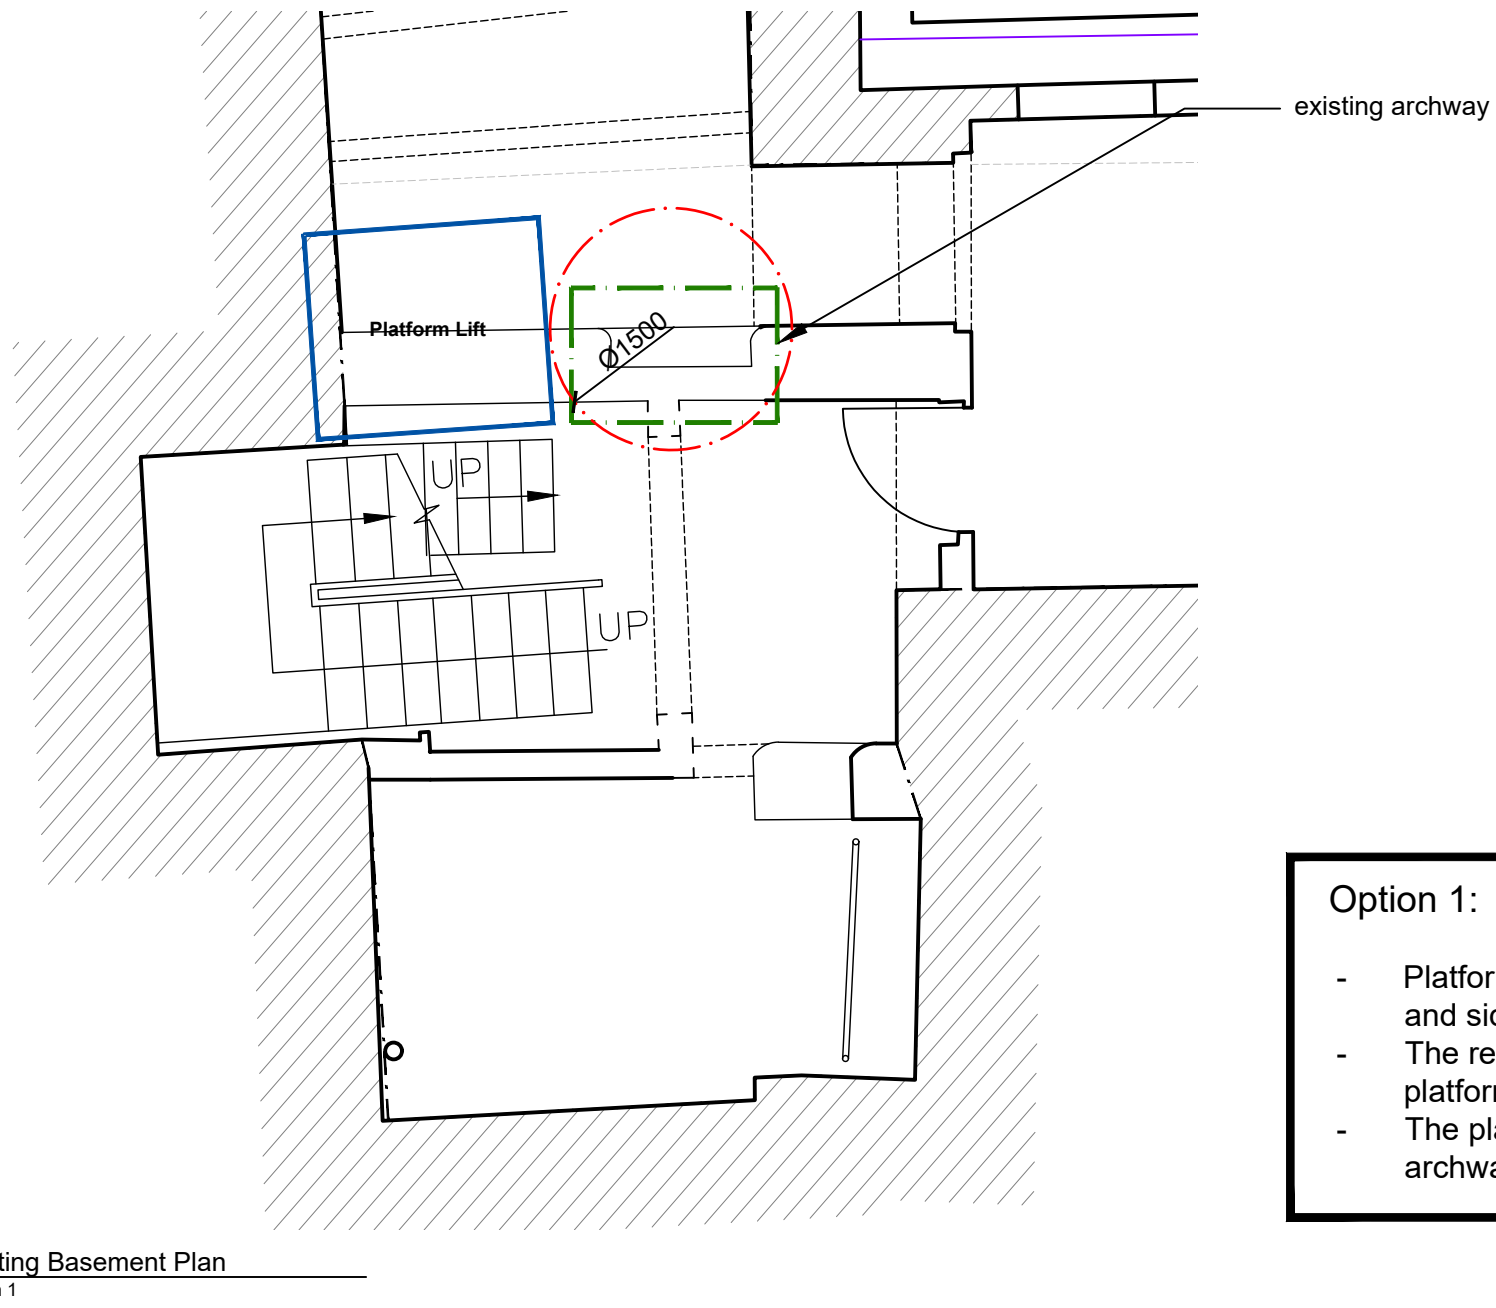
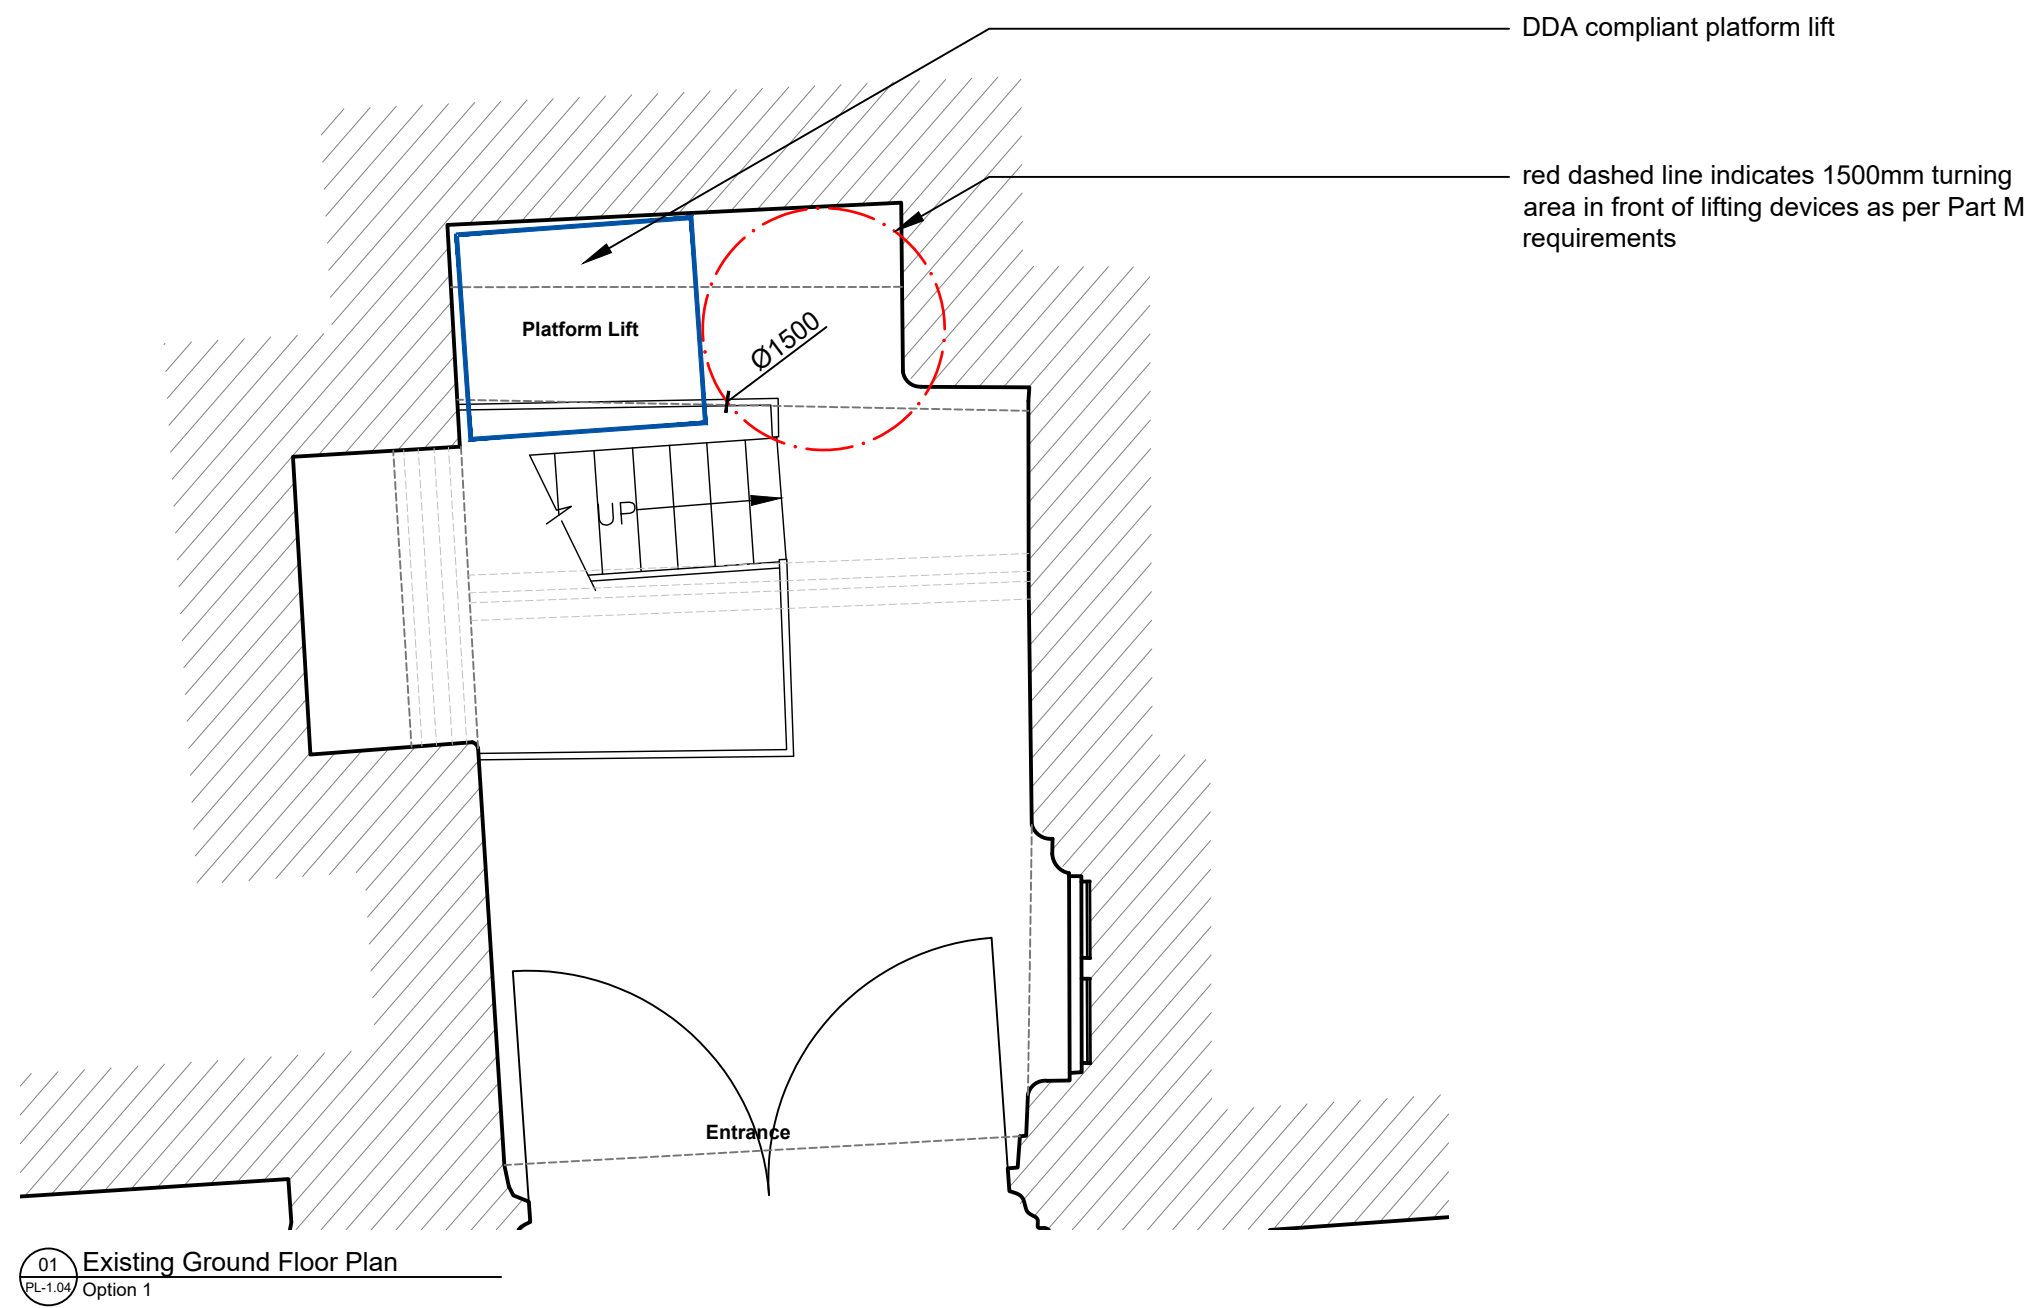
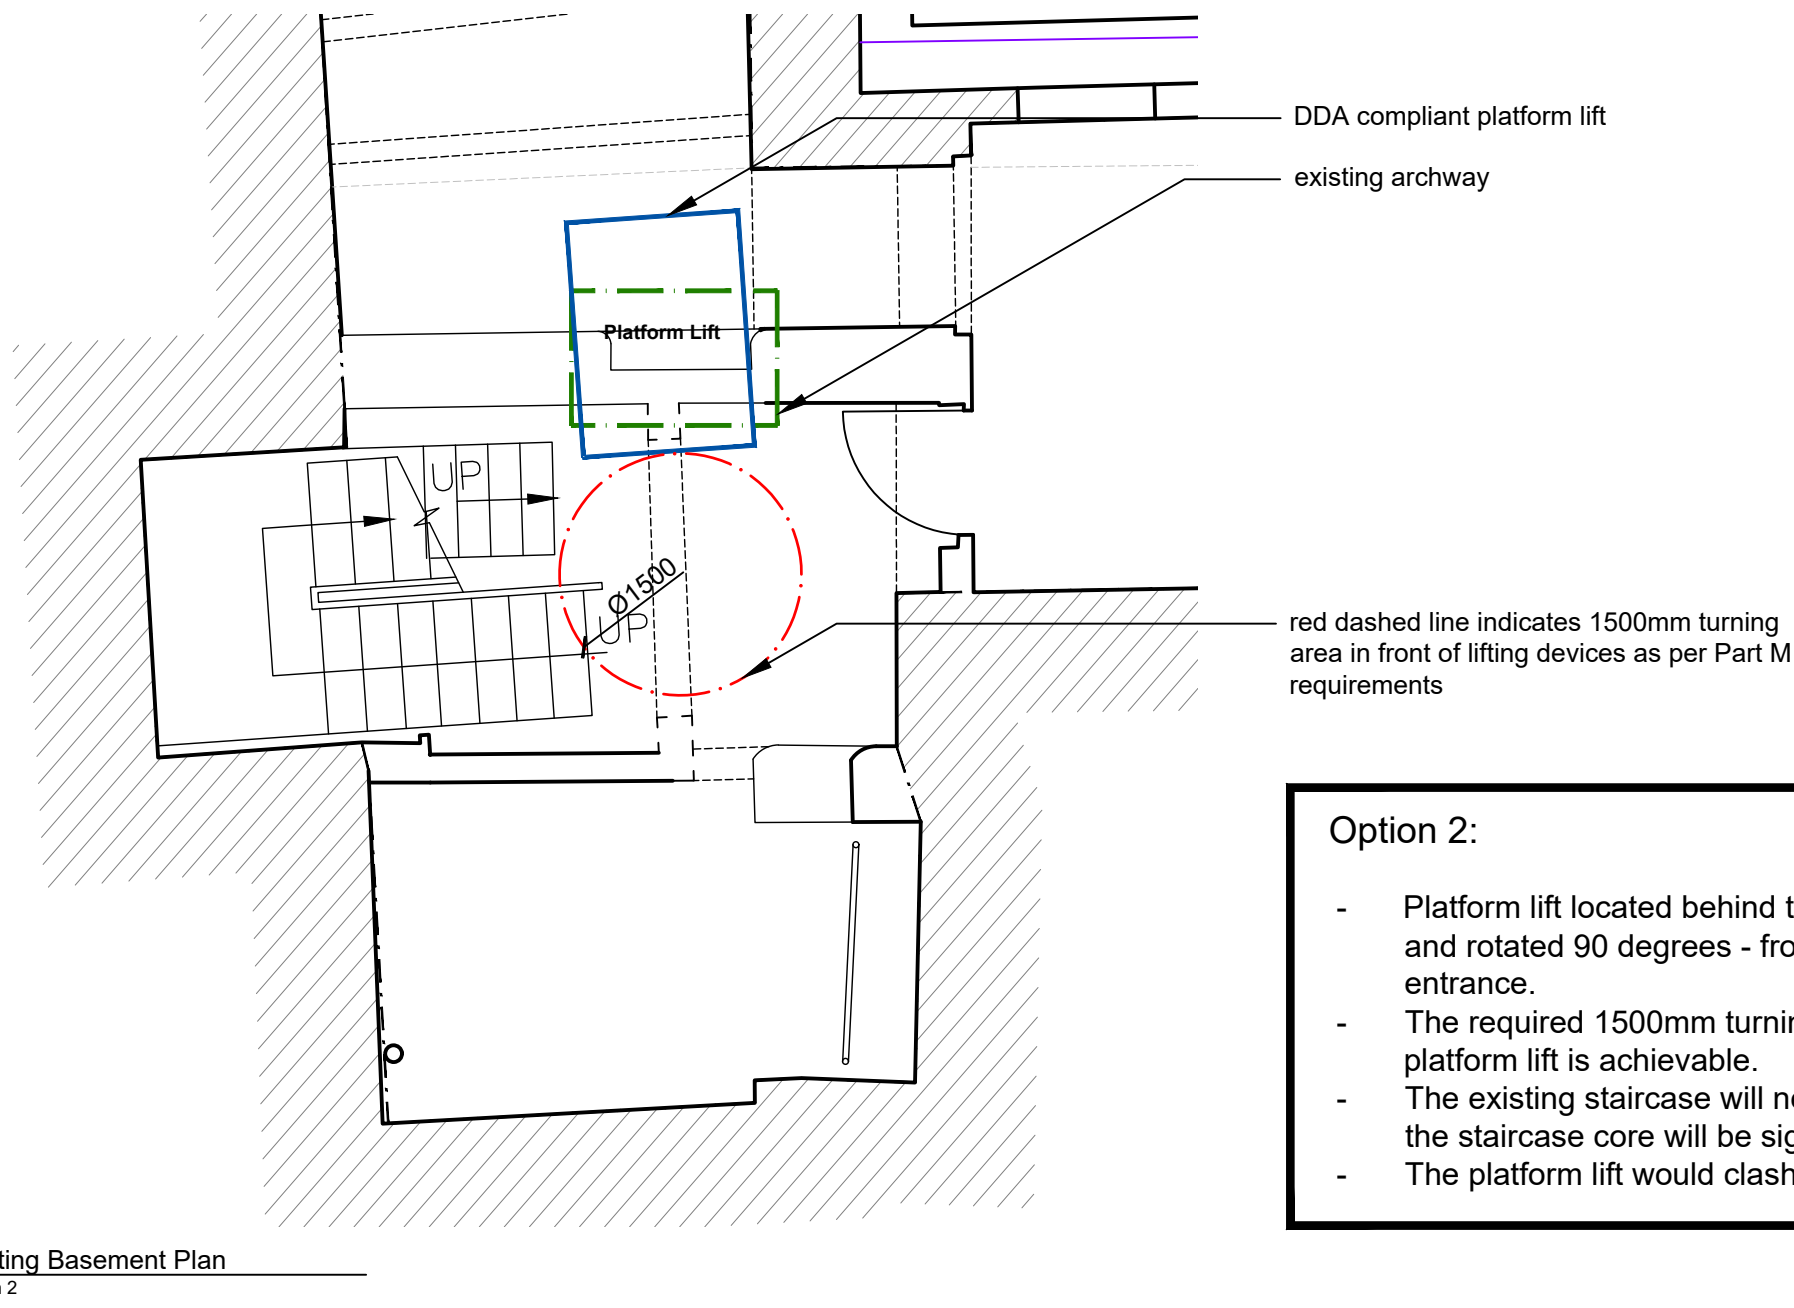


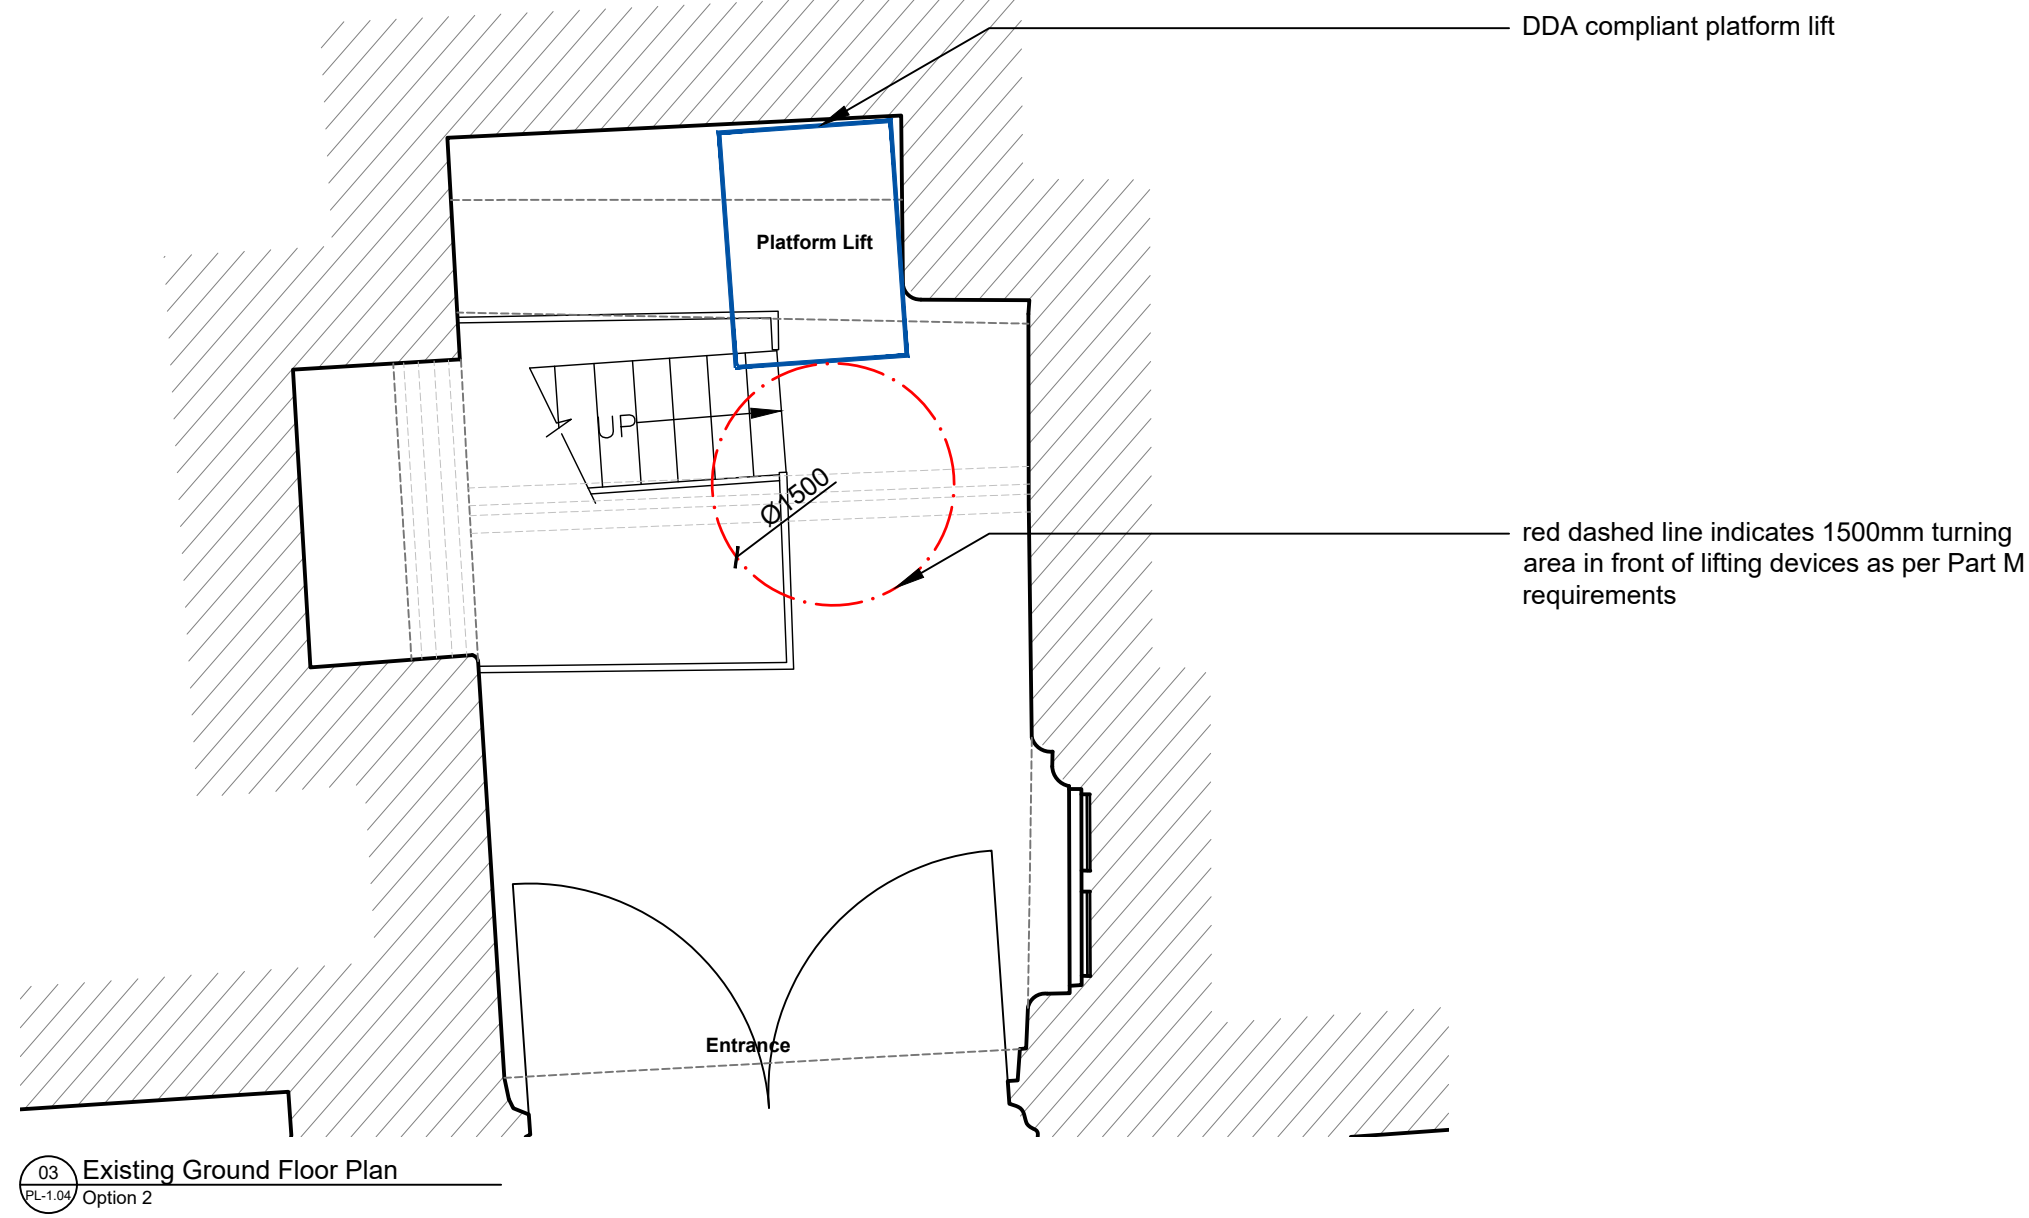

- Option 1:
- Platform lift located behind the existing staircase and side entrance.
 - The required 1500mm turning area in front of the platform lift is not achievable.
 - The platform lift will clash anyway on the basement archway location

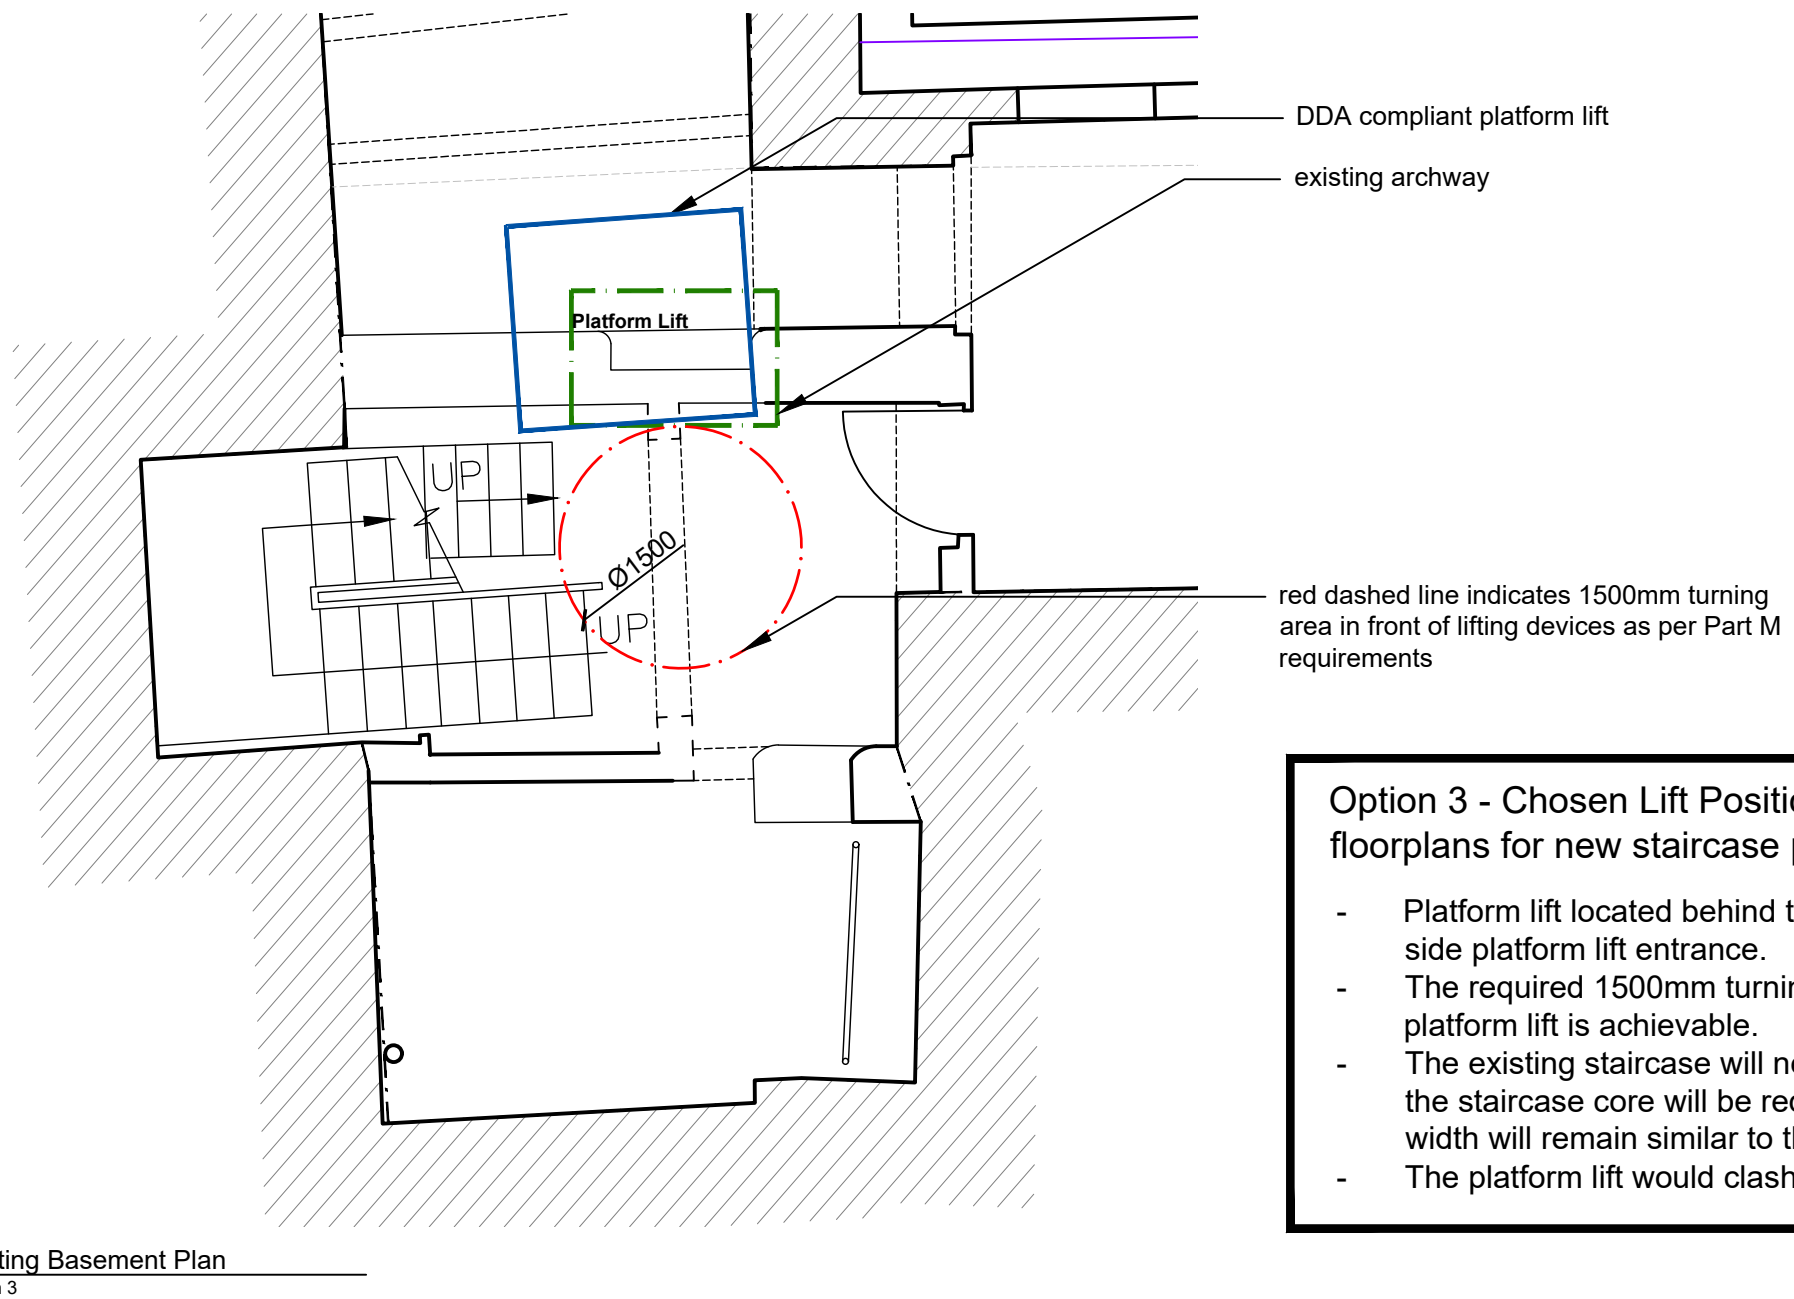

- Option 2:
- Platform lift located behind the existing staircase and rotated 90 degrees - front platform lift entrance.
 - The required 1500mm turning area in front of the platform lift is achievable.
 - The existing staircase will need to be removed and the staircase core will be significantly reduced
 - The platform lift would clash with the archway

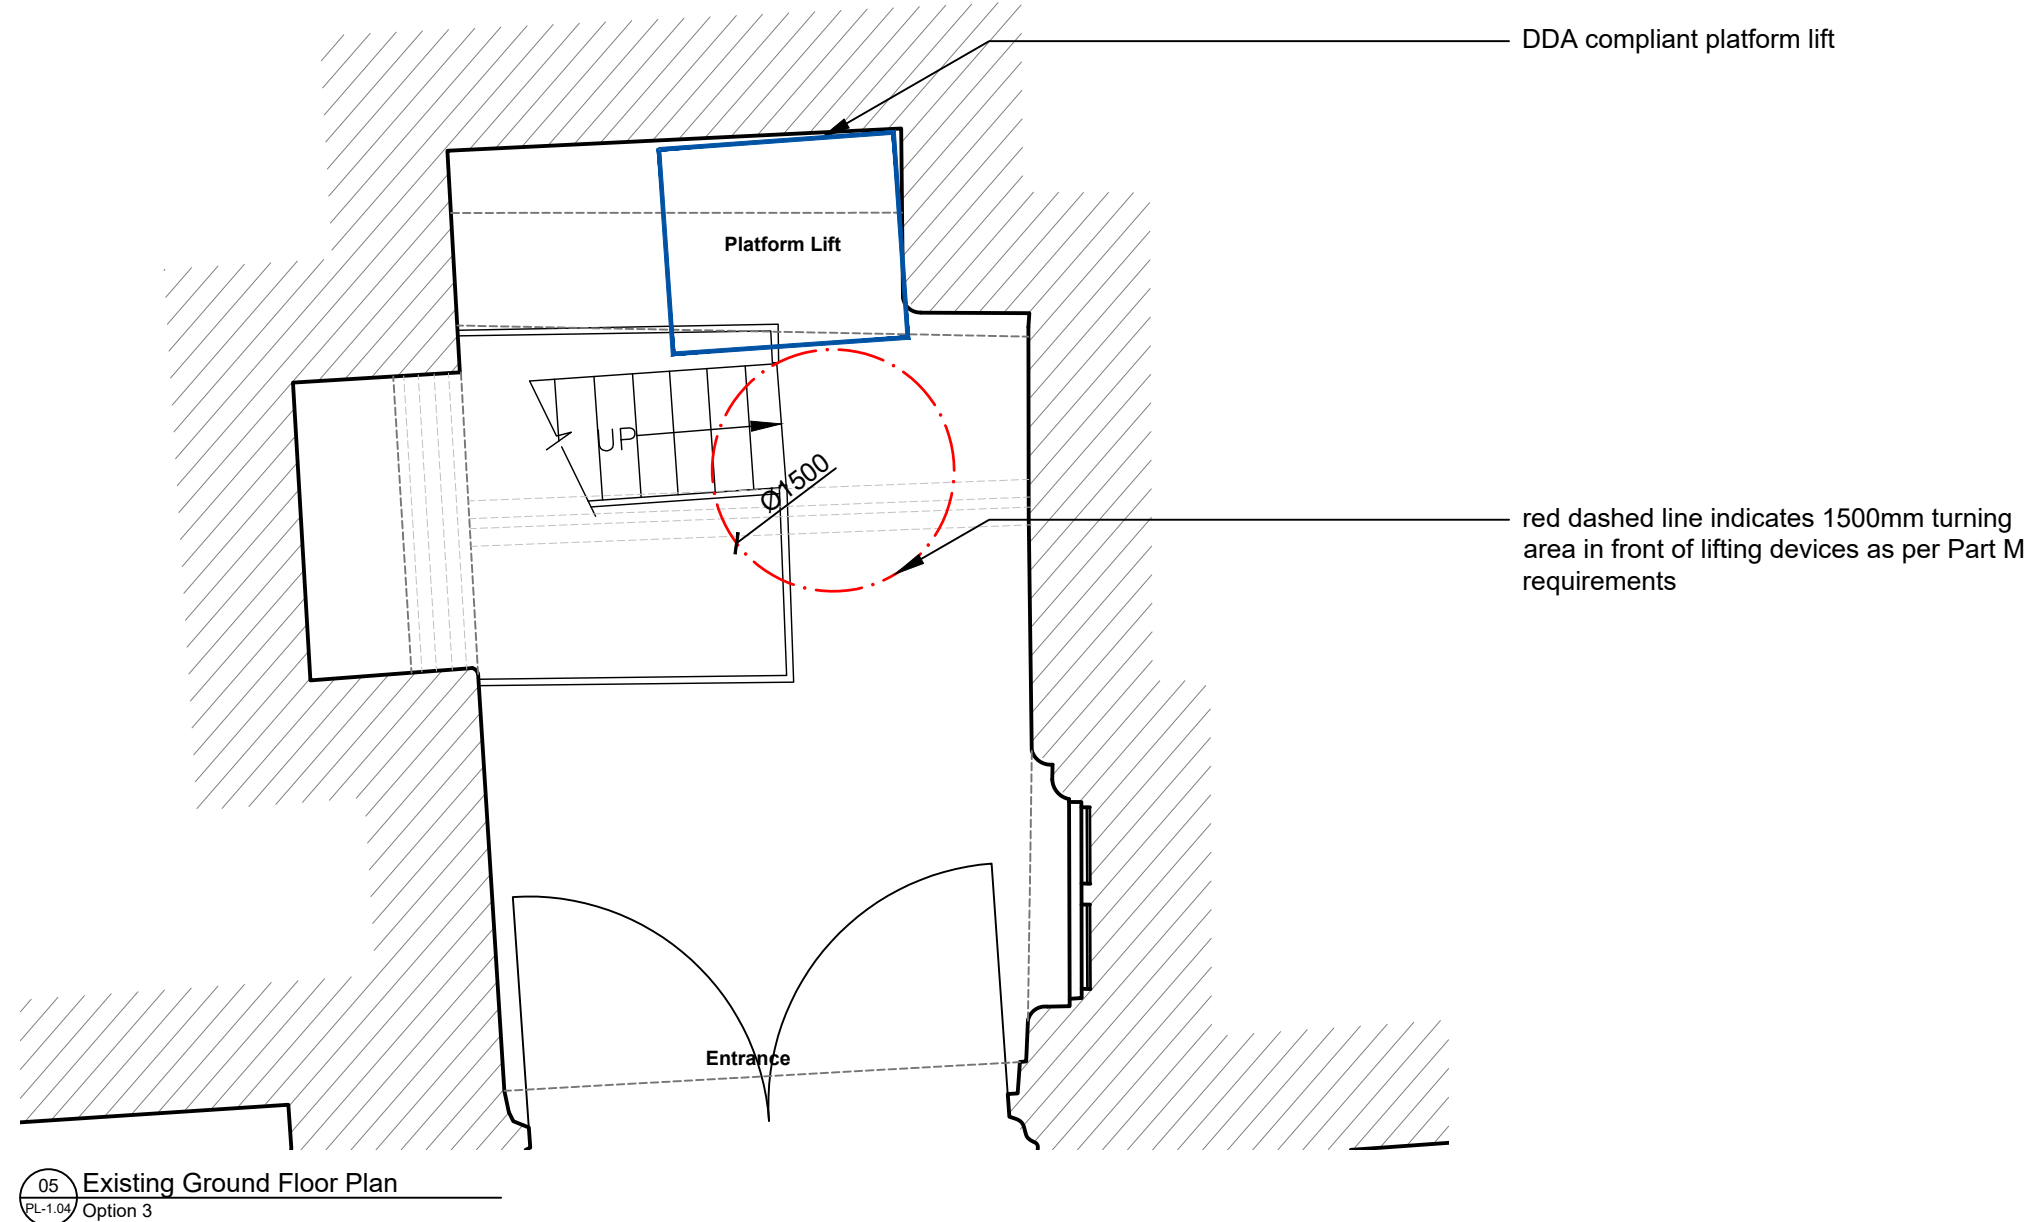

- Option 3 - Chosen Lift Position - see proposed floorplans for new staircase position:
- Platform lift located behind the existing staircase - side platform lift entrance.
 - The required 1500mm turning area in front of the platform lift is achievable.
 - The existing staircase will need to be removed and the staircase core will be reduced, however, the width will remain similar to the original
 - The platform lift would clash with the archway

Notes:
1. Drawing used for the status indicated only.
2. All dimensions and setting out shall be checked and confirmed and any discrepancies to be reported to the Architect prior to commencement of any work.
3. All work and materials to be in accordance with current statutory legislation, relevant codes of practice and British Standards.
4. Drawing to be read in accordance with relevant consultants and sub-contractors drawings and specifications.

SITE BOUNDARY:

- Site boundary assumed and indicated as shown below (SMAAP only)
- Should exact clarification of boundary be required then a third party boundary professional must be appointed
- All Existing structures, trees, gutters etc. to be within assumed boundary at all times

0 0.25 0.5 1 1.5 2 2.5 5m
scale 1:50



Revision	Comment	Date	Project	Title
-	Issued to Planning	23.08.23	Lloyds House	Platform Lift Location Diagrams Existing Ground Floor
			Client	Drawing Status
			Private Client	Planning
Scale	Sheet	Date	Drawing No.	Rev.
1:100	A3	August 2023	085-PL-1.04	-