



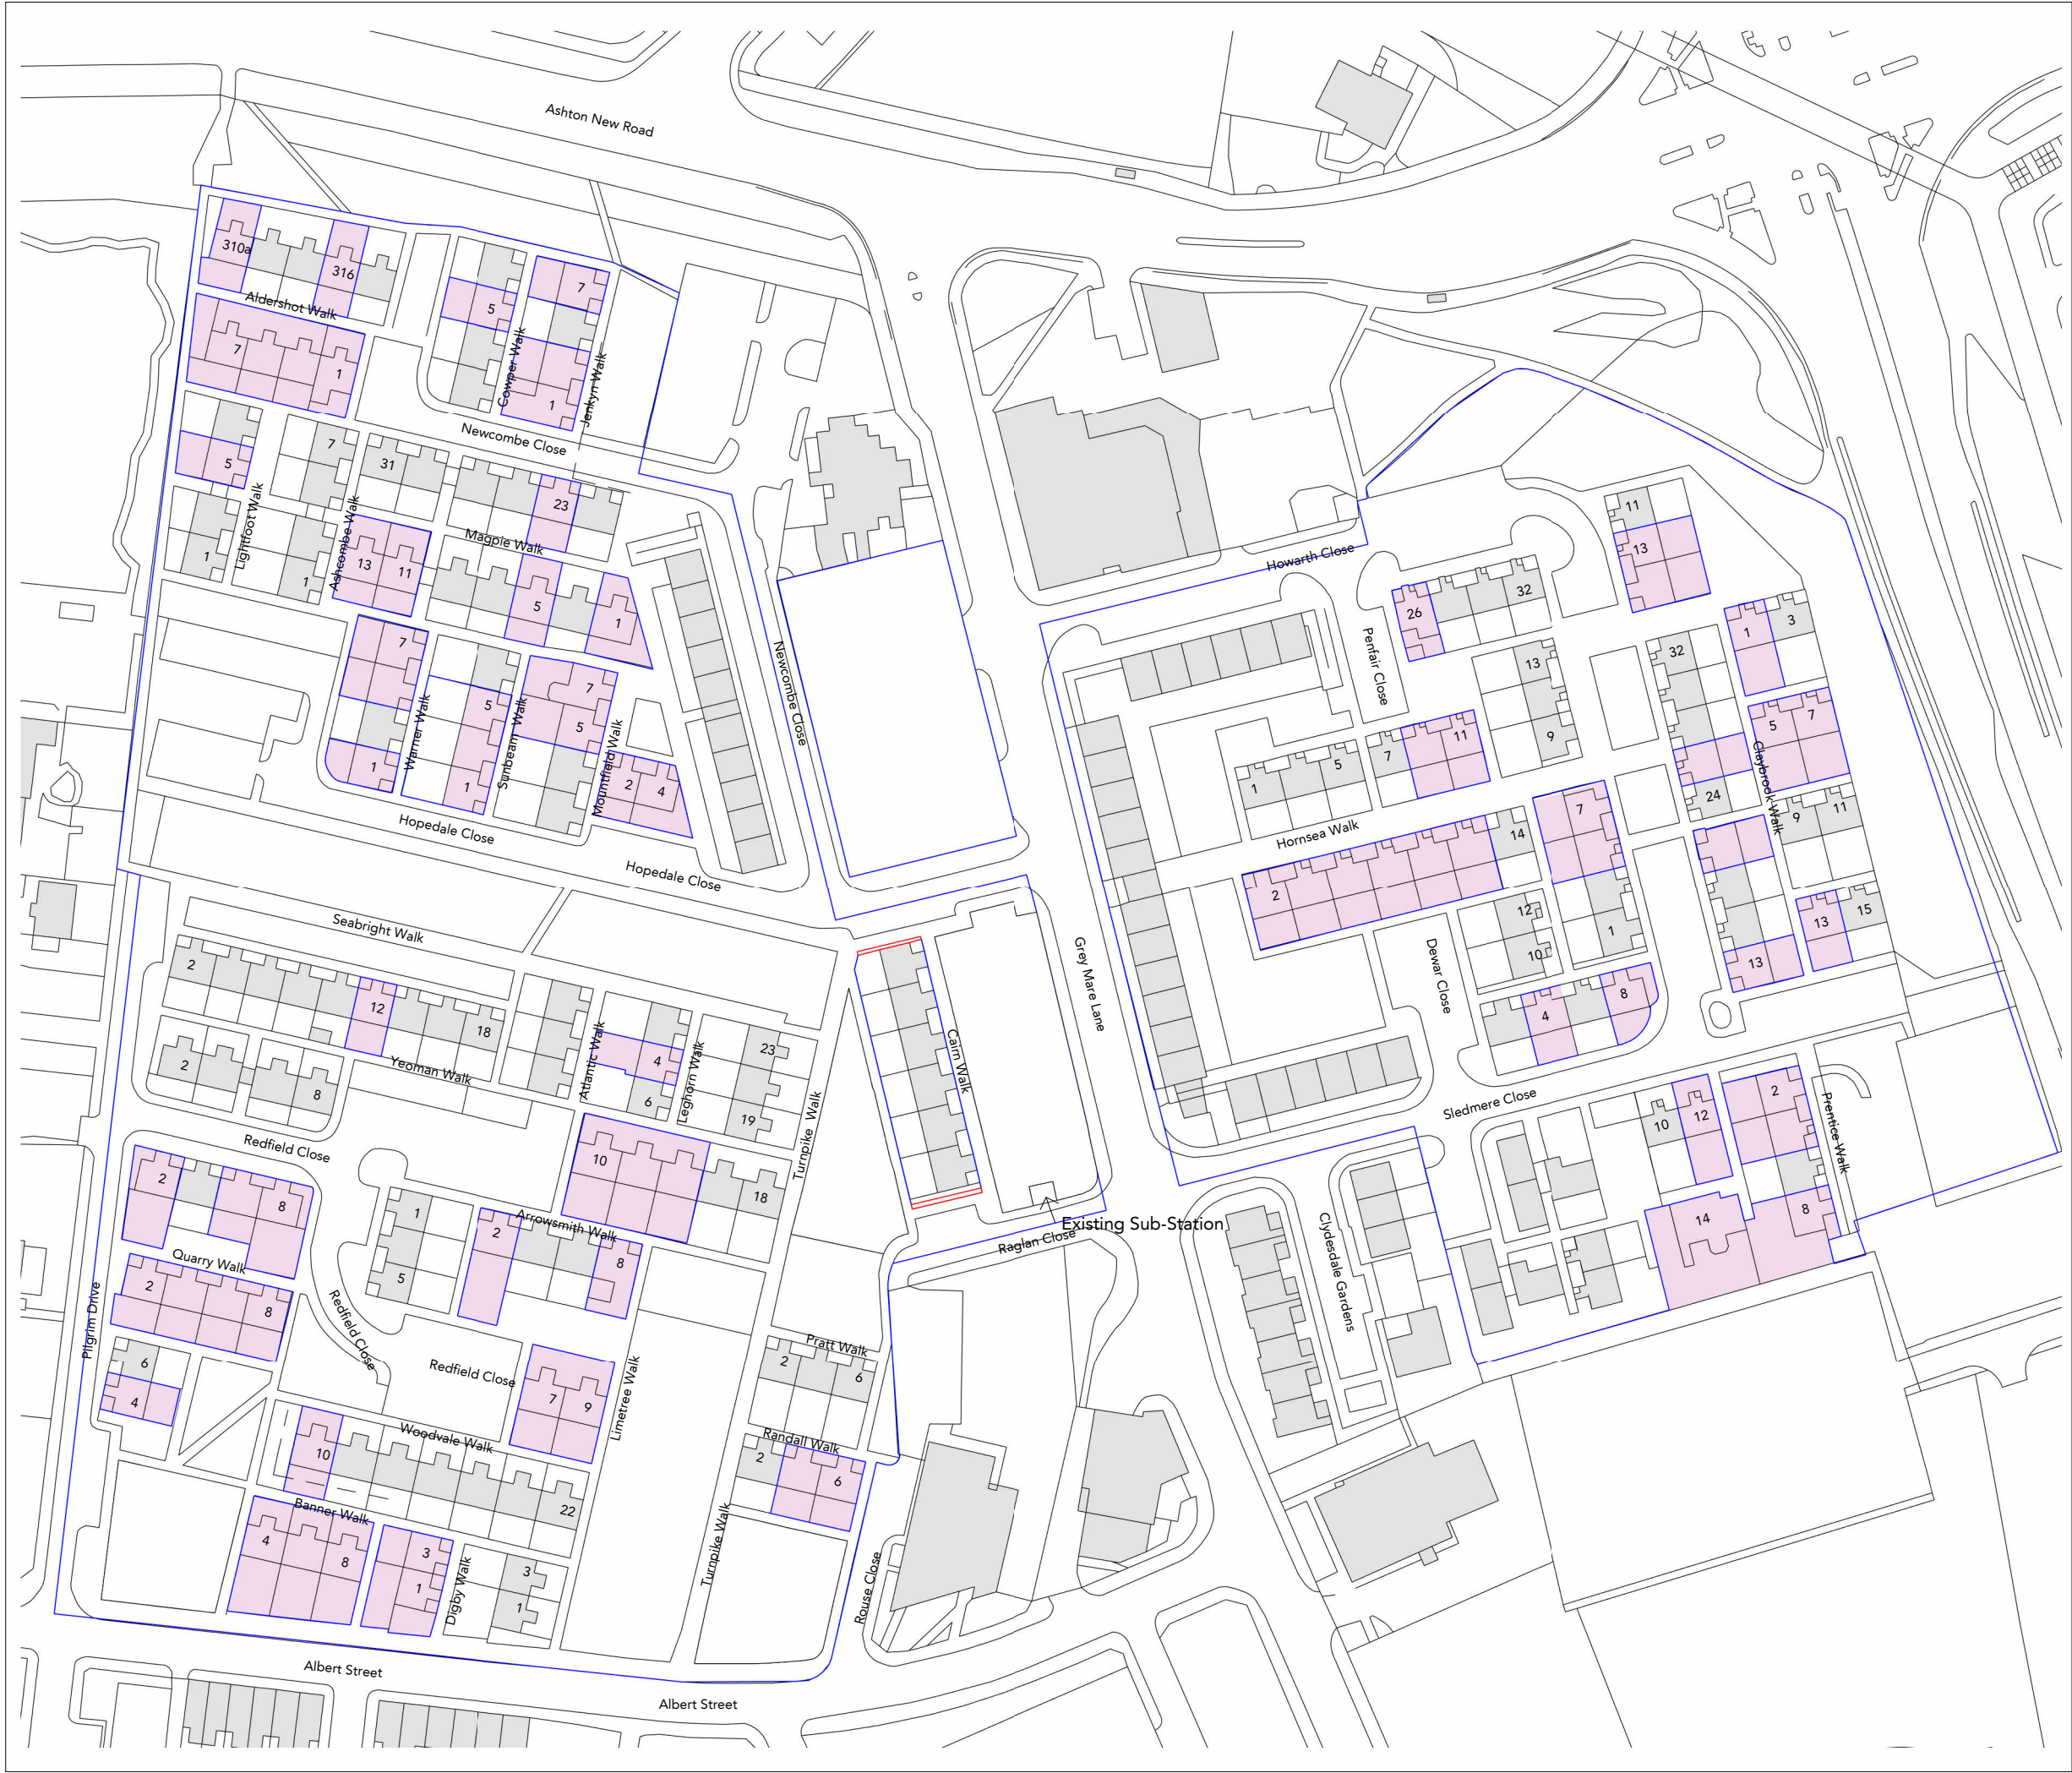

Note:
Do not scale from this drawing.
Dimensions are to be checked on site.
If in doubt please ask.

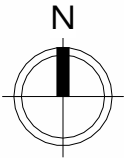

SCALE 1:1250



- Application Boundary (Demolition)
- One Manchester Ownership (excluding owner occupiers)
- Owner Occupiers (Not within OM Ownership Boundary)

G	25/06/2024	EP	Issued for planning
F	20/06/2024	PW	Issued for planning
E	10/05/2024	EP	Issued for planning
D	12/02/2023	EP	Issued for planning
C	02/10/2023	PW	Clients Comments
B	06/09/2023	LB	Issued for Planning
A	15/08/23	LB	Ownership Updated
-	27/01/23	PW	Issued for planning

Rev Date Intls Details

© The moral rights of the author are hereby asserted.
This drawing and design is the sole property of Buttress Ltd and must not be reproduced without permission.
Buttress Ltd is Registered in England and Wales: 5363573

Buttress

41 Bengal St
Manchester
M4 6AF

T 0161 236 3303
E contact@buttress.net
W www.buttress.net

Project Title Grey Mare Lane
Client One Manchester
Location Beswick - Manchester

Drawing Title Site Location Plan

Date 25/06/2024 12:29:47 Scale As indicated
Checked BT Orig Paper Size A3

Status S2

Job No: Origin: Zone: Level: Type: Disc: Number: Rev:

8782-BA-XX-00-DR-A-(01) 002-G