


All dimensions are to be checked on site.
This drawing shall not be scaled to ascertain
dimensions.

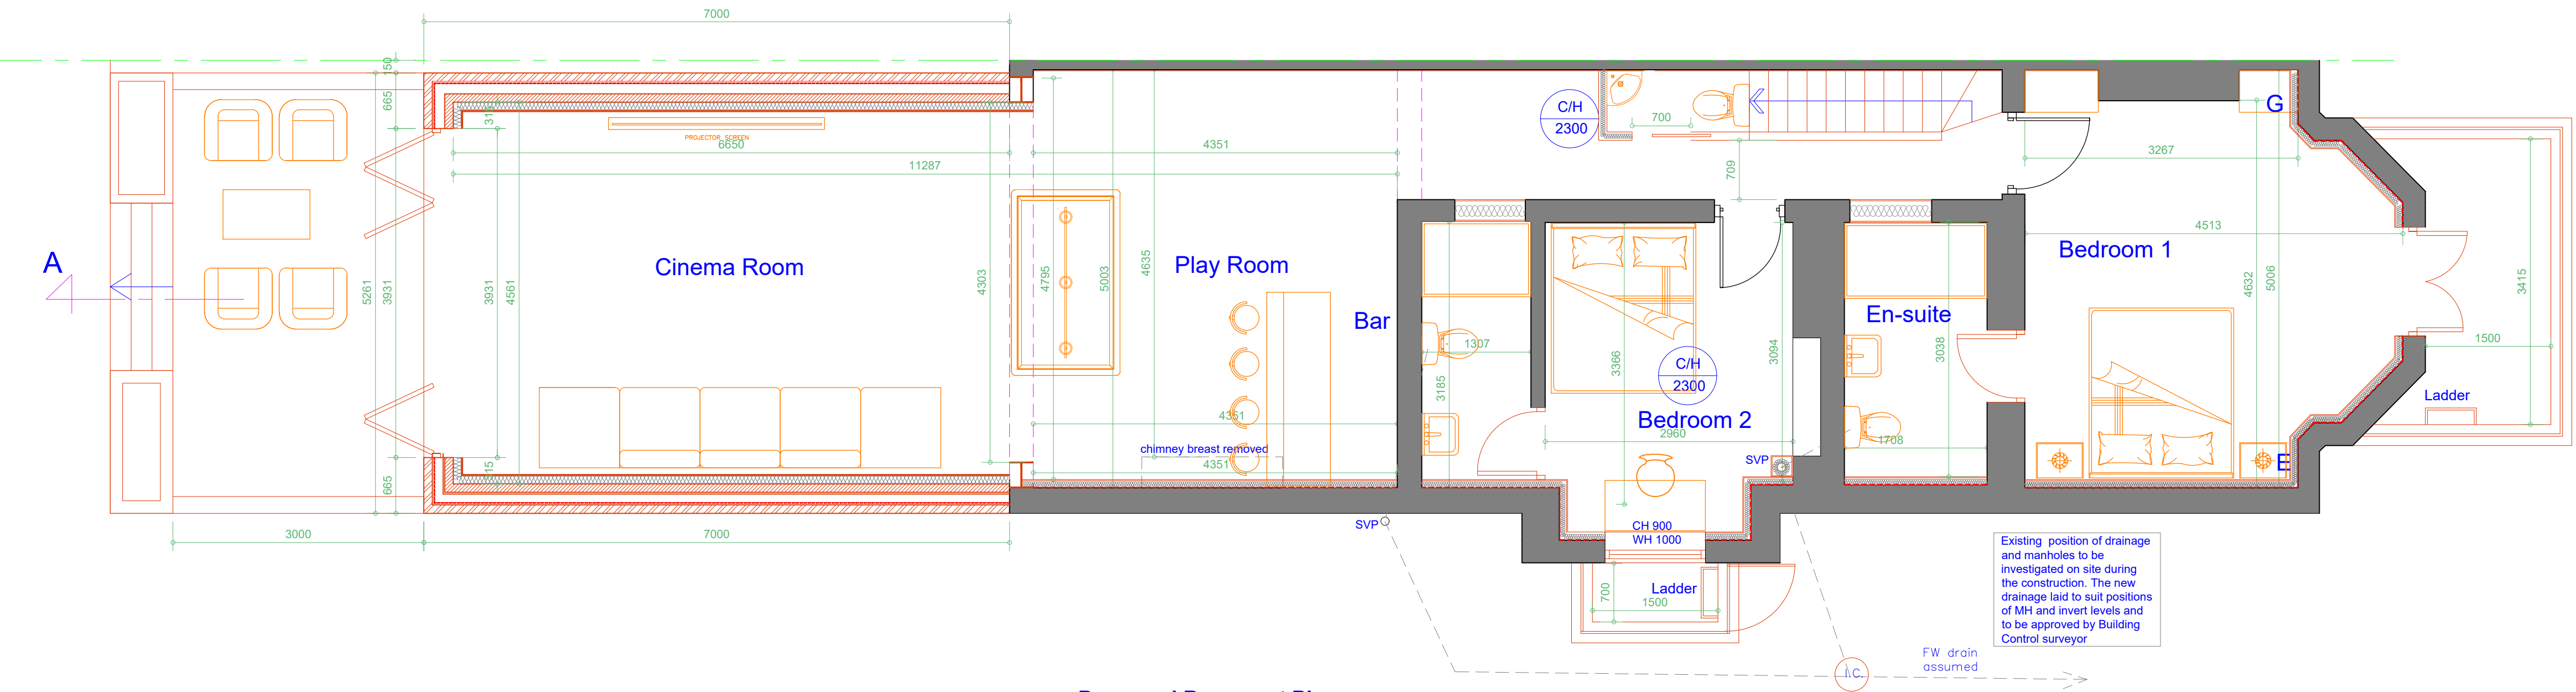

Proposed Basement Plan
Scale 1:50