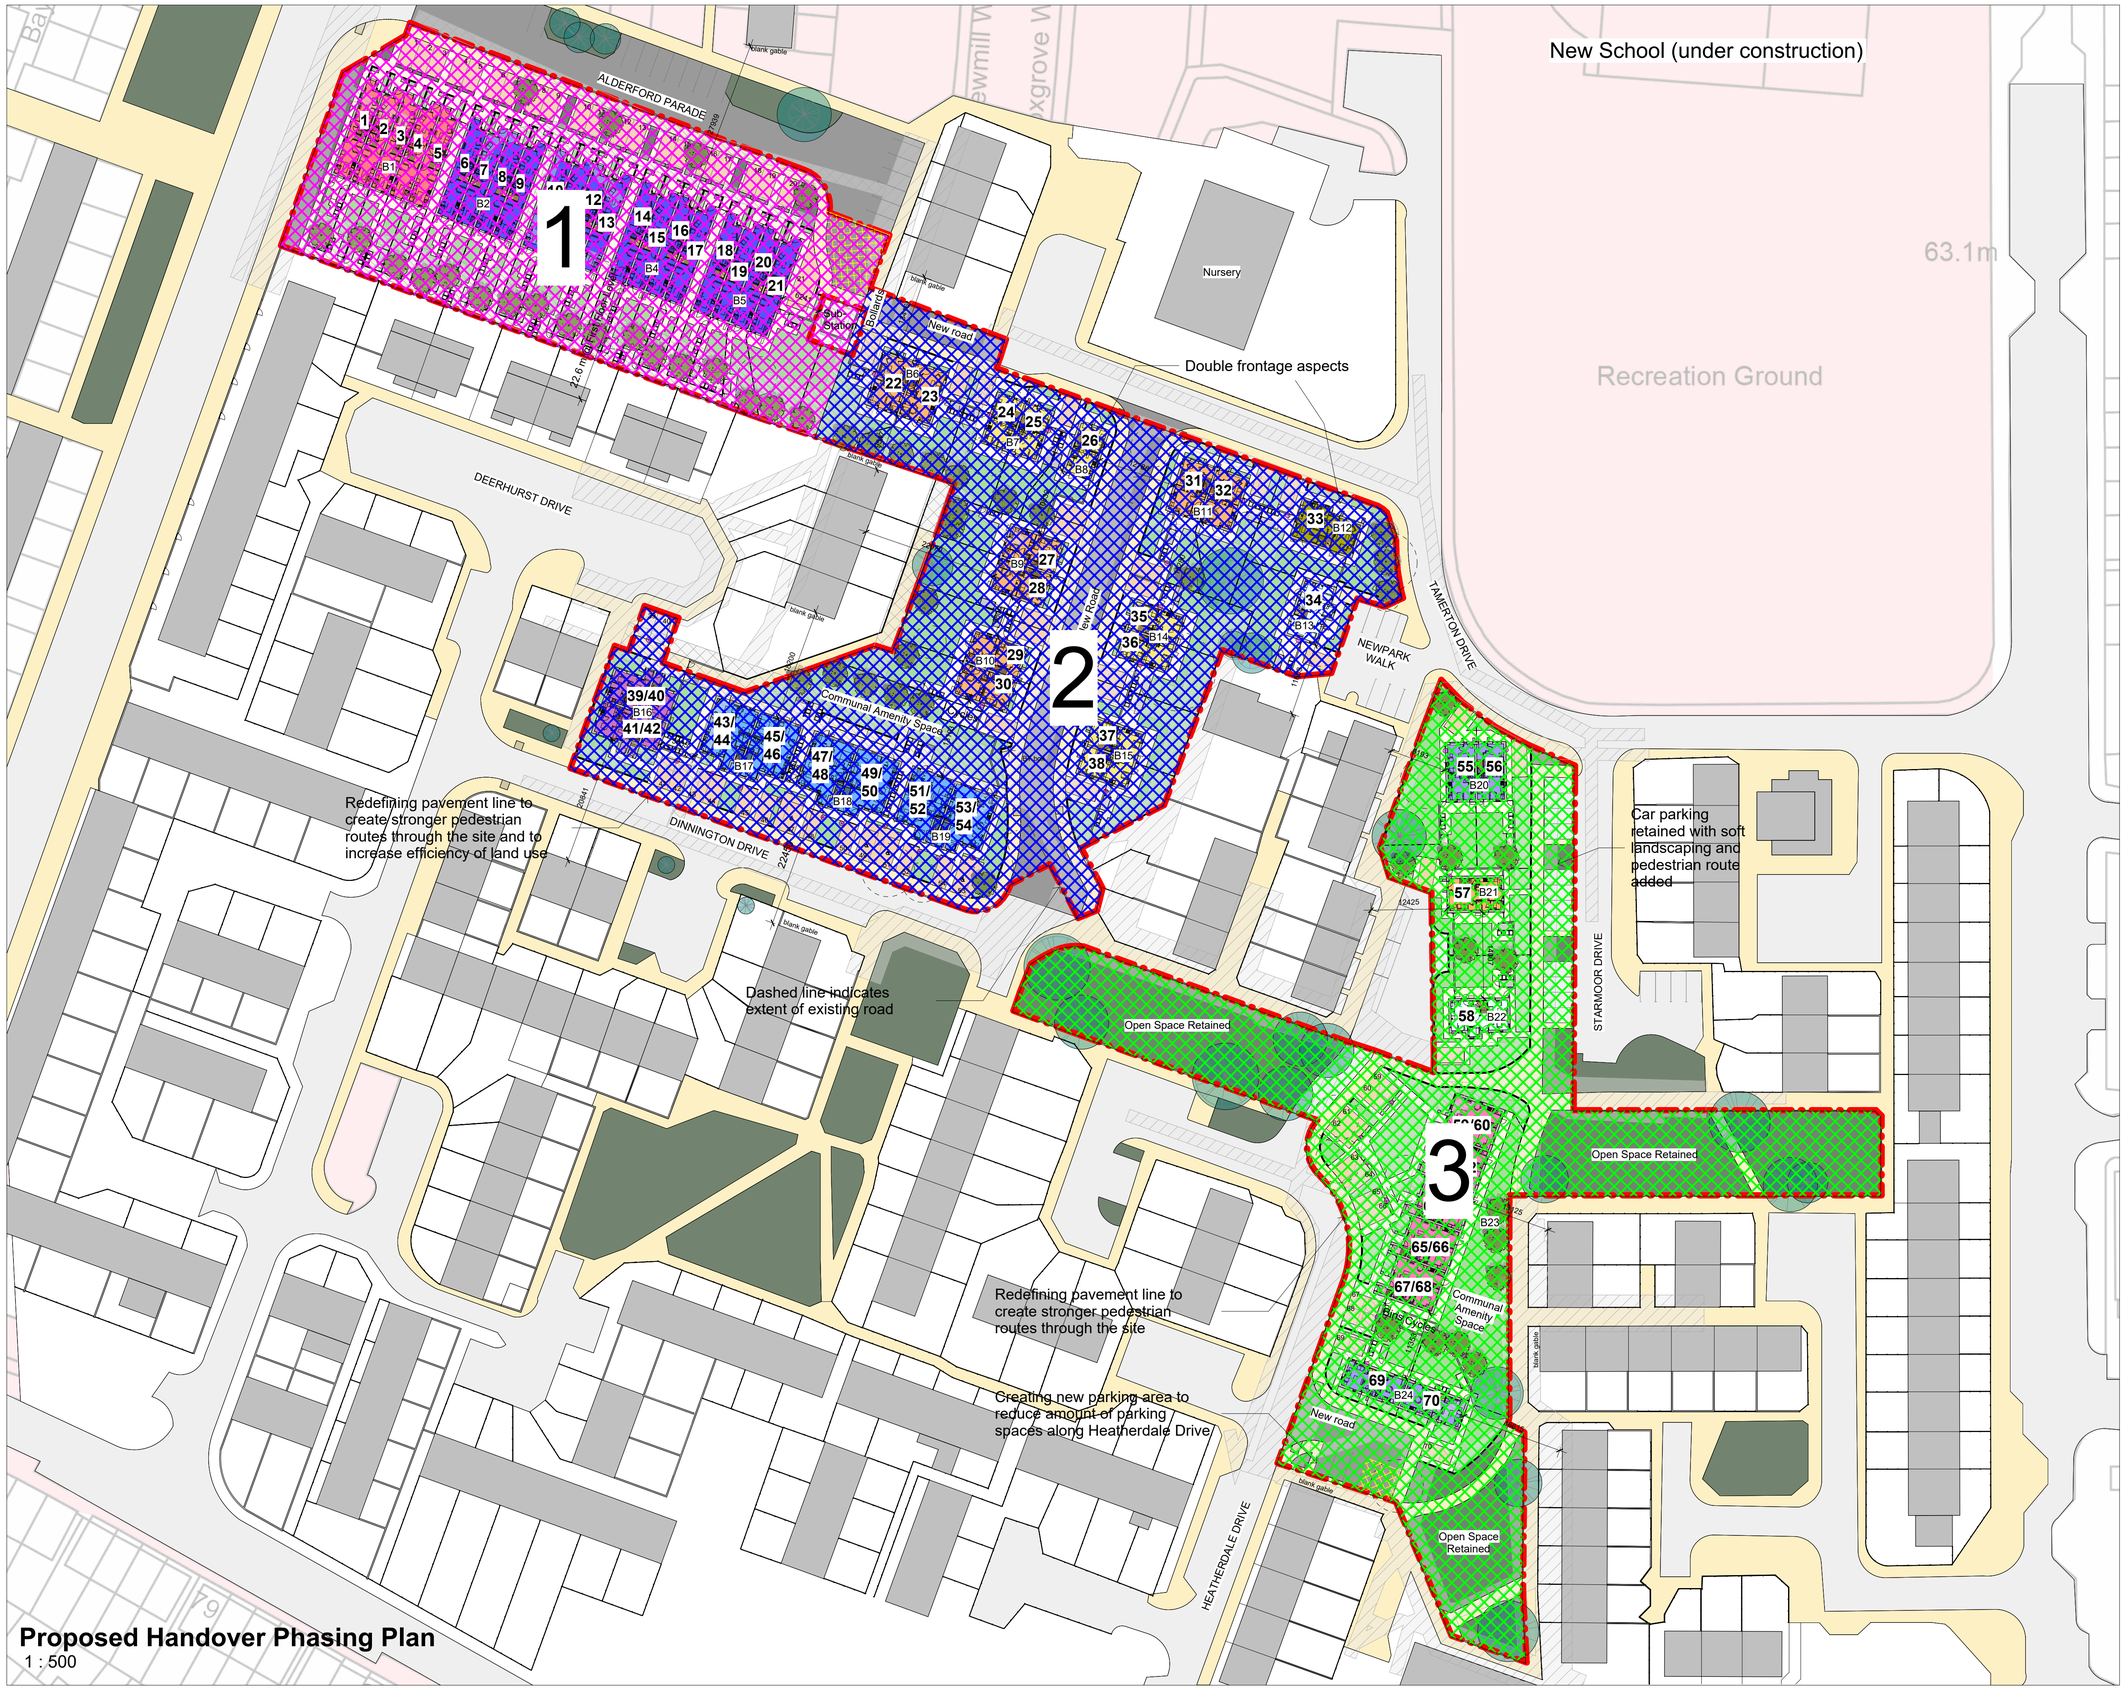

Proposed Handover Phasing Plan
1 : 500

© Bowker Sadler Partnership Limited
This drawing is the subject of copyright which vests in Bowker Sadler Partnership Limited. It is an infringement of copyright to reproduce this drawing, by whatever means, including electronic, without the express written consent of Bowker Sadler Partnership Limited which reserves all its rights.

Bowker Sadler Partnership Limited asserts its rights to be identified as the author of this design

- Drawing not to be scaled
- Report Errors and Omissions to the Architect.
- Check all dimensions on site
- Drawing to be read in conjunction with the Health and Safety Plan and all relevant Risk Assessments

1:5
1:500 10m 20 30

N

Rev.	Date	Drn.	Chkd.

BowkerSadler

Project
Heatherdale Drive

Client
Mosscare St. Vincents

Drawing
Proposed Phasing Plan

Scale	Sheet Size	Drawn	Checked	Date
1 : 500	@ A1	SW	CL	15.07.24

Project No.	Originator	Zone	Level	Form	Discipline	Number	Revision
21-026 -	BSA -			D -	A -	1003	

Status
Planning

Hatherlow House, Hatherlow, Romiley, Stockport, SK6 3DY
0161 406 7333 office@bowker-sadler.co.uk www.bowker-sadler.co.uk

P:\2021\21-026\Drawings\planning\Land\la-site.rvt