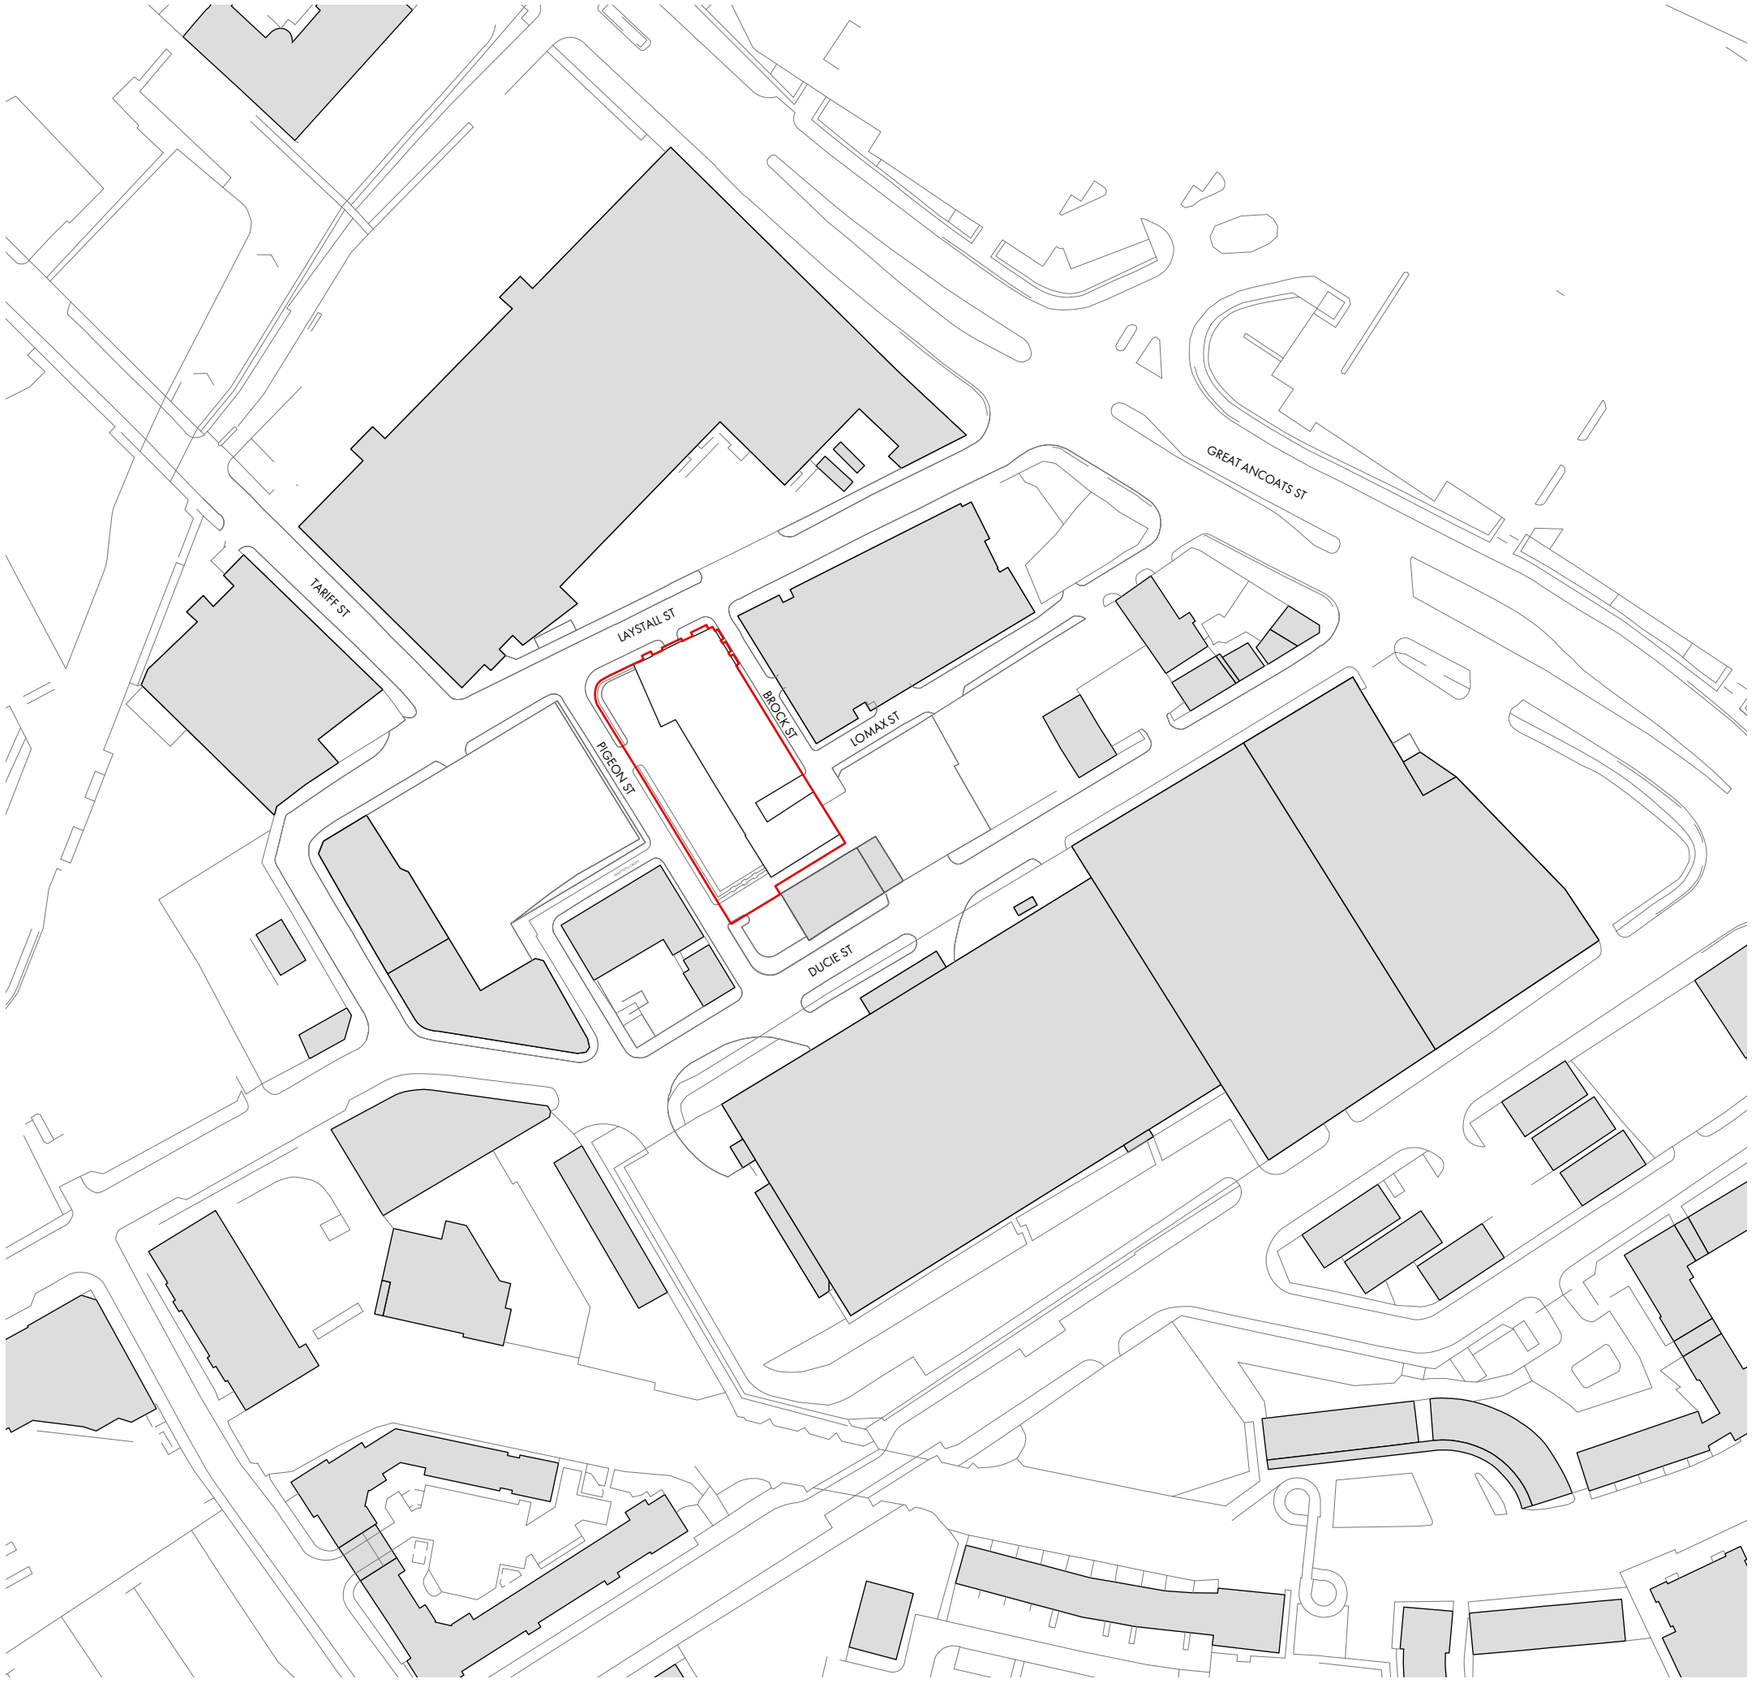


APPLICATION SITE

OMIArchitects

PROJECT	Laystall St
DATE	AUG' 20
SCALE	1:1250
DWG No.	1383 / L 0001

SITE LOCATION PLAN

GENERAL ARRANGEMENT

N