


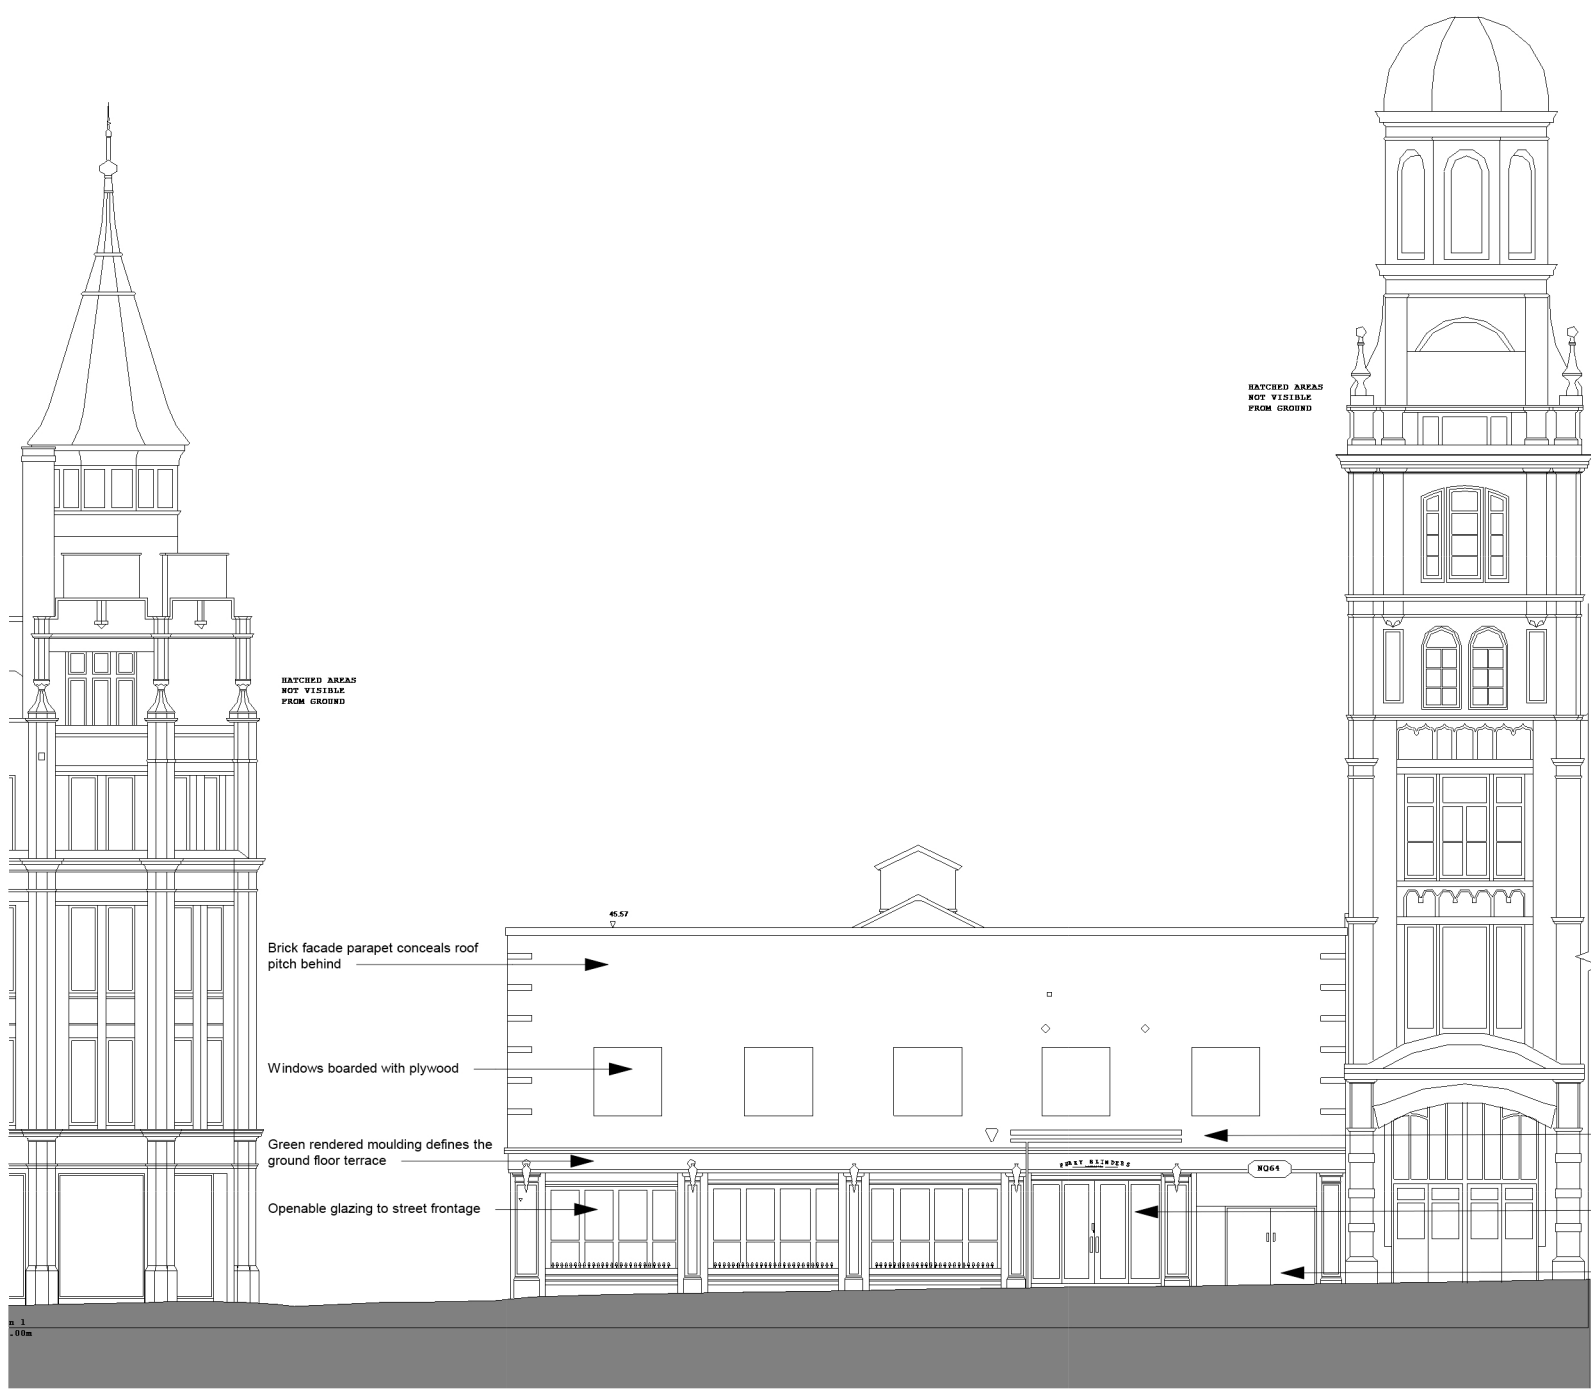

© CREATIVE ARCHITECTURE LIMITED

THIS DRAWING IS THE SUBJECT OF COPYRIGHT WHICH VESTS IN CREATIVE ARCHITECTURE LIMITED. IT IS AN INFRINGEMENT OF COPYRIGHT TO REPRODUCE THIS DRAWING, BY WHATEVER MEANS, INCLUDING ELECTRONIC, WITHOUT THE EXPRESS WRITTEN CONSENT OF CREATIVE ARCHITECTURE LIMITED WHICH RESERVES ALL ITS RIGHTS

CREATIVE ARCHITECTURE LIMITED ASSERTS ITS RIGHTS TO BE IDENTIFIED AS THE AUTHOR OF THIS DESIGN

DRAWING NOT TO BE SCALED.


REPORT ERRORS & OMISSIONS TO ARCHITECT.

CHECK ALL DIMENSIONS ON SITE

DRAWING TO BE READ IN CONJUNCTION WITH THE HEALTH AND SAFETY PLAN AND ALL RELEVANT RISK ASSESSMENTS


Proposed Elevation- Front (Peter Street)

1 : 200

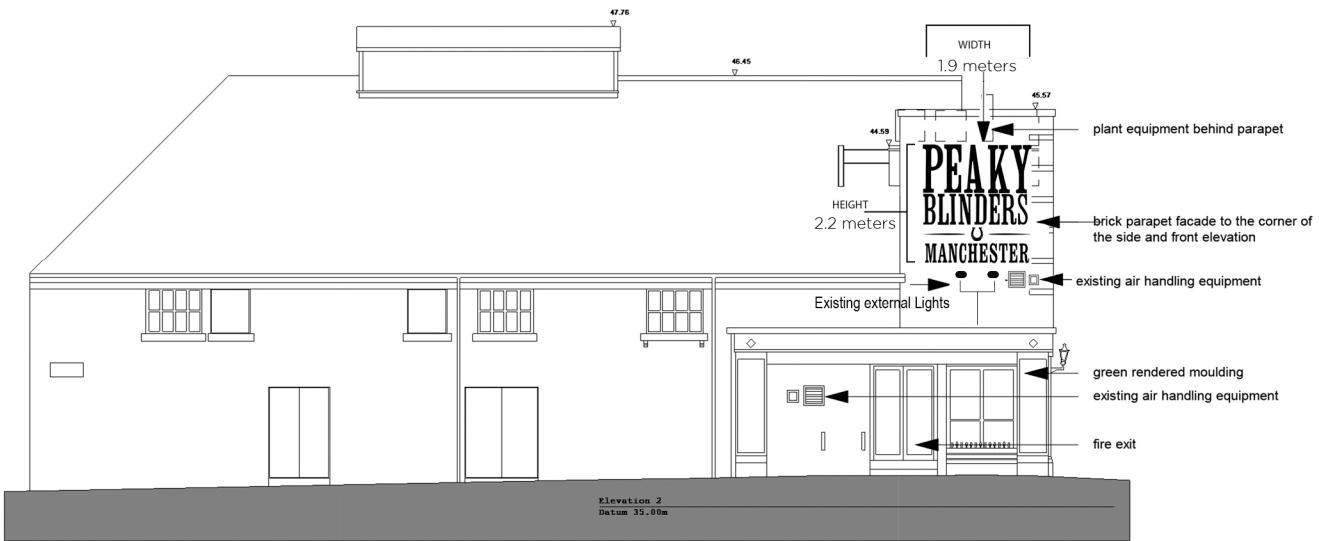

Proposed Elevation- Side (Jerusalem Place)

1 : 200

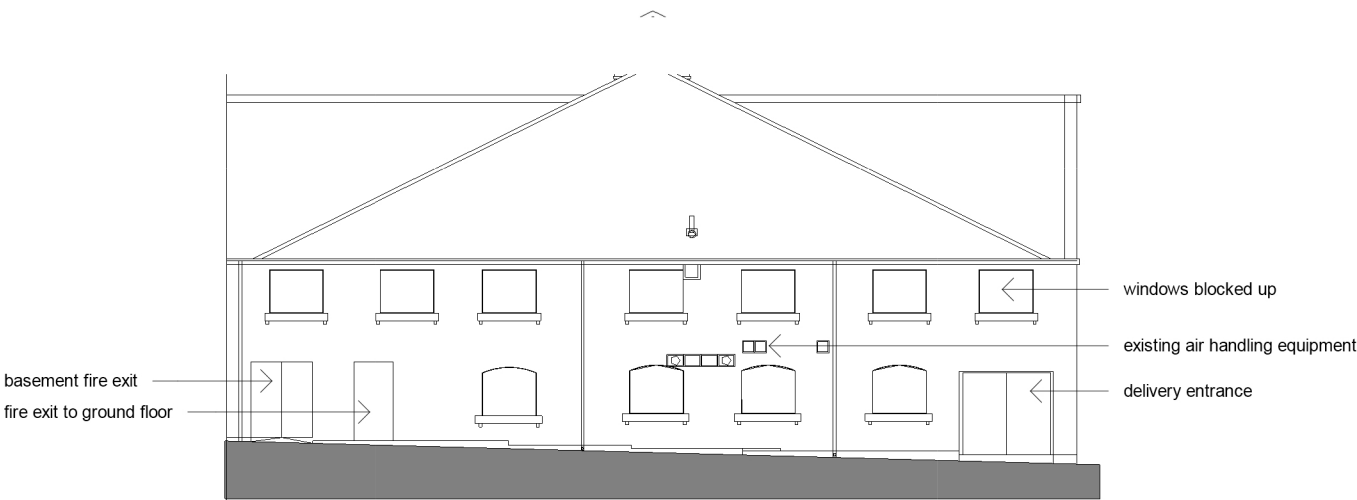

Proposed Elevation- Rear (Bootle Street)

1 : 200

REV. DATE DRN. CHKD.

PROJECT
23 Peter Street, Manchester

CLIENT
PB Manchester Ltd

DRAWING
Proposed Elevations

SCALE 1 : 200 SHEET SIZE @ A3 DRAWN AH CHECKED CA DATE 30.06.22

CREATIVE ARCHITECTURE
A: 1 The Long Stables, Rochdale Rd, Denshaw, OL3 5UE
T: 07788 200 255
E: adam@creativearchitectureltd.co.uk
W: www.creativearchitectureltd.co.uk

JOB No 21-061 DRAWING No 1003 REVISION
STATUS Planning