



1:5	mm	50	150	250
1:10	mm	100	300	500
1:20	mm	500	800	
1:50	mm	500	1500	2500


The Contractor is to check all dimensions and conditions on site before commencing. Do not scale from this drawing.
This drawing remains the copyright of Reid Design Limited

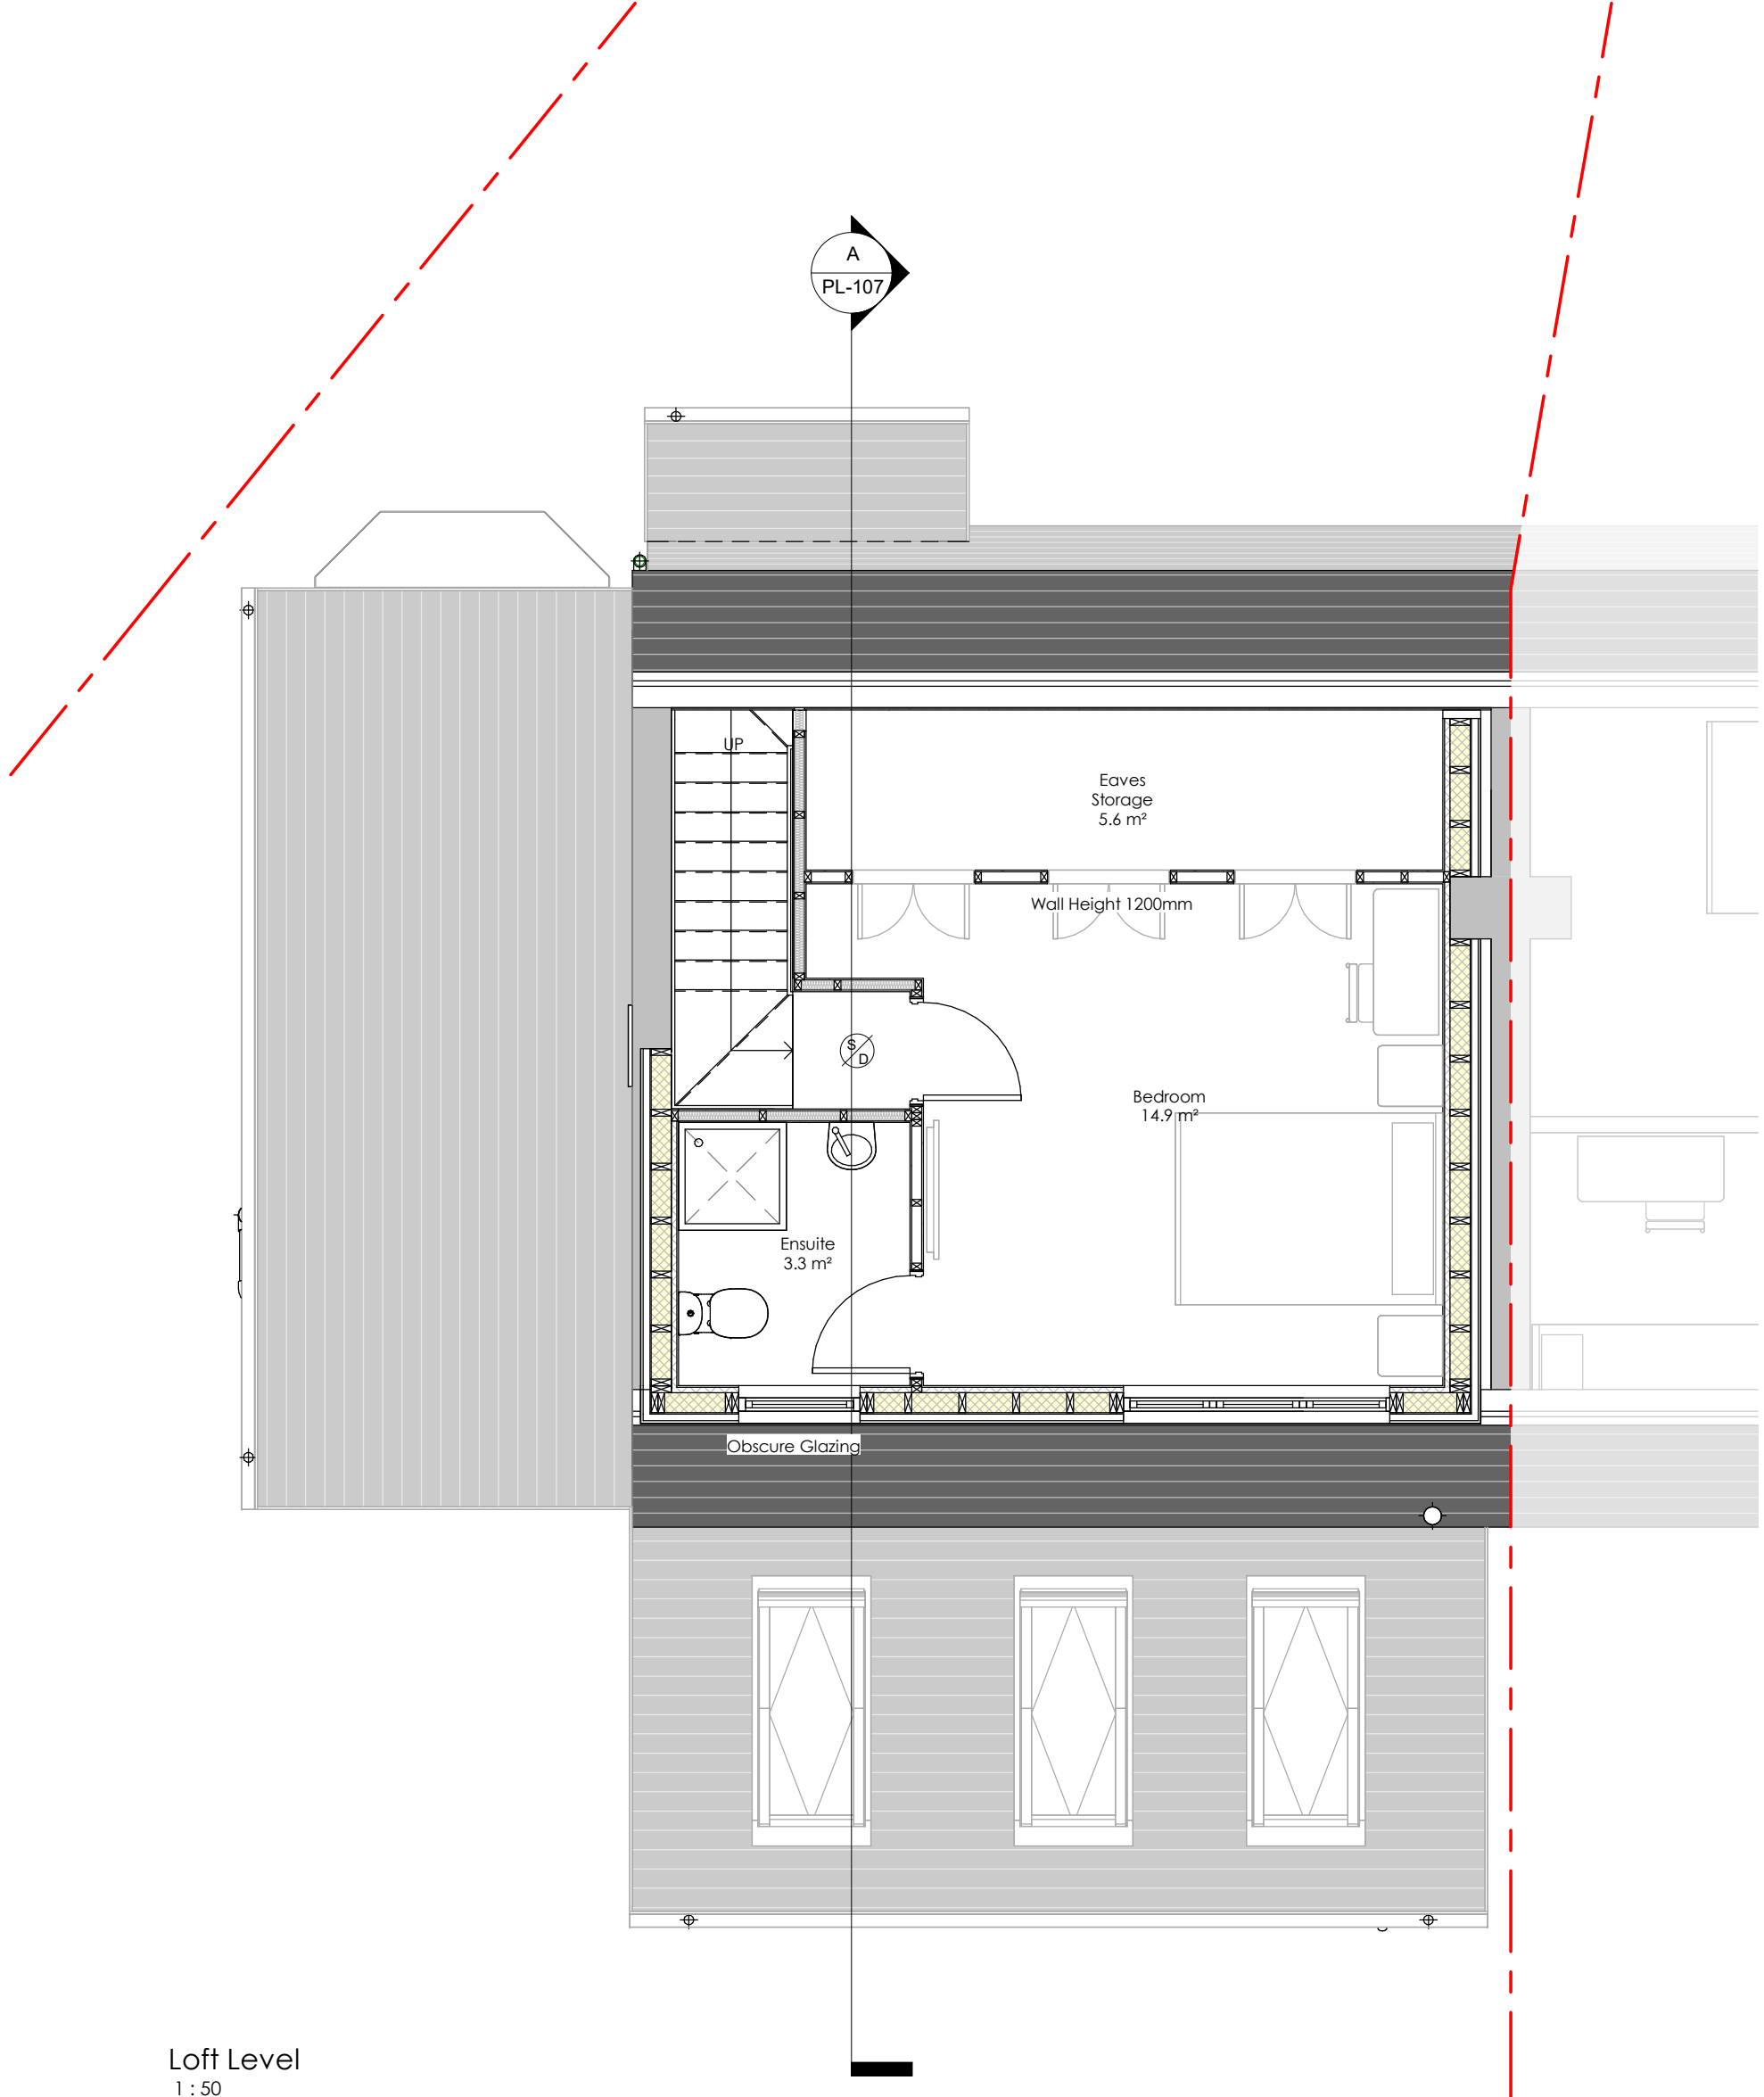

Loft Level
1 : 50

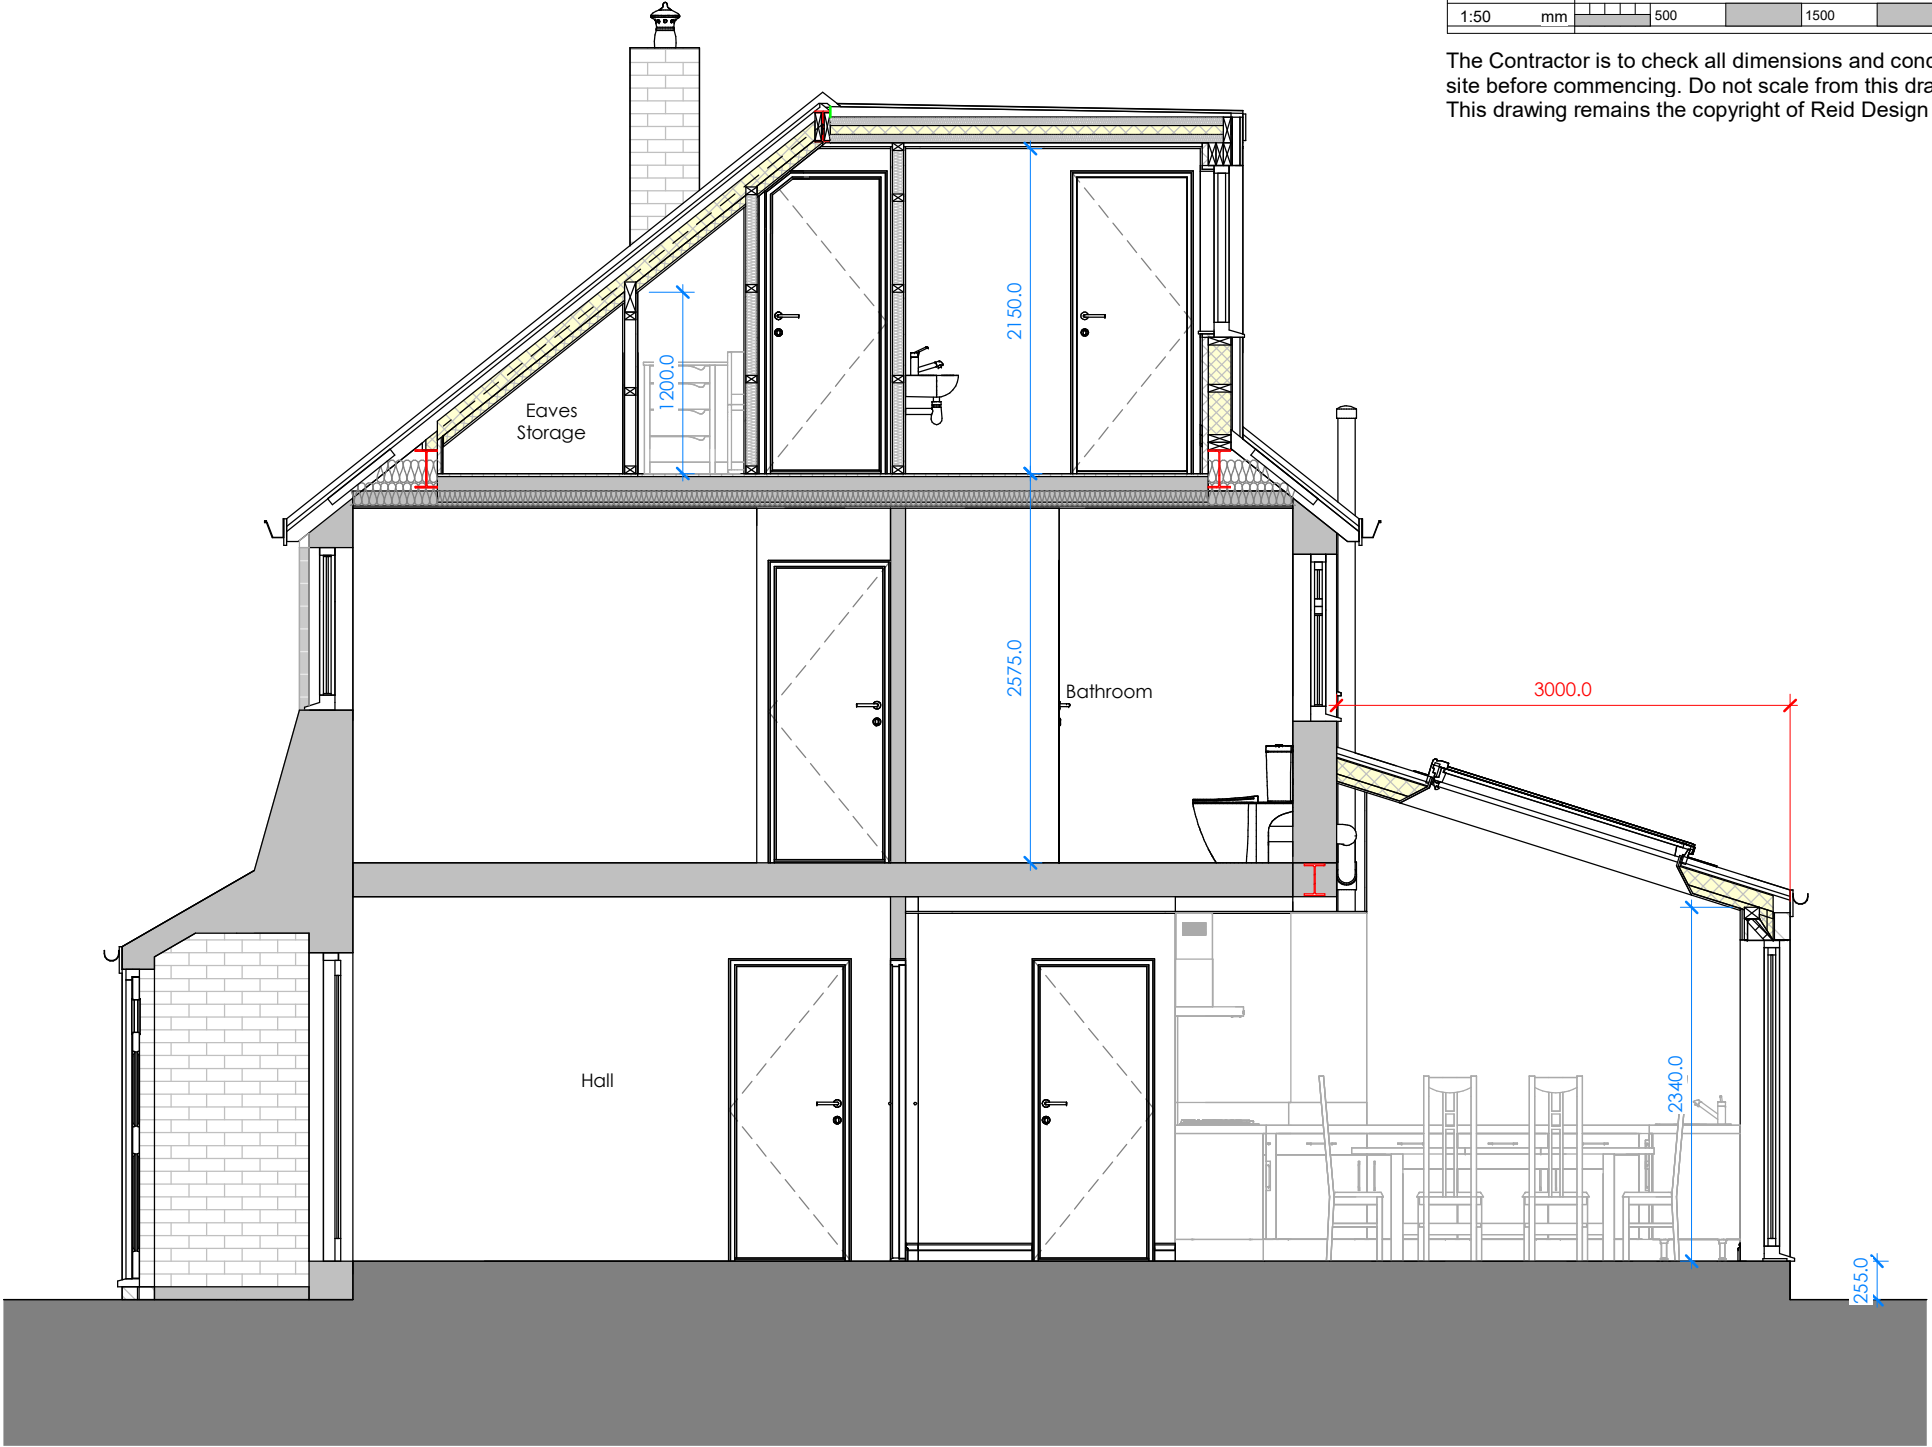

Section A - A
1 : 50

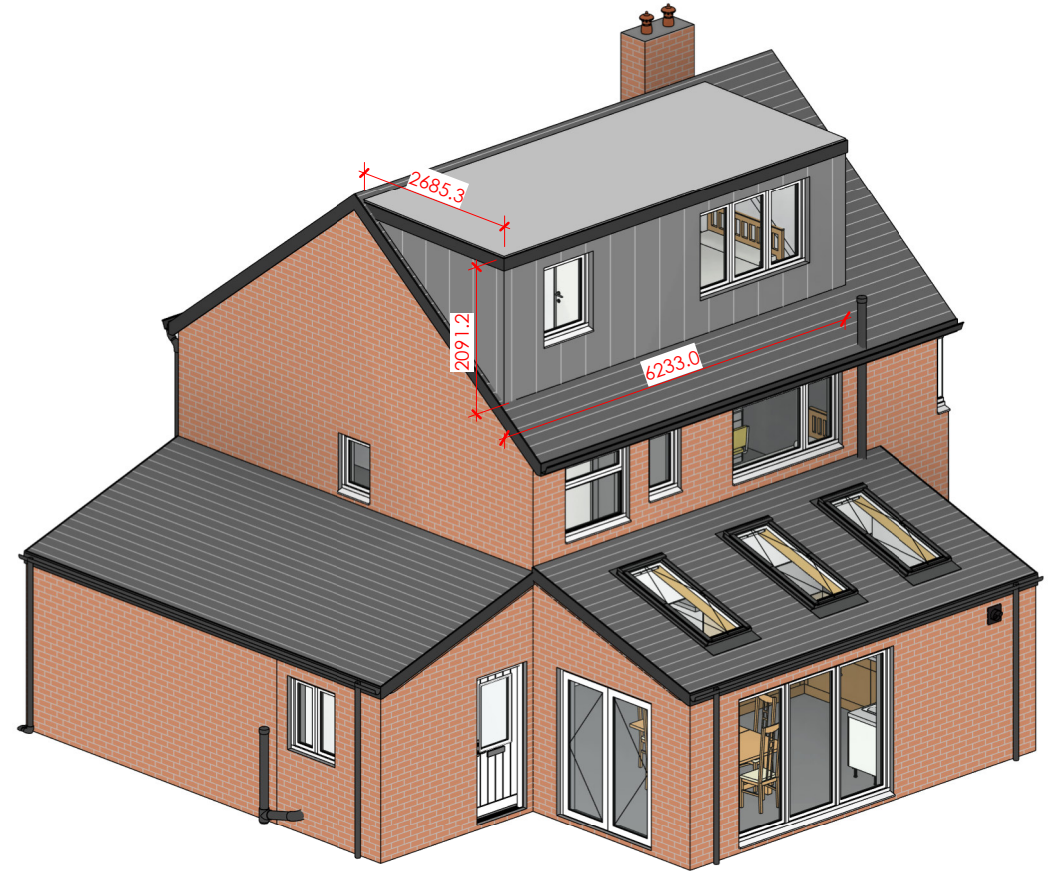

Loft Calculation

Volume of dormer roof
Vol. of triangular prism = triangular area x length
=> 1/2 (2.685 x 2.091) x 6.233
=> 2.80 x 6.233 = 17.45m³
Total Volume of Roof Additions = 17.45³

No.	Description	Date
A	Clients comments incorporated	03.01.24
B	Rear extension reduced to 3m	31.07.24

CLIENT Mr & Mrs Ingram		
Date Dec' 23	Project number RD-237	Scale (@ A2) 1 : 50
DRAWING NUMBER PL-107		REV B