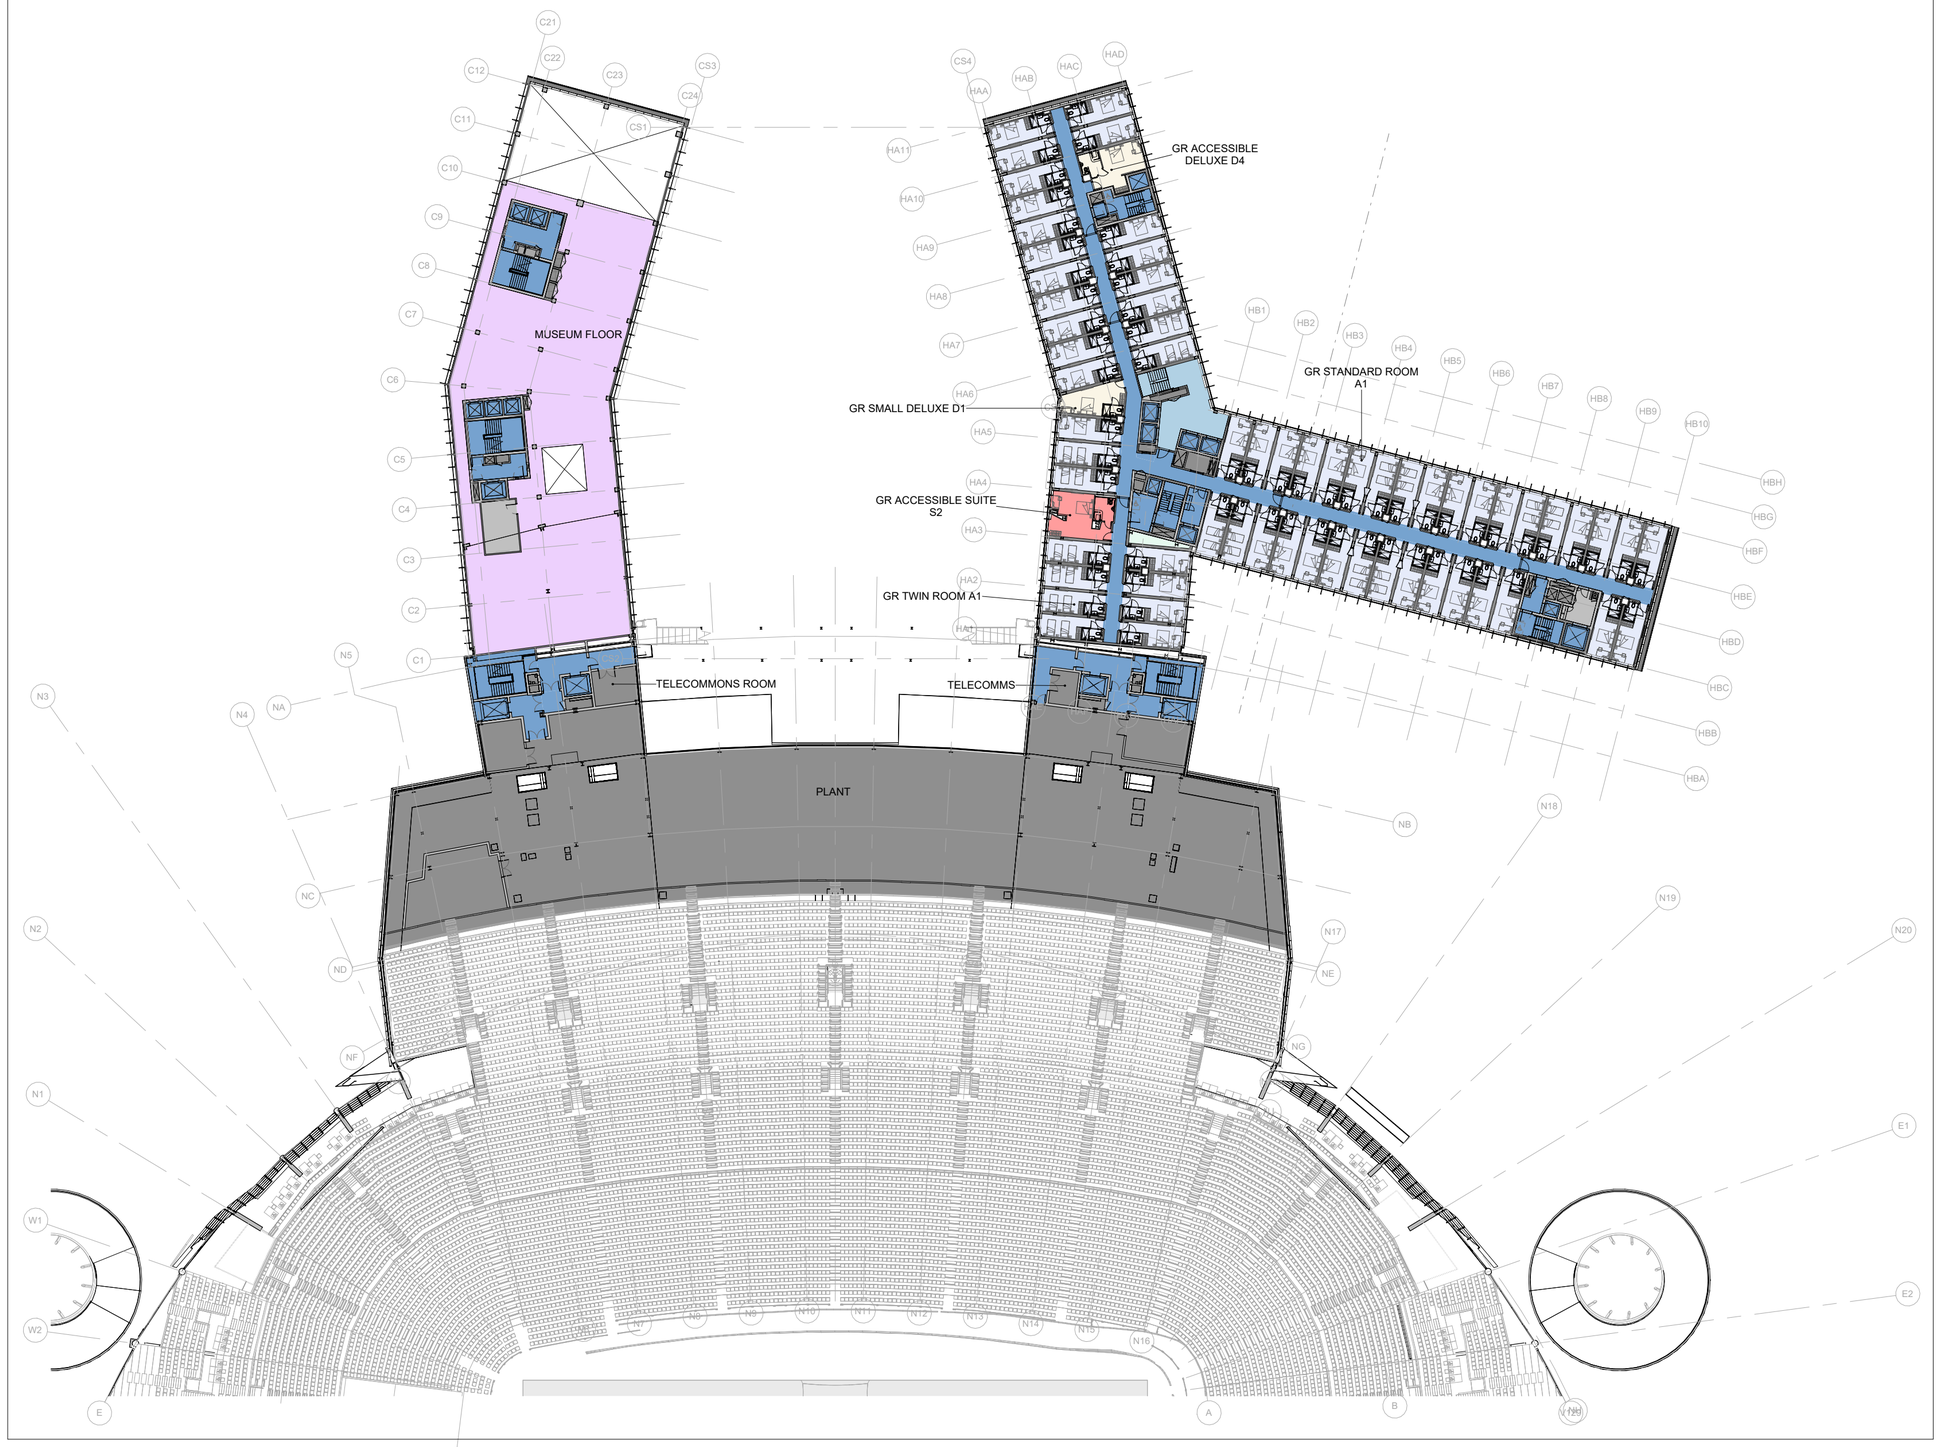

REVISIONS		
REV	DATE	DESCRIPTION
P00	28.02.23	ISSUED FOR STAGE 3
P01	17.04.23	ISSUED FOR PLANNING
P02	24.04.23	GA PLAN UPDATE
P03	24.05.23	HOTEL LAYOUT UPDATED
P04	19.07.23	GA PLANS - FOR INFORMATION
P05	18.03.24	ISSUED FOR INFORMATION
P06	26.07.24	ISSUED FOR NON-MATERIAL AMENDMENT

KEY PLAN

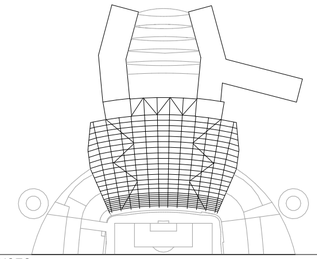

KEY OF USES:

- BACK OF HOUSE
- BOH CIRCULATION
- CIRCULATION
- GUESTROOM DELUXE
- GUESTROOM STANDARD
- GUESTROOM SUITE
- HOTEL BACK OF HOUSE
- HOTEL PUBLIC SPACES
- MUSEUM
- PLANT
- VOID

1:500

0 5 10 15 20 40 m

CLIENT

© COPYRIGHT. ALL RIGHTS RESERVED

THIS WORK IS COPYRIGHT AND CANNOT BE REPRODUCED OR COPIED IN ANY FORM OR BY ANY OTHER MEANS (GRAPHIC, ELECTRONIC OR MECHANICAL INCLUDING PHOTOCOPYING) WITHOUT THE WRITTEN PERMISSION OF POPULOUS ANY LICENSE, EXPRESS OR IMPLIED, TO USE THIS DOCUMENT FOR ANY PURPOSE WHATSOEVER IS RESTRICTED TO THE TERMS OF THE AGREEMENT OR IMPLIED AGREEMENT BETWEEN POPULOUS AND THE INSTRUCTING PARTY.

USE FIGURED DIMENSIONS IN PREFERENCE TO SCALED. CHECK ALL DIMENSIONS ON SITE BEFORE FABRICATION OR SETTING OUT

ARCHITECT

POPULOUS®

14 BLADES COURT | DEODAR ROAD | LONDON | SW15 2NU | UNITED KINGDOM
TELEPHONE +44 (0)20 8874 7666 FACSIMILE +44 (0)20 8874 7470

ALL PRODUCTION & INTELLECTUAL PROPERTY RIGHTS RESERVED © POPULOUS 2009

PROJECT NAME

MCFC NORTH EXPANSION

DRAWING TITLE

NORTH STAND - LEVEL 03 +77.550 A.O.D.

COMMERCIAL BUILDING - LEVEL 04 +77.250 A.O.D.

HOTEL - LEVEL 04 +77.550 A.O.D.

STATUS	RIBA STAGE	PROJECT NO.
S4	4	4348

DATE	SCALE	SIZE
28/02/23	1 : 500	A2

DRAWN	CHECKED	APPROVED
WU	DT	MT

PROJECT	ORIGIN.	ZONE	LEVEL	TYPE	ROLE	DRAWING	REV
NSE	-POP-	ZZ-	ZZ	- DR -	A	- 009104	P06