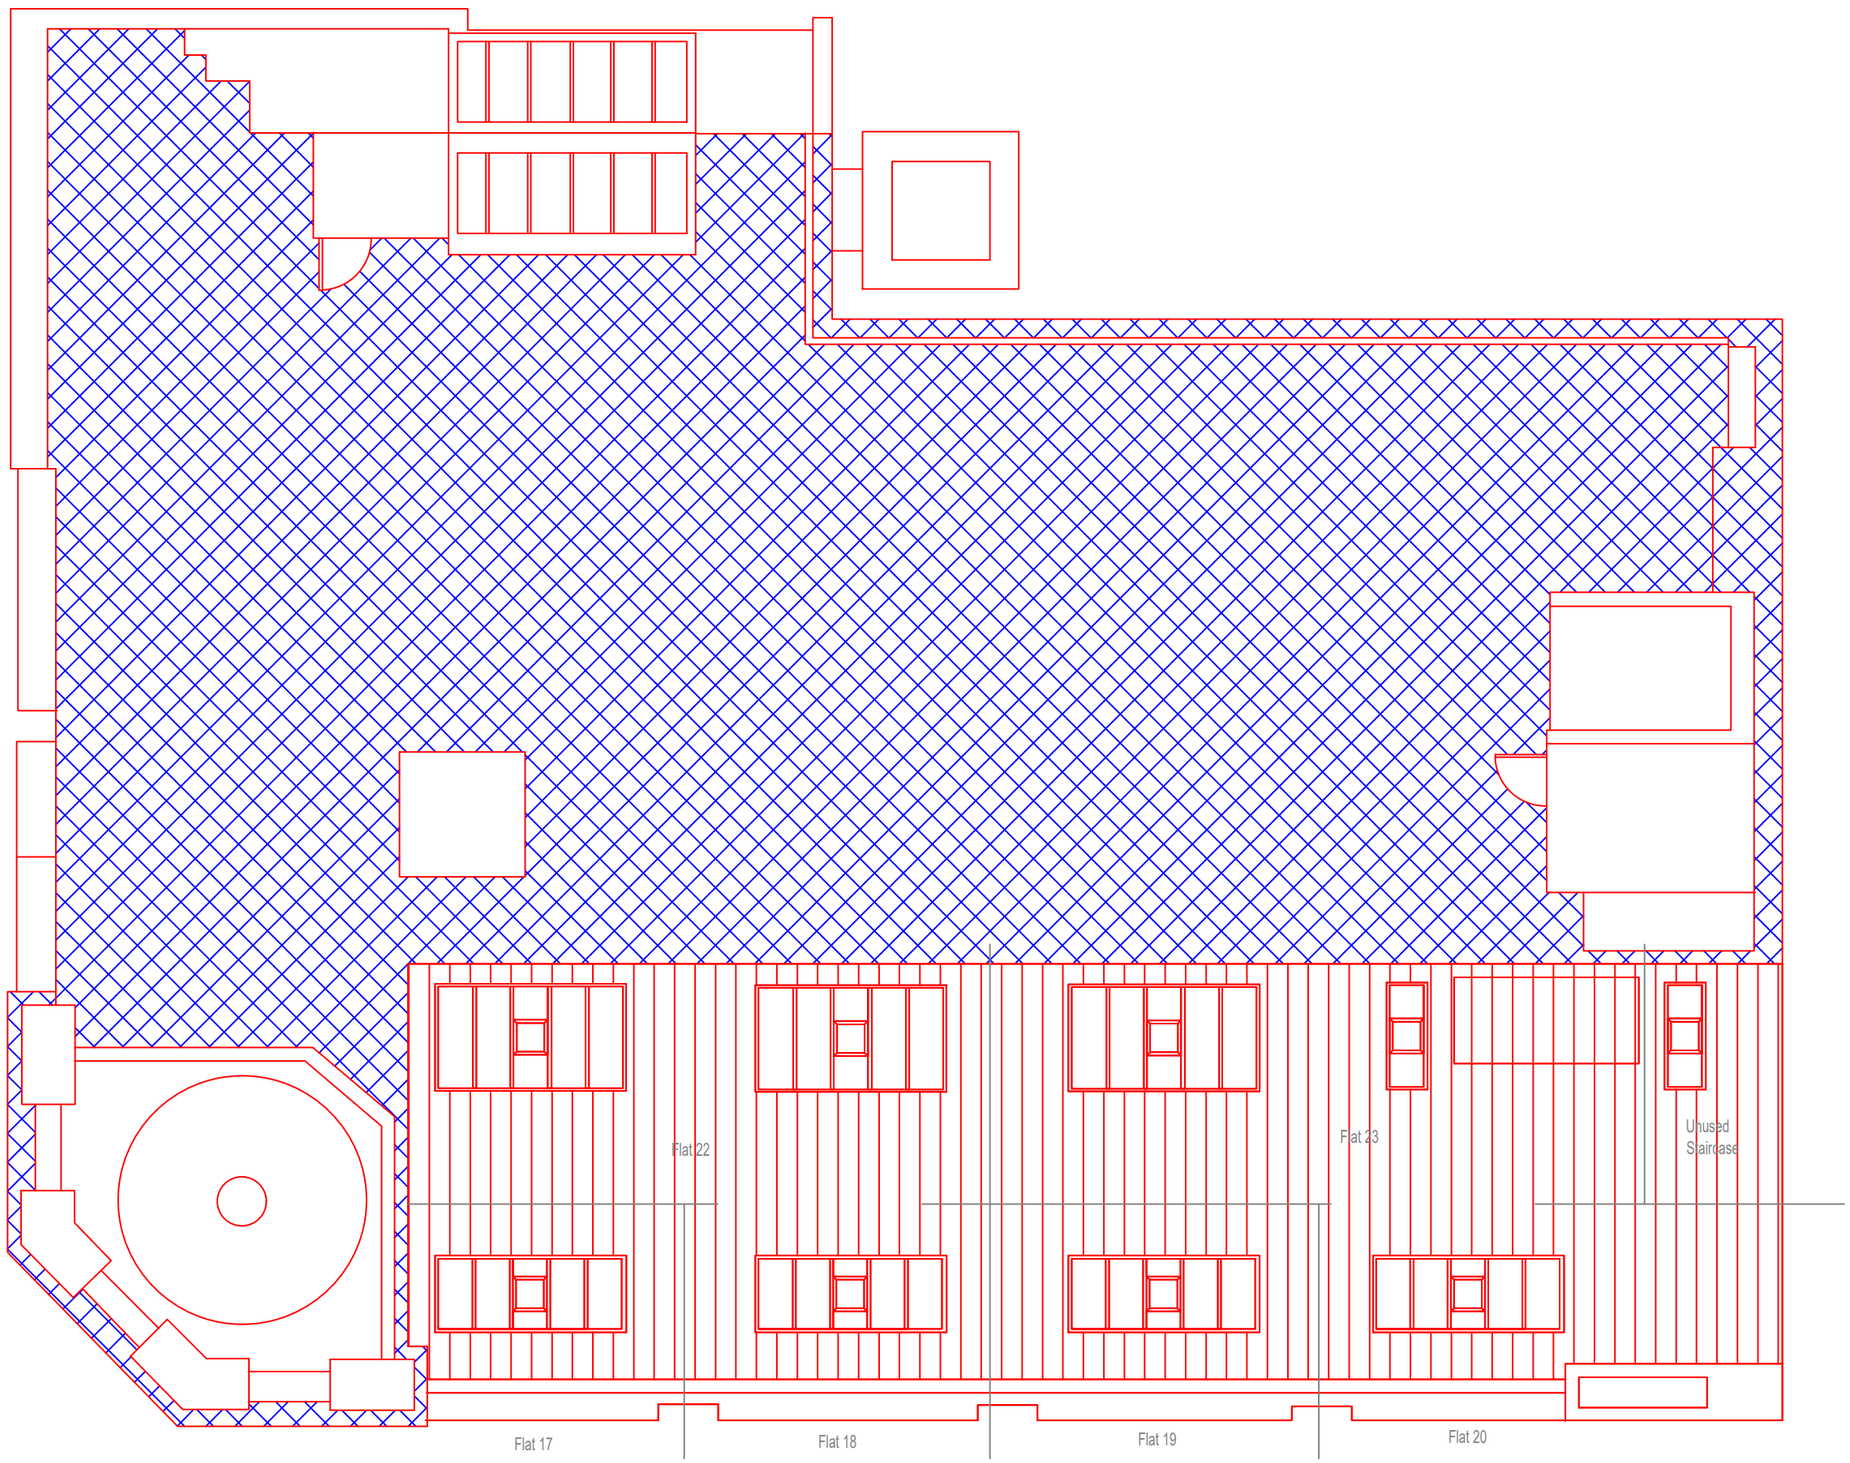


GENERAL NOTES

GN1 PLEASE READ THESE NOTES.

GN2 the existing drawings are generated from the client's as-built / record drawing. check dimensions have been taken, but ALL DIMENSIONS MUST BE CHECKED AND VERIFIED ON SITE. anomalies should be reported to the CA prior to works progressing.

GN3 do not scale this drawing.

GN4 this drawing is to be read in conjunction with all relevant architectural drawing and specifications, and all specialist consultants and / or sub-contractors drawings and designs; further reference is to be made to existing 'as built' records, and maintenance logs / registers.

GN5 comply in all respects with the current Building Regulations, whether or not specifically stated on these drawings. if in doubt ask Dabinett Chartered Surveyors. all materials and workmanship shall comply with the relevant current Building Regulations and remain the responsibility of the Contractor.

GN6 refer to the clients pre-construction information, and specifically the asbestos register and RAD survey PRIOR to undertaking works.

dabinett
chartered surveyors

28 Bridge Street Brow
Stockport
Greater Manchester
SK1 1XY
Tel. 0161 292 7085

www.dabinettsurveyors.co.uk

info@dabinettsurveyors.co.uk

Client
Stephenson Whyte Limited

Site Address
3 Dale Street,
Manchester,
M1 1BA

Drawing Title
Existing Reflective Ceiling Plan

Job No.	Date
23.166	28/06/24

Drwg No.	Rev	Drawn By
02	-	LB

Scale	Paper Size	Sign Off
1:100	A3	CP

© Dabinett Chartered Surveyors 2023