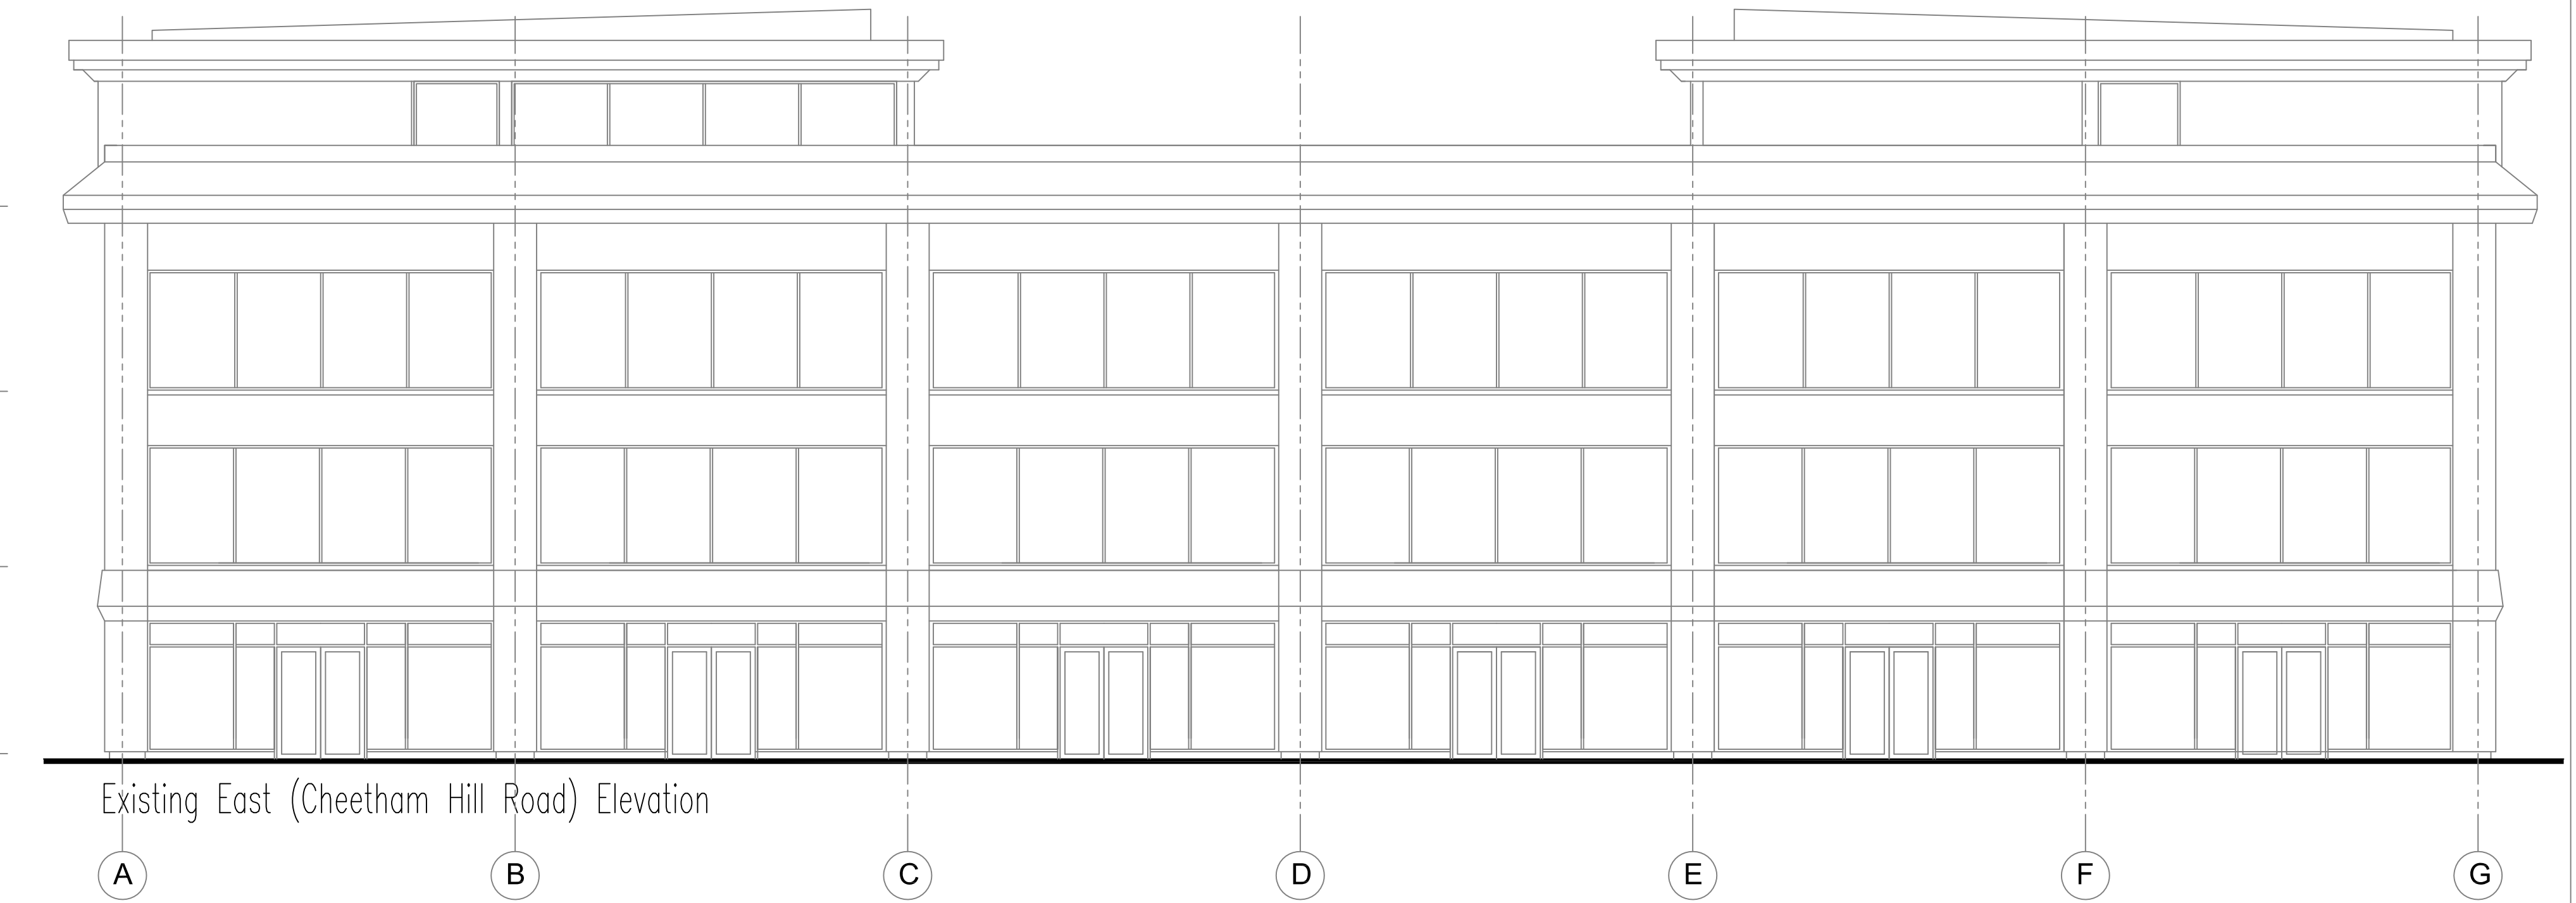
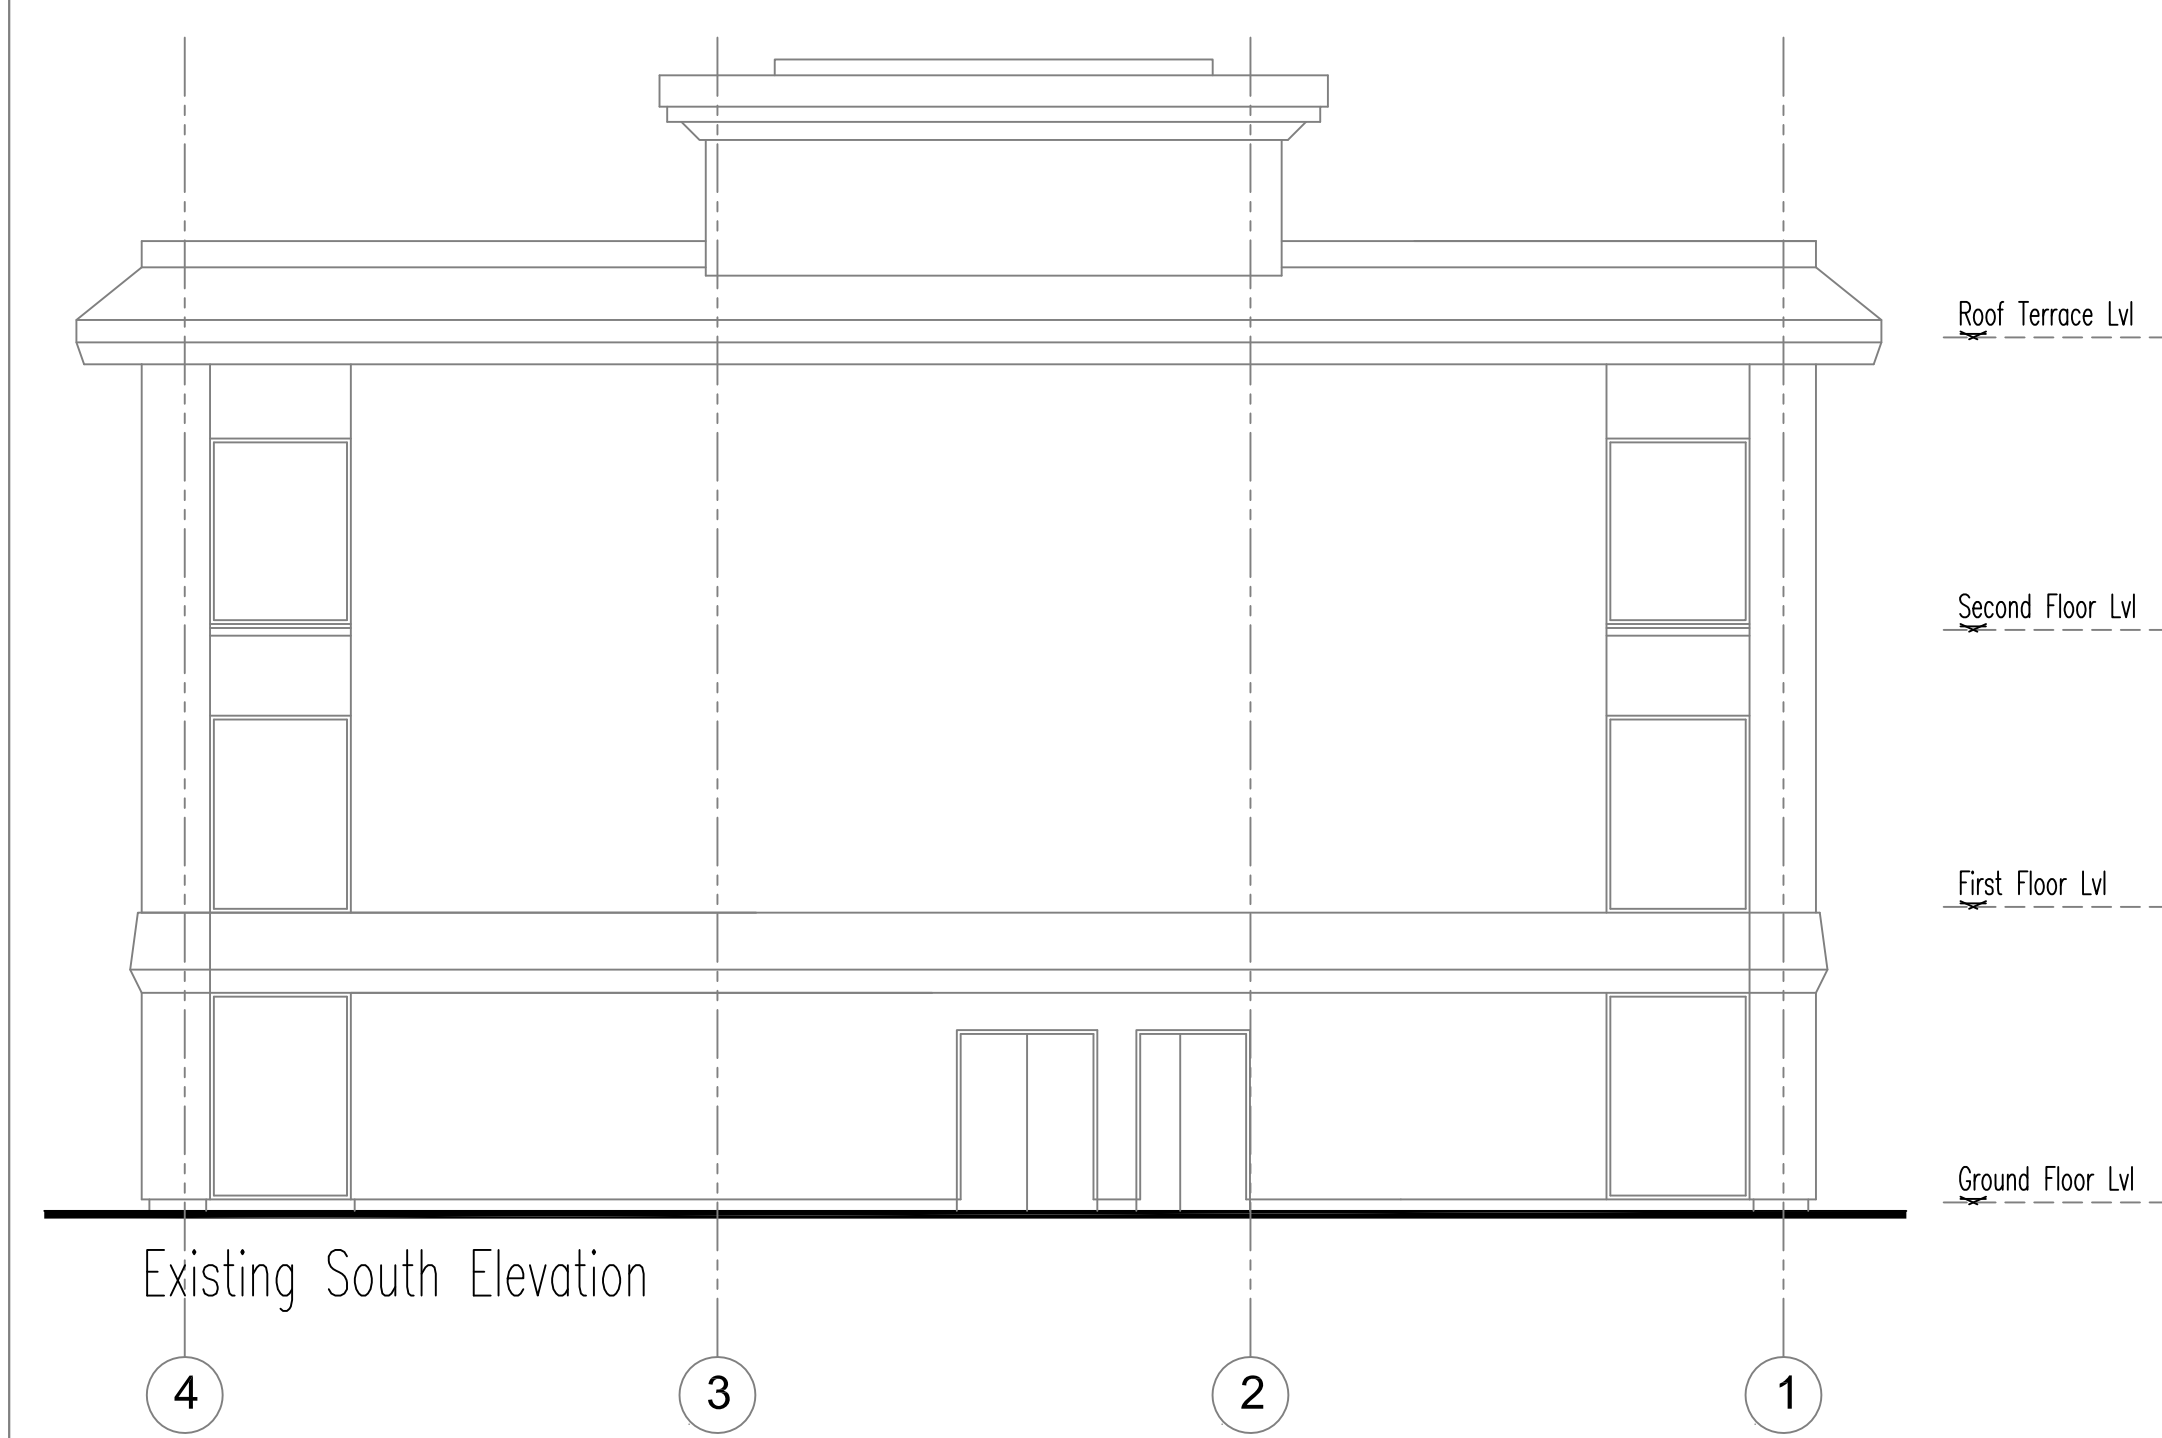
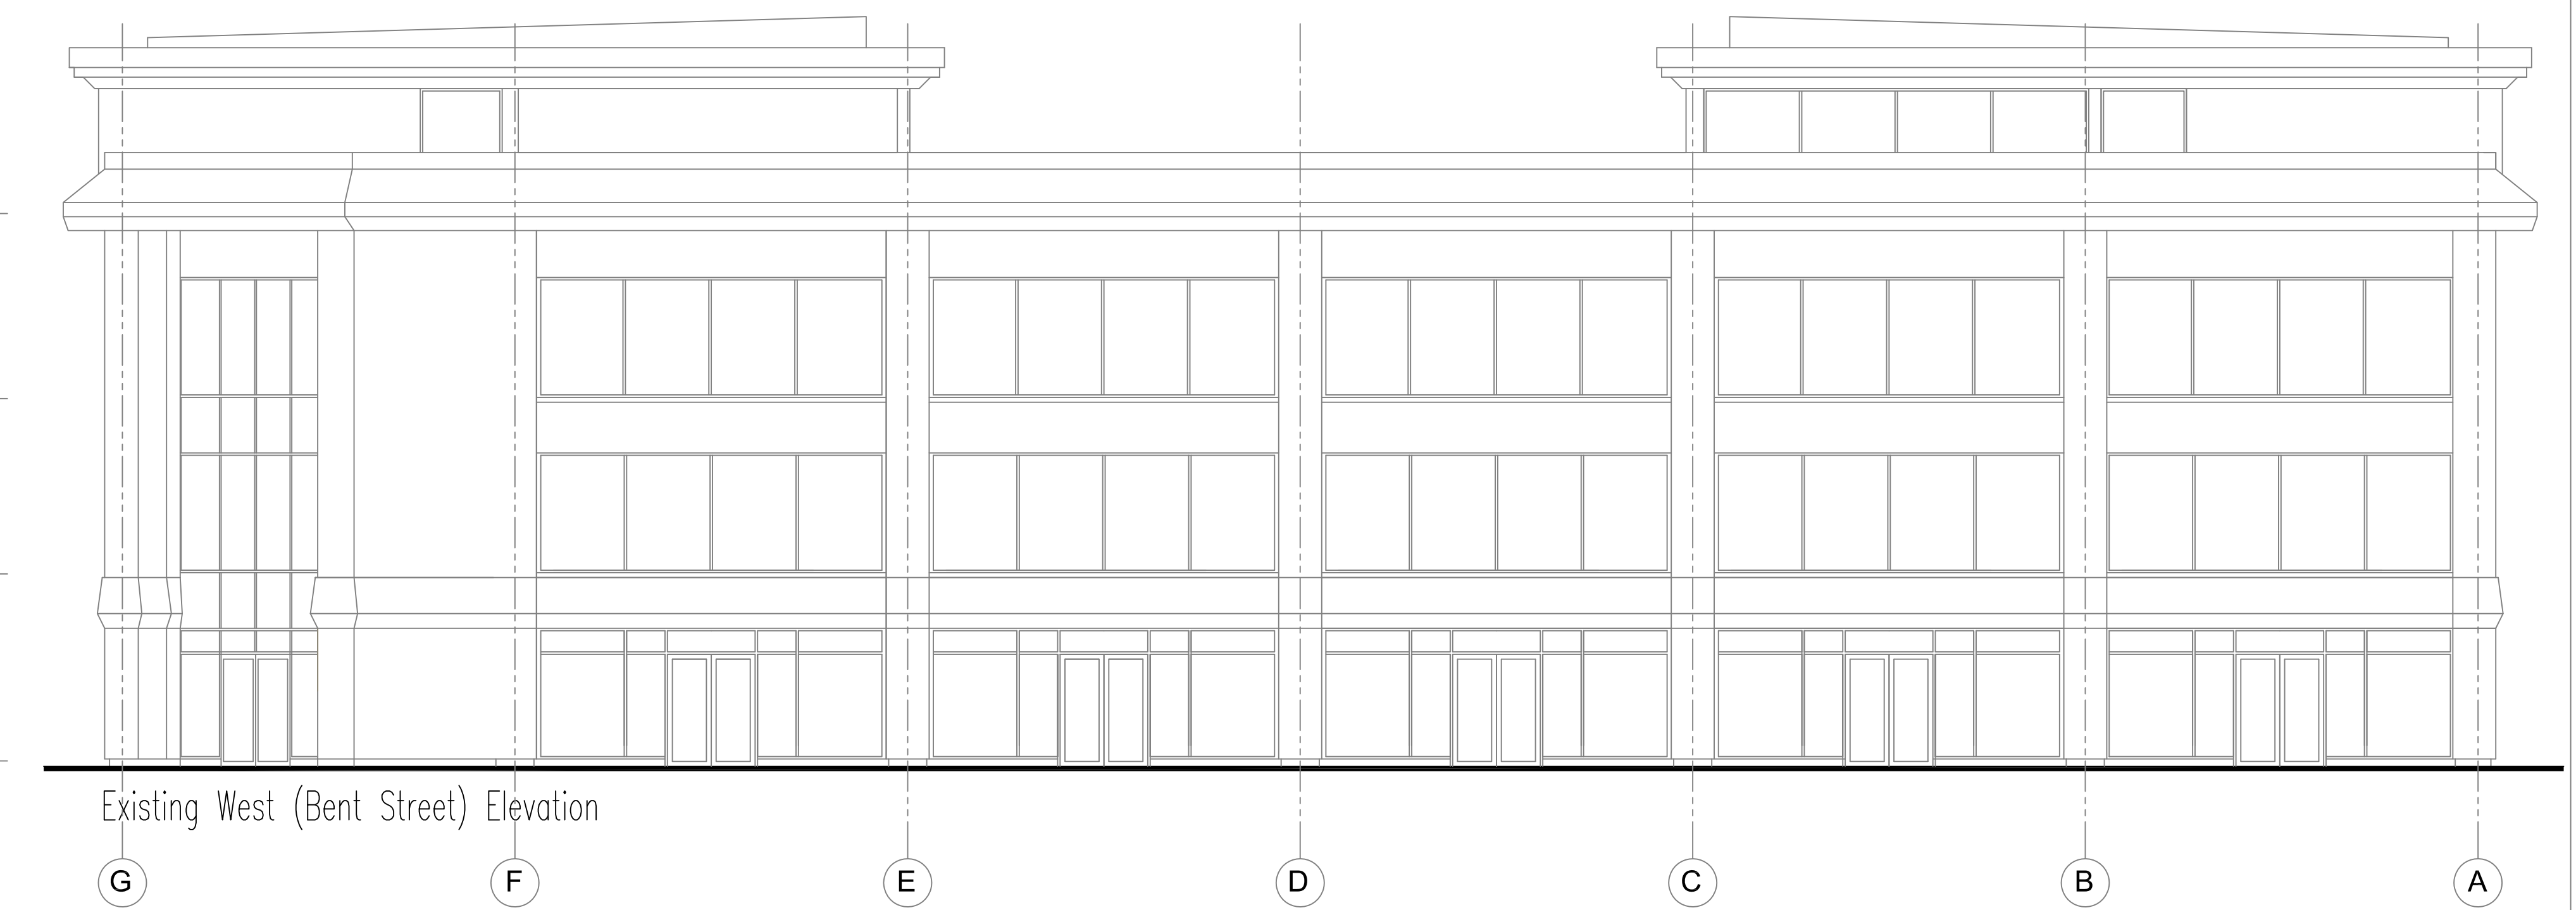


|                                      |                    |              |      |
|--------------------------------------|--------------------|--------------|------|
| A                                    | Issued for comment | 3 May 24     | DAP  |
| Rev.                                 | Mod. Notes         | Date         | By   |
| Client                               |                    |              |      |
| Khaled Hasan                         |                    |              |      |
| Location                             |                    |              |      |
| The Point                            |                    |              |      |
| 173–175 Cheetham Hill Rd M8 8LG      |                    |              |      |
| Job Title                            |                    |              |      |
| Proposed roof top restaurant and bar |                    |              |      |
| Drawing Title                        |                    |              |      |
| Existing Elevations                  |                    |              |      |
| Scale 1:100                          |                    | Sheet A1     |      |
| Date July 24                         |                    | Drawn by DAP |      |
| Dwg. No.                             |                    |              | Rev. |
| 18–24/04                             |                    |              | A    |