

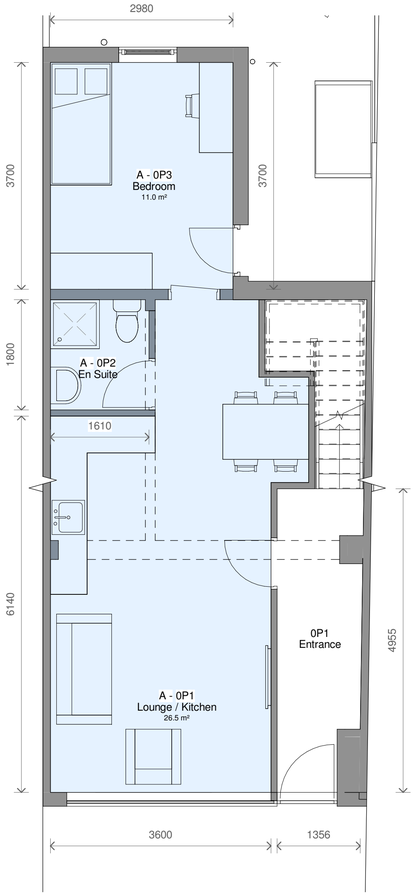


1 Level 0 - Proposed
1 : 50

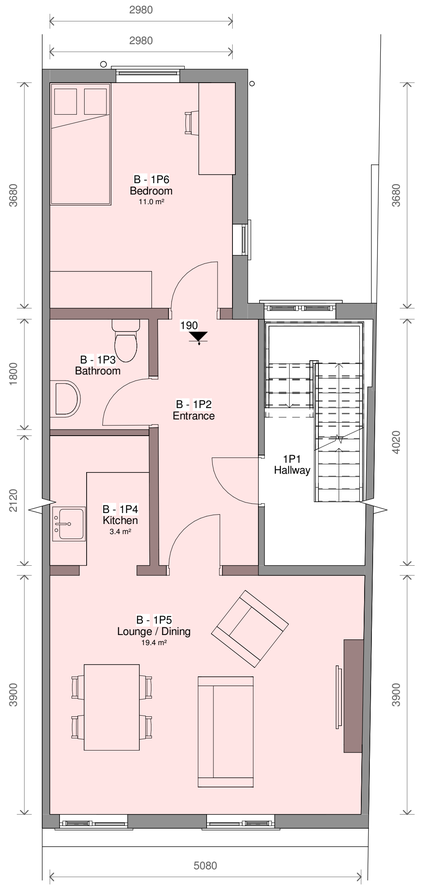

2 Level 1 - Proposed
1 : 50

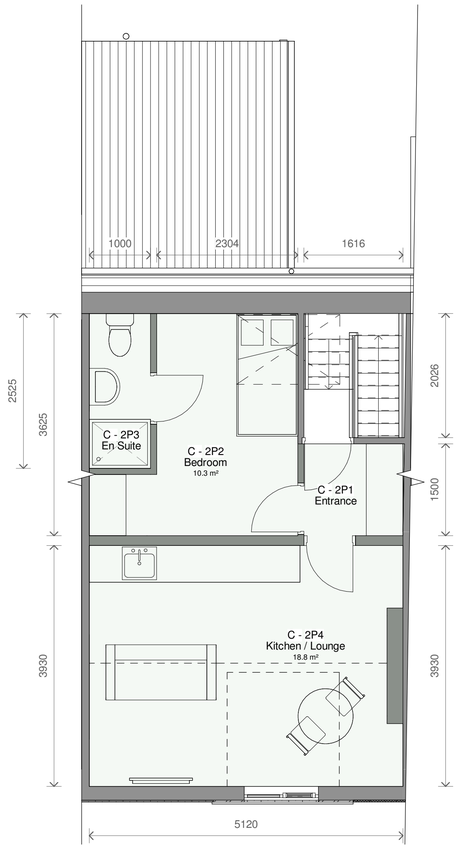


3 Level 2 - Proposed
1 : 50

Flat Area Key

Flat A = 41m²

Flat B = 45m²

Flat C = 37m²

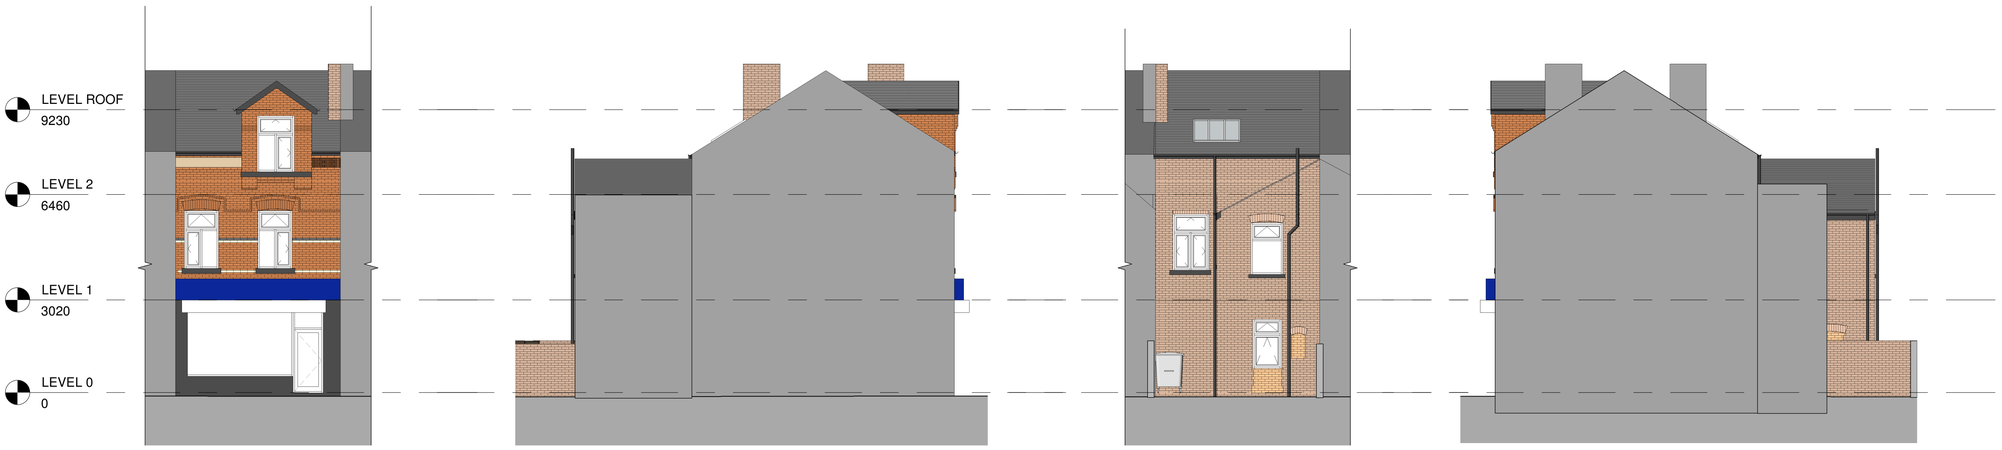

4 Front - Proposed
1 : 100

5 Left Side - Proposed
1 : 100

6 Rear - Proposed
1 : 100

7 Right Side - Proposed
1 : 100

0.5 0 0.5 1 1.5 2 2.5
SCALE 50 m
1:
0 1 2 3 4 5
SCALE 100 m
1:

No.	Description	Date	Initial
2	Revised Shop Front	22/07/2024	CB
1	Revised Skylights	15/07/2024	CB

PROJECT
103 Crumpsall Lane

TITLE
Proposed Plans and Elevations

STATUS
DESIGN

DRAWN BY	DATE	SCALE (@ A1)
CB	09/05/2024	As indicated

PROJECT NUMBER	DRAWING NUMBER	REV
GSS24049.2	003	2

GOLD SKETCH
S T U D I O S
www.goldsketch.co.uk info@goldsketch.co.uk 0161 792 9595

NOTES
© COPYRIGHT - ALL RIGHTS RESERVED.
THIS DRAWING MUST NOT BE REPRODUCED WITHOUT PRIOR WRITTEN CONSENT.
DRAWING TO BE USED FOR THE STATUS INDICATED ONLY.
ALL DIMENSIONS ARE TO BE CHECKED AND CONFIRMED ON SITE. ANY DISCREPANCIES TO BE REPORTED TO THE DESIGNER PRIOR TO THE COMMENCEMENT OF ANY WORK. ALL WORK AND MATERIALS TO BE IN ACCORDANCE WITH CURRENT STATUTORY LEGISLATION, RELEVANT CODES OF PRACTICE AND BRITISH STANDARDS. ALL DIMENSIONS ON THIS DRAWING ARE IN MILLIMETRES (UNLESS OTHERWISE STATED).