




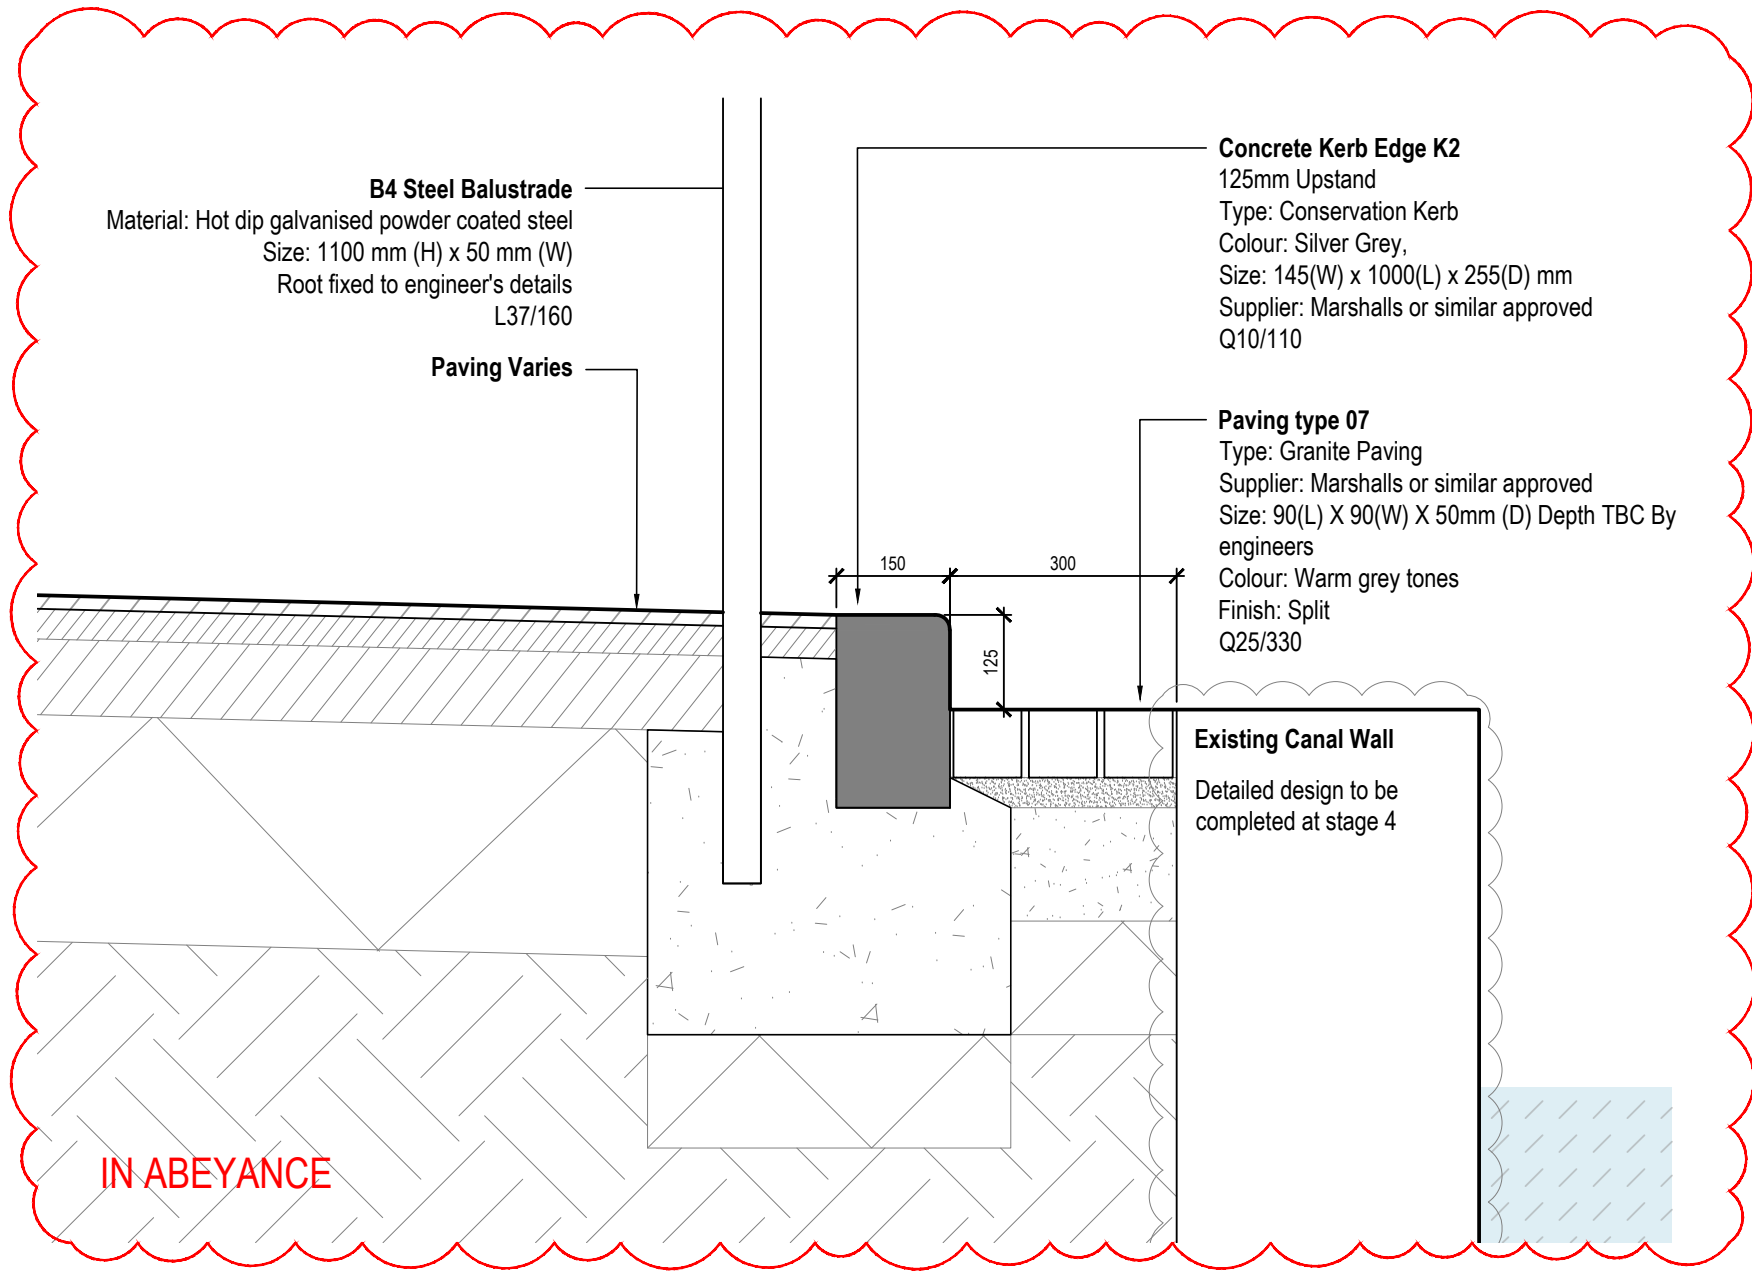


01
900310
K2 - Canalside Concrete Kerb
Scale 1:10 @A0

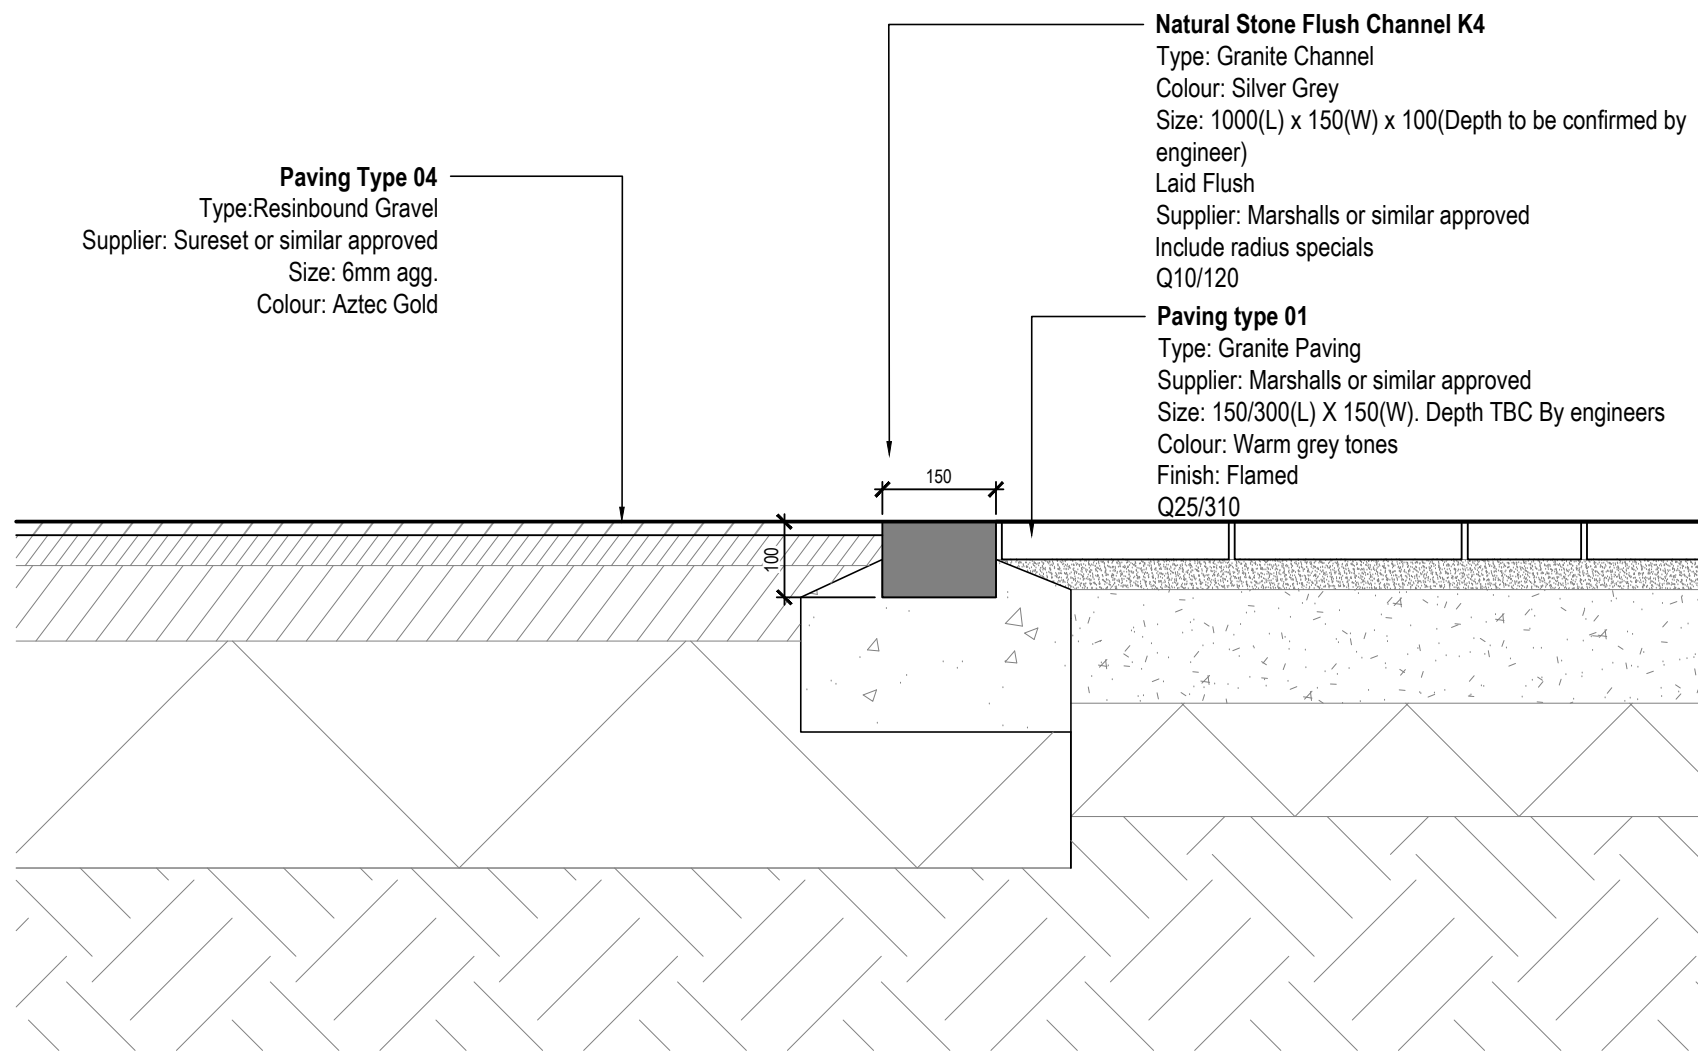


02
900310
K4 - Natural Stone Flush Channel - Typical Detail
Scale 1:10 @A0

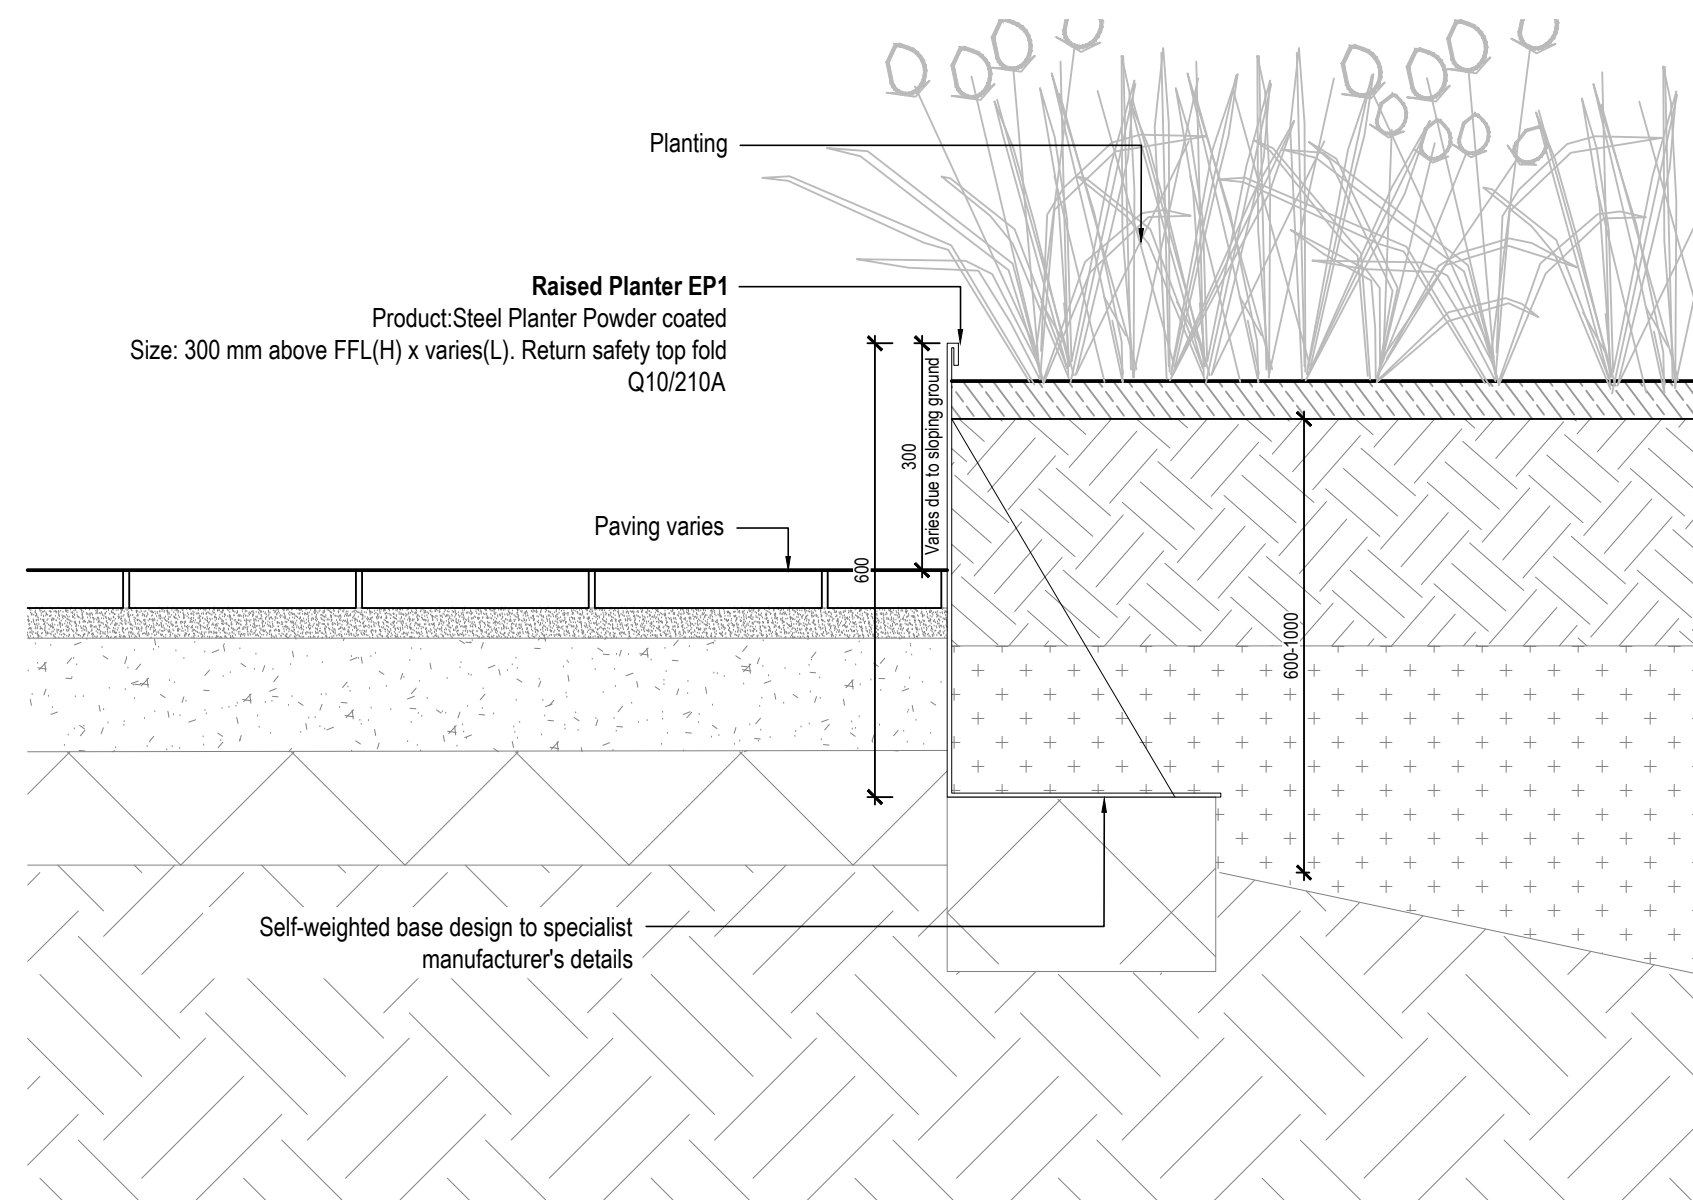


03
900310
EP1 - Raised Planter Edge 1 - Typical Detail
Scale 1:10 @A0

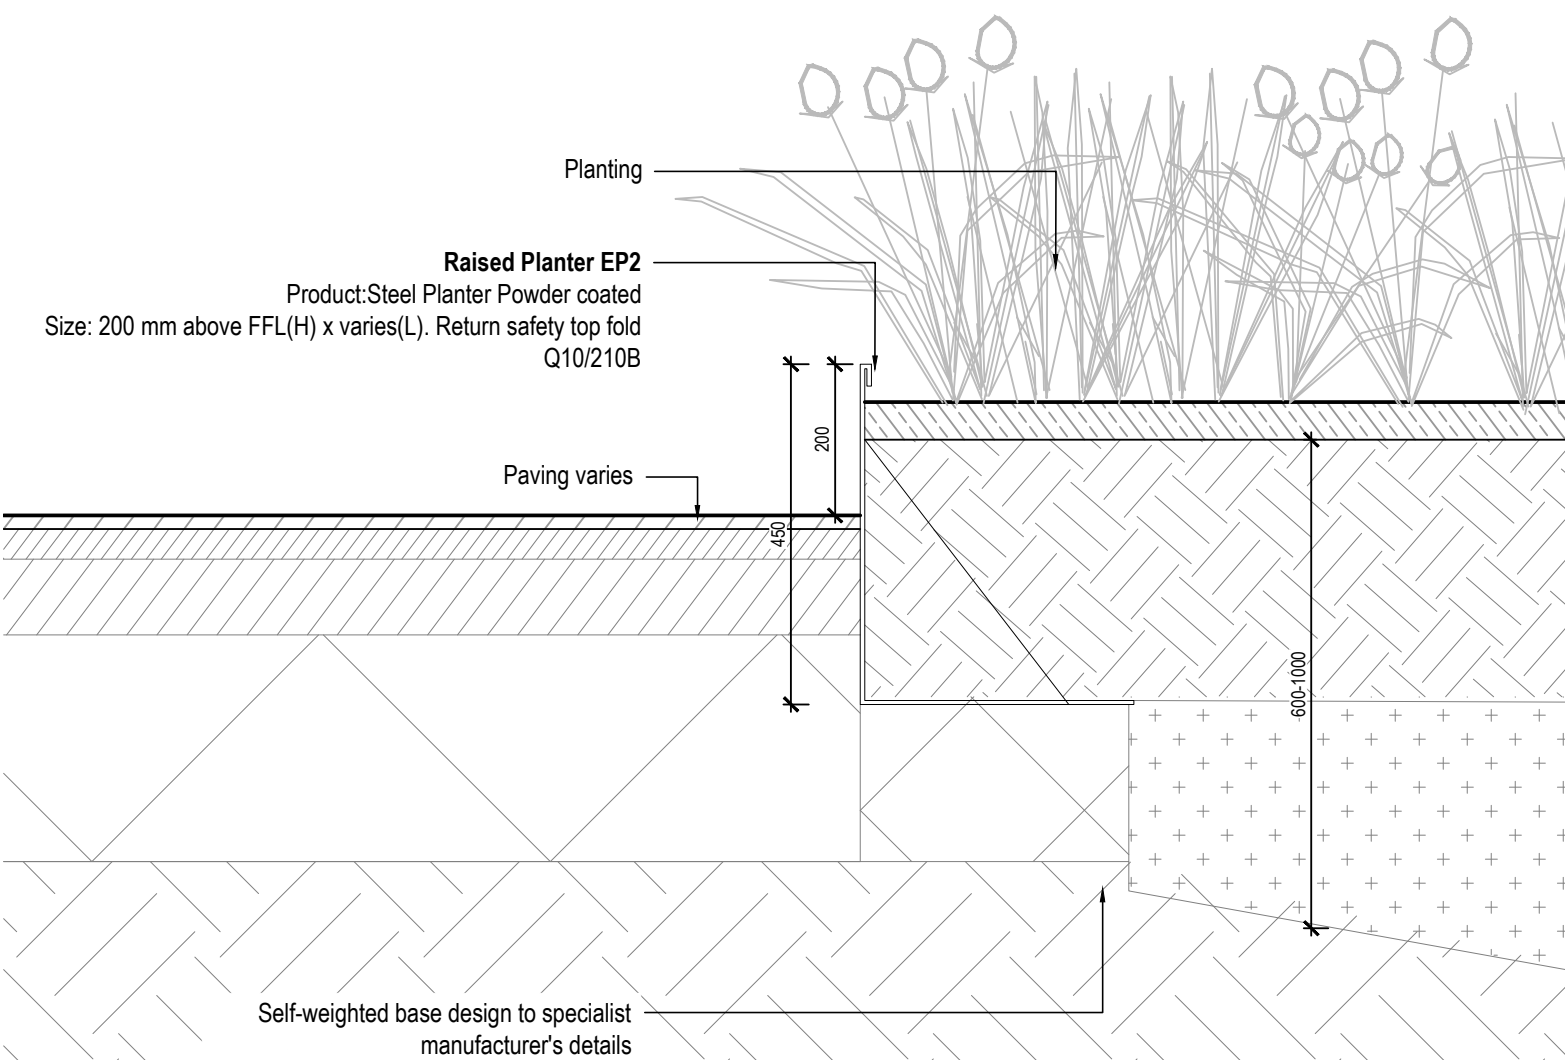

04
900310
EP2 - Raised Planter Edge 2 - Typical Detail
Scale 1:10 @A0

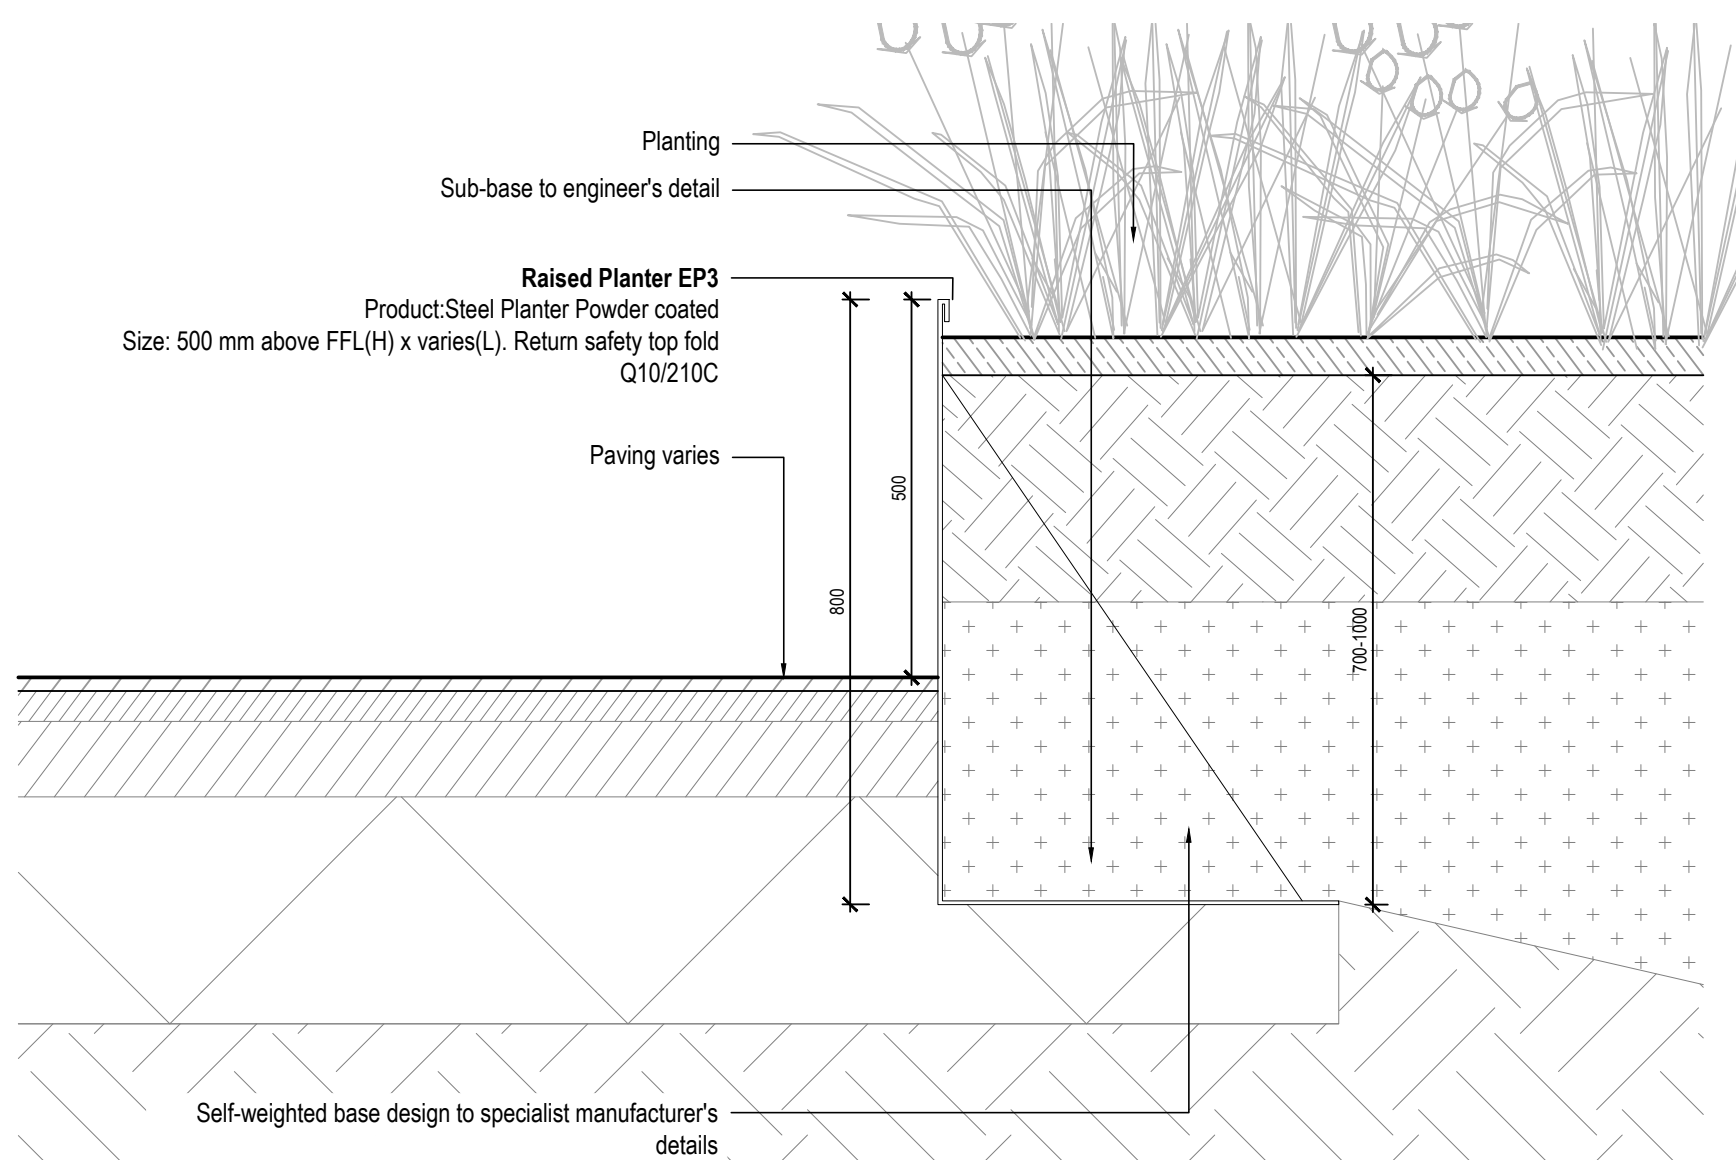

05
900310
EP3 - Raised Planter Edge 3 - Typical Detail
Scale 1:10 @A0

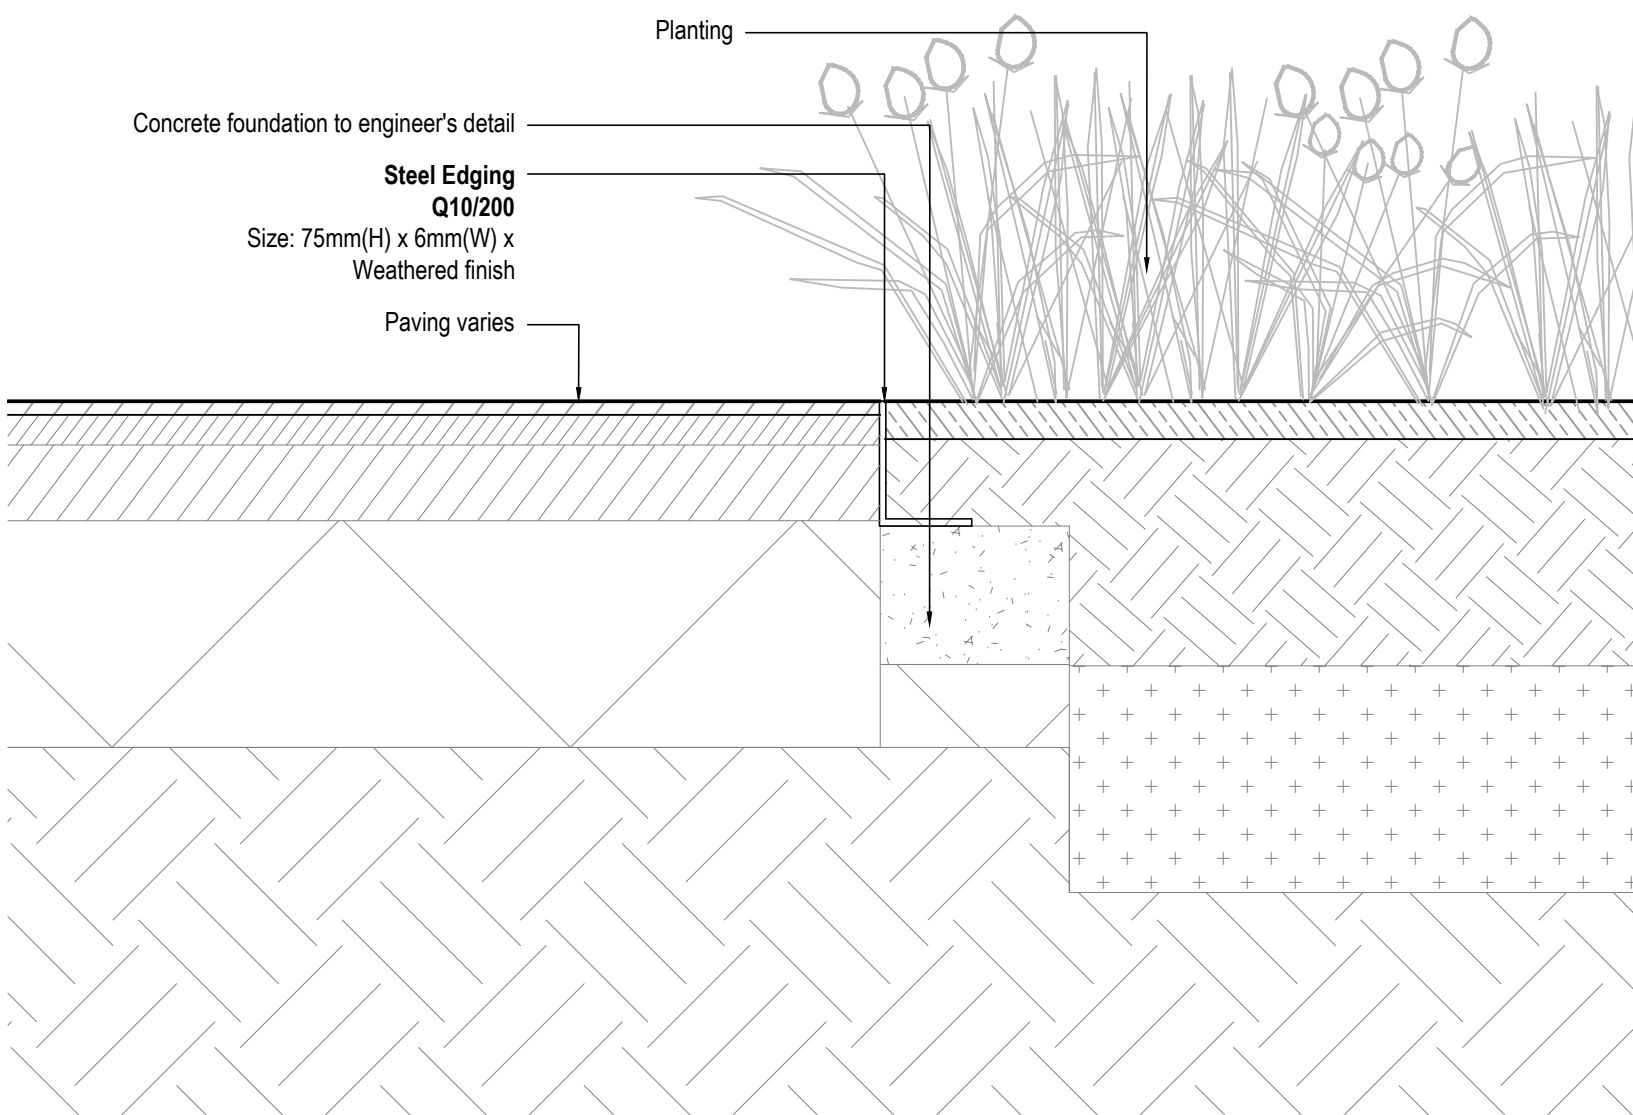


06
900310
E1 - Flush Steel Edge - Typical Detail
Scale 1:10 @A0

rev	details	by	date
P00	First issue for Planning	CB	26.01.2024
P01	K1 and K3 details deleted, Jersey Street Update	CB	07.02.2024
P02	Stage 4 Issue	TH	27.04.2024
P03	Titleblock Updated	TH	01.07.2024

Notes

- Do not scale from drawing, use figured dimensions only
- All dimensions to be checked onsite
- This drawing to be read in conjunction with all other Gillespies drawings and specifications
- Specialist fabricator drawings to be provided for raised planter details for Landscape Architect review

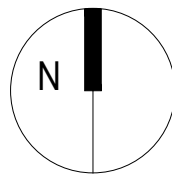

Ordnance Information shown is reproduced from Ordnance Survey material with the permission of Ordnance Survey on behalf of the Controller of Her Majesty's Stationary Office @ Crown Copyright. Unauthorised reproduction infringes Crown Copyright and may lead to prosecution or civil proceedings. License No. 1000 17362

JERSEY WHARF, ANCOATS

EDGING DETAILS 01

STAGE 4

EYJW-GIL-EX-00-DR-L-900310

S3 - REVIEW AND COMMENT



Gillespies

5th Floor, Phoenix House, 3 South Parade, Leeds, LS1 5DZ
P: 0113 247 0550 F: 0113 247 0550 E: design.team@gillespies.co.uk

© copyright GILLESPIES LLP, all rights reserved