



Fabrication Drawings:


- Complete fabrication drawings are to be submitted to the Landscape Architect for approval prior to manufacture.

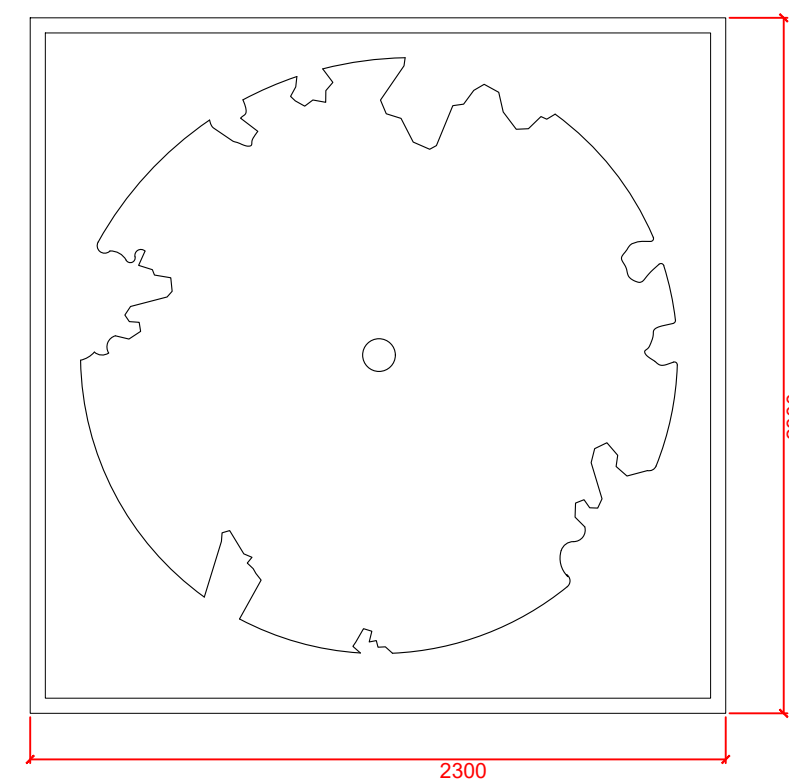

BESPOKE BENCH SEGMENTS DETAIL 001
PLAN @ 1:25

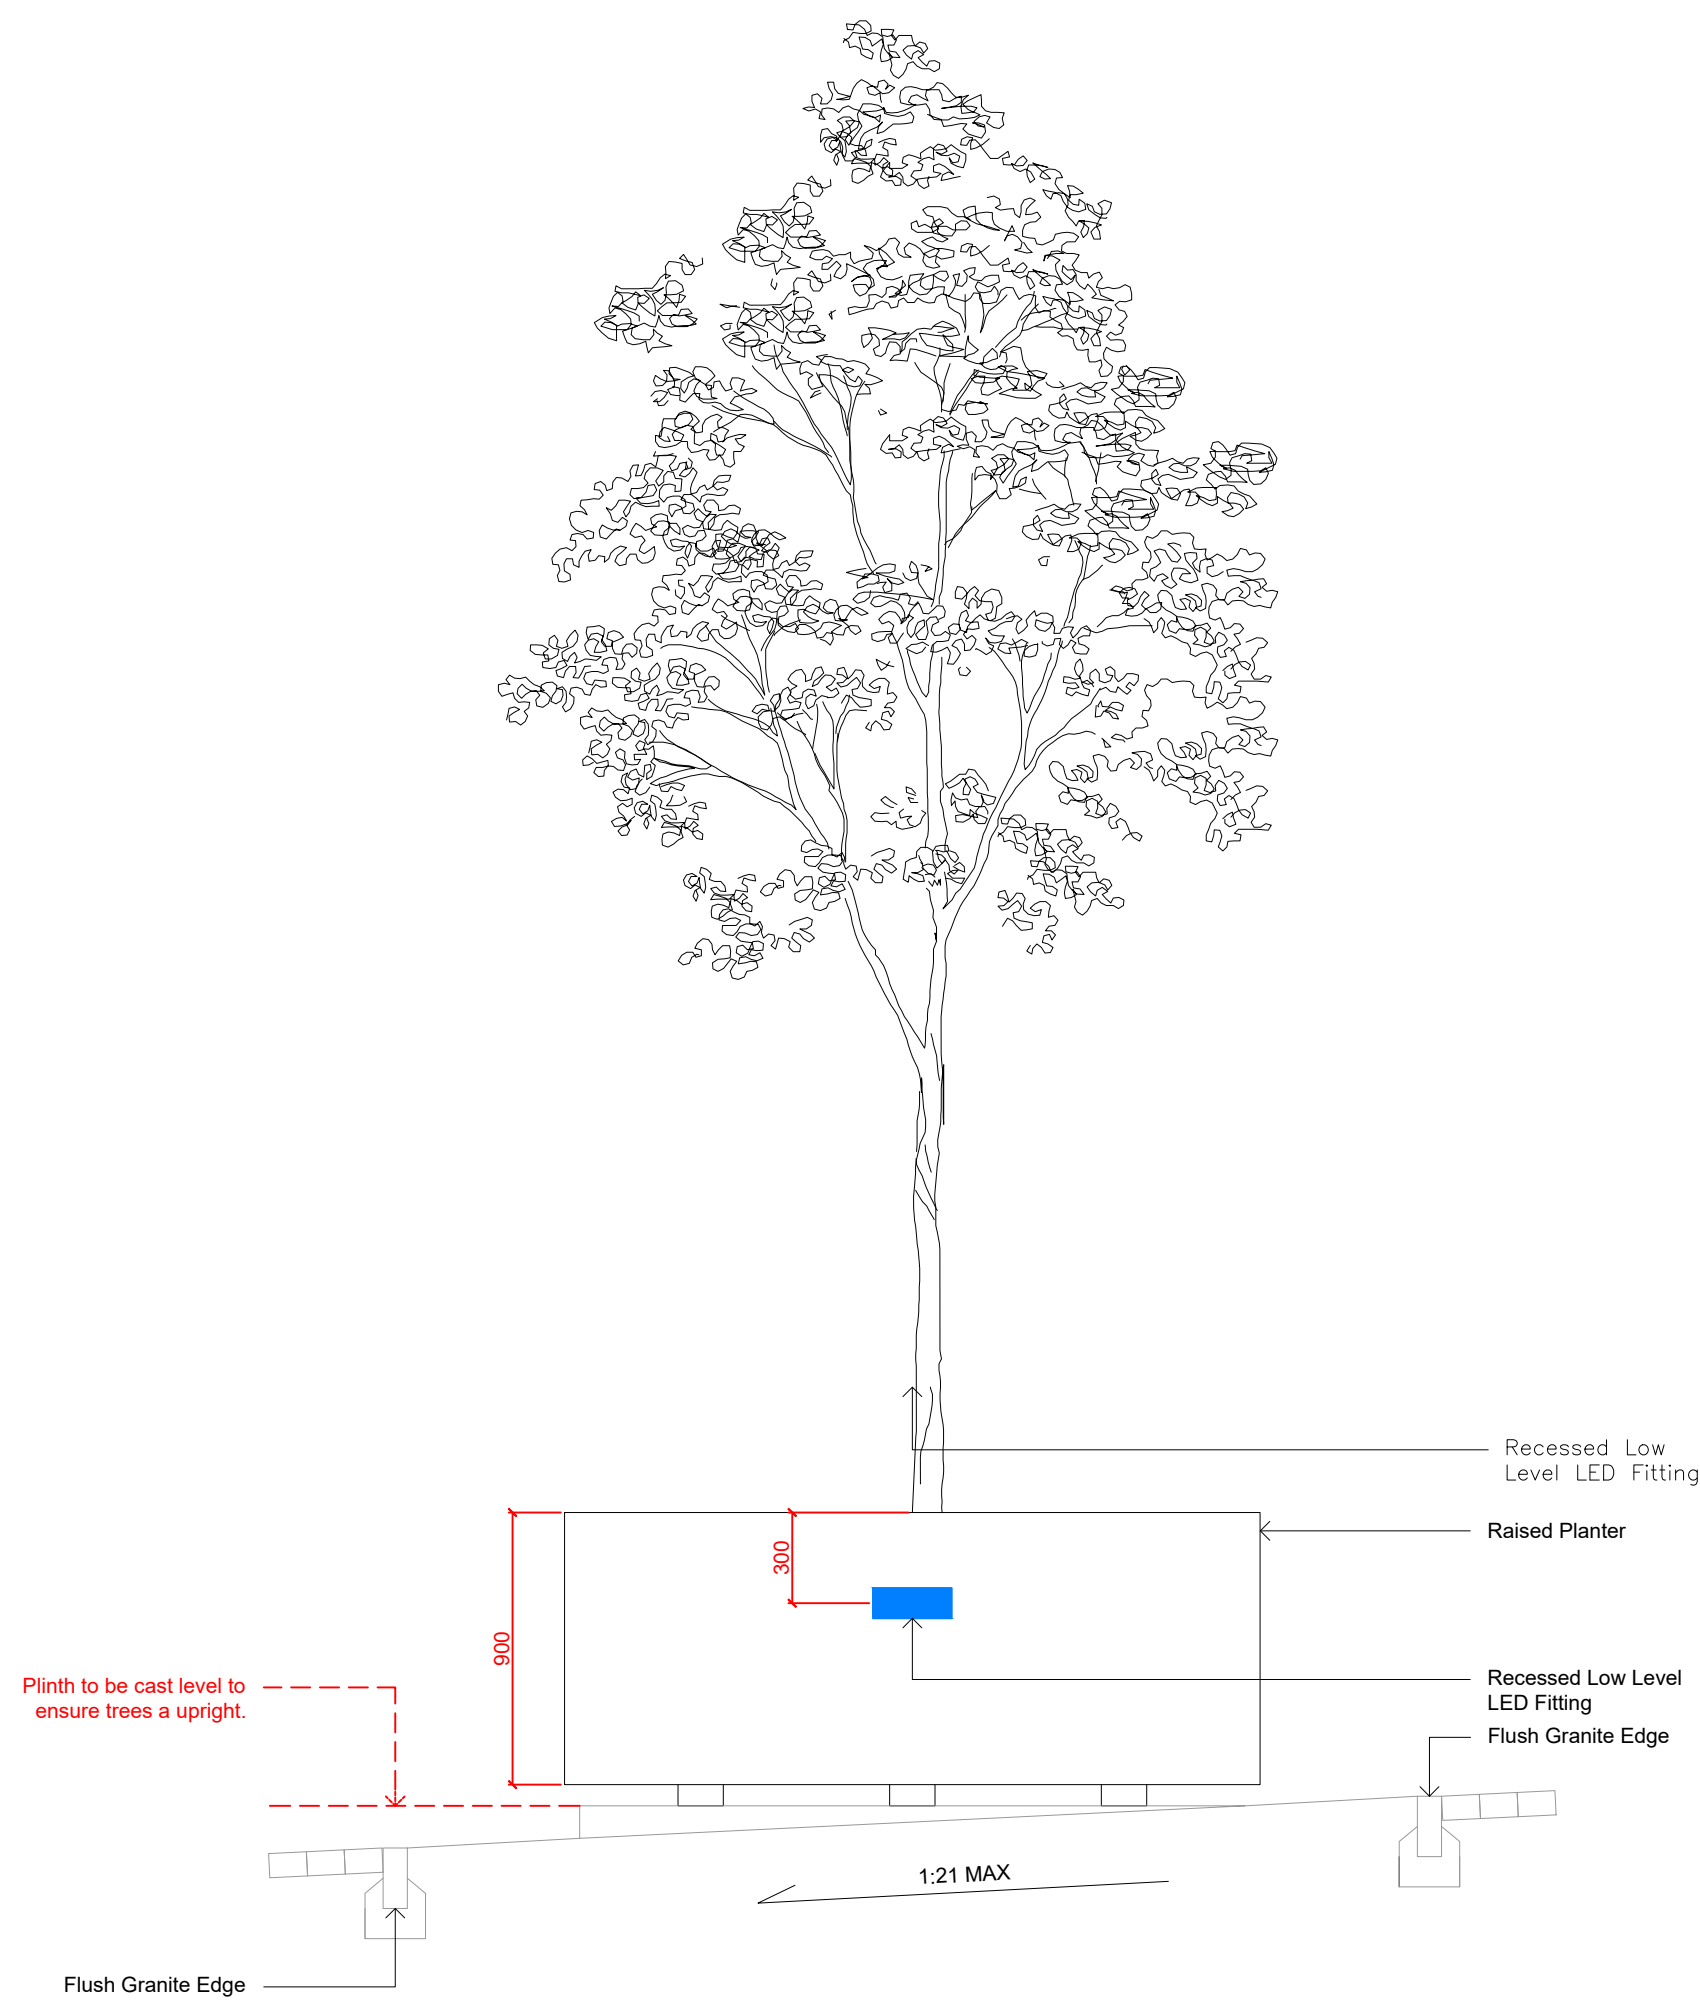

BESPOKE BENCH SEGMENTS DETAIL 001
PLAN @ 1:25

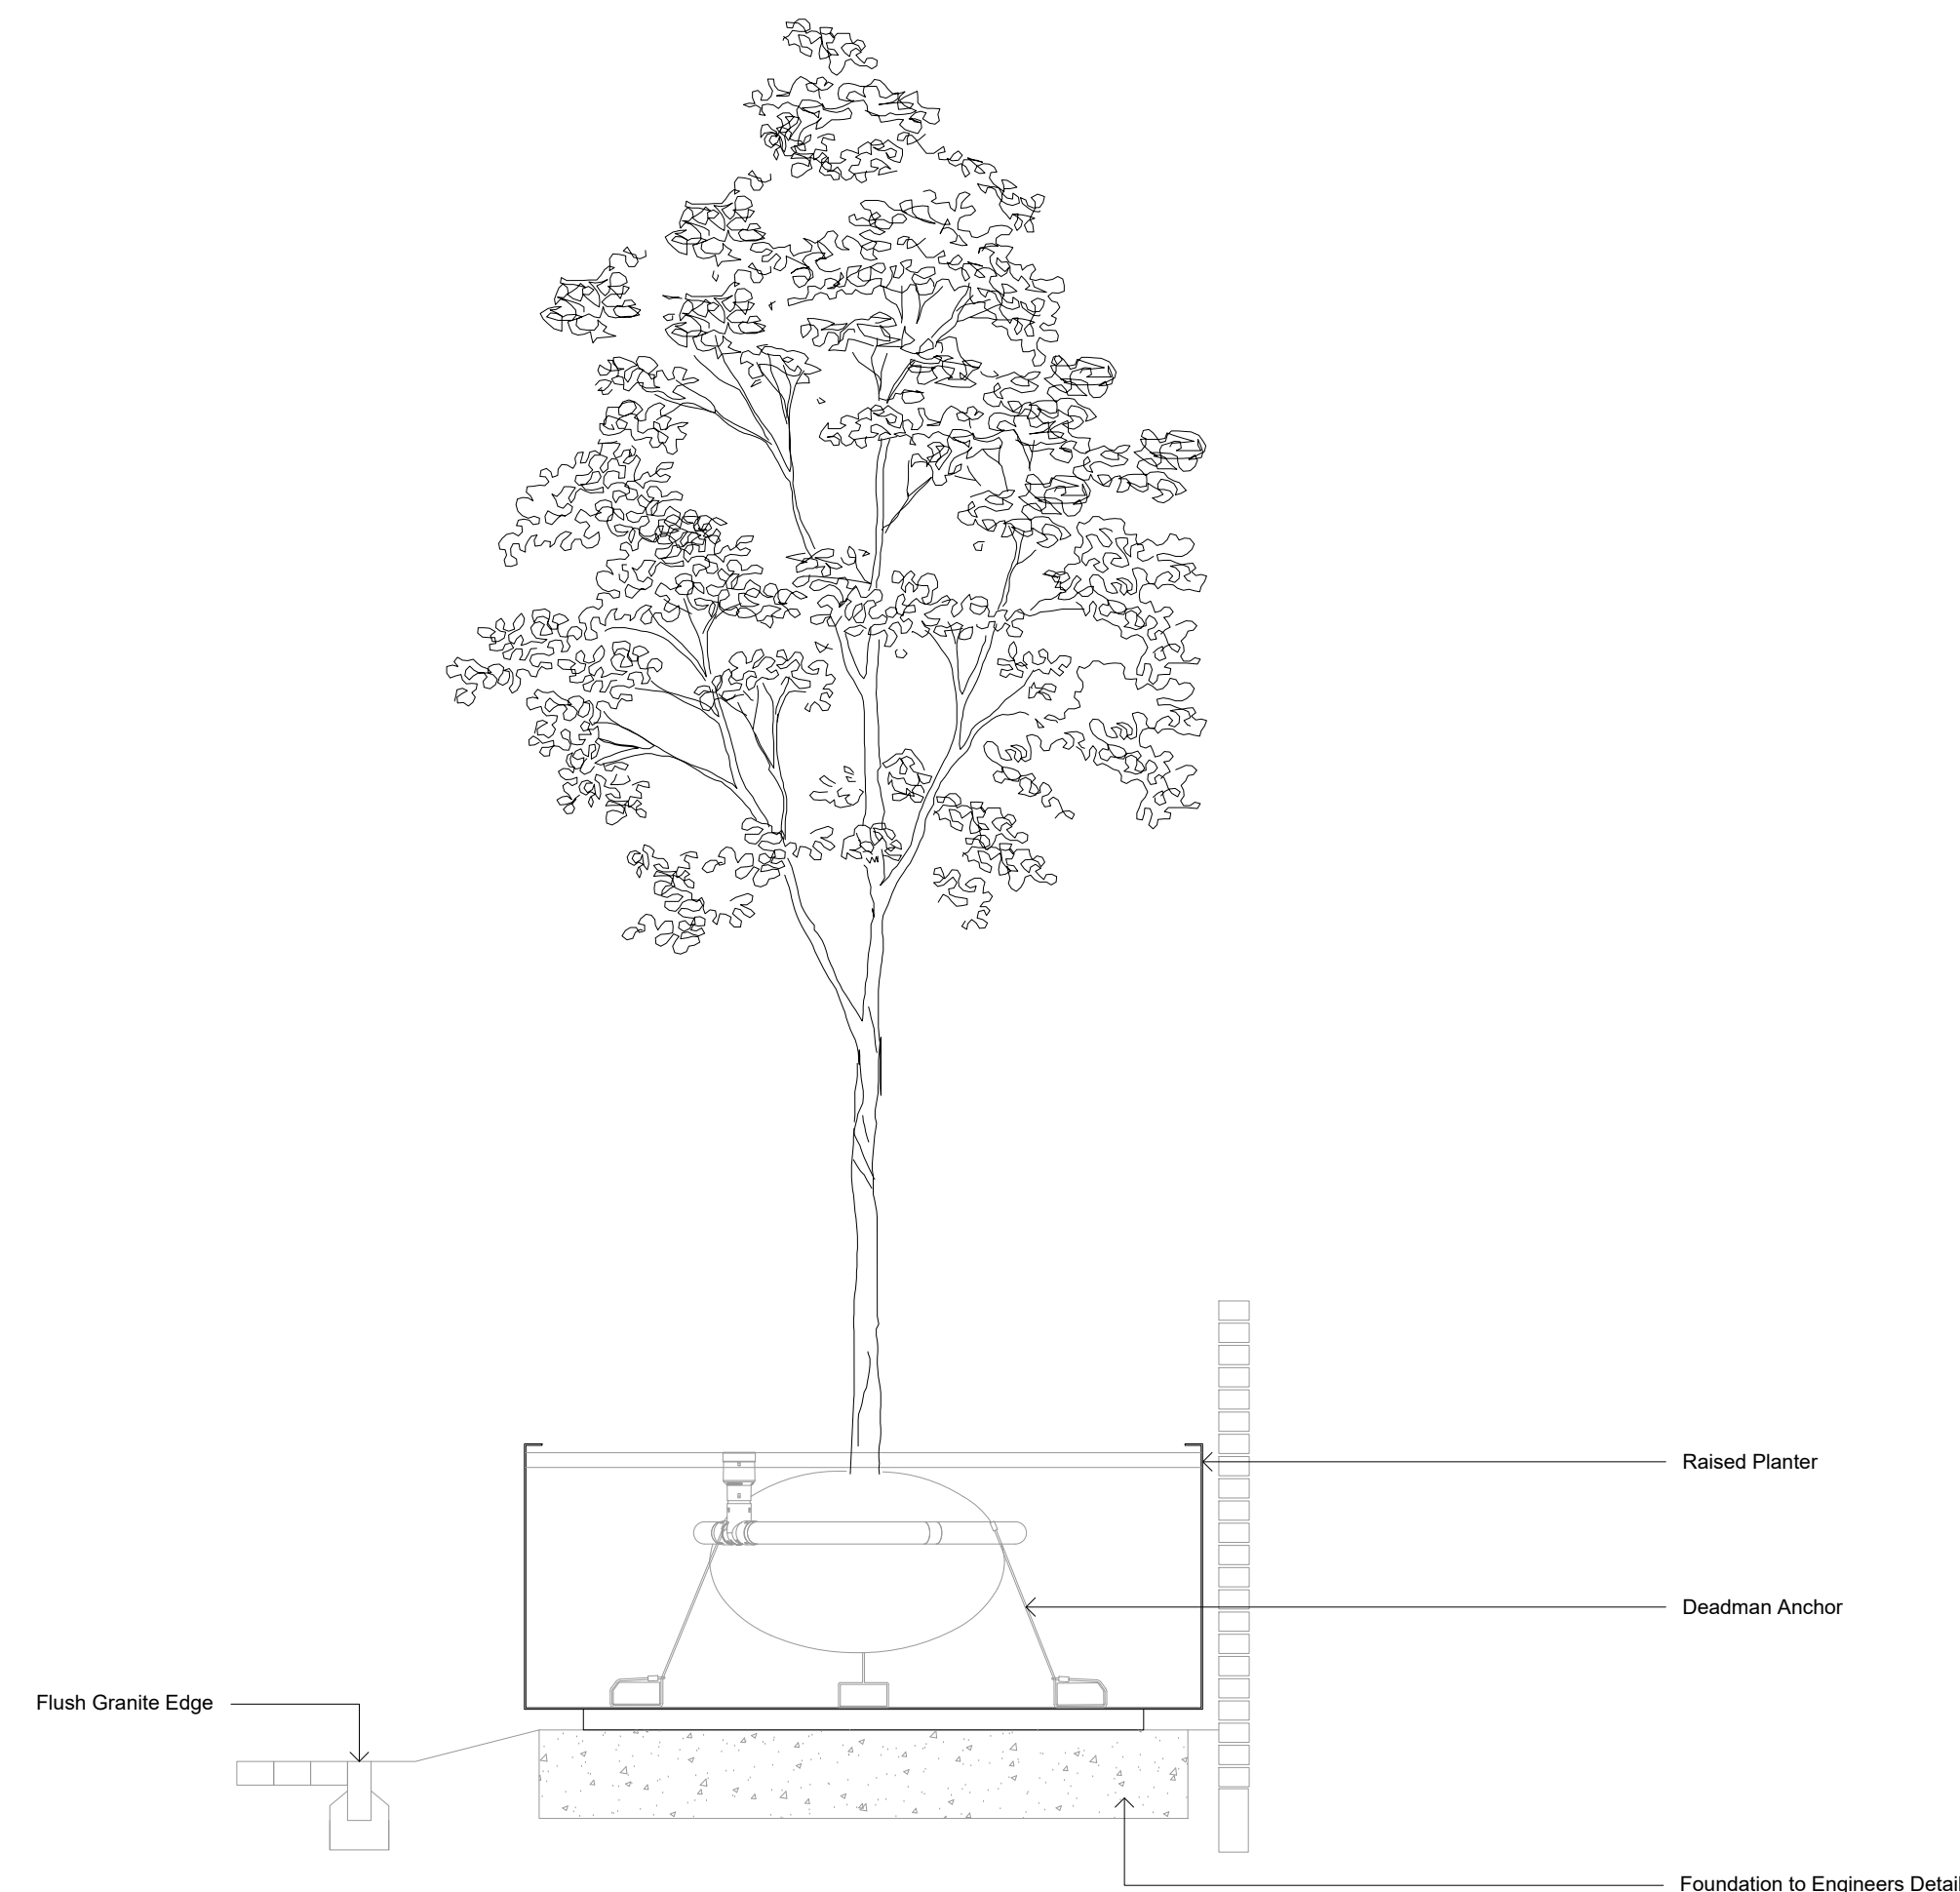

BESPOKE BENCH SEGMENTS DETAIL 001
PLAN @ 1:25

FT5 Furniture Type 5: Raised Metal Planter
sheet 50004 Scale: 1 : 25

NOTES

1. This drawing is to be read in conjunction with all other drawings and specifications.
2. Do not scale off this drawing. Written dimensions to be taken only.
3. Any discrepancies found between this drawing and other drawings and specifications in the construction documents must be referred to the Landscape Architect prior to work commencing.
4. This drawing must not be copied in whole or in part without prior written consent of Optimised Environments Ltd.
5. Survey information is based upon Topographical Survey.

DRAWING INFORMATION BASED UPON

CDM INFORMATION

KEY PLAN

04	Colour Updated	SB	03.04.24
03	Colour Added	CO	05.07.23
02	Light Added	CO	27.04.23
01	Stage 4 Update	CO	15.12.22
-	Stage 4 Issue	CO	31.10.22
Issue	Revision	Initial	Date

open
optimised environments

optimised environments ltd

EDINBURGH 2nd Floor | Quartermile Two | 2 Lister Square | Edinburgh | EH3 9GL
t 0131 221 5920 w www.optimisedenvironments.com

LONDON Unit 6 | 36-42 New Inn Yard | Shoreditch | London | EC2A 3EY
t 0203 884 4022 w www.optimisedenvironments.com

MANCHESTER 86 Princess Street | Manchester | M1 6NG
t 0161 696 7550 w www.optimisedenvironments.com

Client

Downing Living (Manchester) Limited

Project


PLOT 11 FIRST STREET SOUTH

Manchester

Drawing Title

Furniture Type 5 (FT5)
Raised Metal Planter

Page 1 of 1

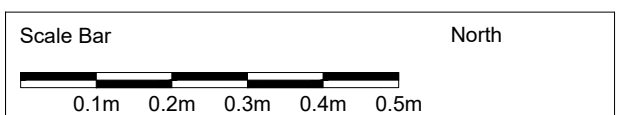

Scale:	1:10@A1	Date:	23.09.22
--------	---------	-------	----------

By:	SB	Status:	TENDER
-----	-----------	---------	---------------

Checked: CO	Approved: AW
--------------------	---------------------

Drawing Number M90183_50004	Rev 04
---------------------------------------	------------------

Computer File: R:\Projects\2019\M90183_FirstSt\CAD\AUTOCAD\SHEETS\DETAILS