



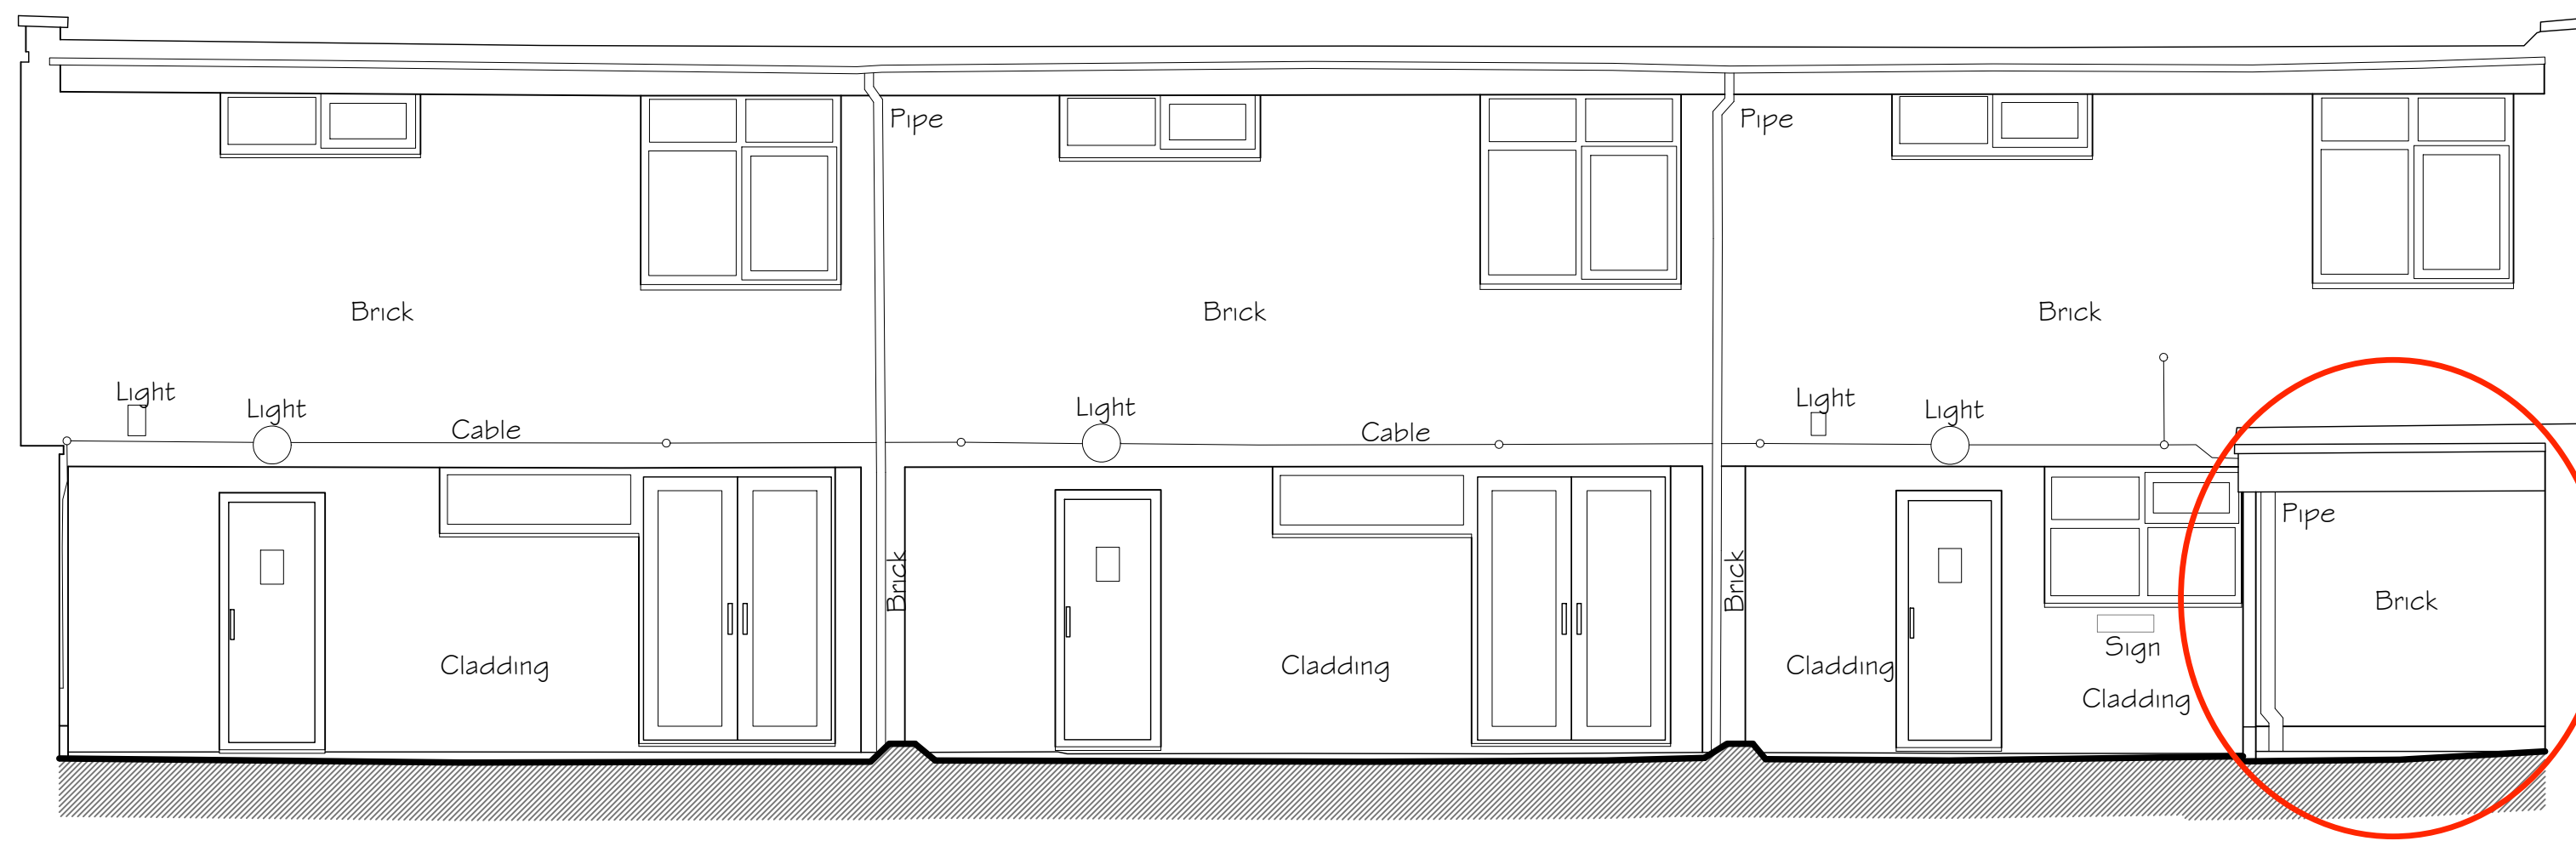


Pair of close
boarded
tanalised timber
doors to refuse
store

Elevation 2

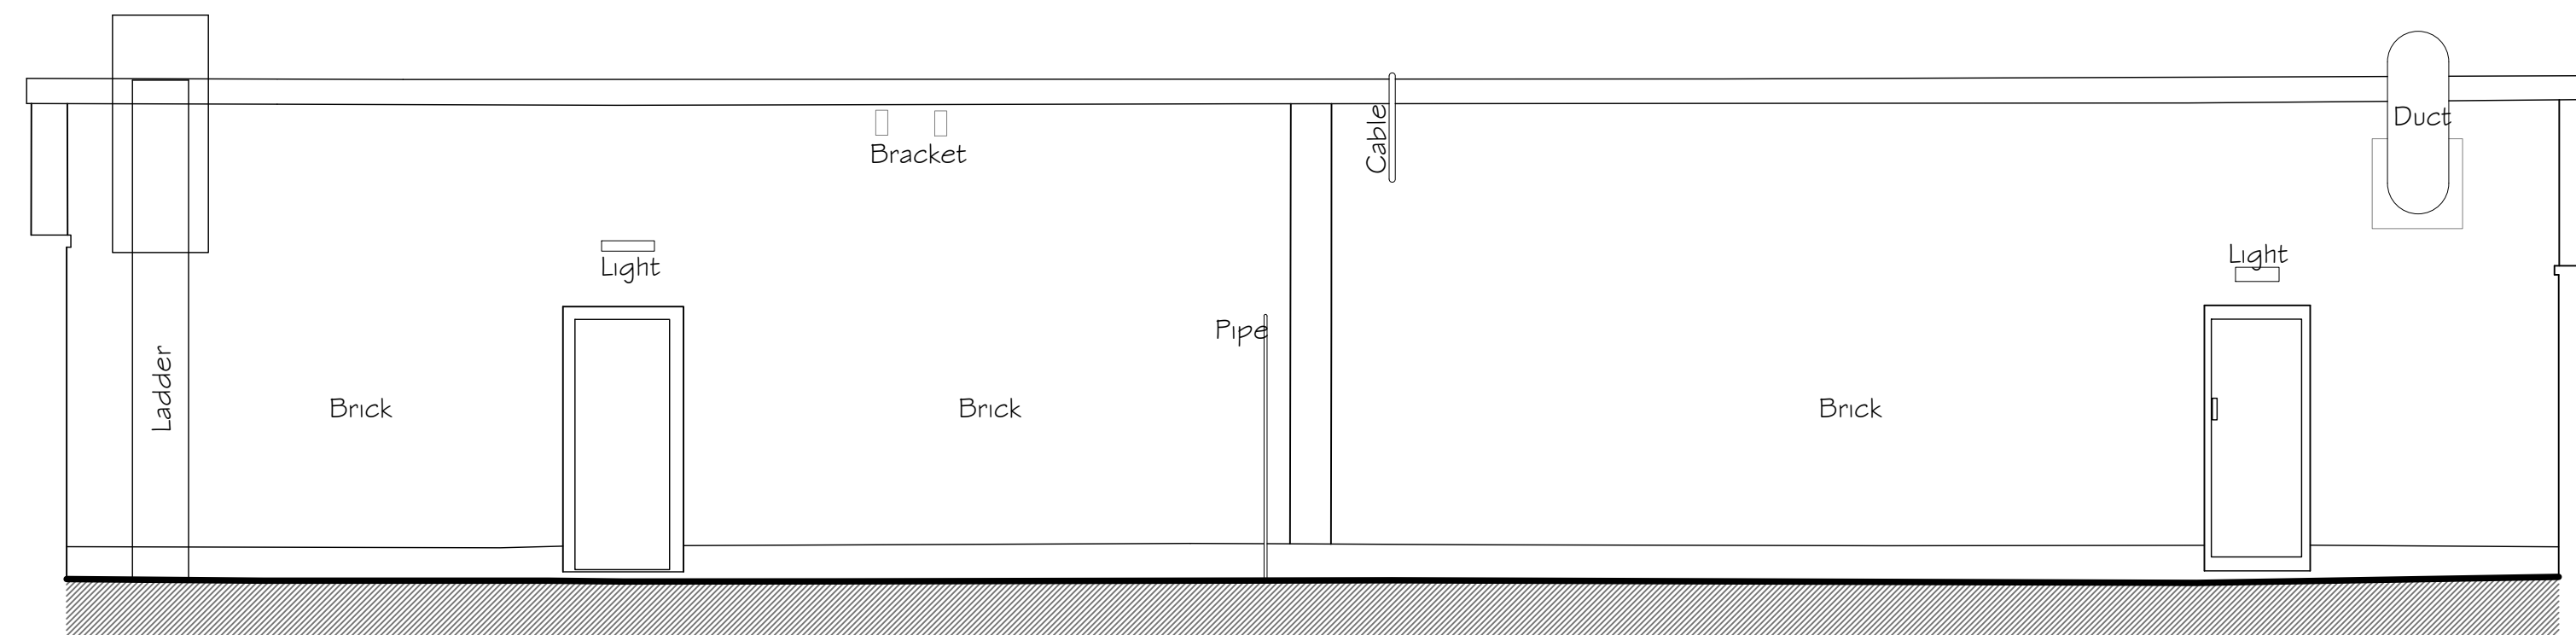

Elevation 4

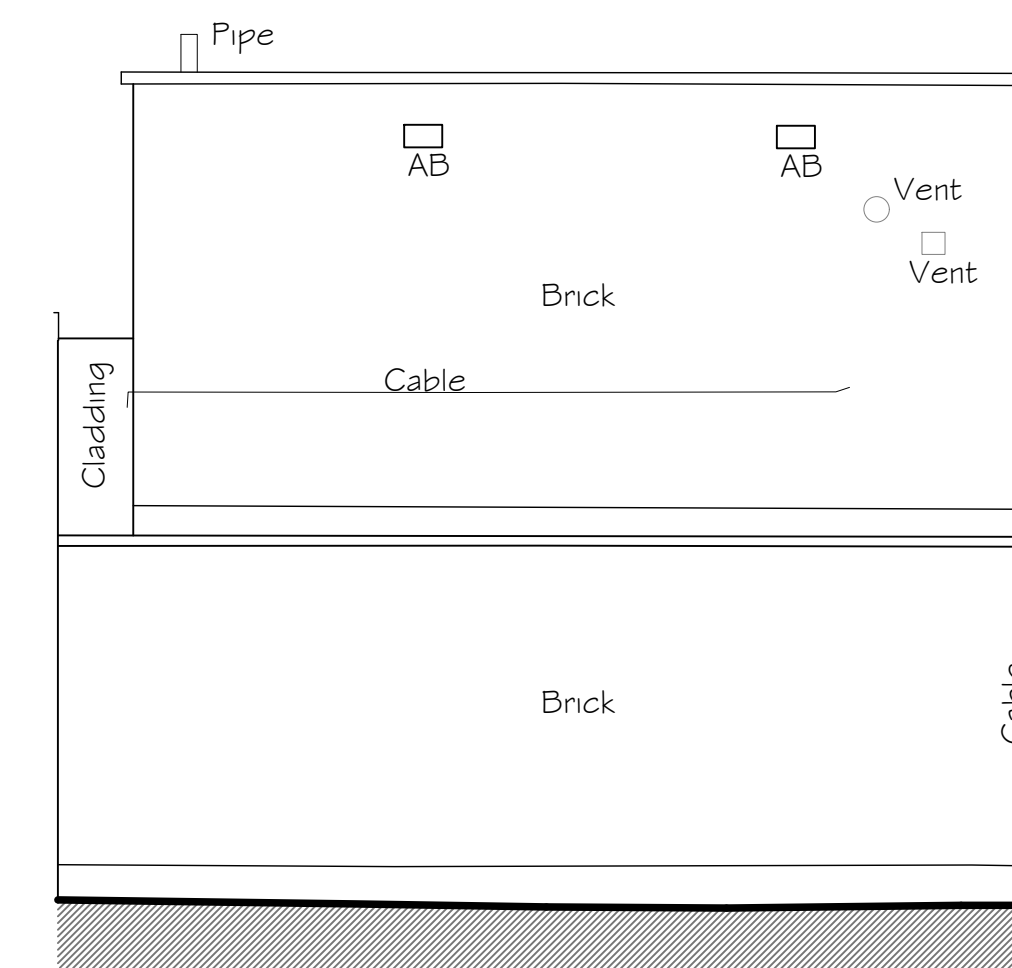

Elevation 5

elevations 2, 3 4 & 5 survey, 1:50

1:50 0m 1m 2m 3m 4m 5m

client
Didsbury Estates Ltd

contract
748-756 wilmslow road
didsbury
manchester

drawing
topographical survey
elevations 2, 4 & 5

ips architects
chartered
architects
industrial
building
consultants
interior
designers

drwg. no: ps1454.04 rev:
scale: 1:50 date: Sept 23

issuing office:
outhgill, kirkby stephen, cumbria CA17 4JU
tel & fax: 017683 71103

this drawing is the copyright of the architect
and may not be reproduced without licence