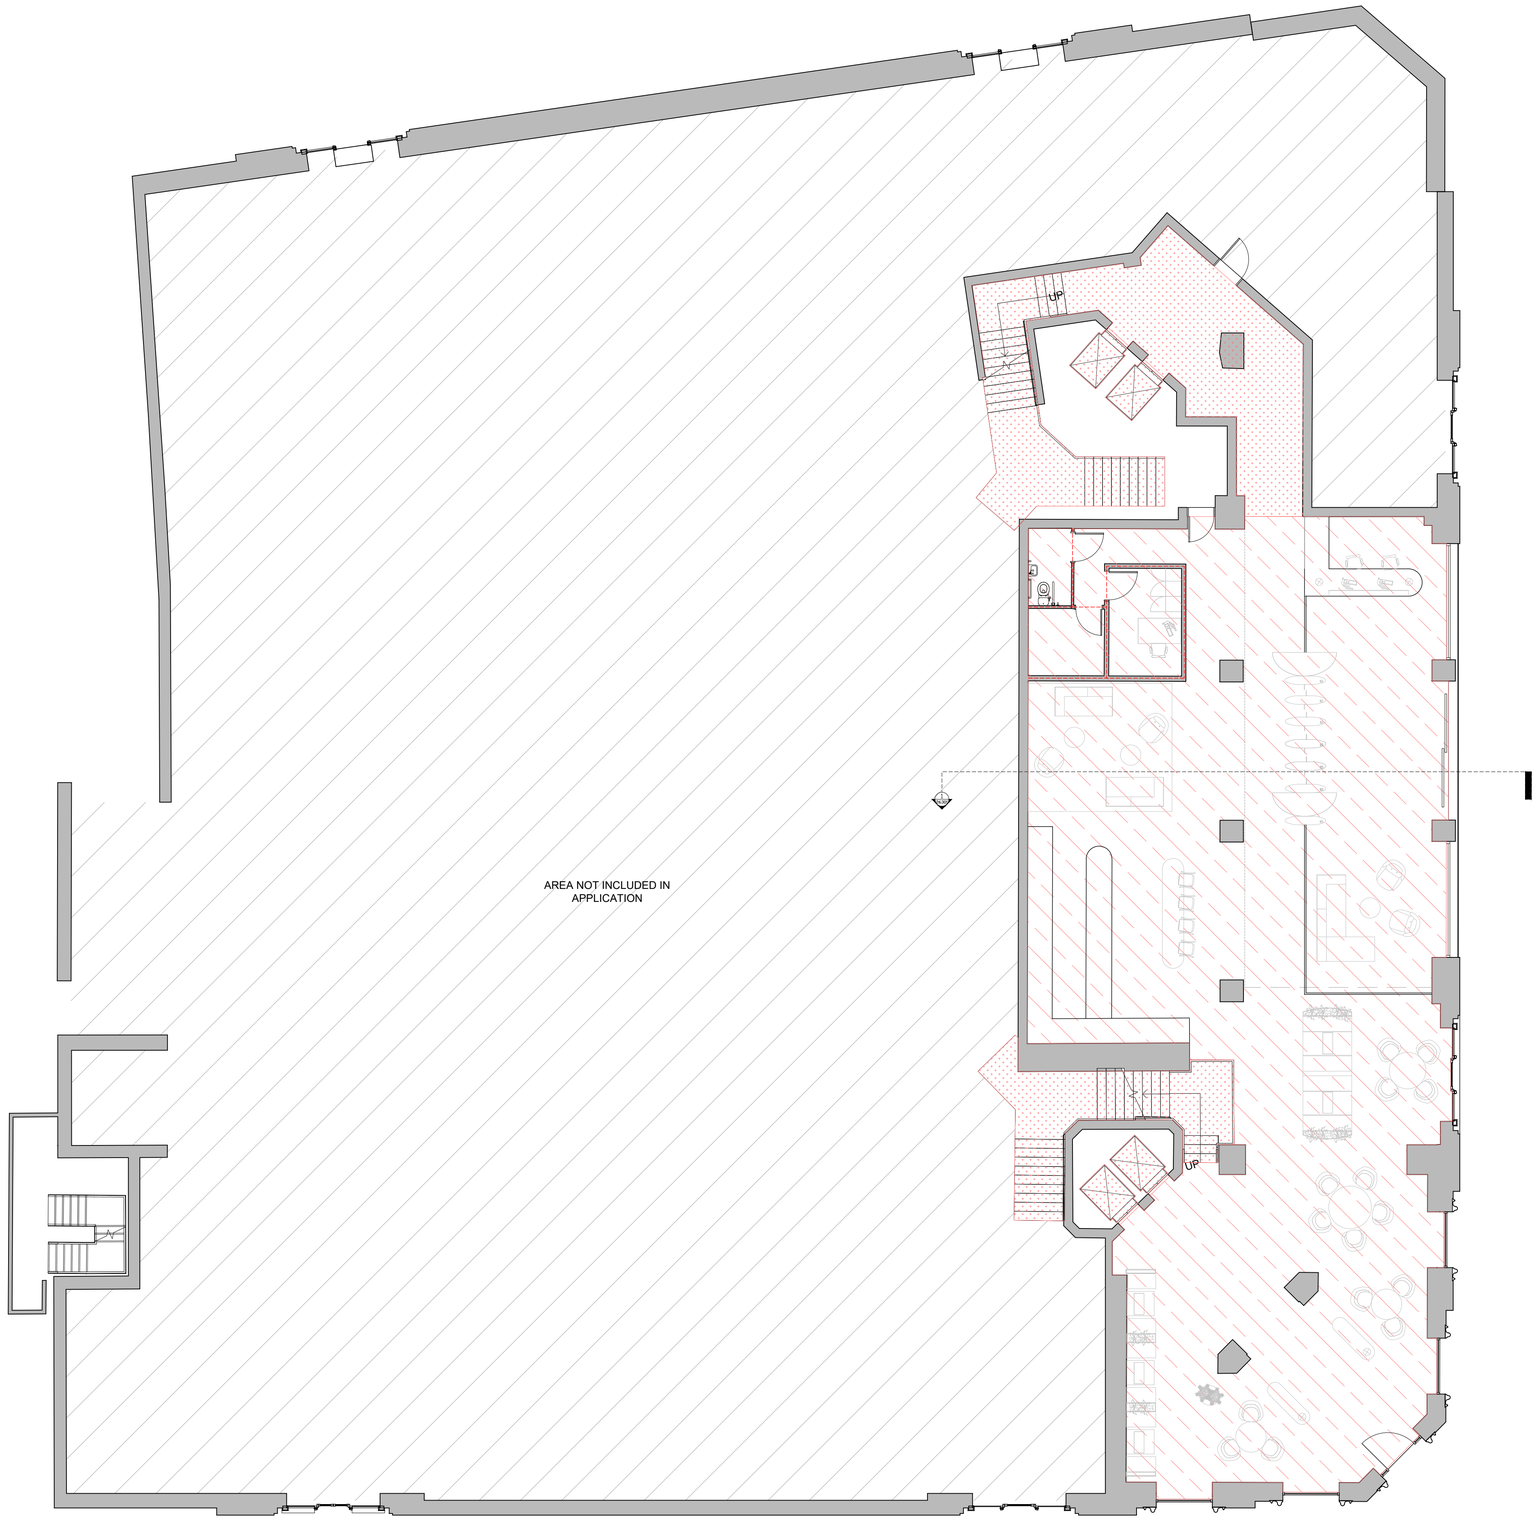


N

Scale 1:100

2 m 0 2 4 m

A1 sheet size

ANOMALY

General notes

1. This information is confidential and the copyright of Anomaly.

2. Anomaly accepts no liability for use of this drawing by parties other than the party for whom it was prepared or for purposes other than that which is stated on the issue sheet. It shall not be disclosed or passed to any other party in any form in whole or part without Anomaly's express permission in writing nor should any other party place reliance upon it.


3. Where data is supplied electronically, it is for convenience only. The original information is the printed or controlled copy which will be supplied on request.

4. All dimensions are in millimetres. No dimensions or other information shall be inferred from the electronic data unless specifically stated on the printed or controlled copy. Where dimensions are not given, drawings must not be scaled and the matter should be referred back to Anomaly.

5. This drawing should be read in conjunction with all other project information, produced by Anomaly and others. In the event of any conflict between the information contained on this drawing and in any other project document, drawings, specifications, schedules etc. the matter must be referred back to Anomaly for clarification.

6. All dimensions and conditions are to be checked on site by the contractor prior to preparing designs, drawings, calculations etc. or commencing any work. The contractor is responsible for checking that there is no conflict between site dimensions and drawn dimensions.

Key plan

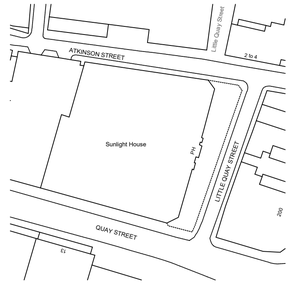

Drawing key

- Demolition - of internal partitions
- Soft Strip - of the non original floor, finishes and materials; tenant fitout: loose and fixed furniture and other equipment; lighting; radiators and MEP
- Soft Strip - of stairs and core non-original finishes and materials; and handrail
- Soft Strip - of WC and services, lighting
- Soft Strip - of bulkhead; dropped soffits; lighting

Key exclusions:

- All external fabric and windows to remain untouched
- Coffered ceiling and parquet flooring to be retained. Where fittings are removed, ensure minimal fabric impact.
- Columns to remain
- All external wall linings to remain

Rev	Date	Description	Drawn	Checked
P01	08/02/2023	Planning	JW	LS

Architect
ANOMALY
Morelands, 5-23 Old Street
London EC1 V9HL
+44 (0)20 7054 1145
hello@anomaly.com
www.anomaly.london

Client

KINRISE

KINRISE (SUNLIGHT) LTD

Project

SUNLIGHT HOUSE

Drawing Title

Soft Strip Plan - Ground Level

Job number	Sheet Size	Scale @ A1	Scale @ A3
126	A1	1:100	1:200


Issue status


PLANNING

Drawing number

SLH-ANO-P0-00-DR-A-03100 P1

© Copyright - Anomaly

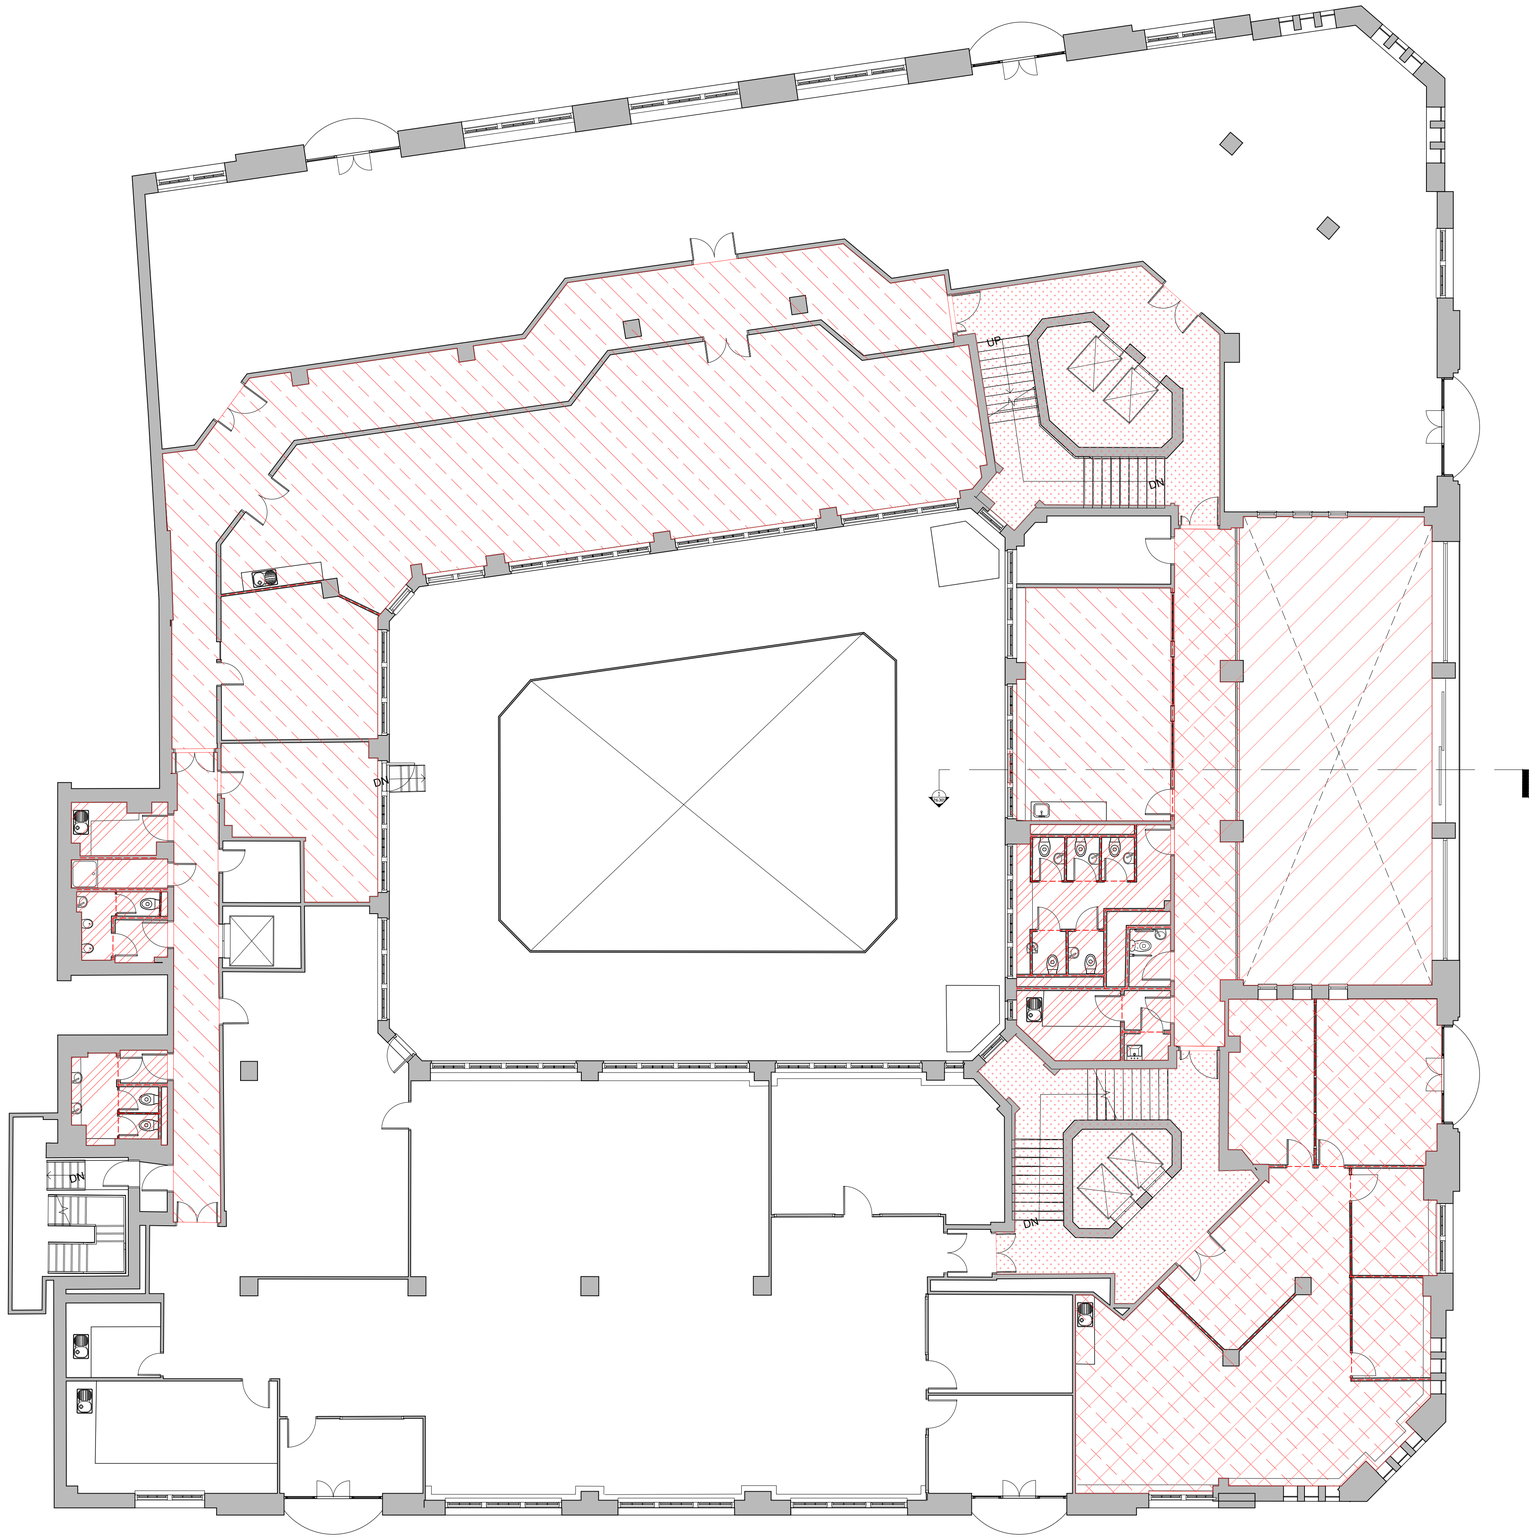
UP
DN
DN
DN

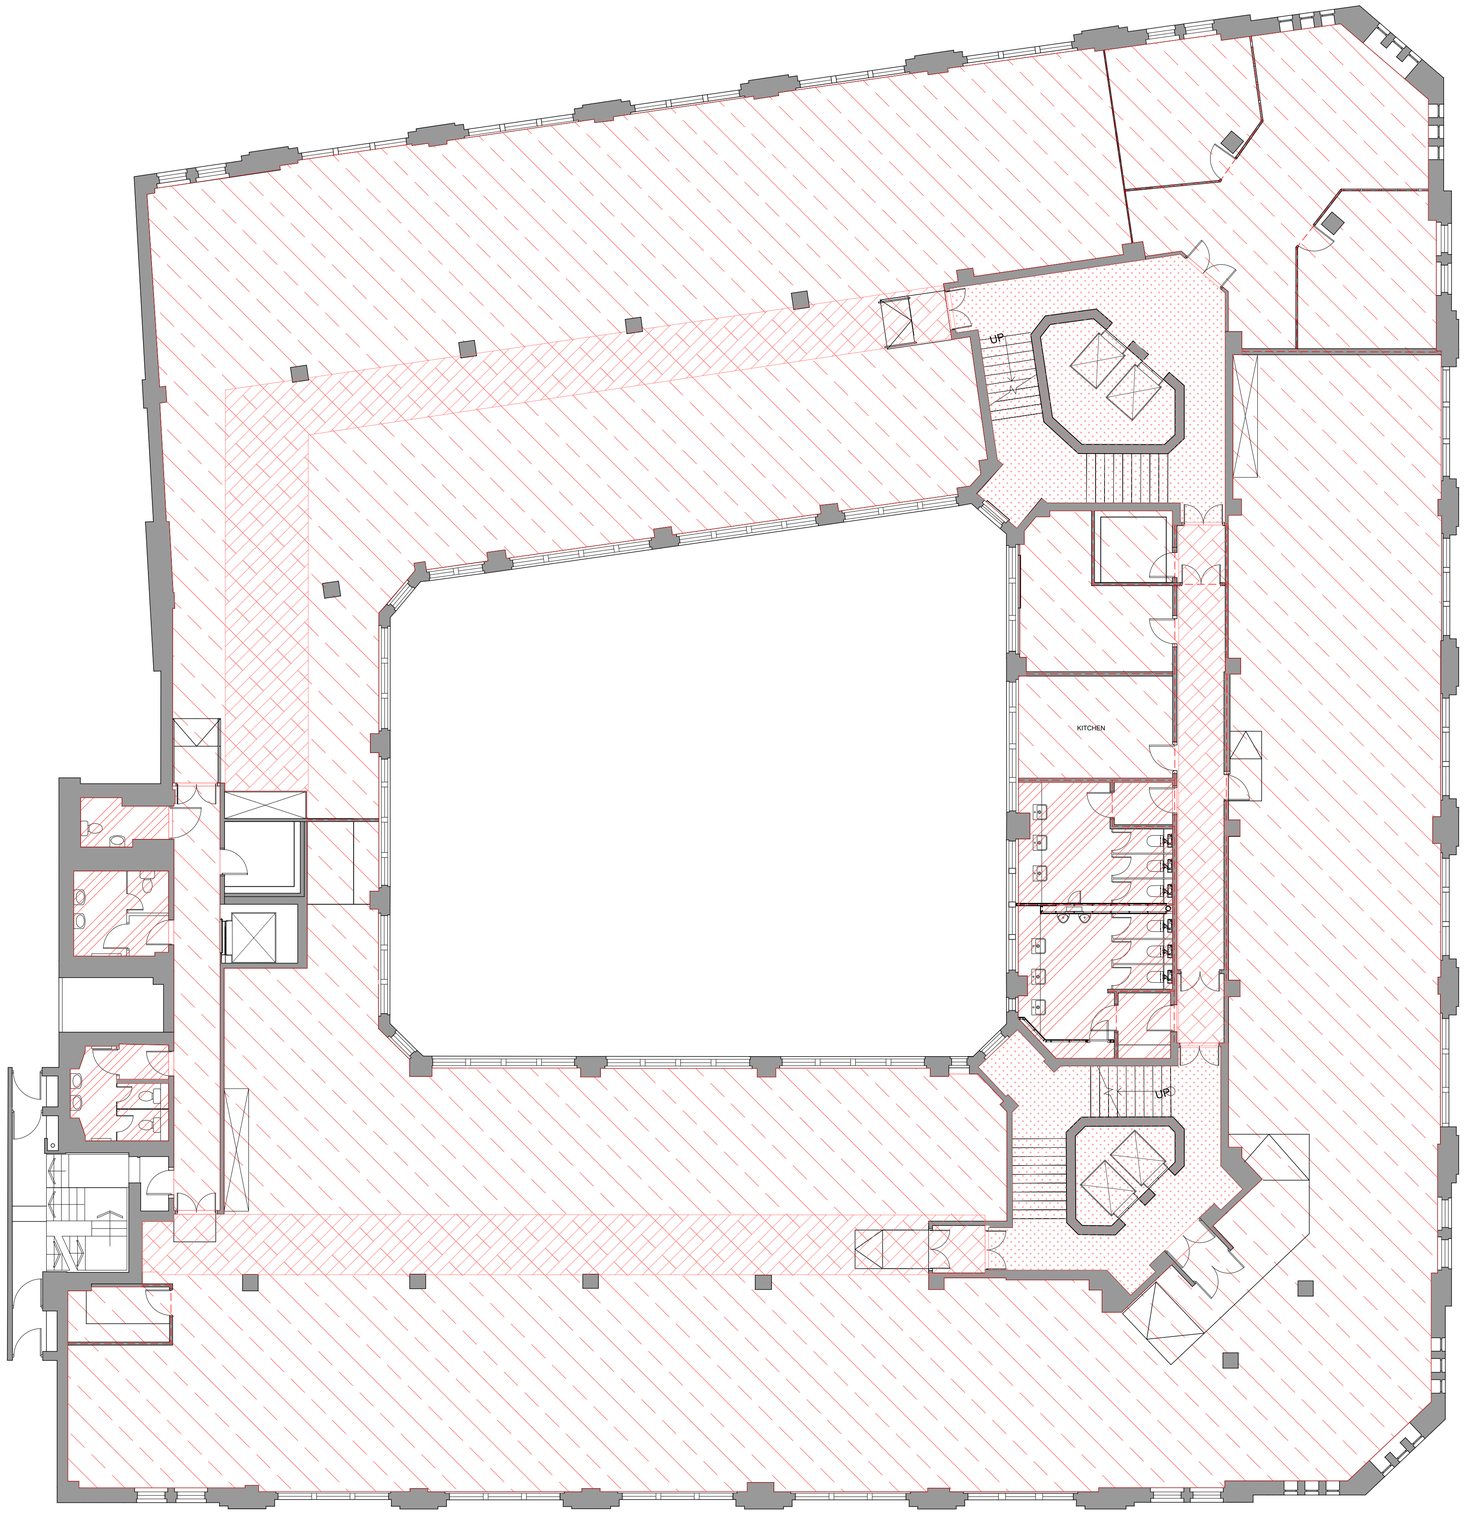

N

Scale 1:100

2 m 0 2 4 m

A1 sheet size

ANOMALY

General notes

1. This information is confidential and the copyright of Anomaly.

2. Anomaly accepts no liability for use of this drawing by parties other than the party for whom it was prepared or for purposes other than that which is stated on the issue sheet. It shall not be disclosed or passed to any other party in any form in whole or part without Anomaly's express permission in writing nor should any other party place reliance upon it.

3. Where data is supplied electronically, it is for convenience only. The original information is the printed or controlled copy which will be supplied on request.

4. All dimensions are in millimetres. No dimensions or other information shall be inferred from the electronic data unless specifically stated on the printed or controlled copy. Where dimensions are not given, drawings must not be scaled and the matter should be referred back to Anomaly.

5. This drawing should be read in conjunction with all other project information, produced by Anomaly and others. In the event of any conflict between the information contained on this drawing and in any other project document, drawings, specifications, schedules etc. the matter must be referred back to Anomaly for clarification.

6. All dimensions and conditions are to be checked on site by the contractor prior to preparing designs, drawings, calculations etc. or commencing any work. The contractor is responsible for checking that there is no conflict between site dimensions and drawn dimensions.

Key plan



Drawing key

- Demolition - of internal partitions
- Soft Strip - of the non original floor, finishes and materials; tenant fitout: loose and fixed furniture and other equipment; lighting; radiators and MEP
- Soft Strip - of stairs and core non-original finishes and materials; and handrail
- Soft Strip - of WC and services, lighting
- Soft Strip - of bulkhead; dropped soffits; lighting

Key exclusions:
- All external fabric and windows to remain untouched
- Coffered ceiling and parquet flooring to be retained. Where fittings are removed, ensure minimal fabric impact.
- Columns to remain
- All external wall linings to remain

Rev	Date	Description	Drawn	Checked
P01	08/02/2023	Planning	JW	LS

Architect
ANOMALY
Morelands, 5-23 Old Street
London EC1 V9HL
+44 (0)20 7054 1145
hello@anomaly.com
www.anomaly.london

Client

KINRISE

KINRISE (SUNLIGHT) LTD

Project

SUNLIGHT HOUSE

Drawing Title

Soft Strip Plan - Level 02

Job number	Sheet Size	Scale @ A1	Scale @ A3
126	A1	1:100	1:200


Issue status

PLANNING

Drawing number

SLH-ANO-P0-02-DR-A-03102 P1

© Copyright - Anomaly

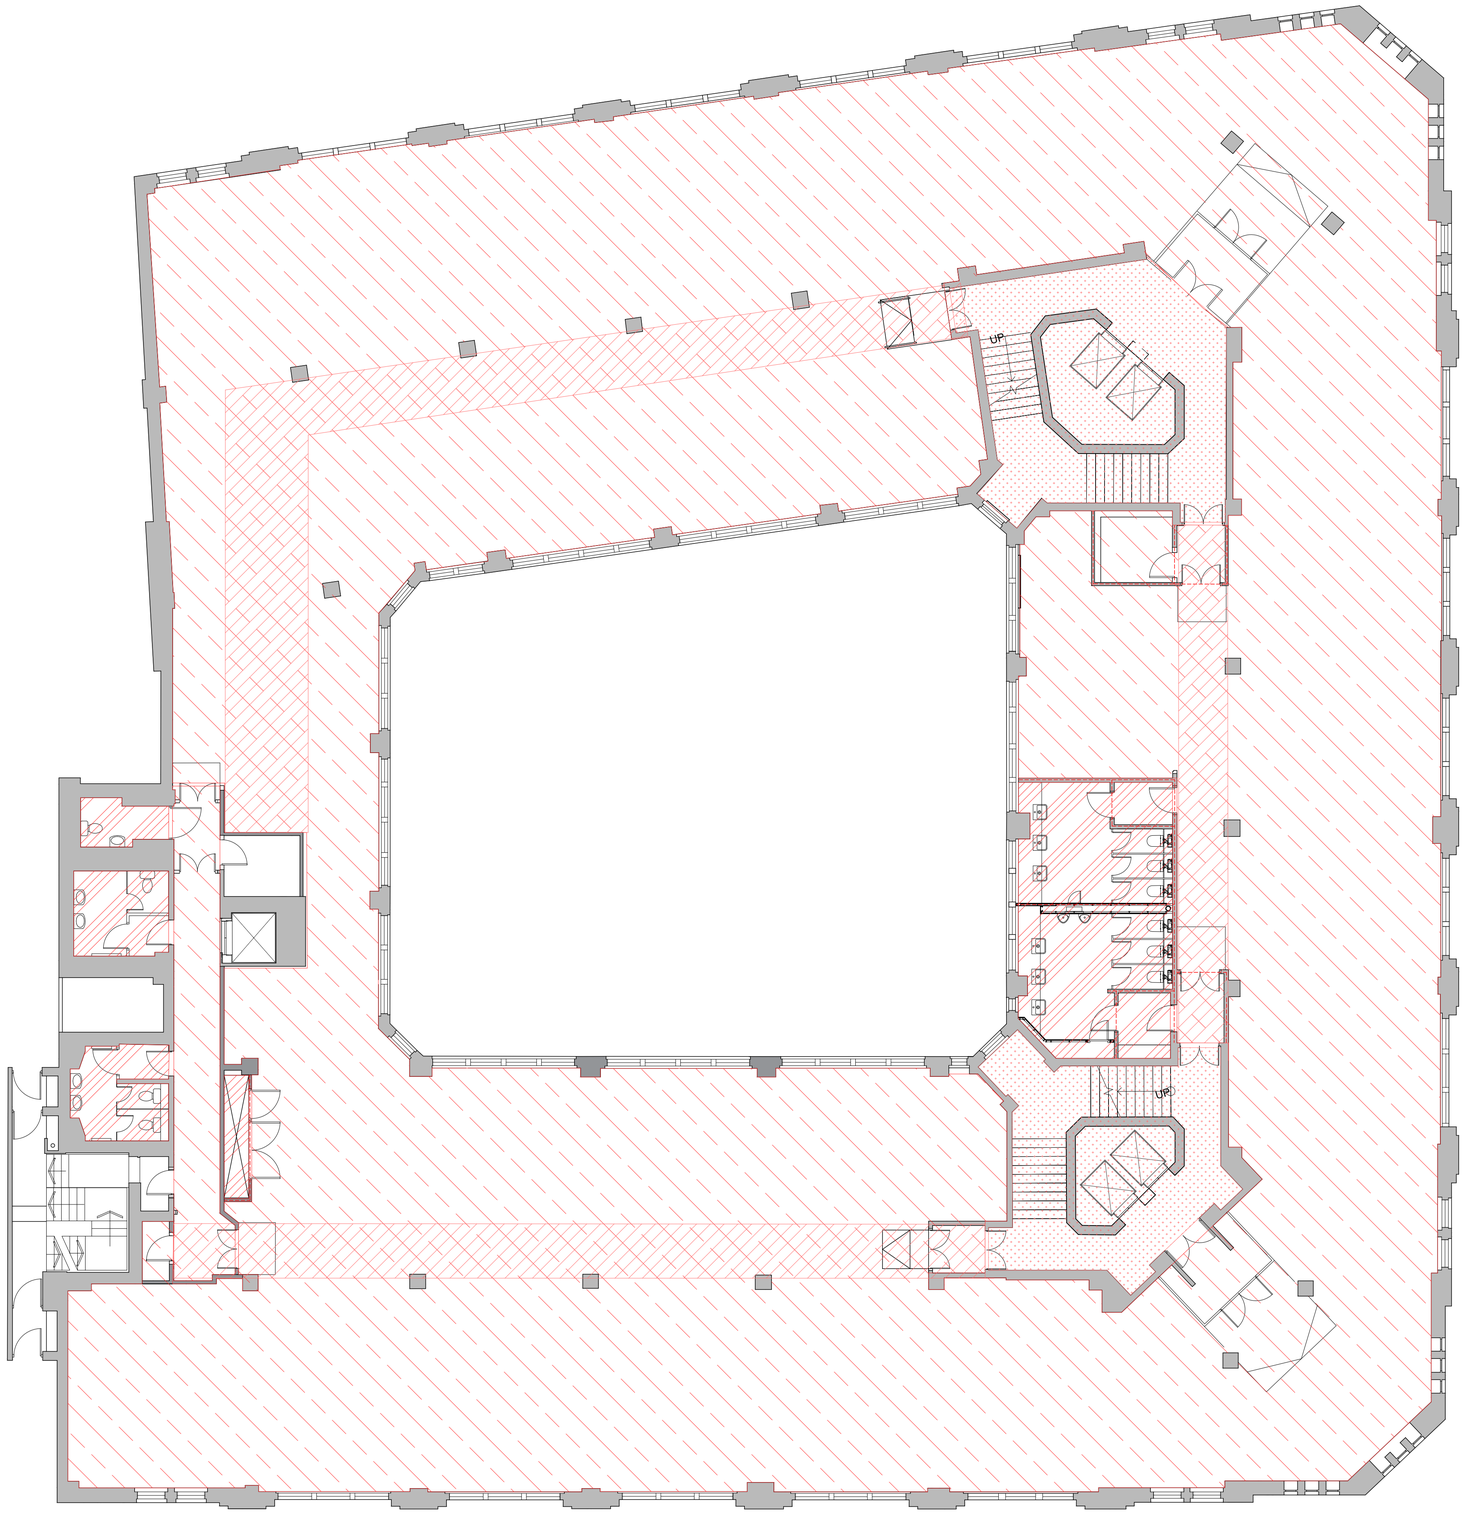

N

Scale 1:100

2 m 0 2 4 m

A1 sheet size

ANOMALY

General notes

1. This information is confidential and the copyright of Anomaly.

2. Anomaly accepts no liability for use of this drawing by parties other than the party for whom it was prepared or for purposes other than that which is stated on the issue sheet. It shall not be disclosed or passed to any other party in any form in whole or part without Anomaly's express permission in writing nor should any other party place reliance upon it.

3. Where data is supplied electronically, it is for convenience only. The original information is the printed or controlled copy which will be supplied on request.

4. All dimensions are in millimetres. No dimensions or other information shall be inferred from the electronic data unless specifically stated on the printed or controlled copy. Where dimensions are not given, drawings must not be scaled and the matter should be referred back to Anomaly.

5. This drawing should be read in conjunction with all other project information, produced by Anomaly and others. In the event of any conflict between the information contained on this drawing and in any other project document, drawings, specifications, schedules etc. the matter must be referred back to Anomaly for clarification.

6. All dimensions and conditions are to be checked on site by the contractor prior to preparing designs, drawings, calculations etc. or commencing any work. The contractor is responsible for checking that there is no conflict between site dimensions and drawn dimensions.

Key plan



Drawing key

- Demolition - of internal partitions
- Soft Strip - of the non original floor, finishes and materials; tenant fitout: loose and fixed furniture and other equipment; lighting; radiators and MEP
- Soft Strip - of stairs and core non-original finishes and materials; and handrail
- Soft Strip - of WC and services, lighting
- Soft Strip - of bulkhead; dropped soffits; lighting

Key exclusions:
- All external fabric and windows to remain untouched
- Coffered ceiling and parquet flooring to be retained. Where fittings are removed, ensure minimal fabric impact.
- Columns to remain
- All external wall linings to remain

Rev	Date	Description	Drawn	Checked
P01	08/02/2023	Planning	JW	LS

Architect
ANOMALY
Morelands, 5-23 Old Street
London EC1 V9HL
+44 (0)20 7054 1145
hello@anomaly.com
www.anomaly.london

Client
KINRISE

KINRISE (SUNLIGHT) LTD

Project
SUNLIGHT HOUSE


Drawing Title
Soft Strip Plan - Level 03

Job number	Sheet Size	Scale @ A1	Scale @ A3
126	A1	1:100	1:200

Issue status
PLANNING

Drawing number
SLH-ANO-P0-03-DR-A-03103 P1

© Copyright - Anomaly

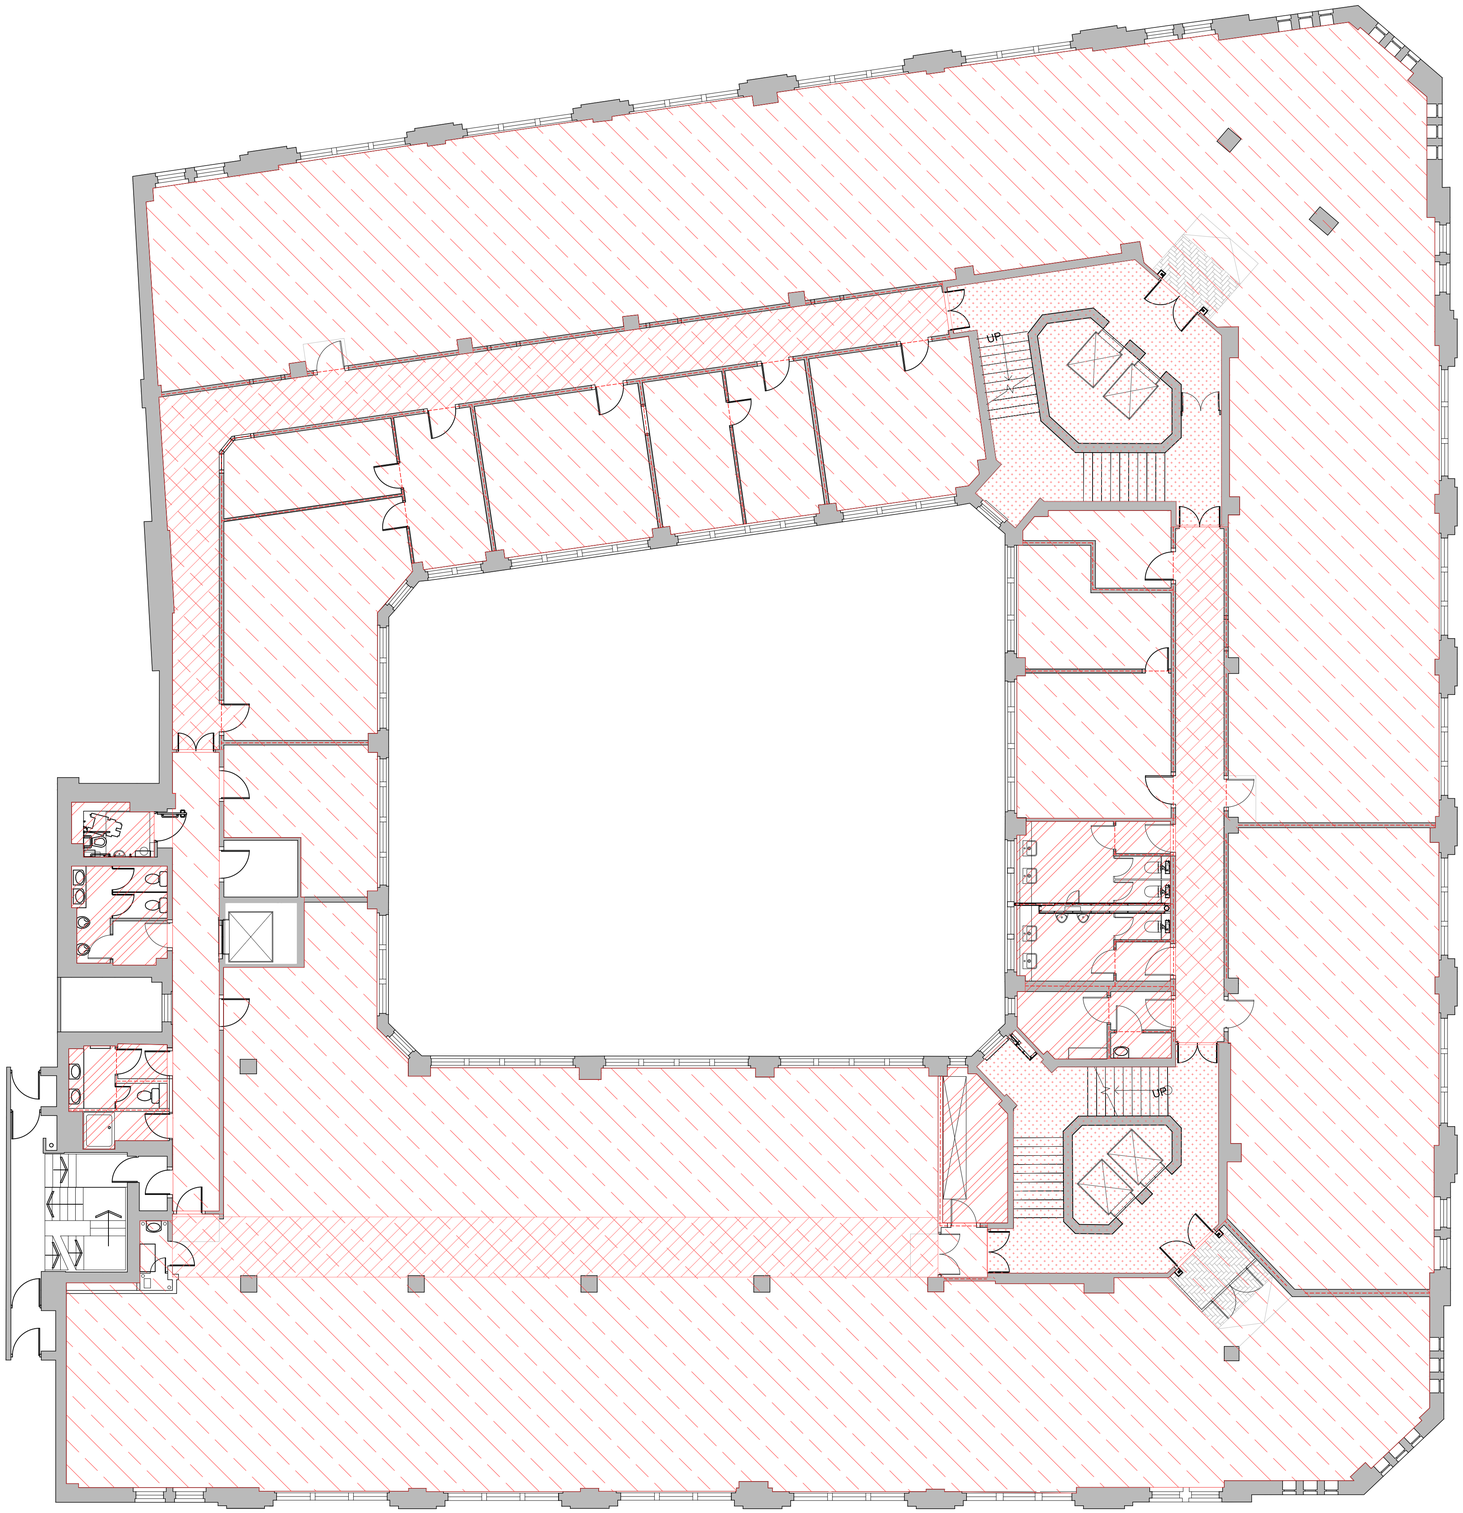

N

Scale 1:100

2 m 0 2 4 m

A1 sheet size

ANOMALY

General notes

1. This information is confidential and the copyright of Anomaly.

2. Anomaly accepts no liability for use of this drawing by parties other than the party for whom it was prepared or for purposes other than that which is stated on the issue sheet. It shall not be disclosed or passed to any other party in any form in whole or part without Anomaly's express permission in writing nor should any other party place reliance upon it.


3. Where data is supplied electronically, it is for convenience only. The original information is the printed or controlled copy which will be supplied on request.

4. All dimensions are in millimetres. No dimensions or other information shall be inferred from the electronic data unless specifically stated on the printed or controlled copy. Where dimensions are not given, drawings must not be scaled and the matter should be referred back to Anomaly.

5. This drawing should be read in conjunction with all other project information, produced by Anomaly and others. In the event of any conflict between the information contained on this drawing and in any other project document, drawings, specifications, schedules etc. the matter must be referred back to Anomaly for clarification.

6. All dimensions and conditions are to be checked on site by the contractor prior to preparing designs, drawings, calculations etc. or commencing any work. The contractor is responsible for checking that there is no conflict between site dimensions and drawn dimensions.

Key plan

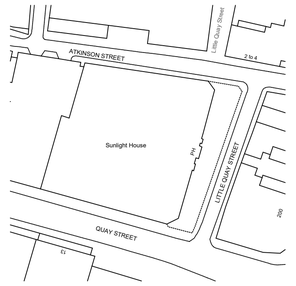

Drawing key

- Demolition - of internal partitions
- Soft Strip - of the non original floor, finishes and materials; tenant fitout: loose and fixed furniture and other equipment; lighting; radiators and MEP
- Soft Strip - of stairs and core non-original finishes and materials; and handrail
- Soft Strip - of WC and services, lighting
- Soft Strip - of bulkhead; dropped soffits; lighting

Key exclusions:
- All external fabric and windows to remain untouched
- Coffered ceiling and parquet flooring to be retained. Where fittings are removed, ensure minimal fabric impact.
- Columns to remain
- All external wall linings to remain

Rev	Date	Description	Drawn	Checked
P01	08/02/2023	Planning	JW	LS

Architect
ANOMALY
Morelands, 5-23 Old Street
London EC1 V9HL
+44 (0)20 7054 1145
hello@anomaly.com
www.anomaly.london

Client
KINRISE

KINRISE (SUNLIGHT) LTD

Project
SUNLIGHT HOUSE


Drawing Title
Soft Strip Plan - Level 06

Job number	Sheet Size	Scale @ A1	Scale @ A3
126	A1	1:100	1:200

Issue status
PLANNING

Drawing number
SLH-ANO-P0-06-DR-A-03106 P1

© Copyright - Anomaly

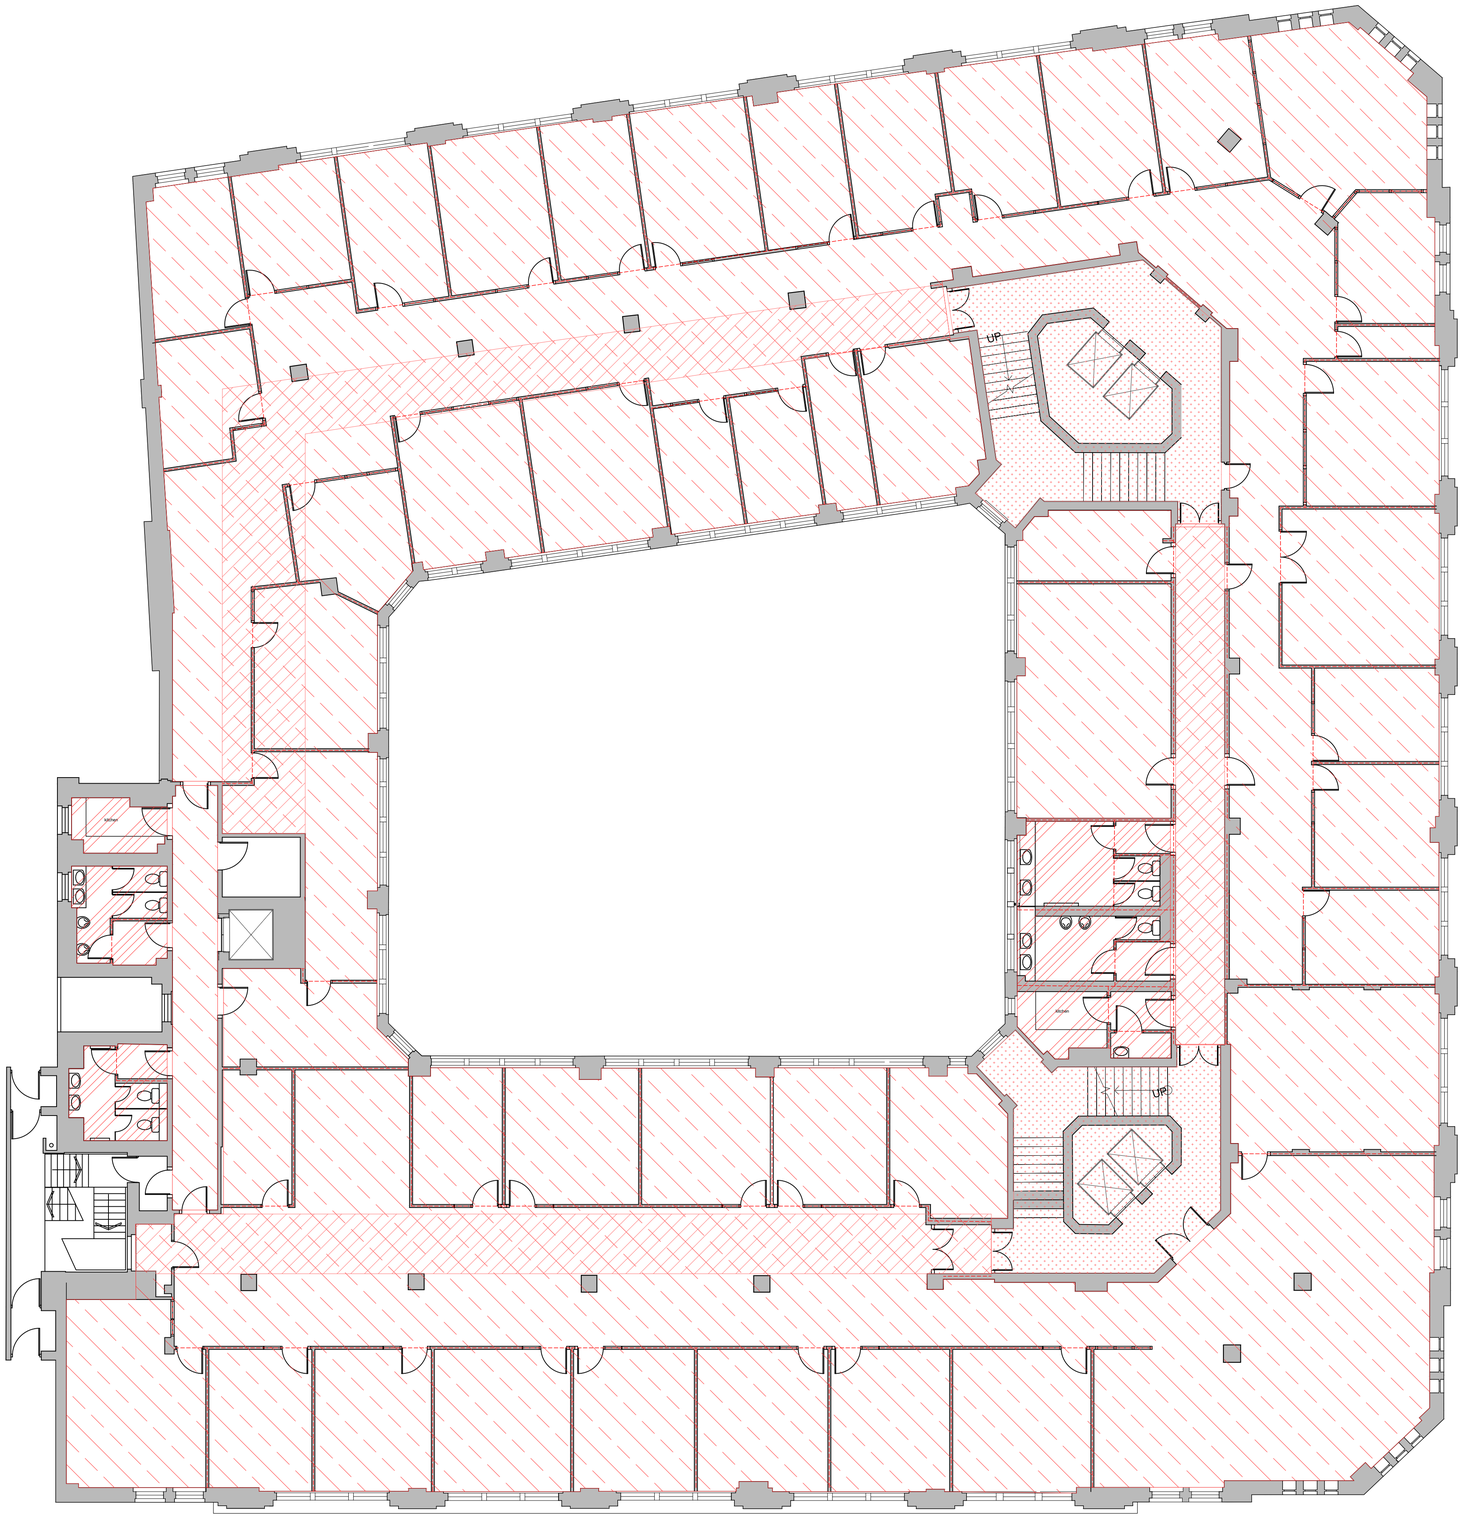

N

Scale 1:100

2 m 0 2 4 m

A1 sheet size

ANOMALY

General notes

1. This information is confidential and the copyright of Anomaly.

2. Anomaly accepts no liability for use of this drawing by parties other than the party for whom it was prepared or for purposes other than that which is stated on the issue sheet. It shall not be disclosed or passed to any other party in any form in whole or part without Anomaly's express permission in writing nor should any other party place reliance upon it.

3. Where data is supplied electronically, it is for convenience only. The original information is the printed or controlled copy which will be supplied on request.

4. All dimensions are in millimetres. No dimensions or other information shall be inferred from the electronic data unless specifically stated on the printed or controlled copy. Where dimensions are not given, drawings must not be scaled and the matter should be referred back to Anomaly.

5. This drawing should be read in conjunction with all other project information, produced by Anomaly and others. In the event of any conflict between the information contained on this drawing and in any other project document, drawings, specifications, schedules etc. the matter must be referred back to Anomaly for clarification.

6. All dimensions and conditions are to be checked on site by the contractor prior to preparing designs, drawings, calculations etc. or commencing any work. The contractor is responsible for checking that there is no conflict between site dimensions and drawn dimensions.

Key plan



Drawing key

- Demolition - of internal partitions
- Soft Strip - of the non original floor, finishes and materials; tenant fitout: loose and fixed furniture and other equipment; lighting; radiators and MEP
- Soft Strip - of stairs and core non-original finishes and materials; and handrail
- Soft Strip - of WC and services, lighting
- Soft Strip - of bulkhead; dropped soffits; lighting

Key exclusions:
- All external fabric and windows to remain untouched
- Coffered ceiling and parquet flooring to be retained. Where fittings are removed, ensure minimal fabric impact.
- Columns to remain
- All external wall linings to remain

Rev	Date	Description	Drawn	Checked
P01	08/02/2023	Planning	JW	LS

Architect
ANOMALY
Morelands, 5-23 Old Street
London EC1 V9HL
+44 (0)20 7054 1145
hello@anomaly.com
www.anomaly.london

Client
KINRISE

KINRISE (SUNLIGHT) LTD

Project
SUNLIGHT HOUSE


Drawing Title
Soft Strip Plan - Level 07

Job number	Sheet Size	Scale @ A1	Scale @ A3
126	A1	1:100	1:200

Issue status
PLANNING

Drawing number
SLH-ANO-P0-07-DR-A-03107 P1

© Copyright - Anomaly

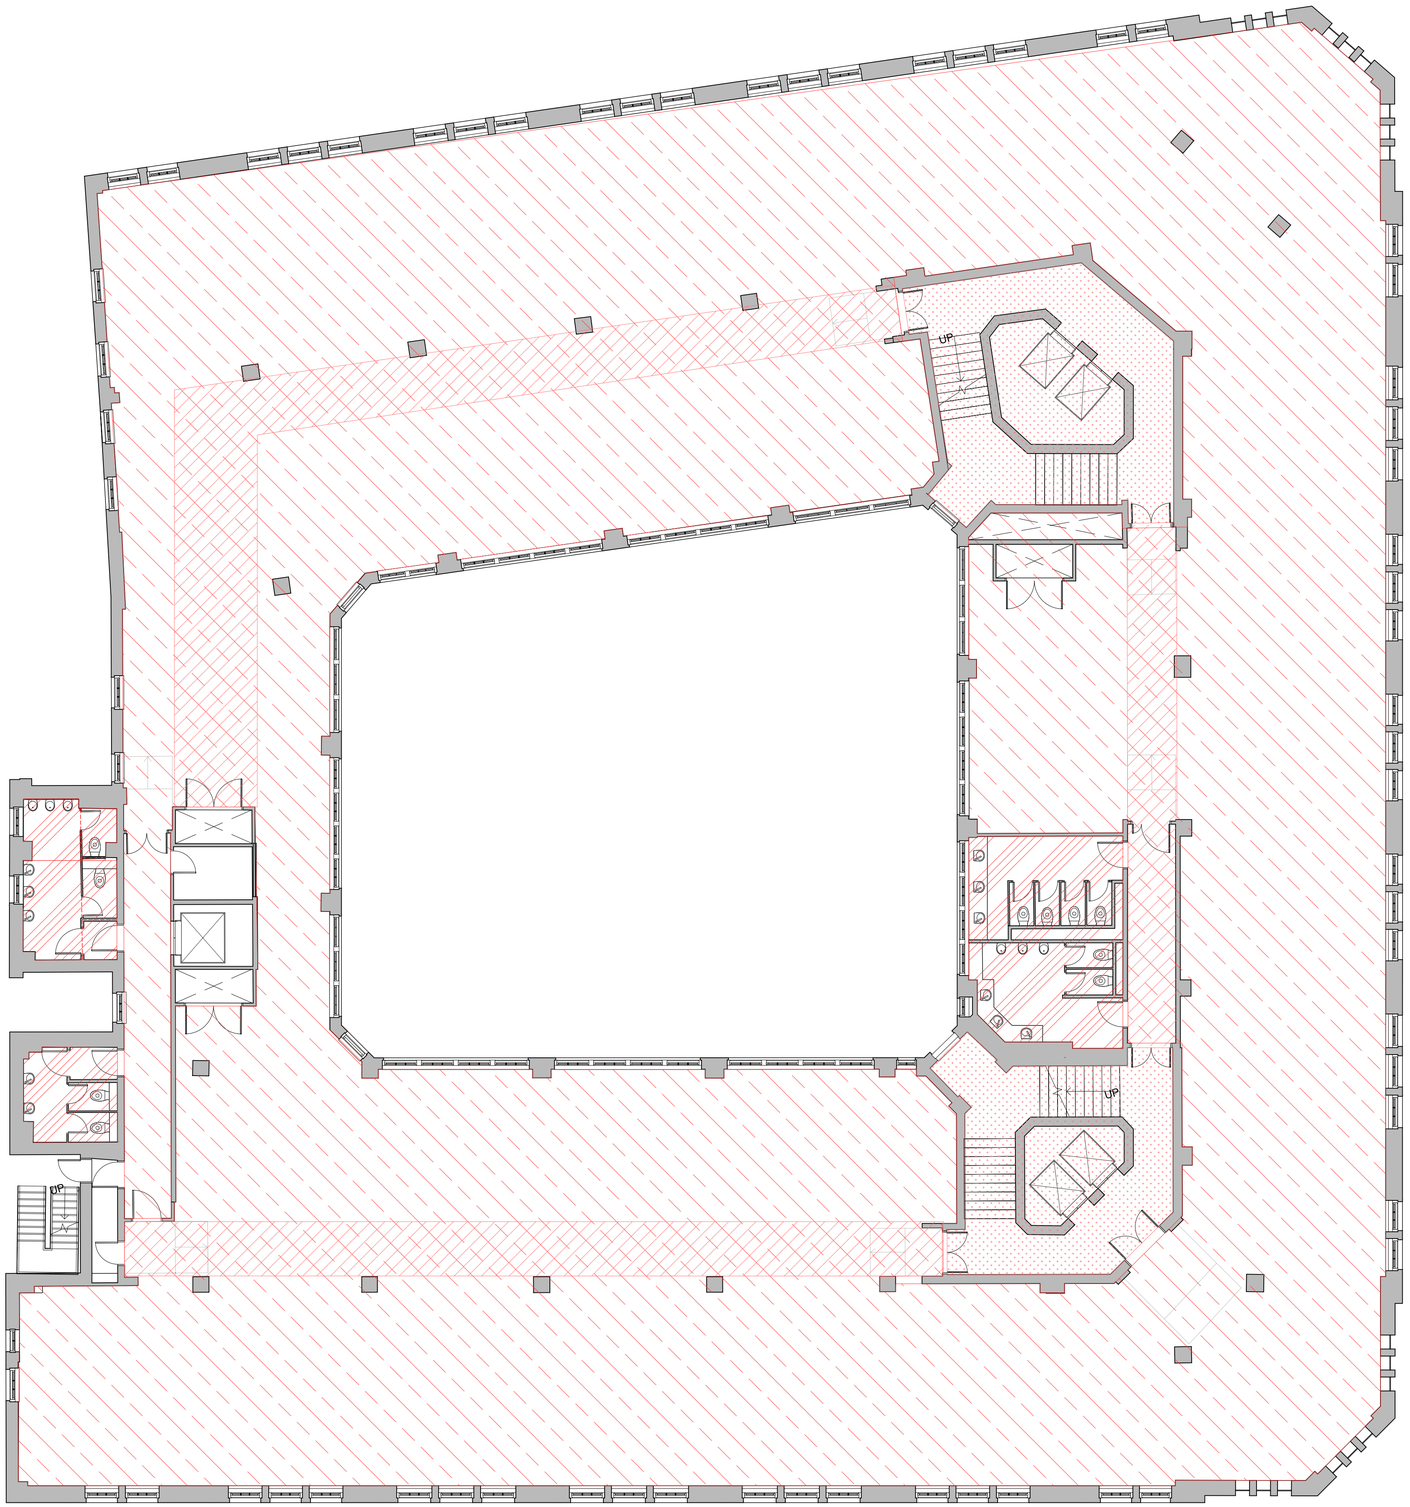

N

Scale 1:100

2 m 0 2 4 m

A1 sheet size

ANOMALY

General notes

1. This information is confidential and the copyright of Anomaly.

2. Anomaly accepts no liability for use of this drawing by parties other than the party for whom it was prepared or for purposes other than that which is stated on the issue sheet. It shall not be disclosed or passed to any other party in any form in whole or part without Anomaly's express permission in writing nor should any other party place reliance upon it.

3. Where data is supplied electronically, it is for convenience only. The original information is the printed or controlled copy which will be supplied on request.

4. All dimensions are in millimetres. No dimensions or other information shall be inferred from the electronic data unless specifically stated on the printed or controlled copy. Where dimensions are not given, drawings must not be scaled and the matter should be referred back to Anomaly.

5. This drawing should be read in conjunction with all other project information, produced by Anomaly and others. In the event of any conflict between the information contained on this drawing and in any other project document, drawings, specifications, schedules etc. the matter must be referred back to Anomaly for clarification.

6. All dimensions and conditions are to be checked on site by the contractor prior to preparing designs, drawings, calculations etc. or commencing any work. The contractor is responsible for checking that there is no conflict between site dimensions and drawn dimensions.

Key plan



Drawing key

Demolition - of internal partitions

Soft Strip - of the non original floor, finishes and materials; tenant fitout: loose and fixed furniture and other equipment; lighting; radiators and MEP

Soft Strip - of stairs and core non-original finishes and materials; and handrail

Soft Strip - of WC and services, lighting

Soft Strip - of bulkhead; dropped soffits; lighting

Key exclusions:
- All external fabric and windows to remain untouched
- Coffered ceiling and parquet flooring to be retained. Where fittings are removed, ensure minimal fabric impact.
- Columns to remain
- All external wall linings to remain

Rev	Date	Description	Drawn	Checked
P01	08/02/2023	Planning	JW	LS

Architect
ANOMALY
Morelands, 5-23 Old Street
London EC1 V9HL
+44 (0)20 7054 1145
hello@anomaly.com
www.anomaly.london

Client
KINRISE

KINRISE (SUNLIGHT) LTD

Project
SUNLIGHT HOUSE


Drawing Title
Soft Strip Plan - Level 08

Job number	Sheet Size	Scale @ A1	Scale @ A3
126	A1	1:100	1:200

Issue status
PLANNING

Drawing number
SLH-ANO-P0-08-DR-A-03108 P1

© Copyright - Anomaly

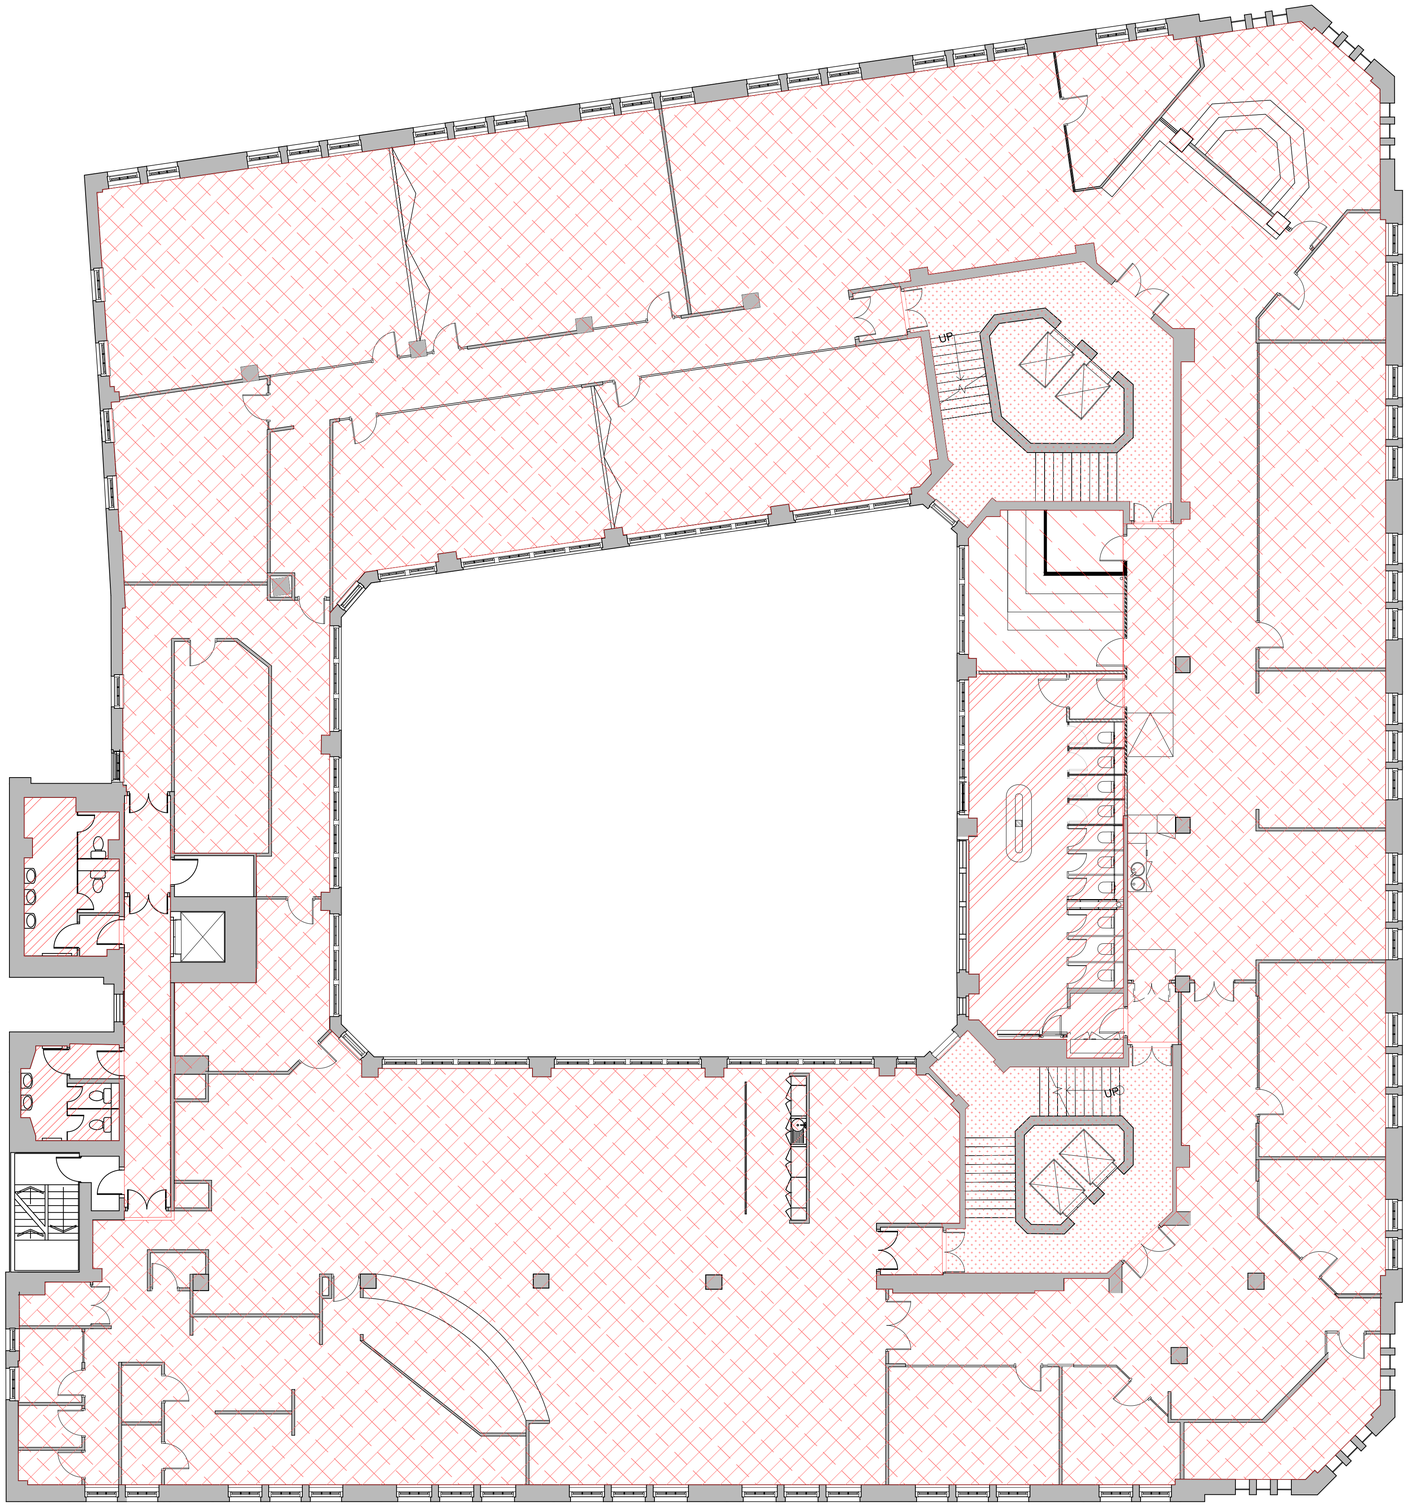

N

Scale 1:100

2 m 0 2 4 m

A1 sheet size

ANOMALY

General notes

1. This information is confidential and the copyright of Anomaly.

2. Anomaly accepts no liability for use of this drawing by parties other than the party for whom it was prepared or for purposes other than that which is stated on the issue sheet. It shall not be disclosed or passed to any other party in any form in whole or part without Anomaly's express permission in writing nor should any other party place reliance upon it.

3. Where data is supplied electronically, it is for convenience only. The original information is the printed or controlled copy which will be supplied on request.

4. All dimensions are in millimetres. No dimensions or other information shall be inferred from the electronic data unless specifically stated on the printed or controlled copy. Where dimensions are not given, drawings must not be scaled and the matter should be referred back to Anomaly.

5. This drawing should be read in conjunction with all other project information, produced by Anomaly and others. In the event of any conflict between the information contained on this drawing and in any other project document, drawings, specifications, schedules etc. the matter must be referred back to Anomaly for clarification.

6. All dimensions and conditions are to be checked on site by the contractor prior to preparing designs, drawings, calculations etc. or commencing any work. The contractor is responsible for checking that there is no conflict between site dimensions and drawn dimensions.

Key plan



Drawing key

- Demolition - of internal partitions
- Soft Strip - of the non original floor, finishes and materials; tenant fitout: loose and fixed furniture and other equipment; lighting; radiators and MEP
- Soft Strip - of stairs and core non-original finishes and materials; and handrail
- Soft Strip - of WC and services, lighting
- Soft Strip - of bulkhead; dropped soffits; lighting

Key exclusions:
- All external fabric and windows to remain untouched
- Coffered ceiling and parquet flooring to be retained. Where fittings are removed, ensure minimal fabric impact.
- Columns to remain
- All external wall linings to remain

Rev	Date	Description	Drawn	Checked
P01	08/02/2023	Planning	JW	LS

Architect
ANOMALY
Morelands, 5-23 Old Street
London EC1 V9HL
+44 (0)20 7054 1145
hello@anomaly.com
www.anomaly.london

Client
KINRISE
KINRISE (SUNLIGHT) LTD

Project
SUNLIGHT HOUSE


Drawing Title
Soft Strip Plan - Level 09

Job number	Sheet Size	Scale @ A1	Scale @ A3
126	A1	1:100	1:200

Issue status
PLANNING

Drawing number
SLH-ANO-P0-09-DR-A-03109 P1

© Copyright - Anomaly

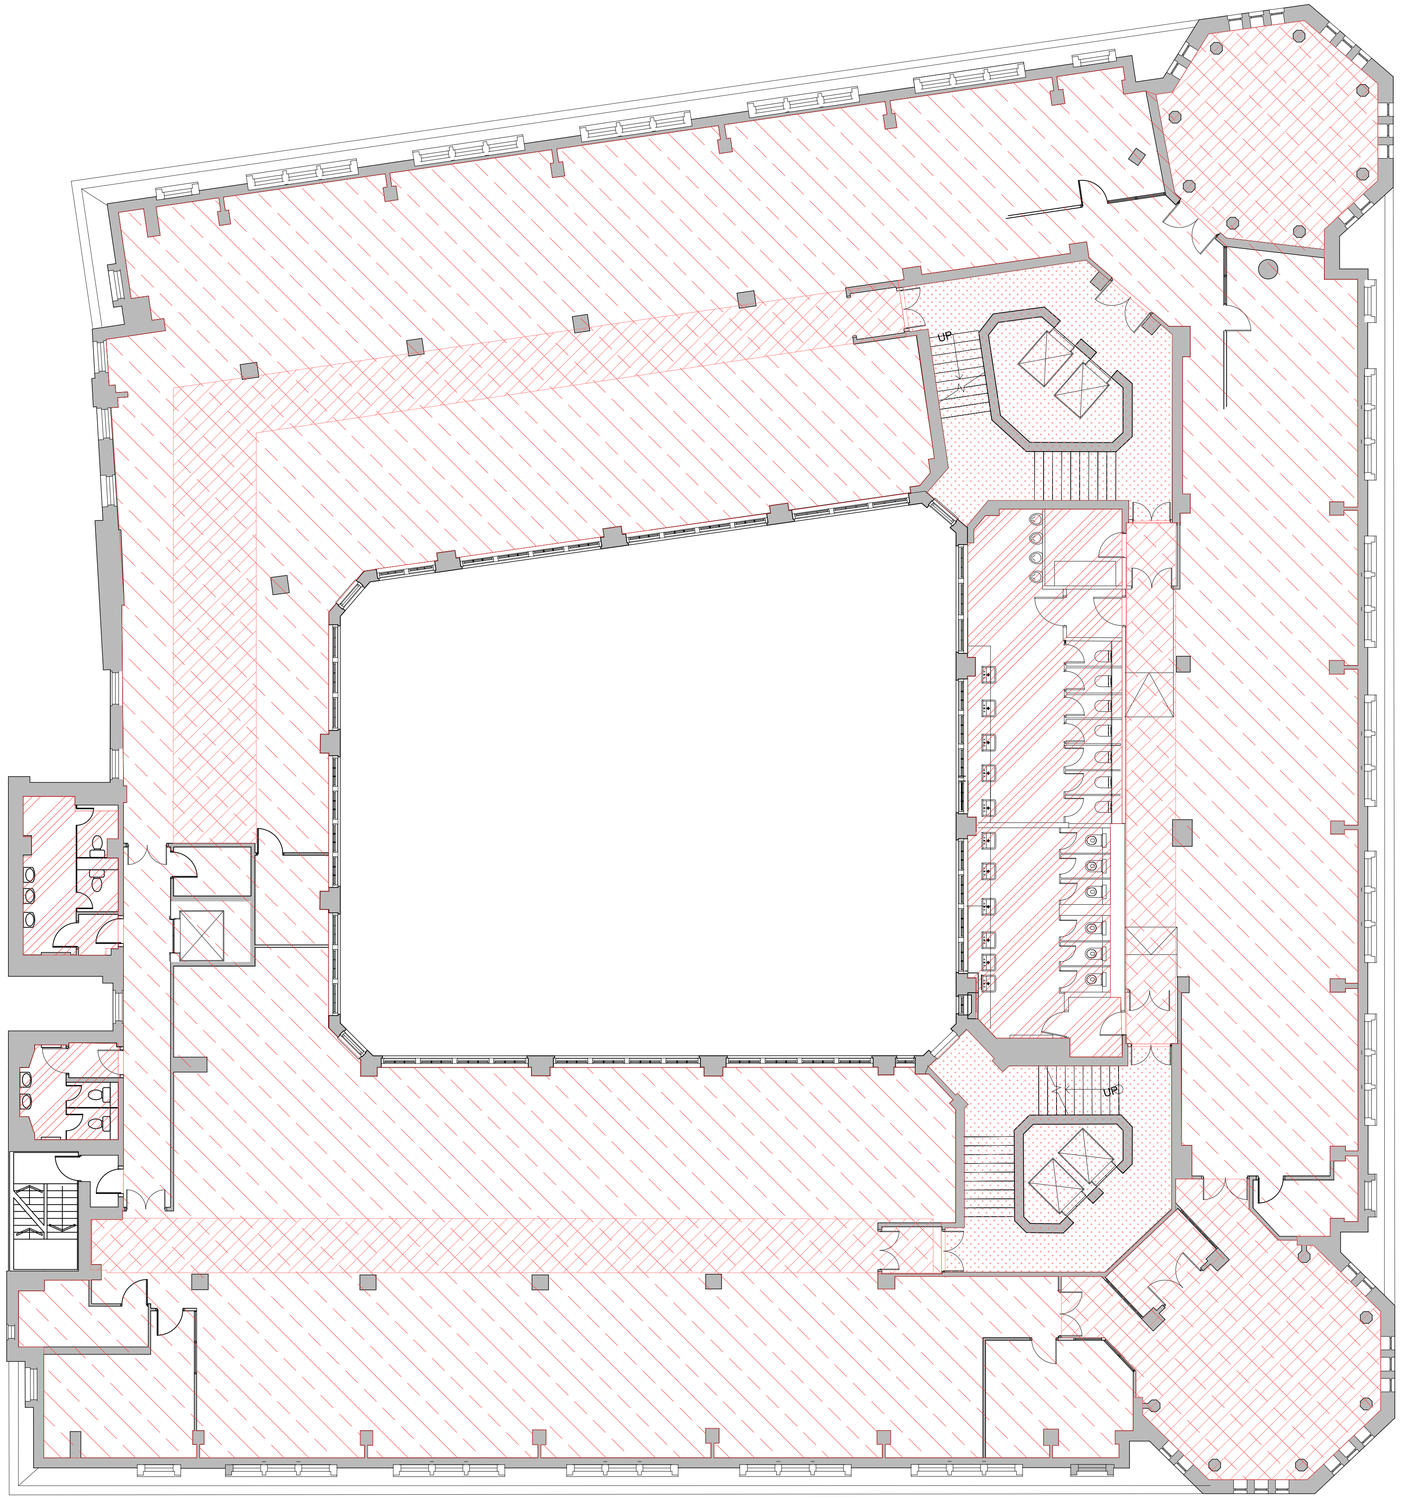

N

Scale 1:100

2 m 0 2 4 m

A1 sheet size

ANOMALY

General notes

1. This information is confidential and the copyright of Anomaly.

2. Anomaly accepts no liability for use of this drawing by parties other than the party for whom it was prepared or for purposes other than that which is stated on the issue sheet. It shall not be disclosed or passed to any other party in any form in whole or part without Anomaly's express permission in writing nor should any other party place reliance upon it.

3. Where data is supplied electronically, it is for convenience only. The original information is the printed or controlled copy which will be supplied on request.

4. All dimensions are in millimetres. No dimensions or other information shall be inferred from the electronic data unless specifically stated on the printed or controlled copy. Where dimensions are not given, drawings must not be scaled and the matter should be referred back to Anomaly.

5. This drawing should be read in conjunction with all other project information, produced by Anomaly and others. In the event of any conflict between the information contained on this drawing and in any other project document, drawings, specifications, schedules etc. the matter must be referred back to Anomaly for clarification.

6. All dimensions and conditions are to be checked on site by the contractor prior to preparing designs, drawings, calculations etc. or commencing any work. The contractor is responsible for checking that there is no conflict between site dimensions and drawn dimensions.

Key plan



Drawing key

- Demolition - of internal partitions
- Soft Strip - of the non original floor, finishes and materials; tenant fitout: loose and fixed furniture and other equipment; lighting; radiators and MEP
- Soft Strip - of stairs and core non-original finishes and materials; and handrail
- Soft Strip - of WC and services, lighting
- Soft Strip - of bulkhead; dropped soffits; lighting

Key exclusions:
- All external fabric and windows to remain untouched
- Coffered ceiling and parquet flooring to be retained. Where fittings are removed, ensure minimal fabric impact.
- Columns to remain
- All external wall linings to remain

Rev	Date	Description	Drawn	Checked
P01	08/02/2023	Planning	JW	LS

Architect
ANOMALY
Morelands, 5-23 Old Street
London EC1 V9HL
+44 (0)20 7054 1145
hello@anomaly.com
www.anomaly.london

Client

KINRISE

KINRISE (SUNLIGHT) LTD

Project

SUNLIGHT HOUSE

Drawing Title

Soft Strip Plan - Level 10

Job number	Sheet Size	Scale @ A1	Scale @ A3
126	A1	1:100	1:200


Issue status

PLANNING

Drawing number

SLH-ANO-P0-10-DR-A-03110 P1

© Copyright - Anomaly

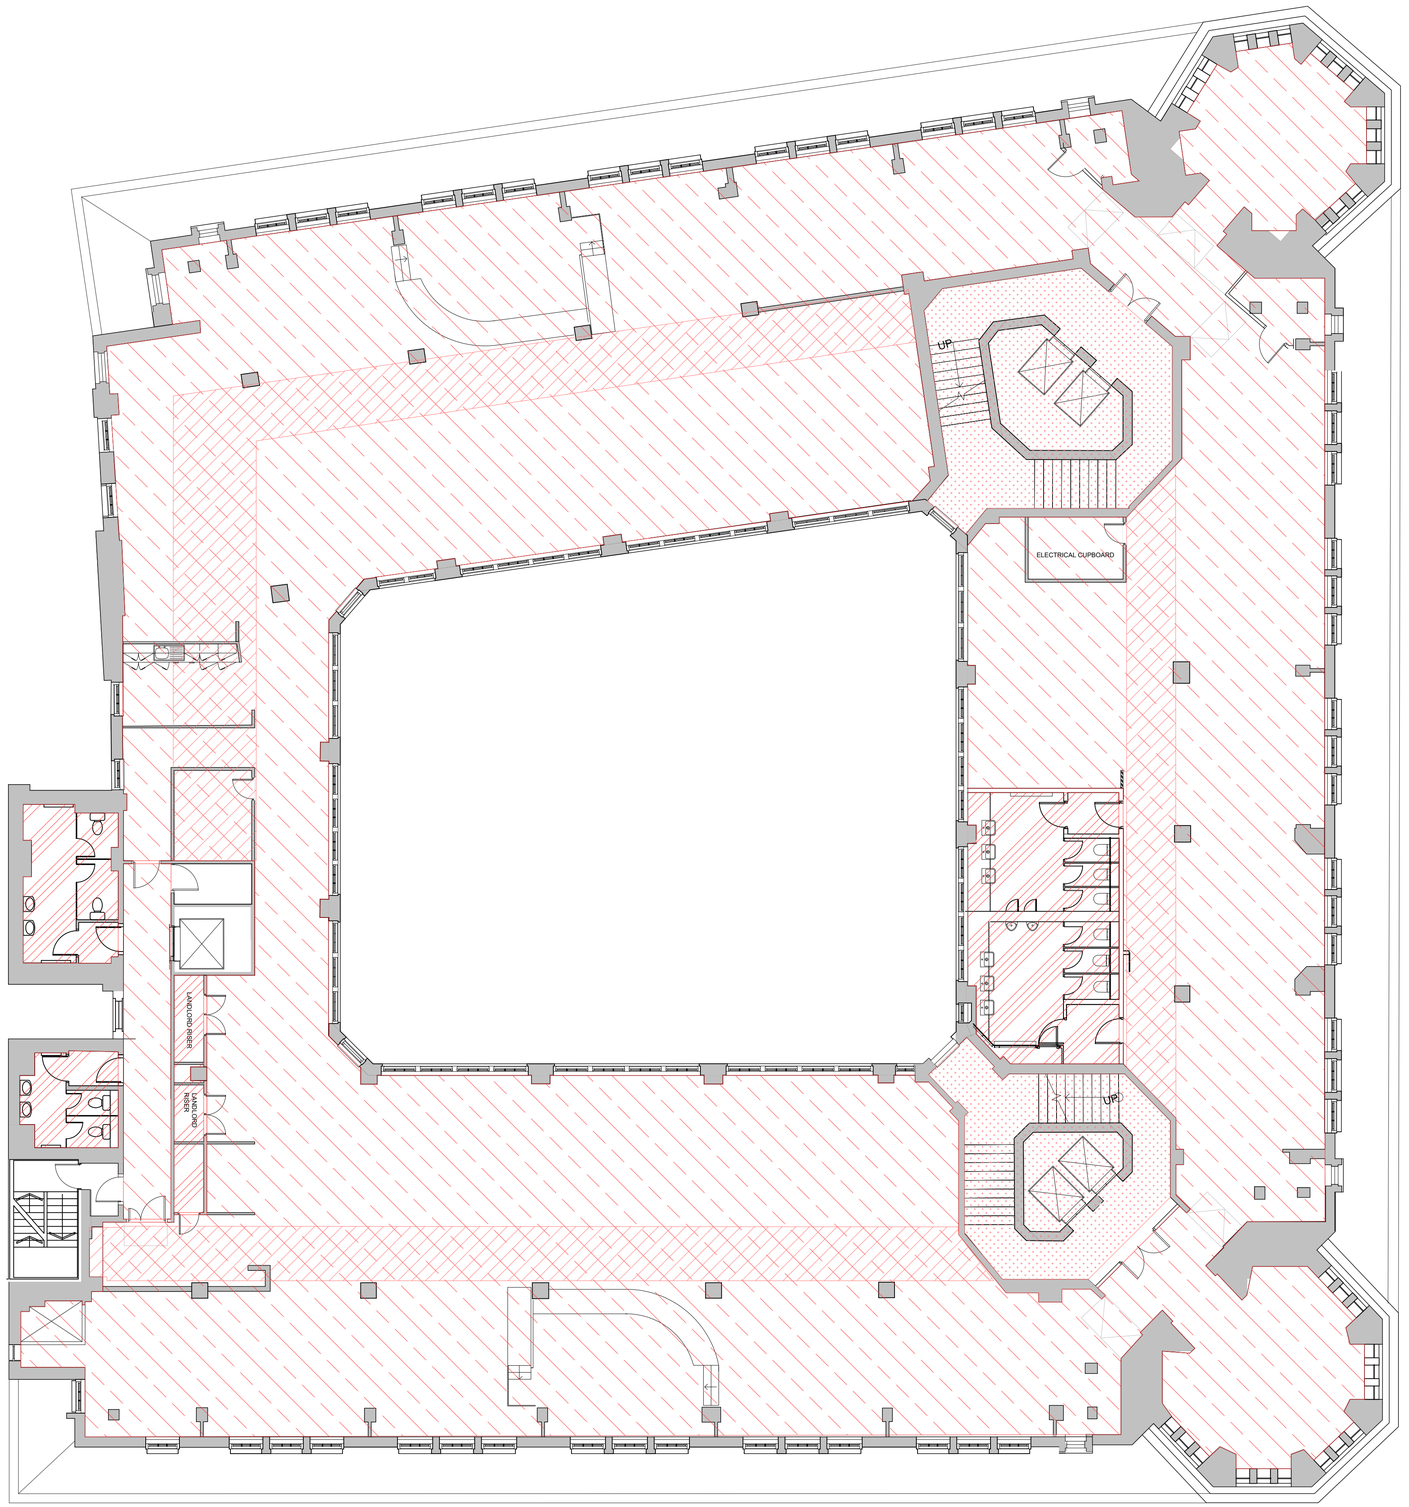

N

Scale 1:100

2 m 0 2 4 m

A1 sheet size

ANOMALY

General notes

1. This information is confidential and the copyright of Anomaly.

2. Anomaly accepts no liability for use of this drawing by parties other than the party for whom it was prepared or for purposes other than that which is stated on the issue sheet. It shall not be disclosed or passed to any other party in any form in whole or part without Anomaly's express permission in writing nor should any other party place reliance upon it.


3. Where data is supplied electronically, it is for convenience only. The original information is the printed or controlled copy which will be supplied on request.

4. All dimensions are in millimetres. No dimensions or other information shall be inferred from the electronic data unless specifically stated on the printed or controlled copy. Where dimensions are not given, drawings must not be scaled and the matter should be referred back to Anomaly.

5. This drawing should be read in conjunction with all other project information, produced by Anomaly and others. In the event of any conflict between the information contained on this drawing and in any other project document, drawings, specifications, schedules etc. the matter must be referred back to Anomaly for clarification.

6. All dimensions and conditions are to be checked on site by the contractor prior to preparing designs, drawings, calculations etc. or commencing any work. The contractor is responsible for checking that there is no conflict between site dimensions and drawn dimensions.

Key plan

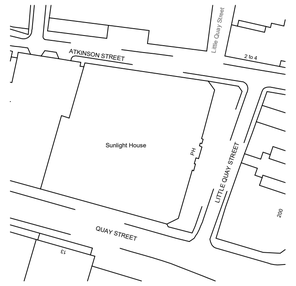

Drawing key

- Demolition - of internal partitions
- Soft Strip - of the non original floor, finishes and materials; tenant fitout: loose and fixed furniture and other equipment; lighting; radiators and MEP
- Soft Strip - of stairs and core non-original finishes and materials; and handrail
- Soft Strip - of WC and services, lighting
- Soft Strip - of bulkhead; dropped soffits; lighting

Key exclusions:
- All external fabric and windows to remain untouched
- Coffered ceiling and parquet flooring to be retained. Where fittings are removed, ensure minimal fabric impact.
- Columns to remain
- All external wall linings to remain

Rev	Date	Description	Drawn	Checked
P01	08/02/2023	Planning	JW	LS

Architect
ANOMALY
Morelands, 5-23 Old Street
London EC1 V9HL
+44 (0)20 7054 1145
hello@anomaly.com
www.anomaly.london

Client
KINRISE

KINRISE (SUNLIGHT) LTD

Project
SUNLIGHT HOUSE


Drawing Title
Soft Strip Plan - Level 11

Job number	Sheet Size	Scale @ A1	Scale @ A3
126	A1	1:100	1:200

Issue status
PLANNING

Drawing number
SLH-ANO-P0-11-DR-A-03111 P1

© Copyright - Anomaly

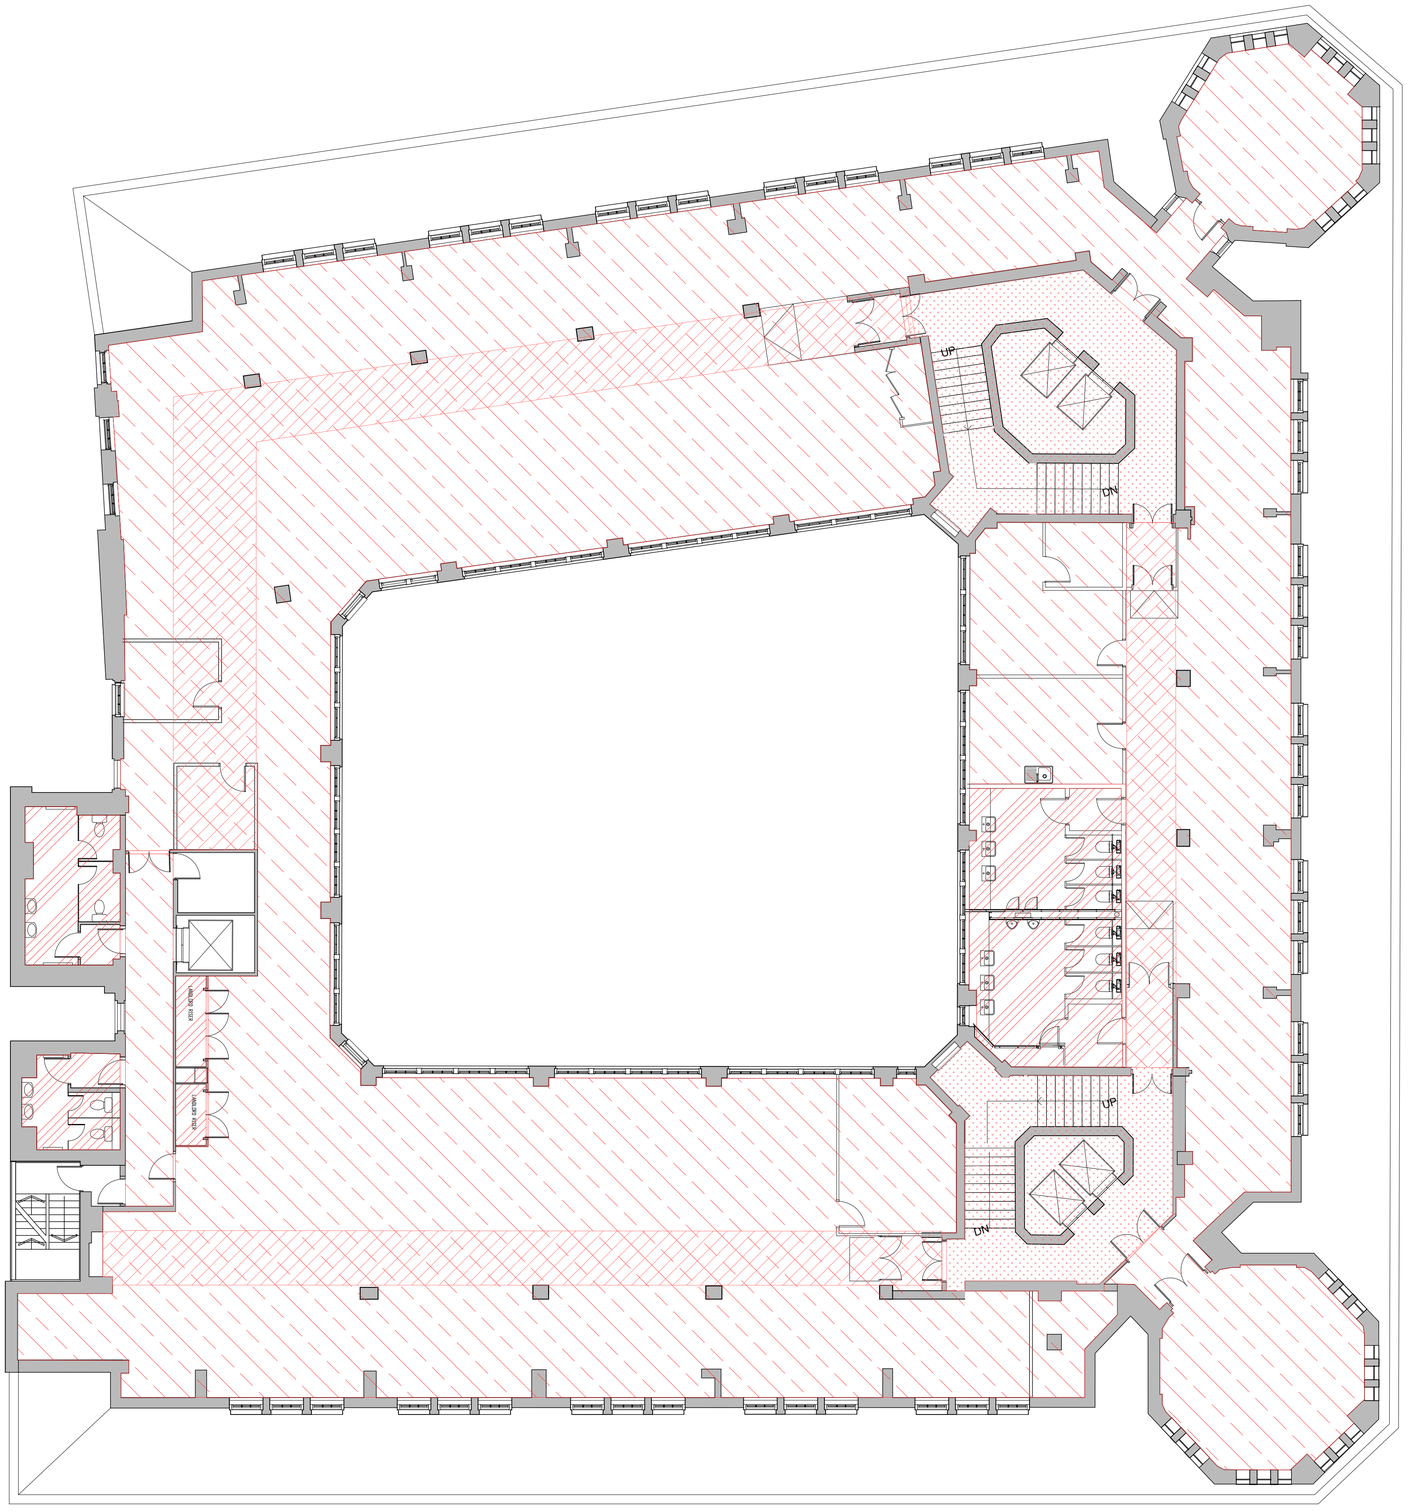

N

Scale 1:100

2 m 0 2 4 m

A1 sheet size

ANOMALY

General notes

1. This information is confidential and the copyright of Anomaly.

2. Anomaly accepts no liability for use of this drawing by parties other than the party for whom it was prepared or for purposes other than that which is stated on the issue sheet. It shall not be disclosed or passed to any other party in any form in whole or part without Anomaly's express permission in writing nor should any other party place reliance upon it.

3. Where data is supplied electronically, it is for convenience only. The original information is the printed or controlled copy which will be supplied on request.

4. All dimensions are in millimetres. No dimensions or other information shall be inferred from the electronic data unless specifically stated on the printed or controlled copy. Where dimensions are not given, drawings must not be scaled and the matter should be referred back to Anomaly.

5. This drawing should be read in conjunction with all other project information, produced by Anomaly and others. In the event of any conflict between the information contained on this drawing and in any other project document, drawings, specifications, schedules etc. the matter must be referred back to Anomaly for clarification.

6. All dimensions and conditions are to be checked on site by the contractor prior to preparing designs, drawings, calculations etc. or commencing any work. The contractor is responsible for checking that there is no conflict between site dimensions and drawn dimensions.

Key plan



Drawing key

- Demolition - of internal partitions
- Soft Strip - of the non original floor, finishes and materials; tenant fitout: loose and fixed furniture and other equipment; lighting; radiators and MEP
- Soft Strip - of stairs and core non-original finishes and materials; and handrail
- Soft Strip - of WC and services, lighting
- Soft Strip - of bulkhead; dropped soffits; lighting

Key exclusions:

- All external fabric and windows to remain untouched
- Coffered ceiling and parquet flooring to be retained. Where fittings are removed, ensure minimal fabric impact.
- Columns to remain
- All external wall linings to remain

Rev	Date	Description	Drawn	Checked
P01	08/02/2023	Planning	JW	LS

Architect

ANOMALY

Morelands, 5-23 Old Street
London EC1 V9HL

+44 (0)20 7054 1145
hello@anomaly.com
www.anomaly.london

Client

KINRISE

KINRISE (SUNLIGHT) LTD

Project

SUNLIGHT HOUSE

Drawing Title

Soft Strip Plan - Level 12

Job number	Sheet Size	Scale @ A1	Scale @ A3
126	A1	1:100	1:200


Issue status

PLANNING

Drawing number

SLH-ANO-P0-12-DR-A-03112 P1

© Copyright - Anomaly

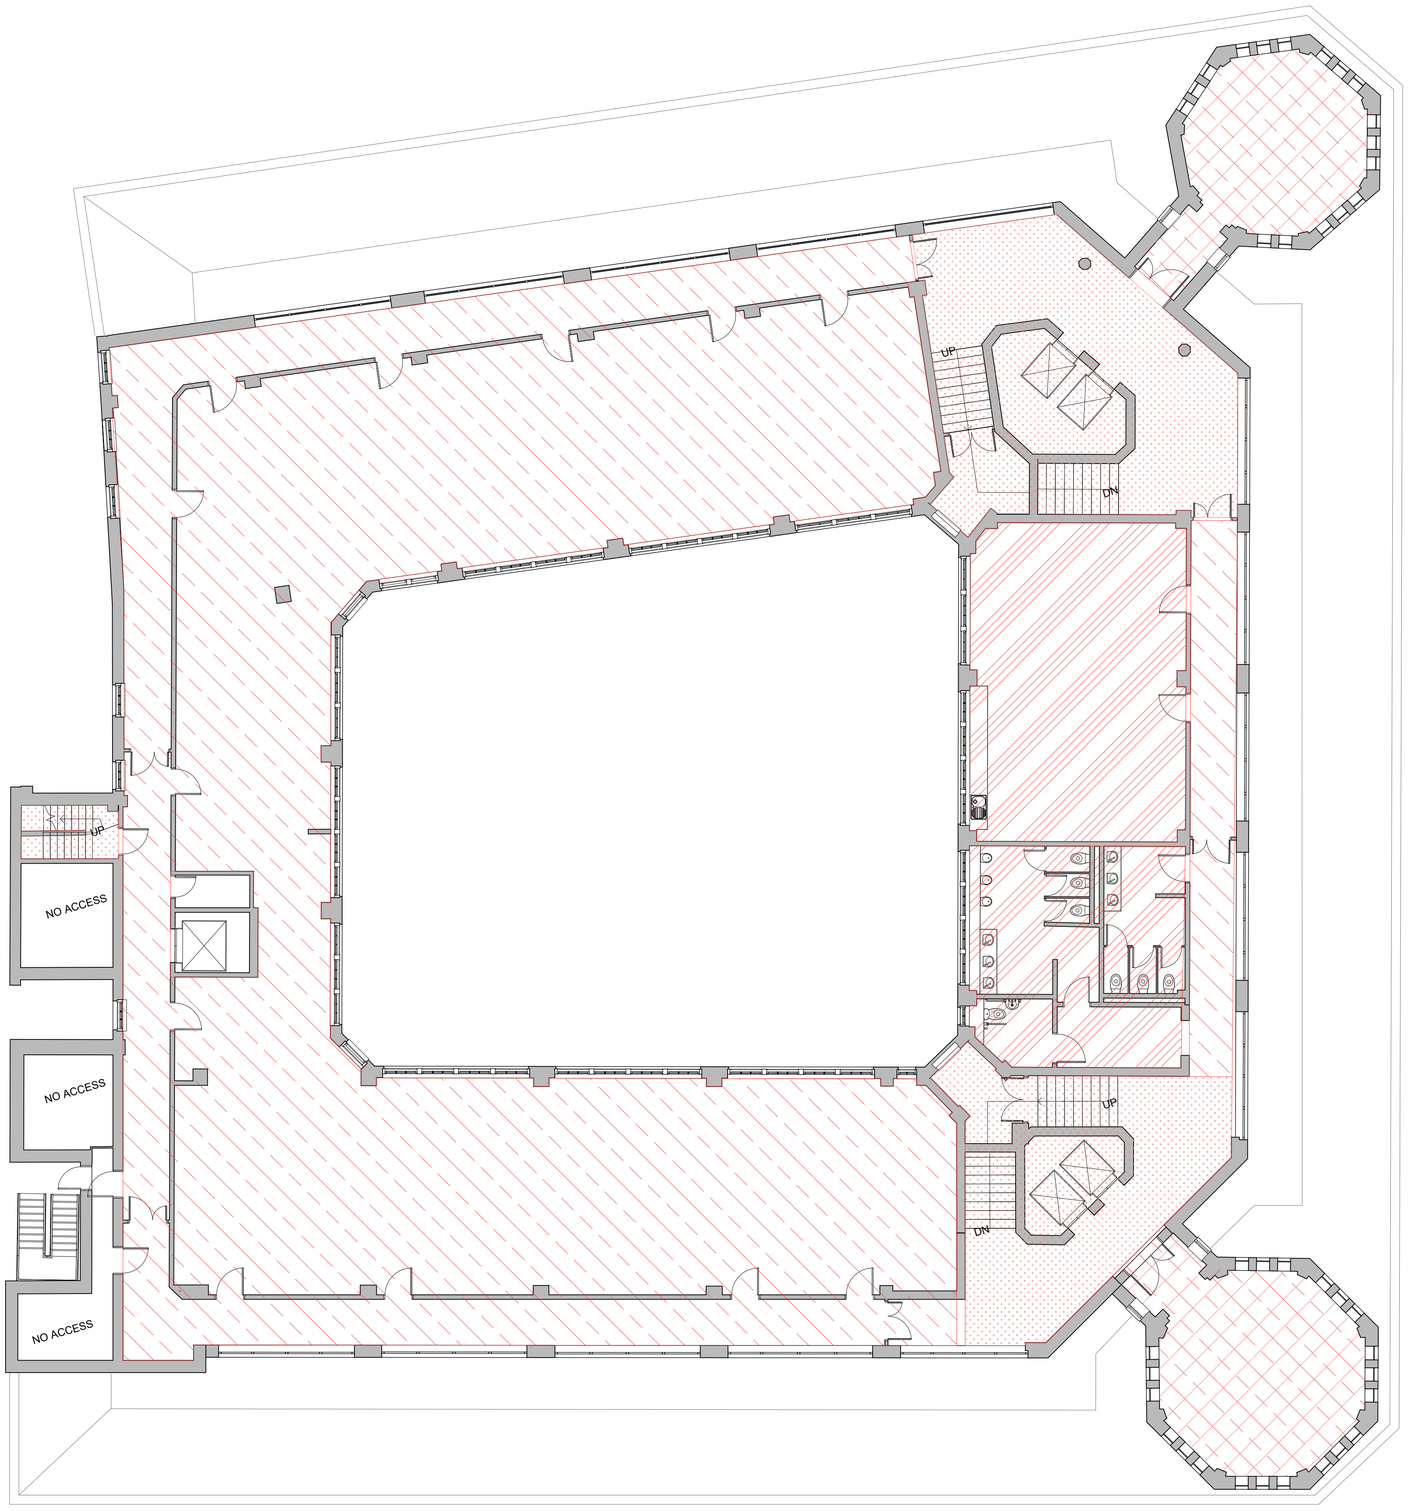

N

Scale 1:100

2 m 0 2 4 m

ANOMALY

General notes

1. This information is confidential and the copyright of Anomaly.

2. Anomaly accepts no liability for use of this drawing by parties other than the party for whom it was prepared or for purposes other than that which is stated on the issue sheet. It shall not be disclosed or passed to any other party in any form in whole or part without Anomaly's express permission in writing nor should any other party place reliance upon it.

3. Where data is supplied electronically, it is for convenience only. The original information is the printed or controlled copy which will be supplied on request.

4. All dimensions are in millimetres. No dimensions or other information shall be inferred from the electronic data unless specifically stated on the printed or controlled copy. Where dimensions are not given, drawings must not be scaled and the matter should be referred back to Anomaly.

5. This drawing should be read in conjunction with all other project information, produced by Anomaly and others. In the event of any conflict between the information contained on this drawing and in any other project document, drawings, specifications, schedules etc. the matter must be referred back to Anomaly for clarification.

6. All dimensions and conditions are to be checked on site by the contractor prior to preparing designs, drawings, calculations etc. or commencing any work. The contractor is responsible for checking that there is no conflict between site dimensions and drawn dimensions.

Key plan



Drawing key

- Demolition - of internal partitions
- Soft Strip - of the non original floor, finishes and materials; tenant fitout: loose and fixed furniture and other equipment; lighting; radiators and MEP
- Soft Strip - of stairs and core non-original finishes and materials; and handrail
- Soft Strip - of WC and services, lighting
- Soft Strip - of bulkhead; dropped soffits; lighting

Key exclusions:
- All external fabric and windows to remain untouched
- Coffered ceiling and parquet flooring to be retained. Where fittings are removed, ensure minimal fabric impact.
- Columns to remain
- All external wall linings to remain

Rev	Date	Description	Drawn	Checked
P01	08/02/2023	Planning	JW	LS

Architect
ANOMALY
Morelands, 5-23 Old Street
London EC1 V9HL
+44 (0)20 7054 1145
hello@anomaly.com
www.anomaly.london

Client
KINRISE

KINRISE (SUNLIGHT) LTD

Project
SUNLIGHT HOUSE

Drawing Title
Soft Strip Plan - Level 13


Job number	Sheet Size	Scale @ A1	Scale @ A3
126	A1	1:100	1:200

Issue status
PLANNING

Drawing number
SLH-ANO-P0-13-DR-A-03113 P1

A1 sheet size

© Copyright - Anomaly

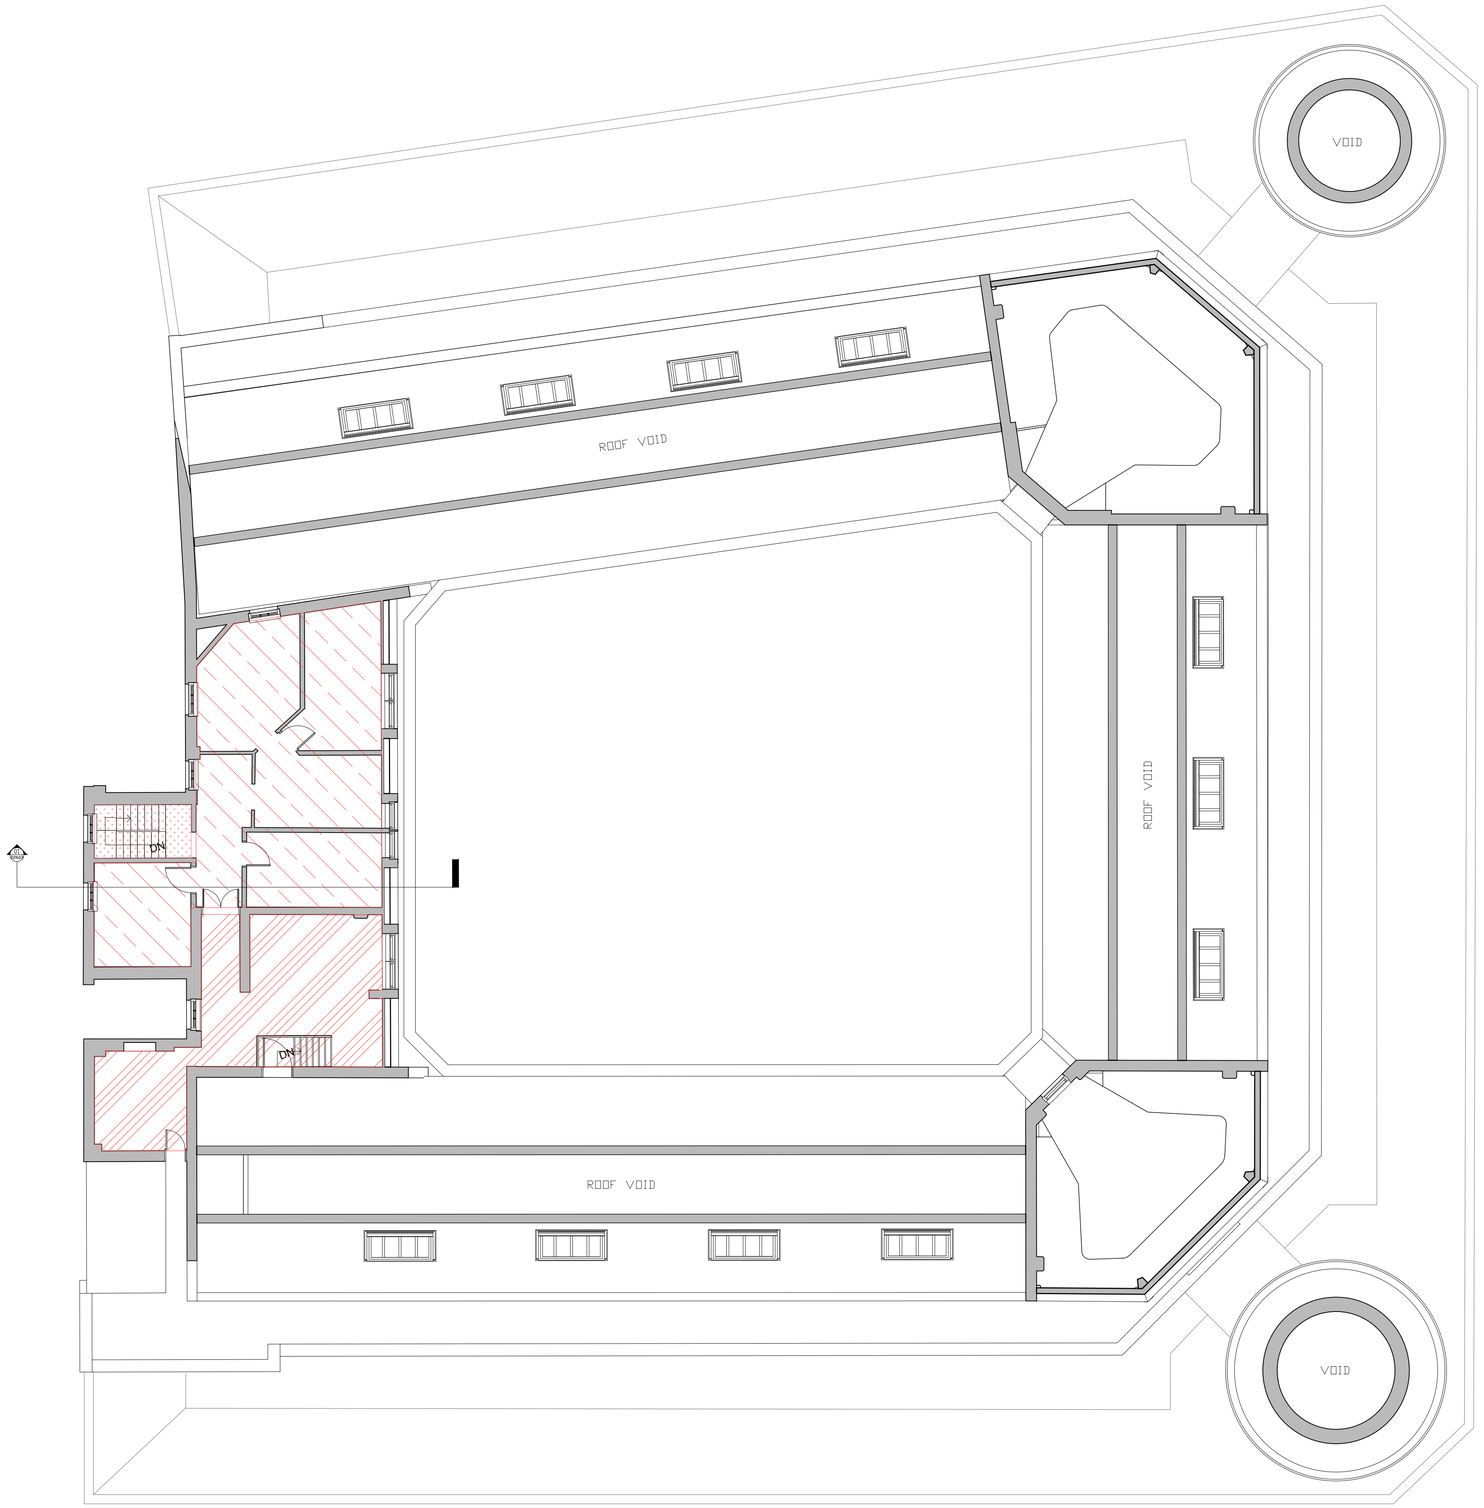

N

Scale 1:100

2 m 0 2 4 m

A1 sheet size

ANOMALY

General notes

1. This information is confidential and the copyright of Anomaly.

2. Anomaly accepts no liability for use of this drawing by parties other than the party for whom it was prepared or for purposes other than that which is stated on the issue sheet. It shall not be disclosed or passed to any other party in any form in whole or part without Anomaly's express permission in writing nor should any other party place reliance upon it.

3. Where data is supplied electronically, it is for convenience only. The original information is the printed or controlled copy which will be supplied on request.

4. All dimensions are in millimetres. No dimensions or other information shall be inferred from the electronic data unless specifically stated on the printed or controlled copy. Where dimensions are not given, drawings must not be scaled and the matter should be referred back to Anomaly.

5. This drawing should be read in conjunction with all other project information, produced by Anomaly and others. In the event of any conflict between the information contained on this drawing and in any other project document, drawings, specifications, schedules etc. the matter must be referred back to Anomaly for clarification.

6. All dimensions and conditions are to be checked on site by the contractor prior to preparing designs, drawings, calculations etc. or commencing any work. The contractor is responsible for checking that there is no conflict between site dimensions and drawn dimensions.

Key plan



Drawing key

- Demolition - of internal partitions
- Soft Strip - of the non original floor, finishes and materials; tenant fitout: loose and fixed furniture and other equipment; lighting; radiators and MEP
- Soft Strip - of stairs and core non-original finishes and materials; and handrail
- Soft Strip - of WC and services, lighting
- Soft Strip - of bulkhead; dropped soffits; lighting

Key exclusions:
- All external fabric and windows to remain untouched
- Coffered ceiling and parquet flooring to be retained. Where fittings are removed, ensure minimal fabric impact.
- Columns to remain
- All external wall linings to remain

Rev	Date	Description	Drawn	Checked
P01	03/02/2023	Planning	JW	LS

Architect
ANOMALY
Morelands, 5-23 Old Street
London EC1 V9HL
+44 (0)20 7054 1145
hello@anomaly.com
www.anomaly.london

Client
KINRISE
KINRISE (SUNLIGHT) LTD

Project
SUNLIGHT HOUSE

Drawing Title
Soft Strip Plan - Level 14

Job number	Sheet Size	Scale @ A1	Scale @ A3
126	A1	1:100	1:200

Issue status
PLANNING

Drawing number
SLH-ANO-P0-14-DR-A-03114 P1

© Copyright - Anomaly