


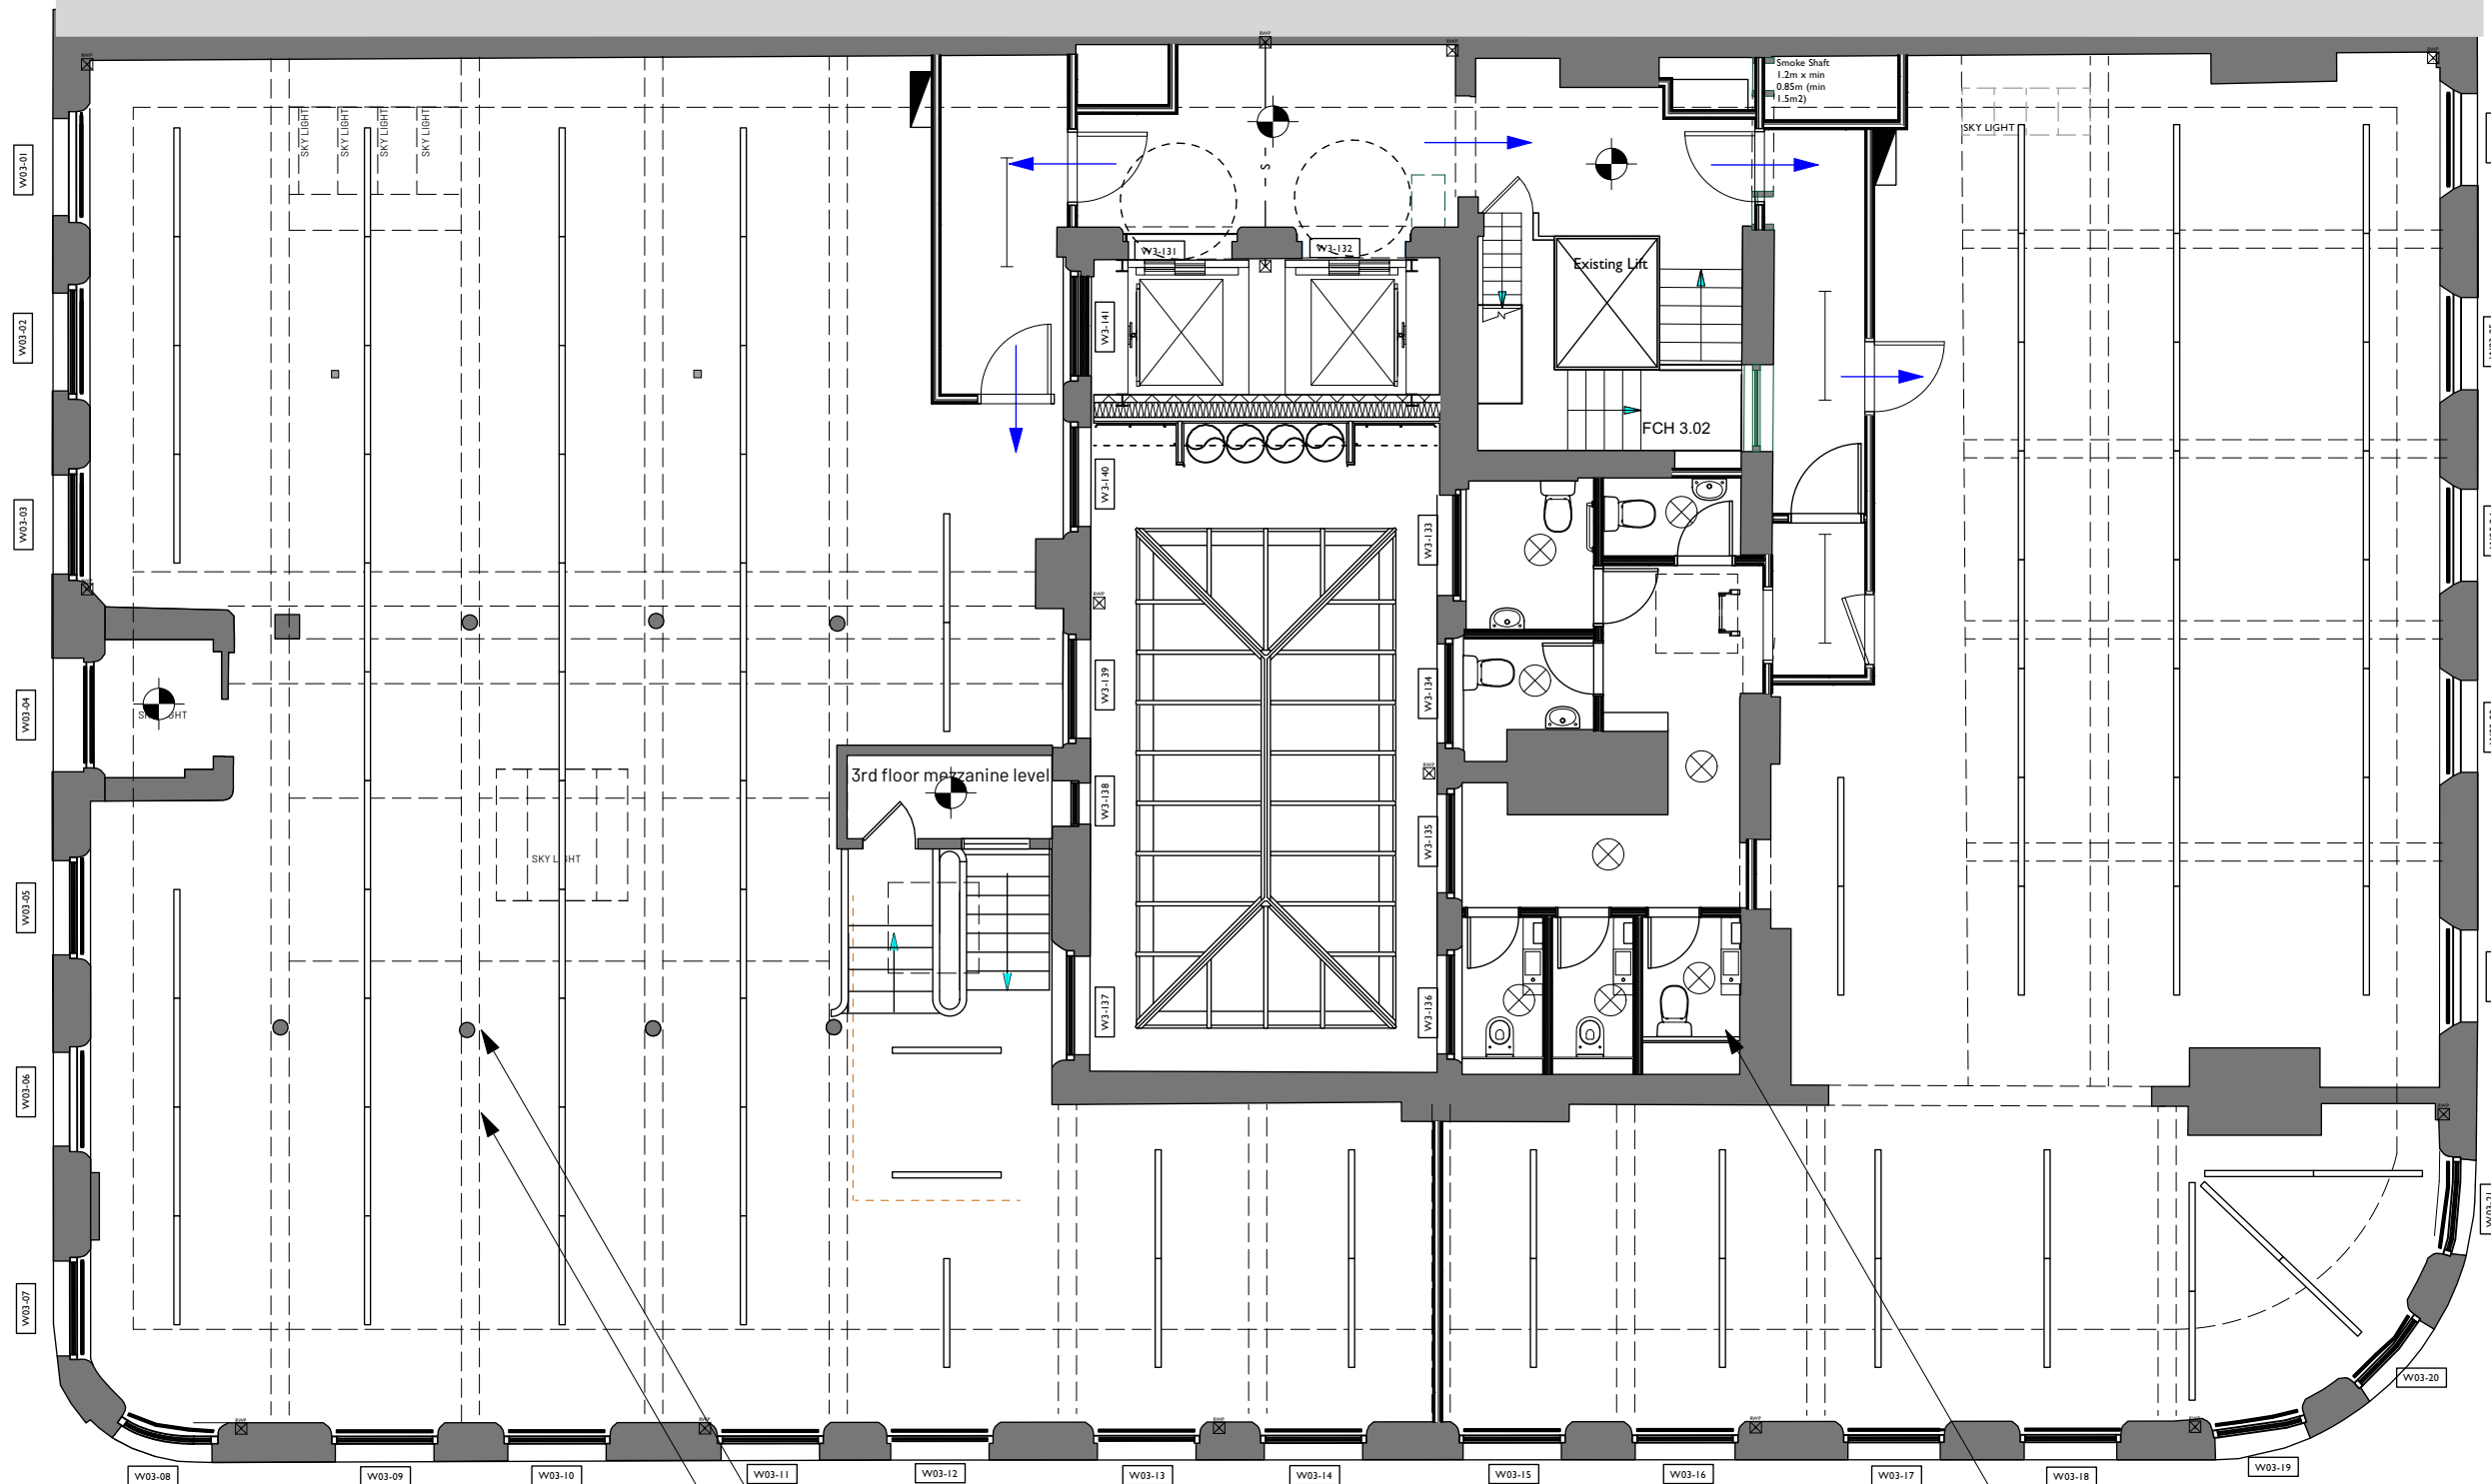

- KEY**
- Indicative - fabric not on measured survey
 - Historic coving to be reinstated
 - Existing historic coving to be retained
 - Existing beams
- LIGHTING**
- Ceiling mounted pendant
 - Ceiling mounted strip light
 - Ceiling mounted bulkhead
 - Suspended strip light

E	Ducts updated	RG
27/08/2024		
D	Updated to indicate treatment of former stair location following Planner comments.	HW H W
12/08/24		
C	Notes updated following client comments.	HW H W
01/07/2024		
B	Lighting details added.	HW H W
27/04/2024		
A	Existing rooflight included Layout updated following design change	RG W
30.01.24		
Rev	Note	DRN CHK

**77-79 Mosley St,
Manchester**

**Third Floor - Reflective
Ceiling Plan**

scheme	1995
drwg no.	P(147)
revision	E

scale	1:100 @ A3
date first drawn	Feb 19
drawn	RG

SK sketch E existing P proposed T tender C construction F final issue

www.ateliermb.co.uk
t 0161 236 0051
e architect@ateliermb.co.uk

See Drawing 127 for typical light fitting details