
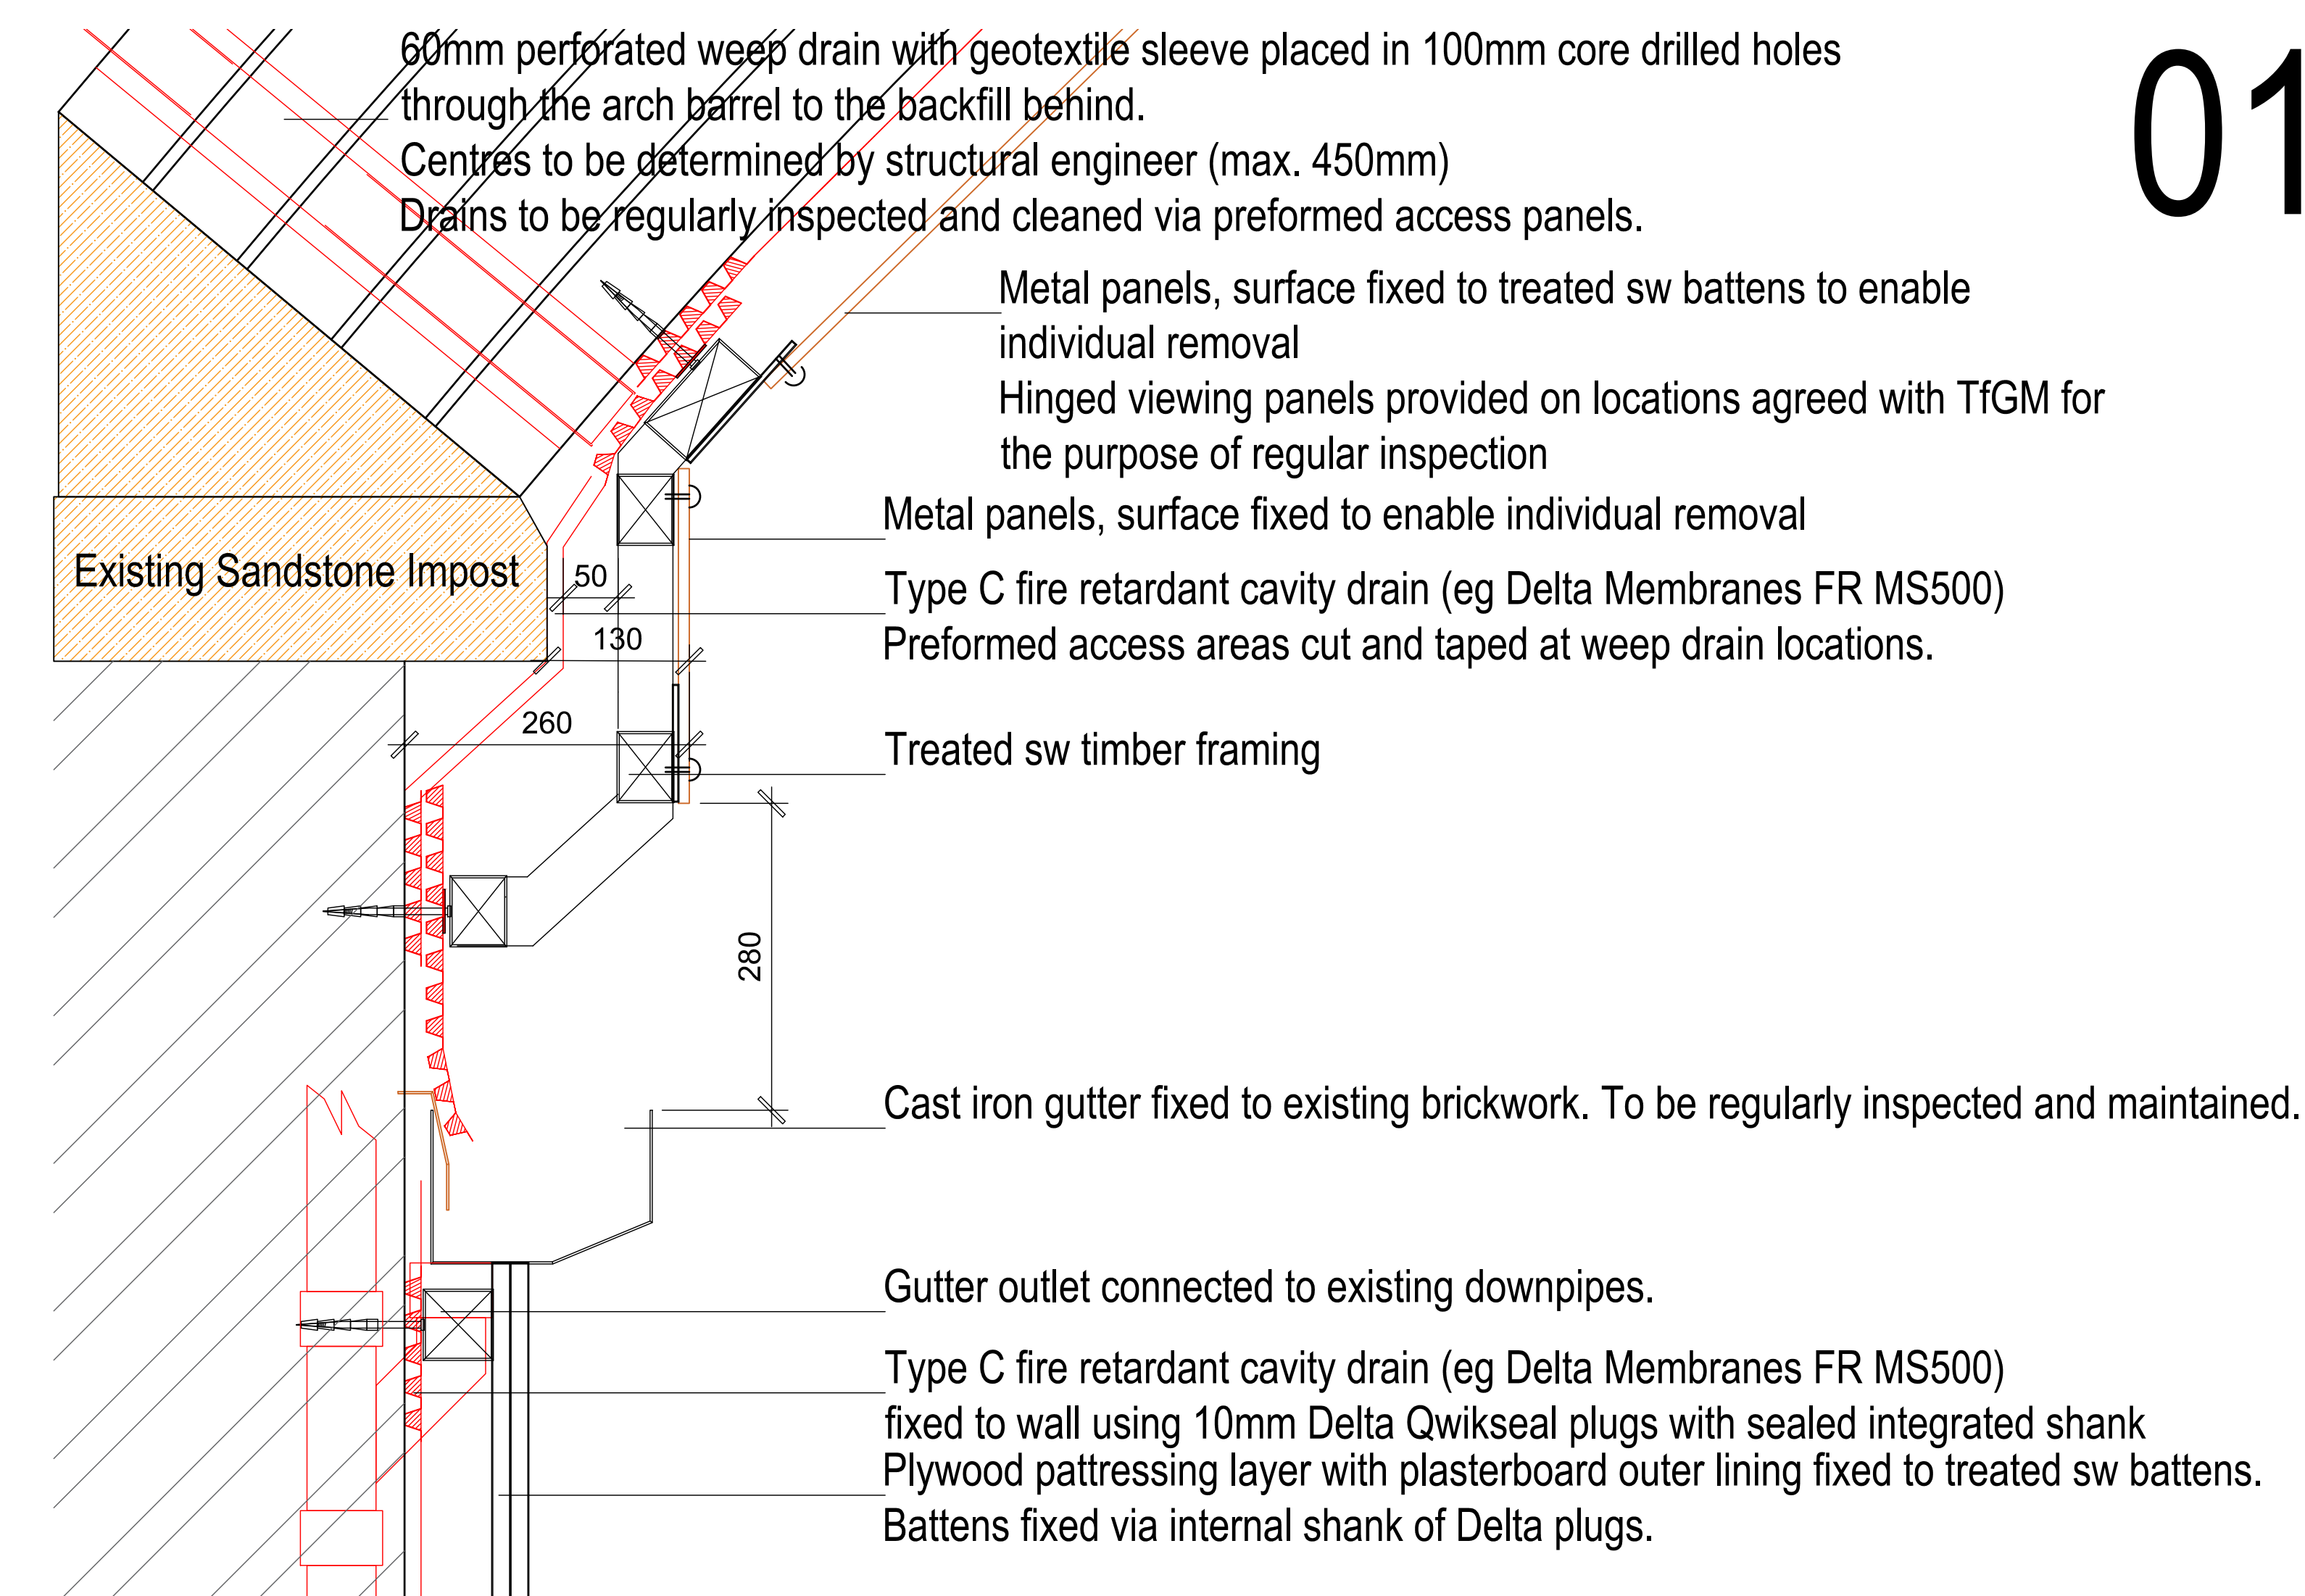
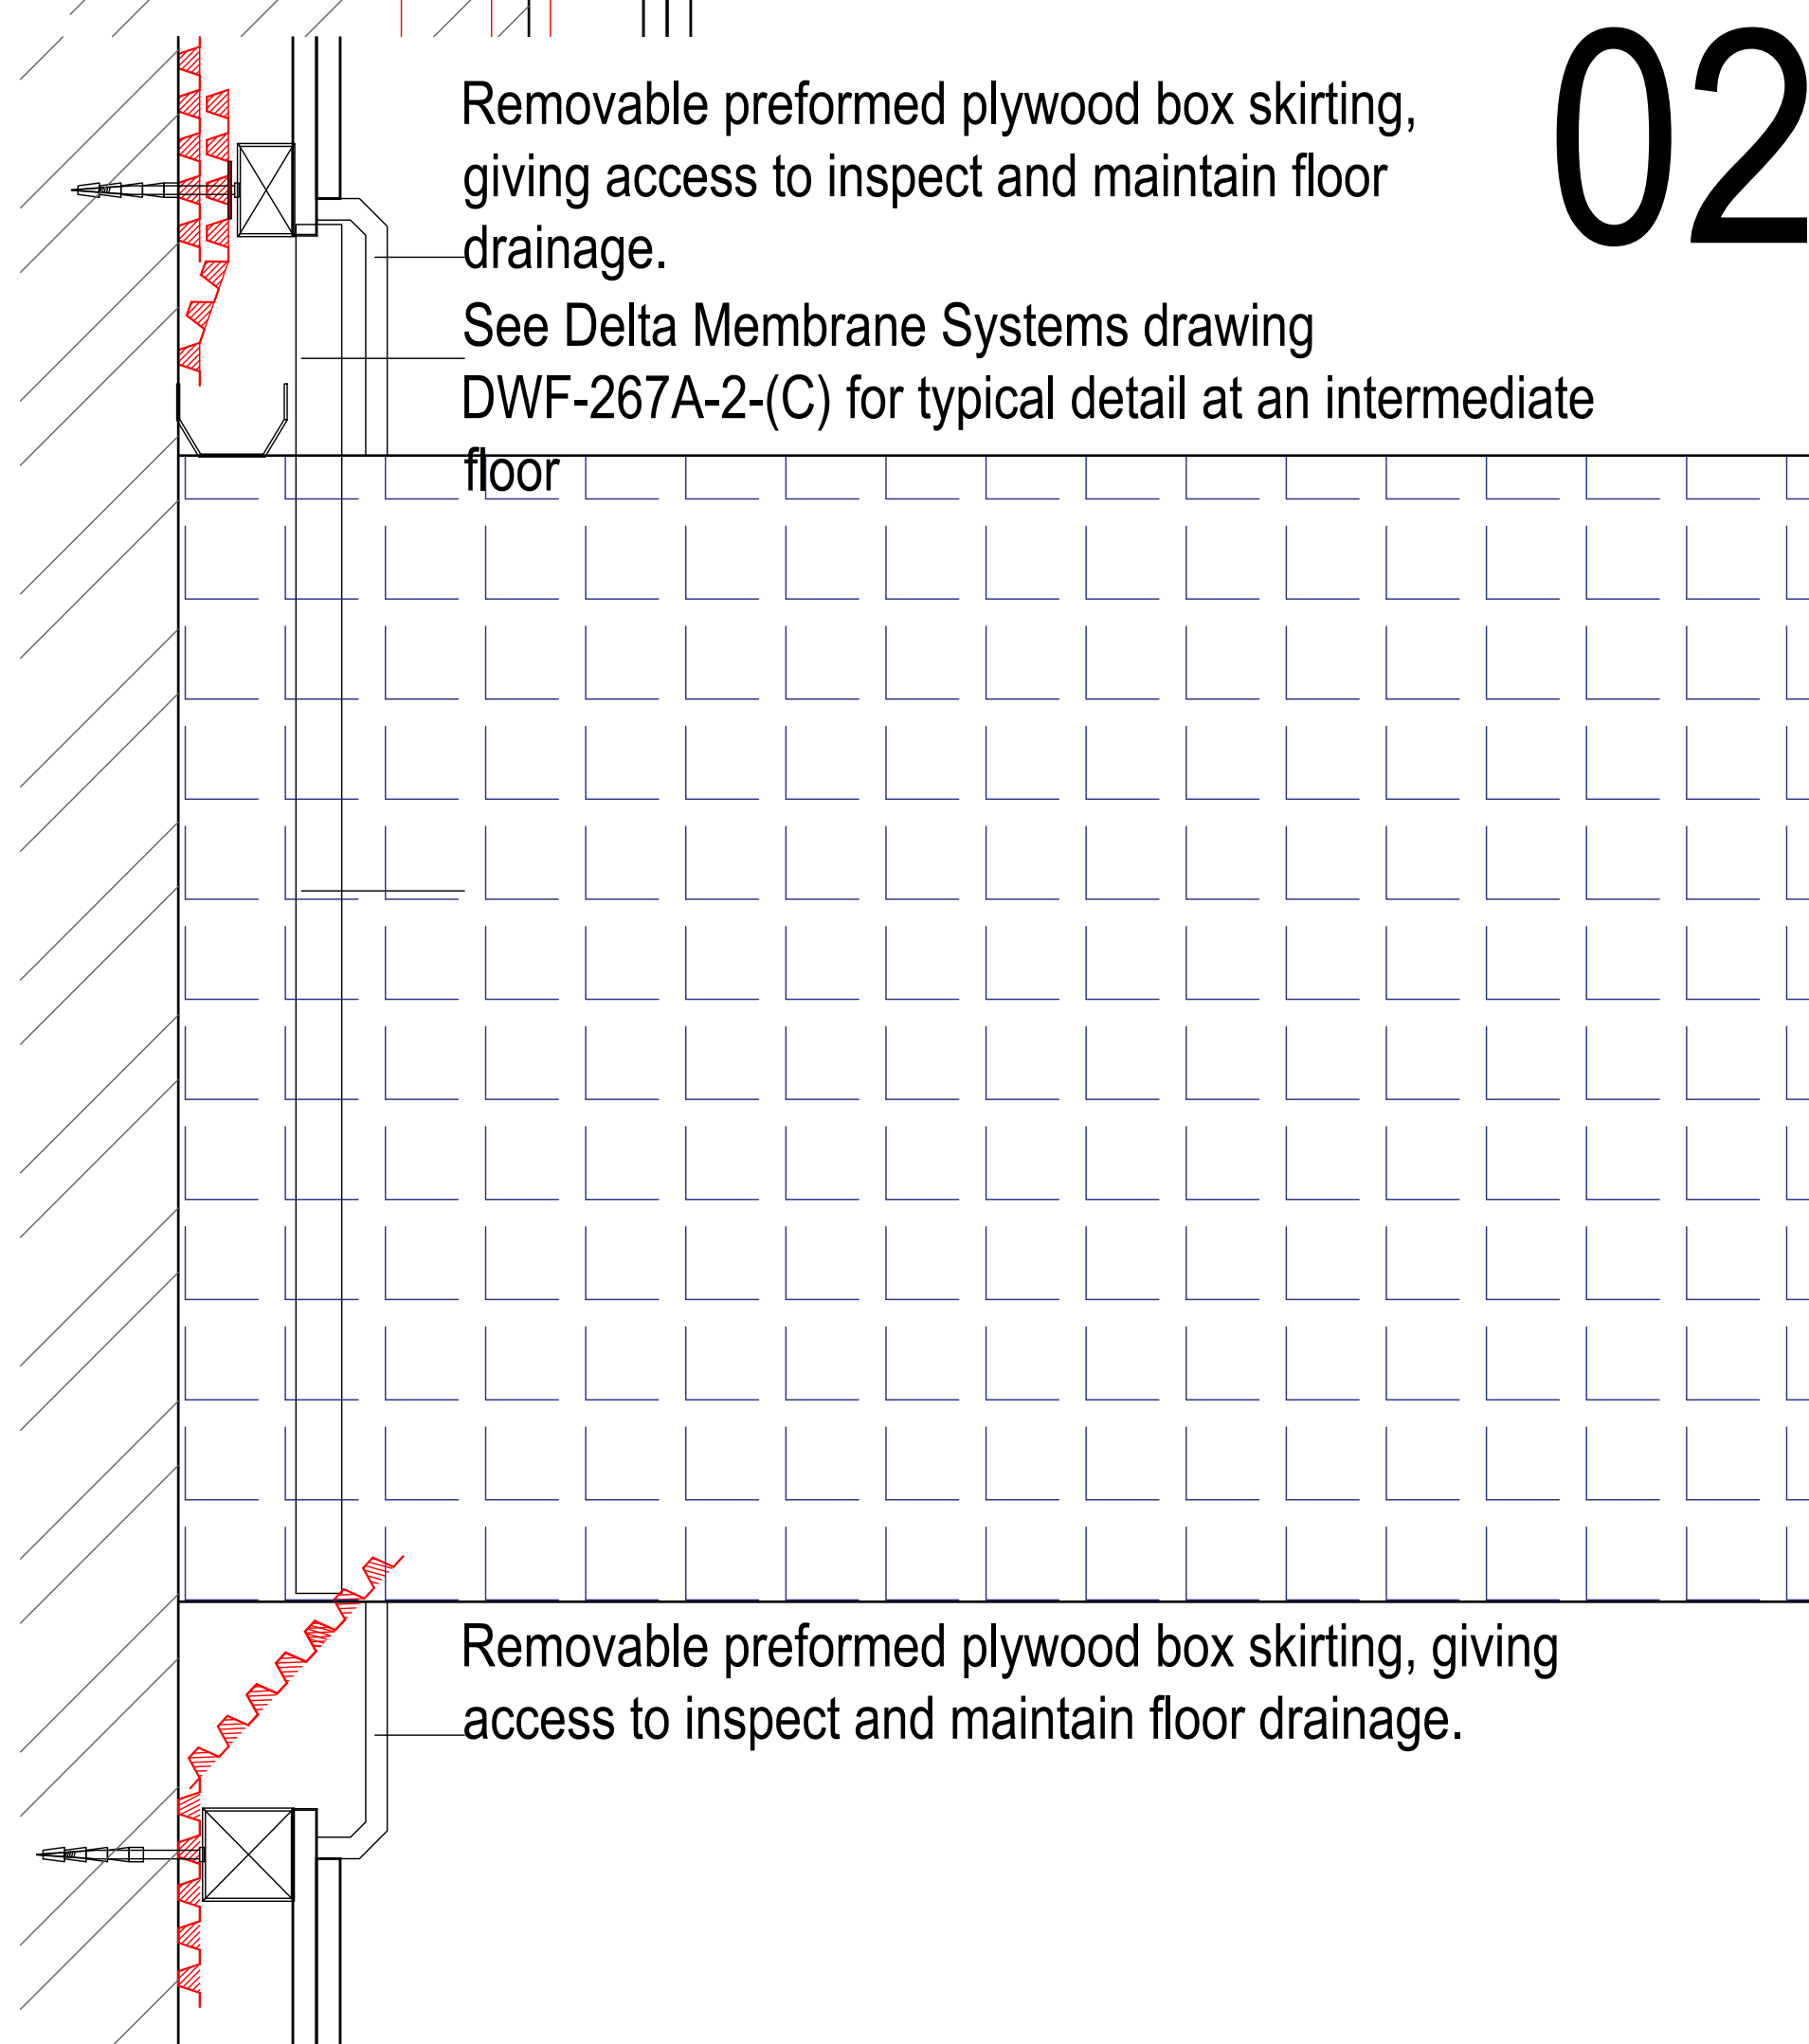
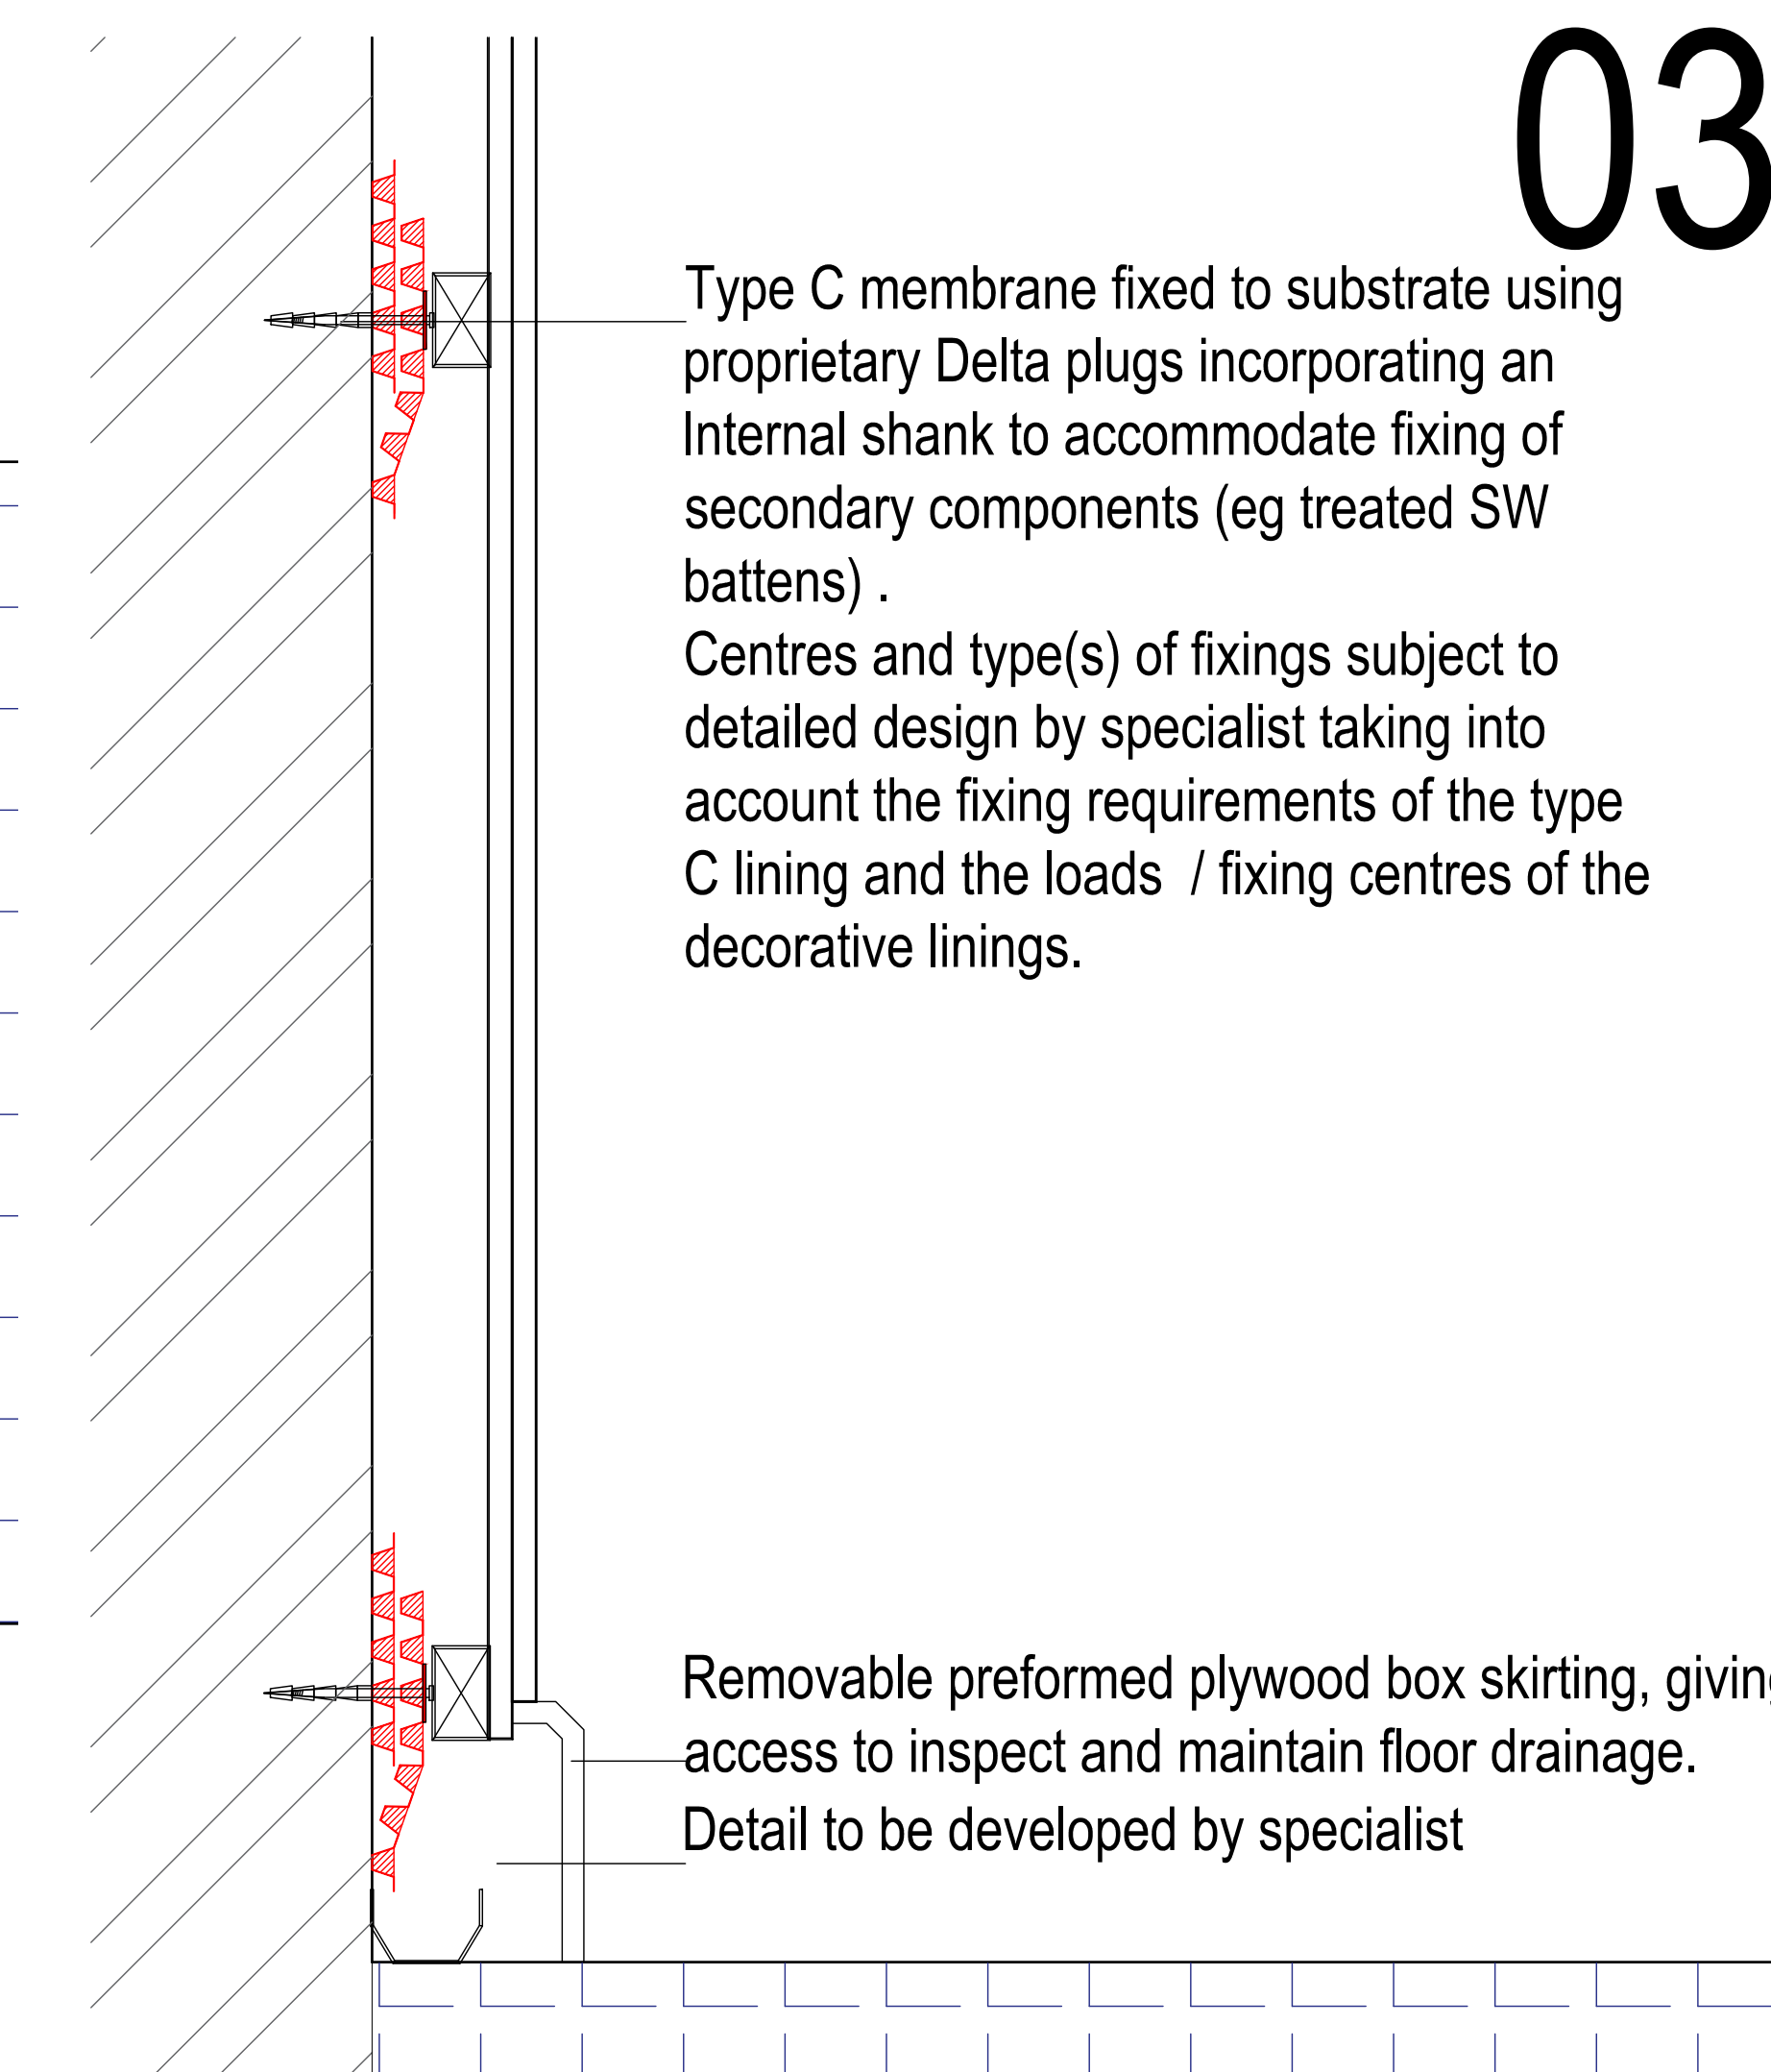


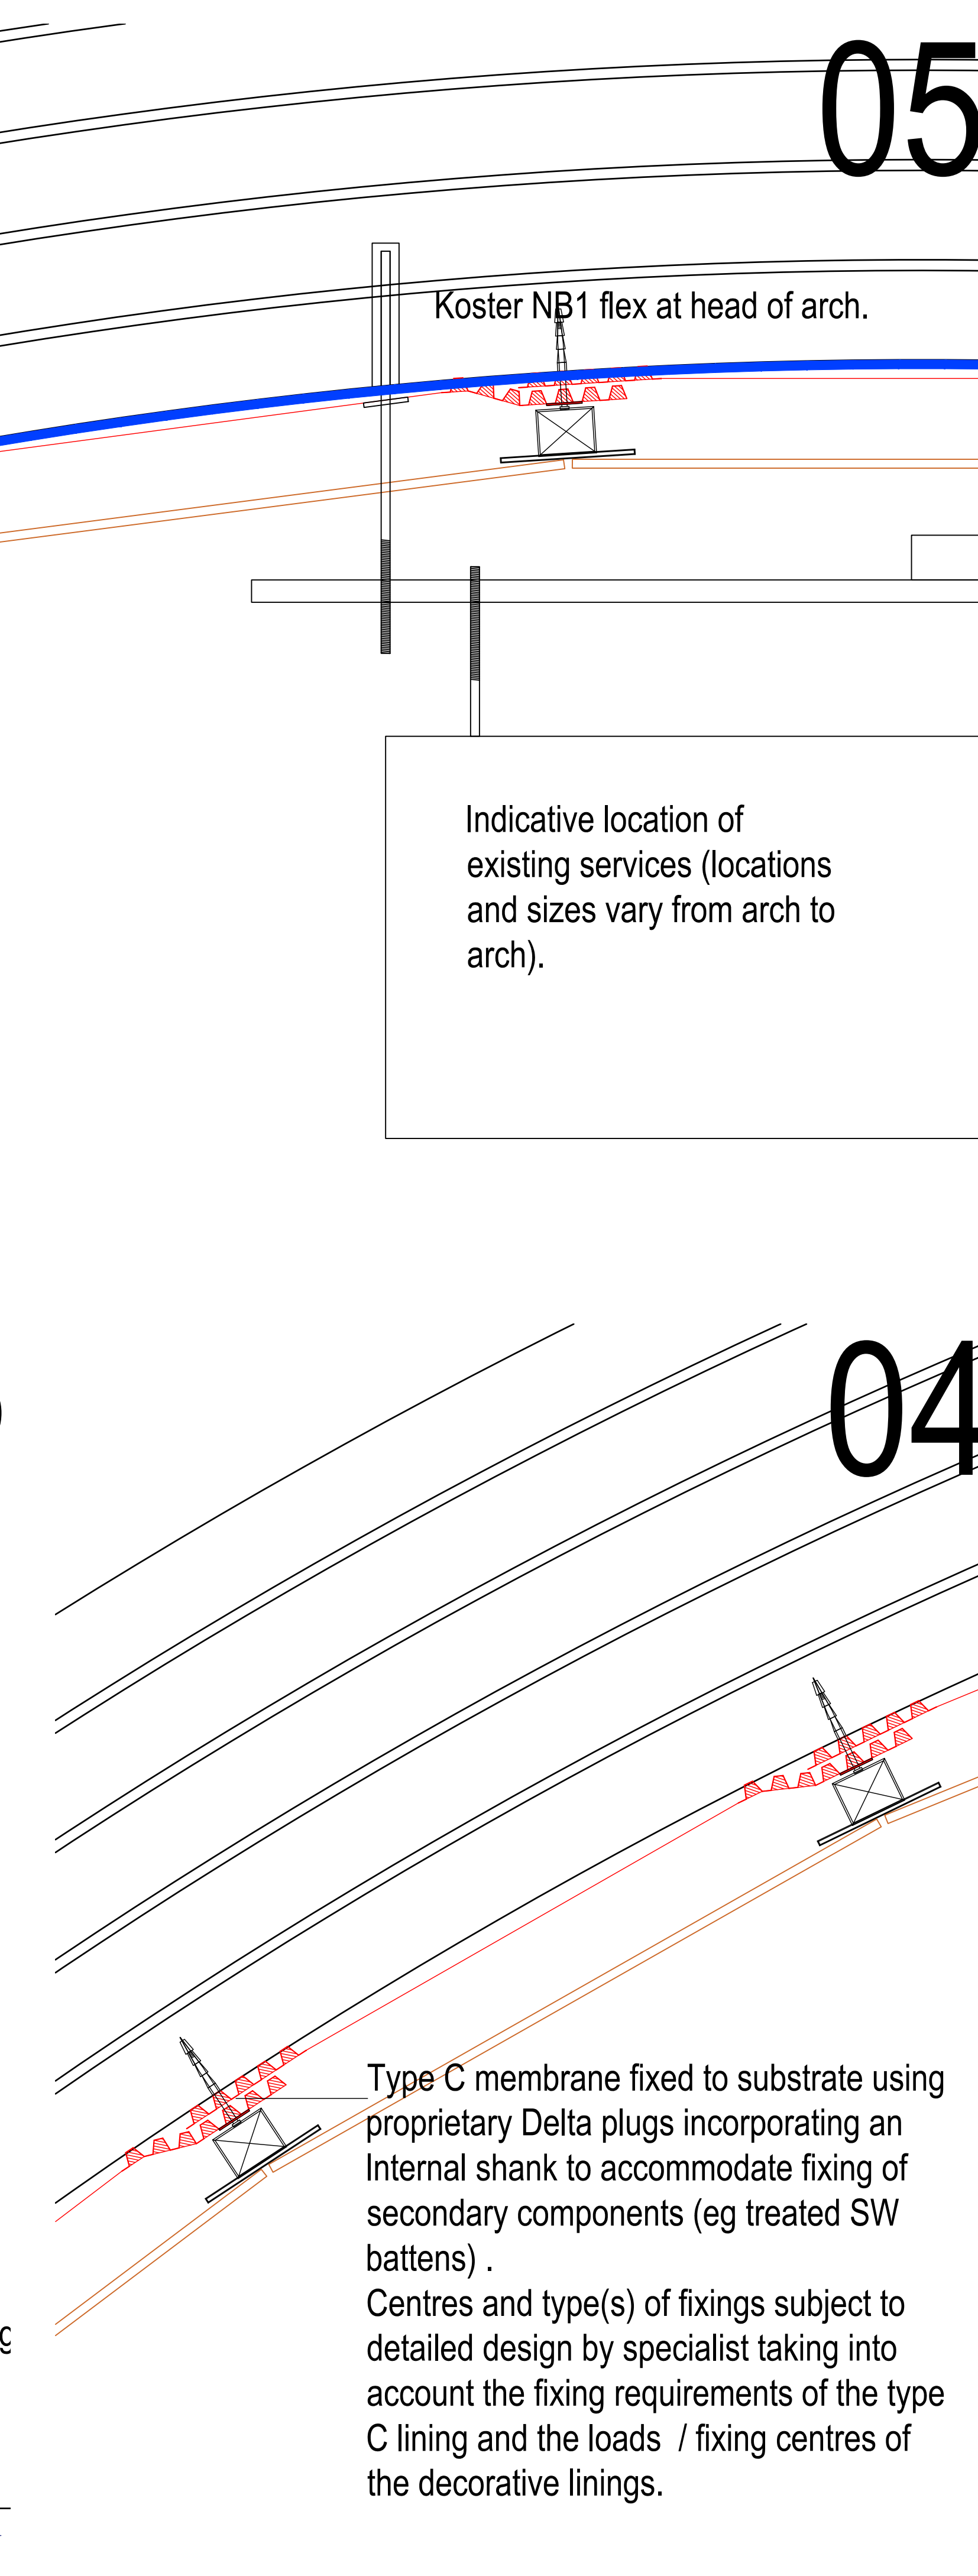

NOTES
Copyright: All rights reserved. This drawing must not be reproduced without permission. This drawing must not be scaled. Dimensions are in millimetres unless specified.

Rev	Date	Notes	By	Chk
P1	03.09.2023	Detail 5 added: Weep pipes added.	MAS	EW
P2	26.09.2023	Additional space allowed for gutter clearing	MAS	EW
P3	14.05.2023	Weep drain detail amended (100mm core drill holes)	MAS	EW
P4	26.09.2024	Timber framing to Sandstone Impost amended	MAS	EW
P5	26.09.2024	Additional dims added	MAS	EW

Notes:
Delta Qwikseal plug fixings

elliswilliams

Project Number: 2937
Project Name: Deansgate Locks

Drawing Status: S0
Drawing Number: **10200**
Drawing Name: Typical Proposed Section
Date: 31.07.2023
Drawn By: MAS

Rev: P3
Scale: 1:5 @ A1

Wellfield Chester Road Preston Brook WA7 3BA
T: 01928 752200 E: info@ewa.co.uk W: ewa.co.uk