


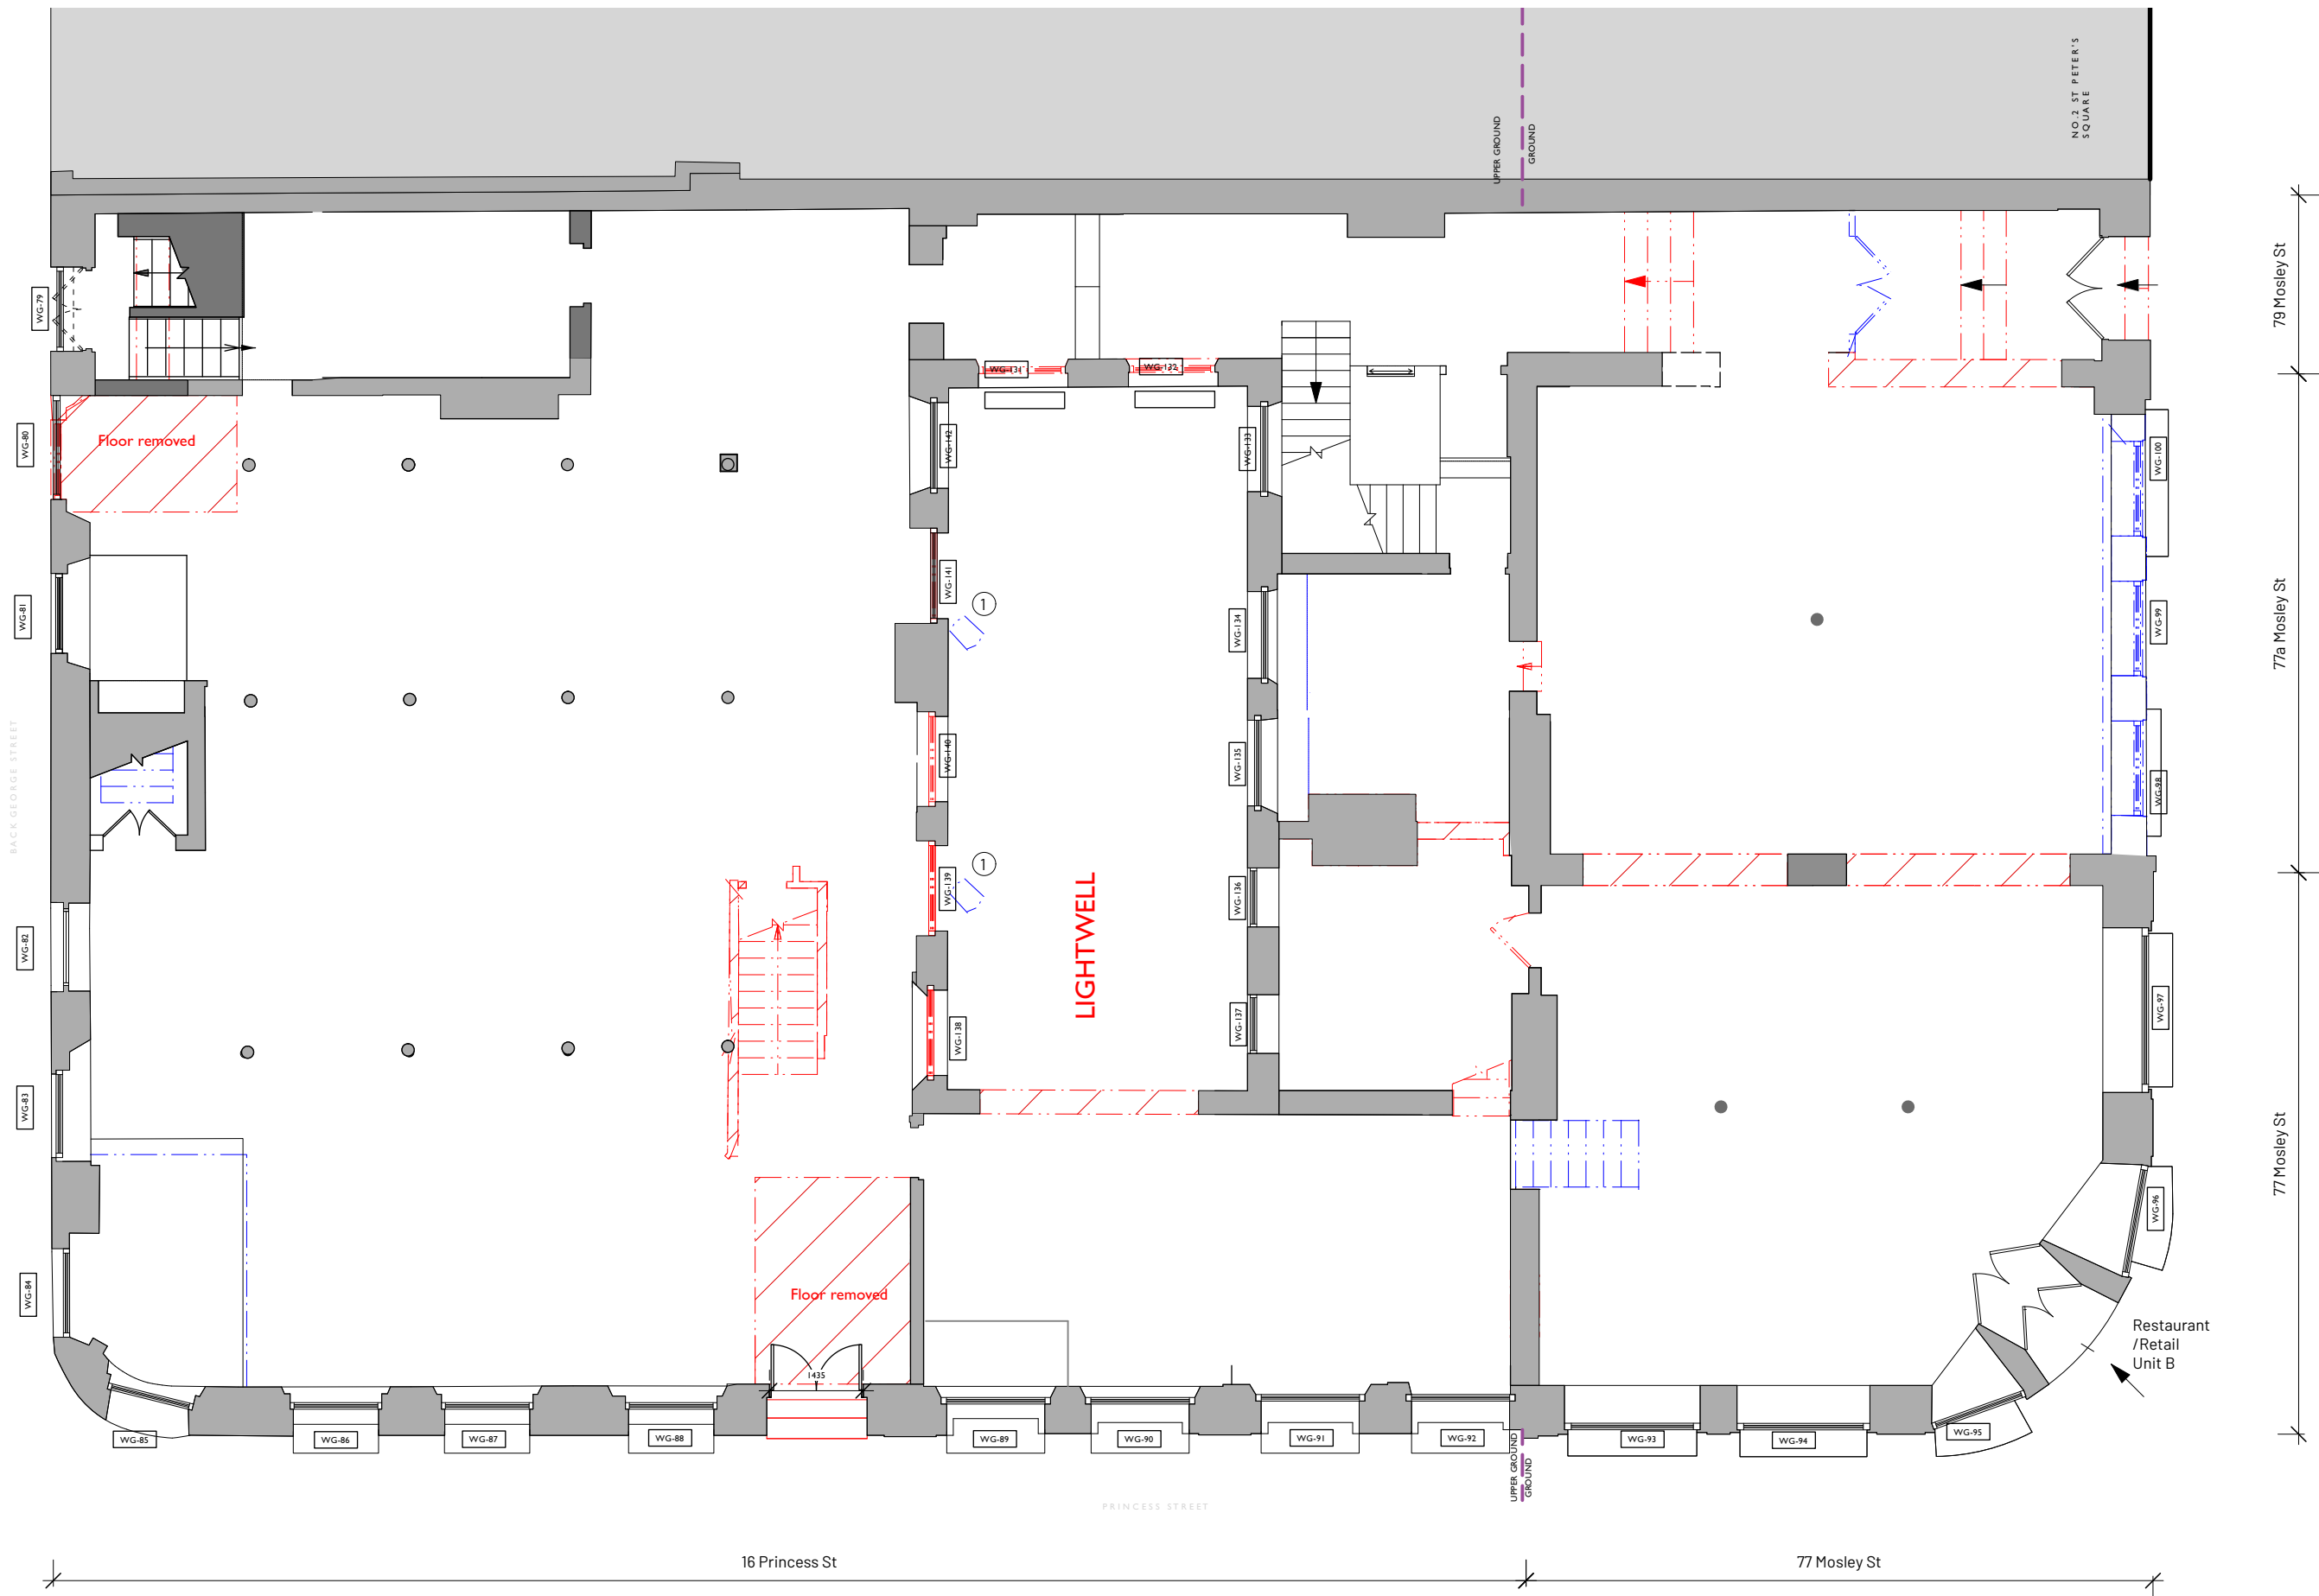

COPYRIGHT OF ATELIER MB LTD
DO NOT SCALE FROM THIS DRAWING
DIMENSIONS TO BE CHECKED ON SITE

KEY

- Historic Fabric to be Removed
- Non-Historic Fabric to be Removed

Notes

- Existing full height ducts to be removed.

F	Ducts relocated, WCs relocated, hoist and chimney breast reinstated.	RG	HW
E	Updated following layout change	RG	
D	Existing ducts shown to be removed.	HW	HW
C	Title block amended	RG	
B	Opening created	RG	
A	Lift shaft stair updated	RG	

Rev	Note	DRN	CHK

77-79 Mosley St, Manchester

Ground Floor Strip-Out Plan

scheme	1995
drwg no.	P(111)
revision	F

scale	1:100 @ A3
date first drawn	Feb 19
drawn	HC

SK sketch E existing P proposed T tender C construction F1 final issue

www.ateliermb.co.uk
t 0161 236 0051
e architect@ateliermb.co.uk

Atelier MB
Urban Architects