
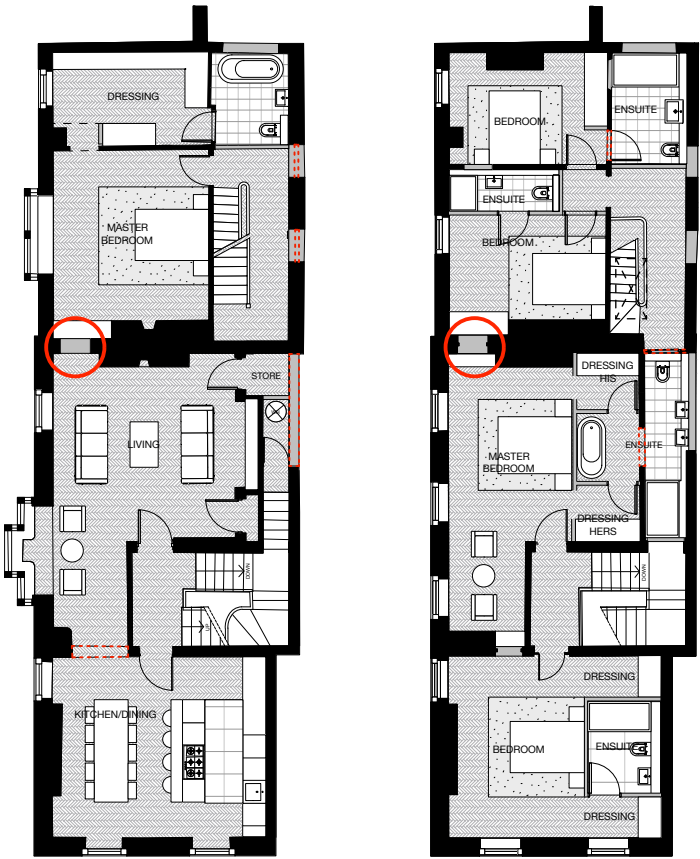


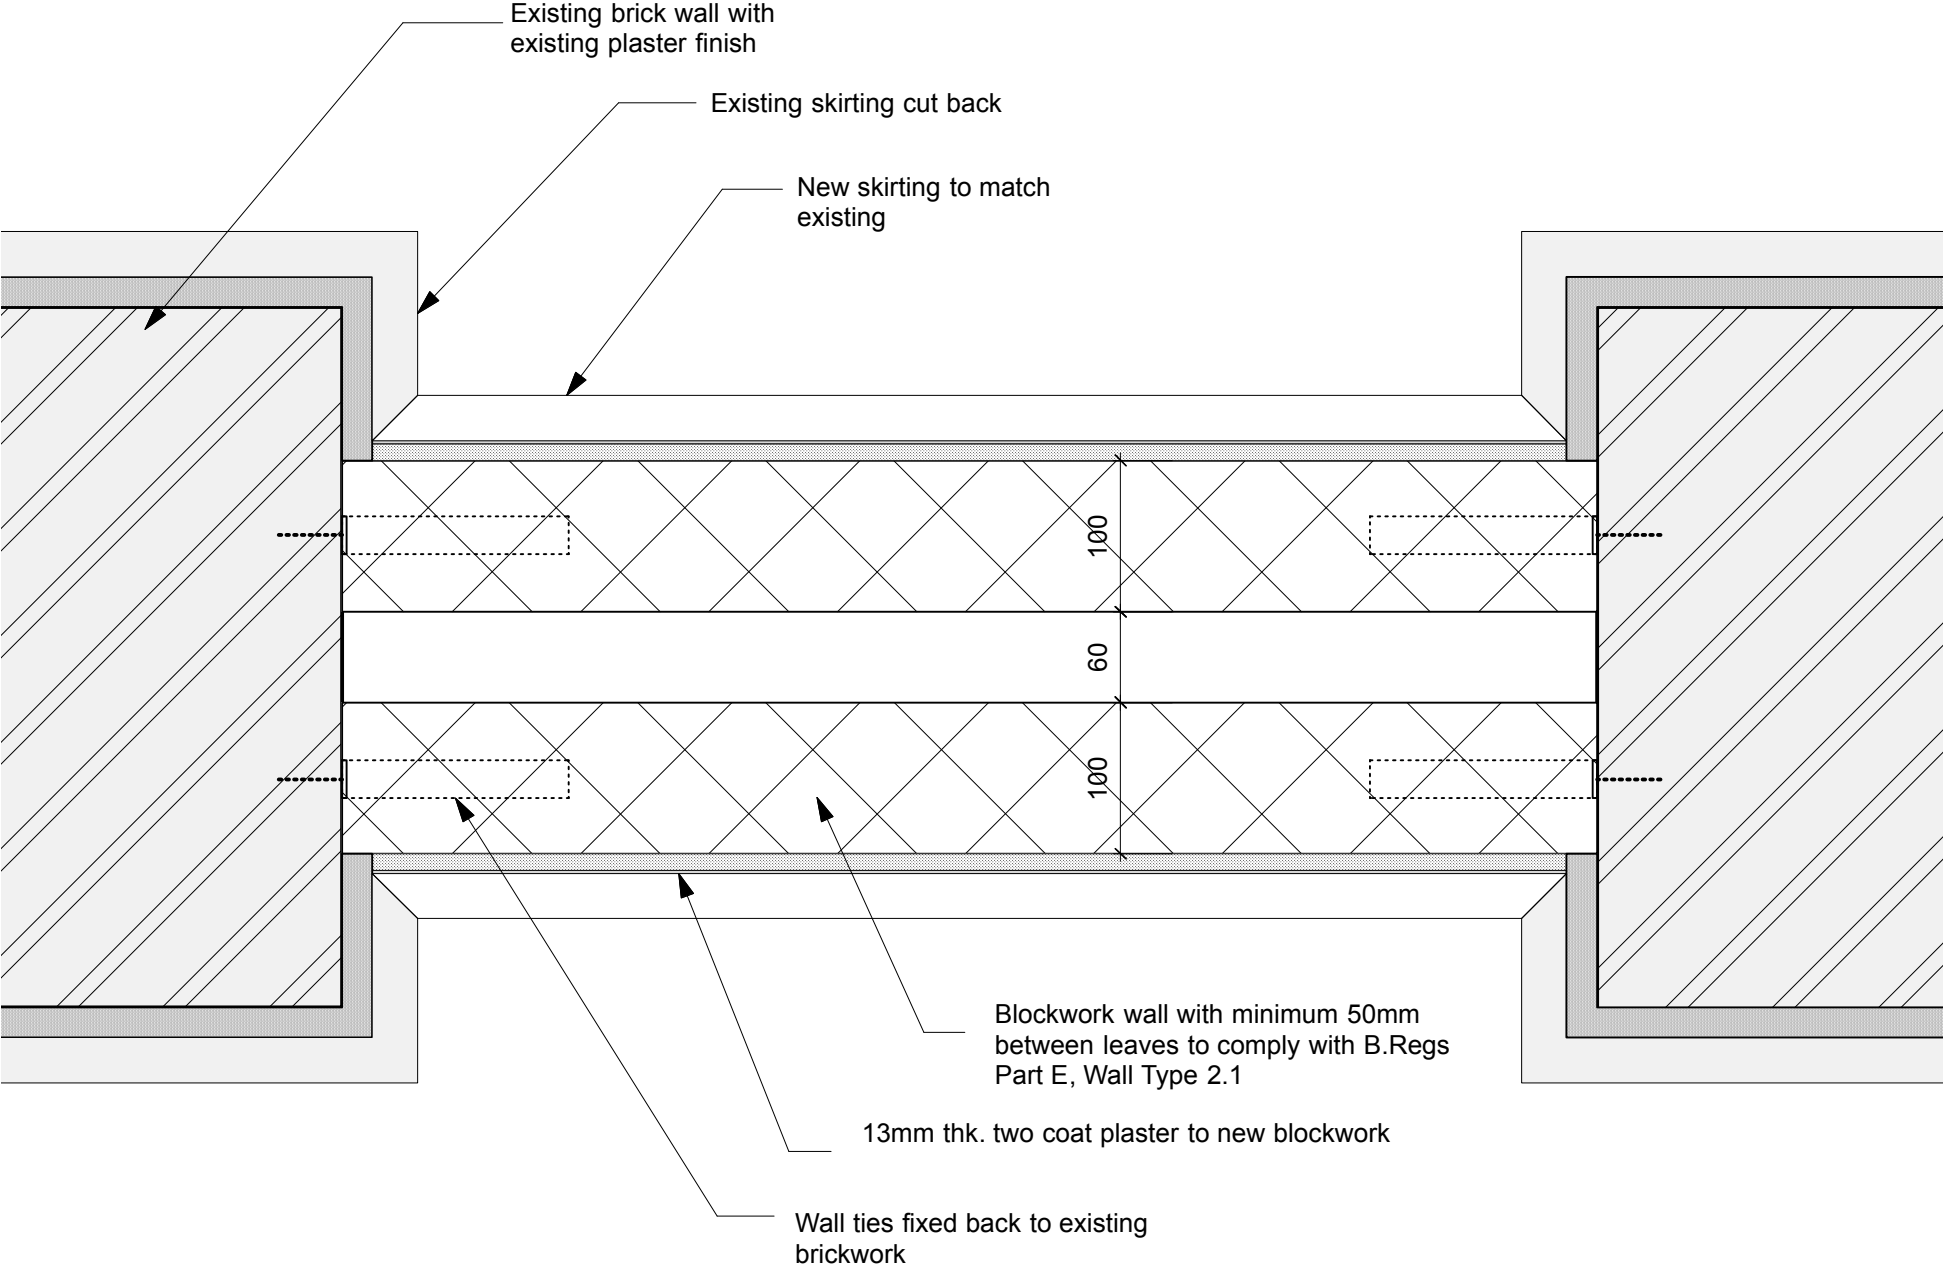

1st FLOOR 2nd FLOOR

KEY PLAN TO WALL INFILL LOCATIONS:

28 ST JOHN STREET

NEW PARTY WALL INFILL DETAILS - PLAN

PLANNING

REVISION	DATE	DESCRIPTION

CLIENT: LEASING OPTIONS LTD	
PROJECT: PROPOSED RESIDENTIAL DEVELOPMENT	
ADDRESS: 28 ST JOHN STREET, MANCHESTER, M3 4DJ	
DRAWING TITLE: PROPOSED PARTY WALL INFILL DETAILS 1	
SCALE: 1:5@ A3	DATE: DECEMBER 2022
DRAWING NO: A665_T_3001	

OLLIER SMURTHWAITE ARCHITECTS

40 King Street, Manchester, M2 6BA

T 0161 883 0838

F 0161 883 0839

E mail@olliersmurthwaite.com