

COPYRIGHT OF ATELIER MB LTD
DO NOT SCALE FROM THIS DRAWING
DIMENSIONS TO BE CHECKED ON SITE

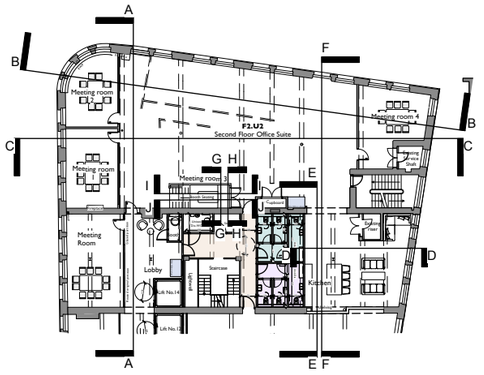

KEY

- Existing
- Proposed
- Existing coving
- Existing to be Removed

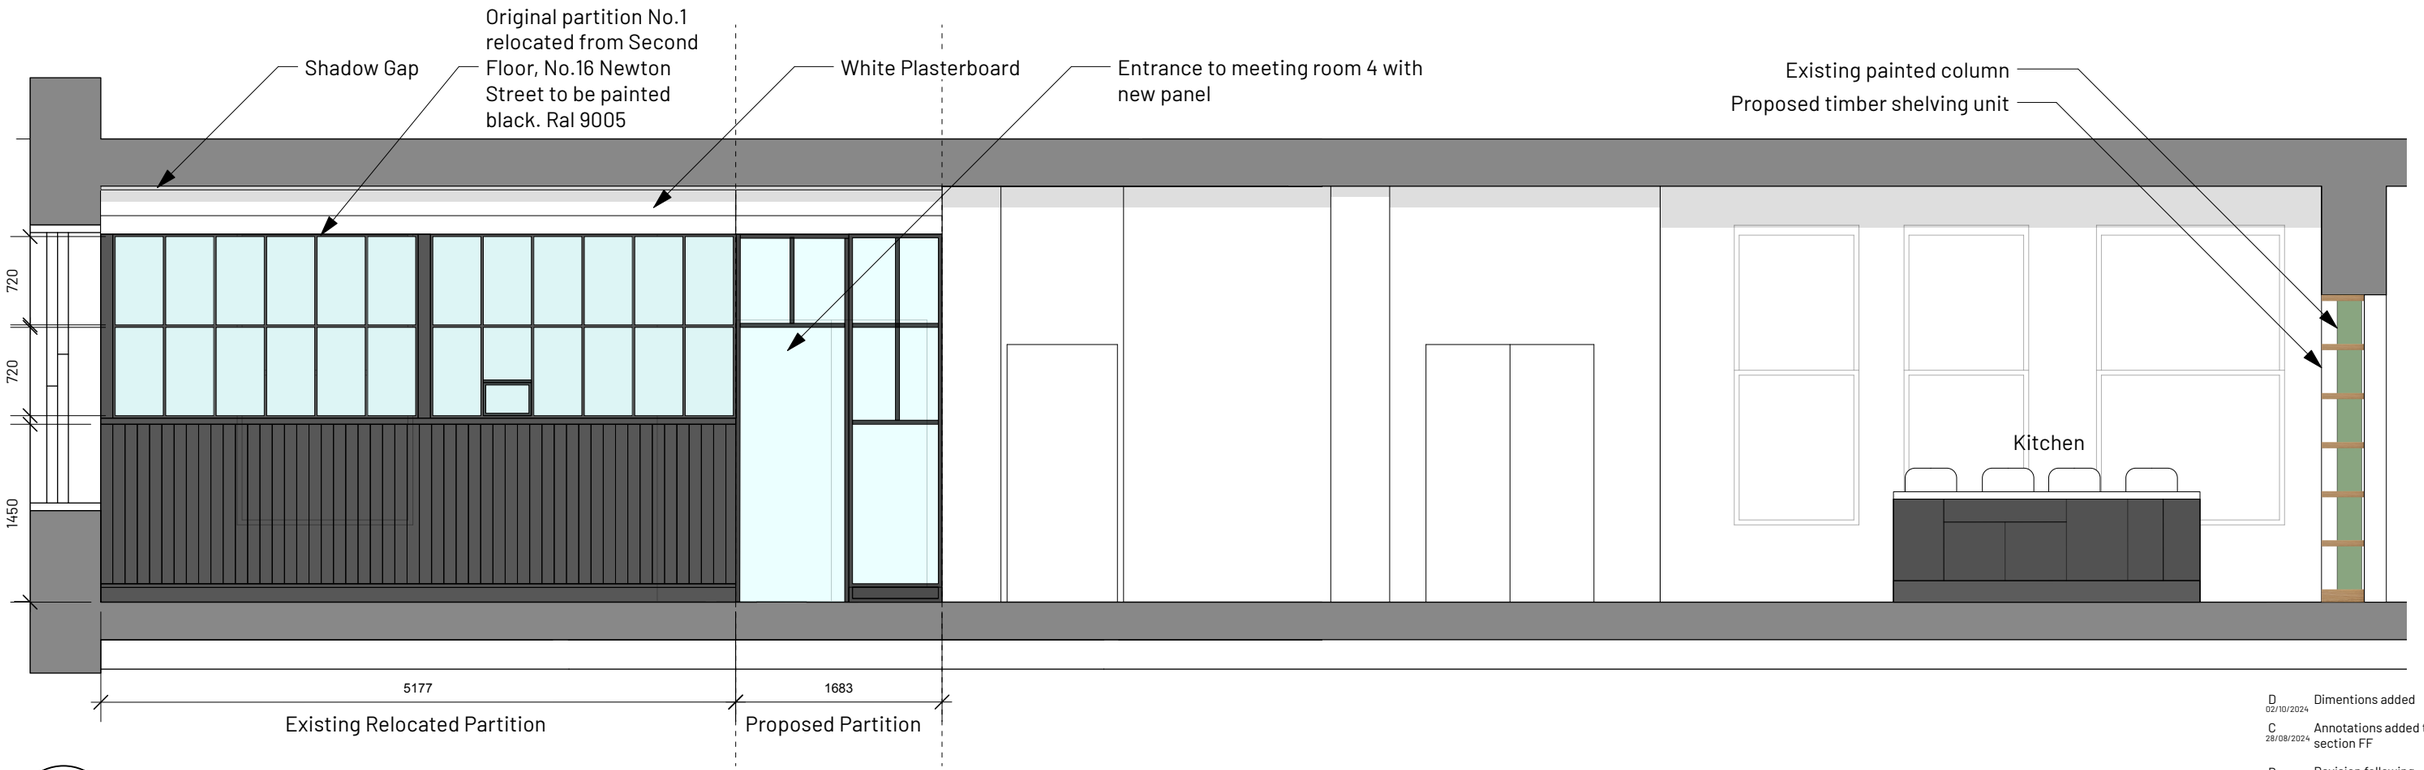

1 Section FF
Scale: 1:50

REV	DATE	NOTE	DRN	CHK
D	02/10/2024	Dimentions added	GS	AB
C	28/08/2024	Annotations added to section FF	GS	AB
B	07/08/2024	Revision following planners comments	GS	AB
A	20-06-24	Colours updated	RG	

8-16 Newton Street

Manchester

Internal Sections - Meeting Room 4

SCHEME	2046
DRWG NO.	P(302)
REVISION	D
SCALE	1:100 @ A3
DATE 1st	Feb 24
DRAWN	RG

SK sketch E existing P proposed T tender C construction FI final issue

+44 161 236 0051
ARCHITECT@ATELIERMB.CO.UK
ATELIER.MB